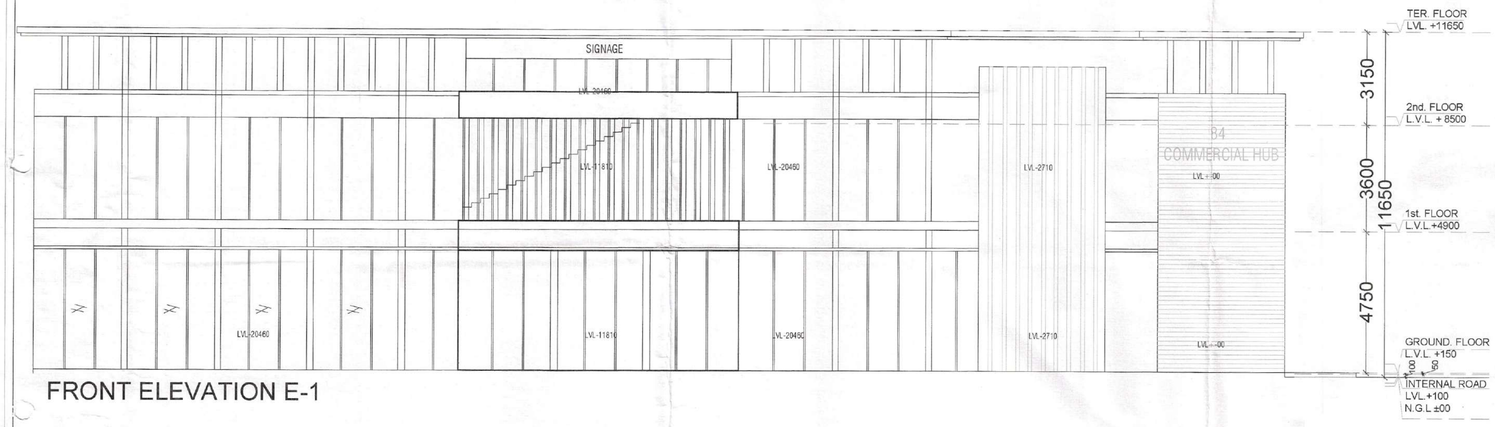

FRONT ELEVATION E-1

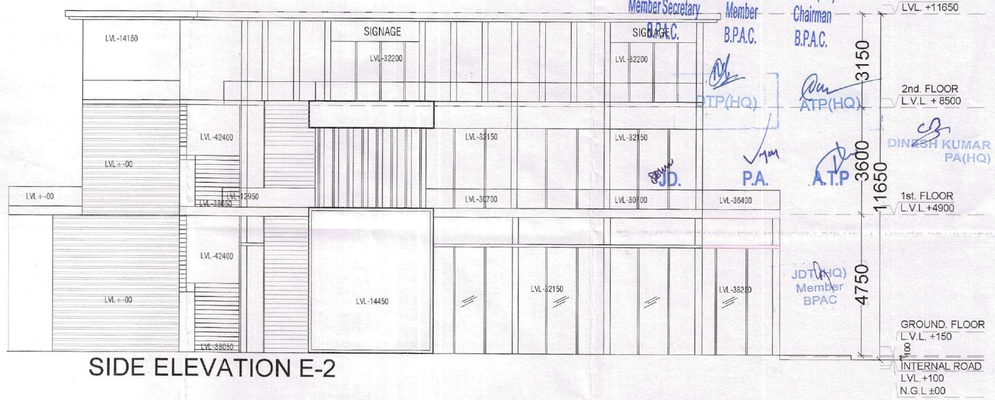

SIDE ELEVATION E-2

S.T.P.(HQ)
Member Secretary
B.P.A.C.

S.T.P.(G)
Member
B.P.A.C.

C.T.P.(HR)
Chairman
B.P.A.C.

ATP(HQ)

DINESH KUMAR
PA(HQ)

J.D.

P.A.

A.T.P

JDT(HQ)
Member
BPAC

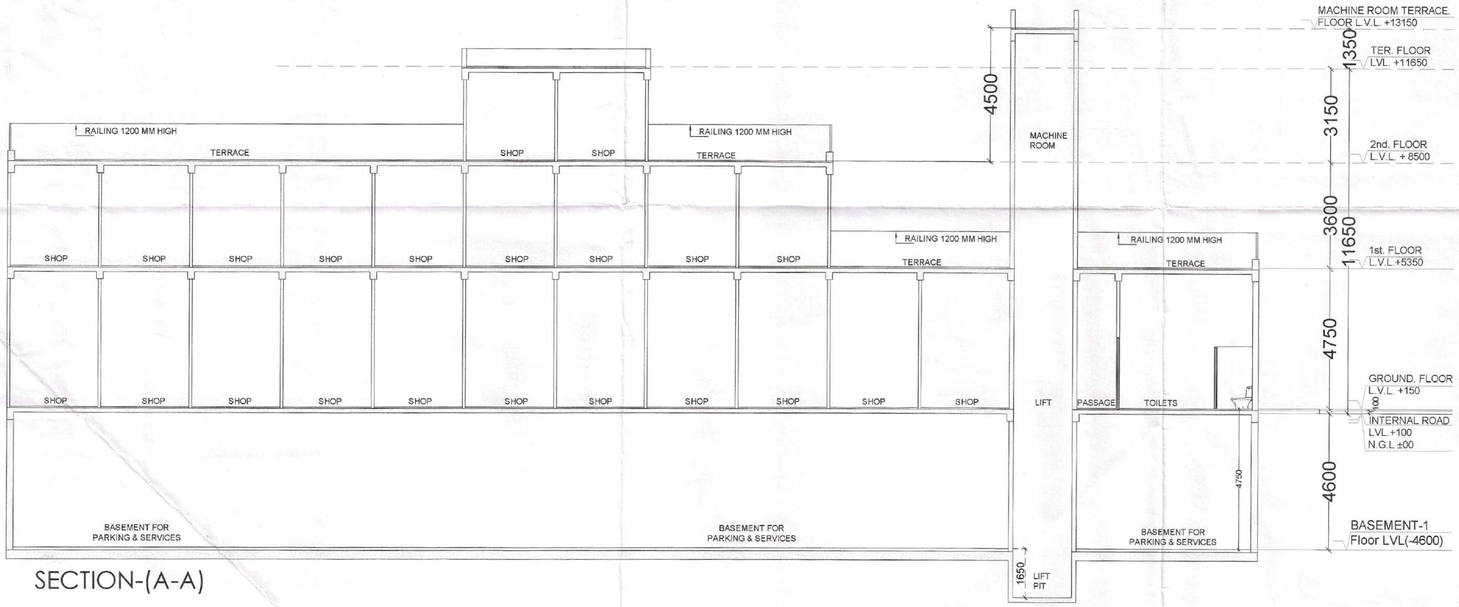

SECTION-(A-A)

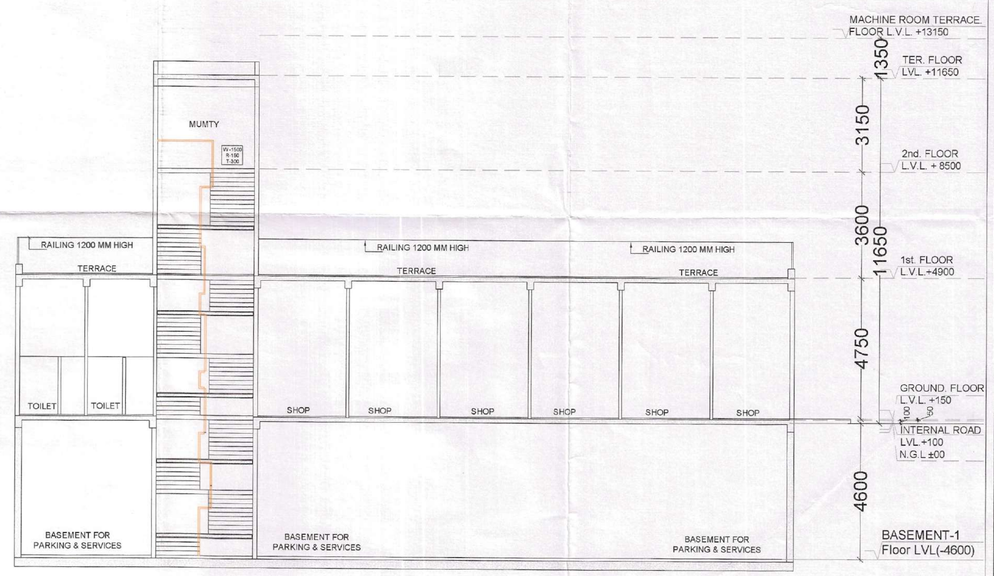

SECTION-(A-A)

SANCTIONED
TO BE READ WITH THIS OFFICE
MEMO NO.: 44865
DATED: 25/11/2025

CLIENT:- LAMOSE INFRA LLP	
PROJECT : - PROPOSED RETIREMENT HOUSING PROJECT (UNDER RETIREMENT HOUSING POLICY DATED 04.11.2024) OVER AN AREA MEASURING 1.69375 ACRES LICENSE NO 68 OF 2025 DATED 07.05.2025 IN THE REVENUE ESTATE OF VILLAGE SIKANDERPUR BADHA SECTOR -84 GURUGRAM MANESAR URBAN COMPLEX BEING DEVELOPED BY LAMOSE INFRA LLP.	
SCALE : 1:200	NORTH
DRAWING NAME COMMERCIAL ELEVATIONS	
DRAWING NO. SUB-12	
LAMOSE INFRA LLP Authorised Signatory	VIMAL BAJAJ Architect CA/96/19791 938, Sector-14, Gurgaon
APPLICANT'S SIGN.	ARCHITECT'S SIGN