This is a "PROVISIONAL BUILDING PLAN"
approved only for the purpose of inviting
Objections from the general public

S.T.P.(HQ)
Member Secretary
B.P.A.C.

S.T.P. (G)
Member
B.P.A.C.

C.T.P.(HR.)
Chairman
B.P.A.C.

DTP(HQ)

ATP(HQ)


JD.

P.A.

A.T.P

TO BE READ WITH THIS OFFICE
MEMO NO.:
DATED :

DINESH KUMAR
PA(HQ)

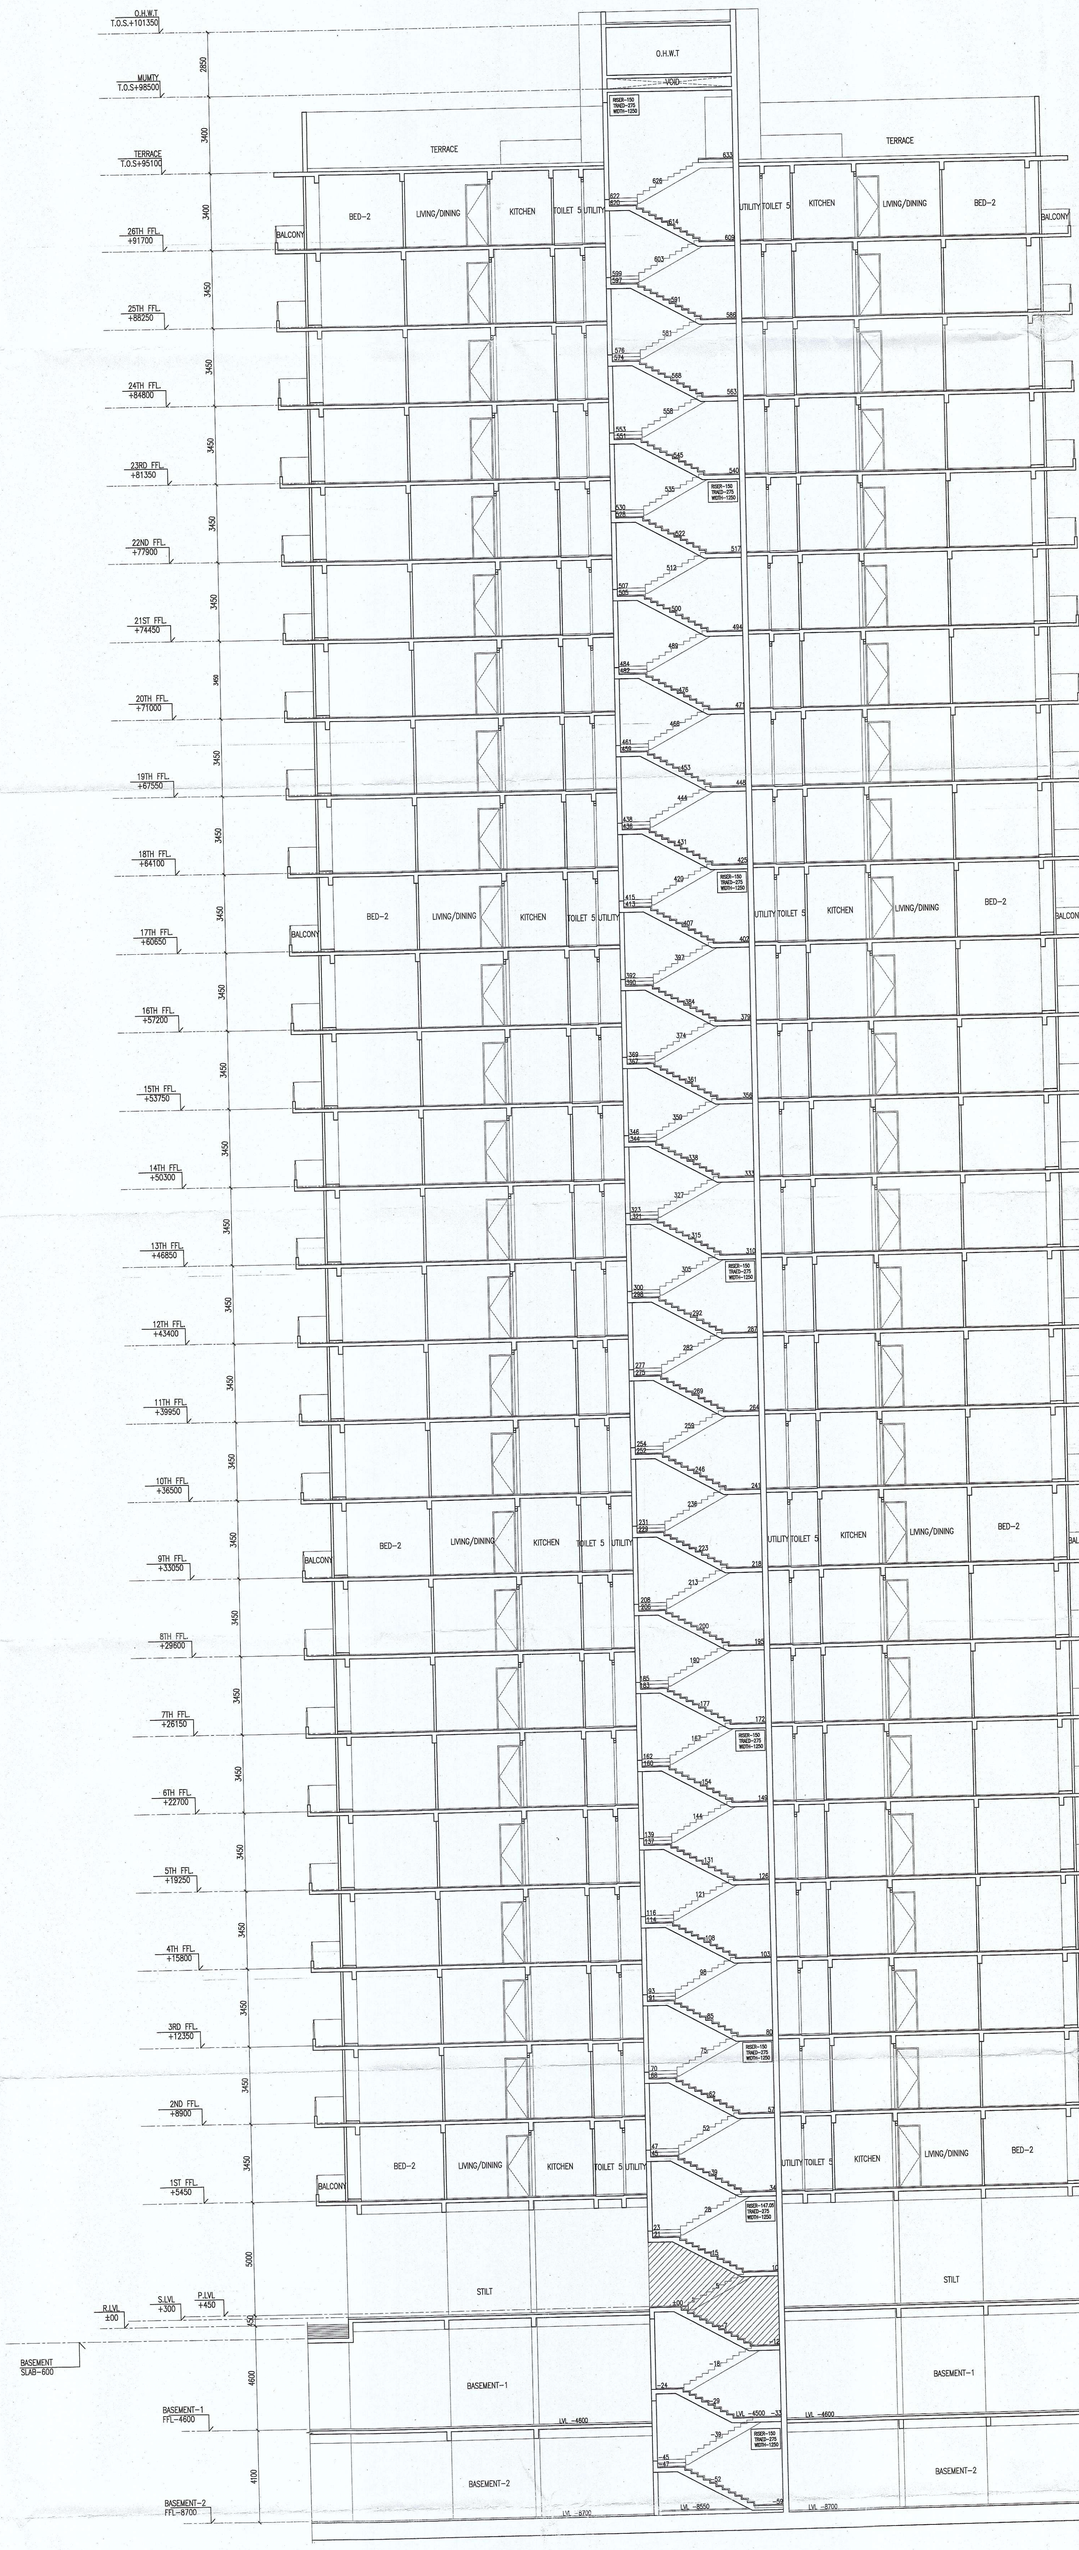

SECTION–AA'

ARCHITECT,S SIGN

BHUPENDERA KUMAR
ARCHITECT
CA/2004/33978

CLIENT'S SIGN For ADORE PROPMART LLP

Authorized Signatory

PROJECT

REVISED APPROVAL OF BUILDING PLANS OF GROUP HOUSING COLONY AN AREA MEASURING 9.2453 ACRES (LICENSE NO. 264 OF 2023 DATED 19-12-2023) IN SECTOR-77, GURUGRAM BEING DEVELOPED BY ADORE PROPMART LLP.

FSO. (HQ)
Member
BPAC

BUILDING NO.

TOWER– T5

SHEET TITLE

SECTION–AA'

DEALT	SCALE		JOB NO
S.K.	1 : 125		
CHECKED	DATE		DRG. NO
B.K.			GH-SD-08[R1]

ARCHITECT

SAHKO CONSULTANTS LLP
(1001 T-4) UNIT NO. 1001, 10th.
FLOOR, TOWER-4, ASSOTECH
BUSSINESS, CRESTERRA, PLOT NO. 22,
SECTOR-135, NOIDA, U.P.-201305
email : sahkoconsultants@gmail.com