SANCTIONED
TO BE READ WITH THIS OFFICE
MEMO NO.: 6314
DATED : 20-02-2024

DTP (HQ)
S.T.P. (HQ) Member Secretary B.P.A.C.
S.T.P. (G) Member B.P.A.C.
C.T.P. (HQ) Chairman B.P.A.C.
Consultant Architect
ATP(HQ)
DD(T) MEMBER BPAC
Rajesh Dutt JD(HQ)
A.D.
P.A.
A.T.P.

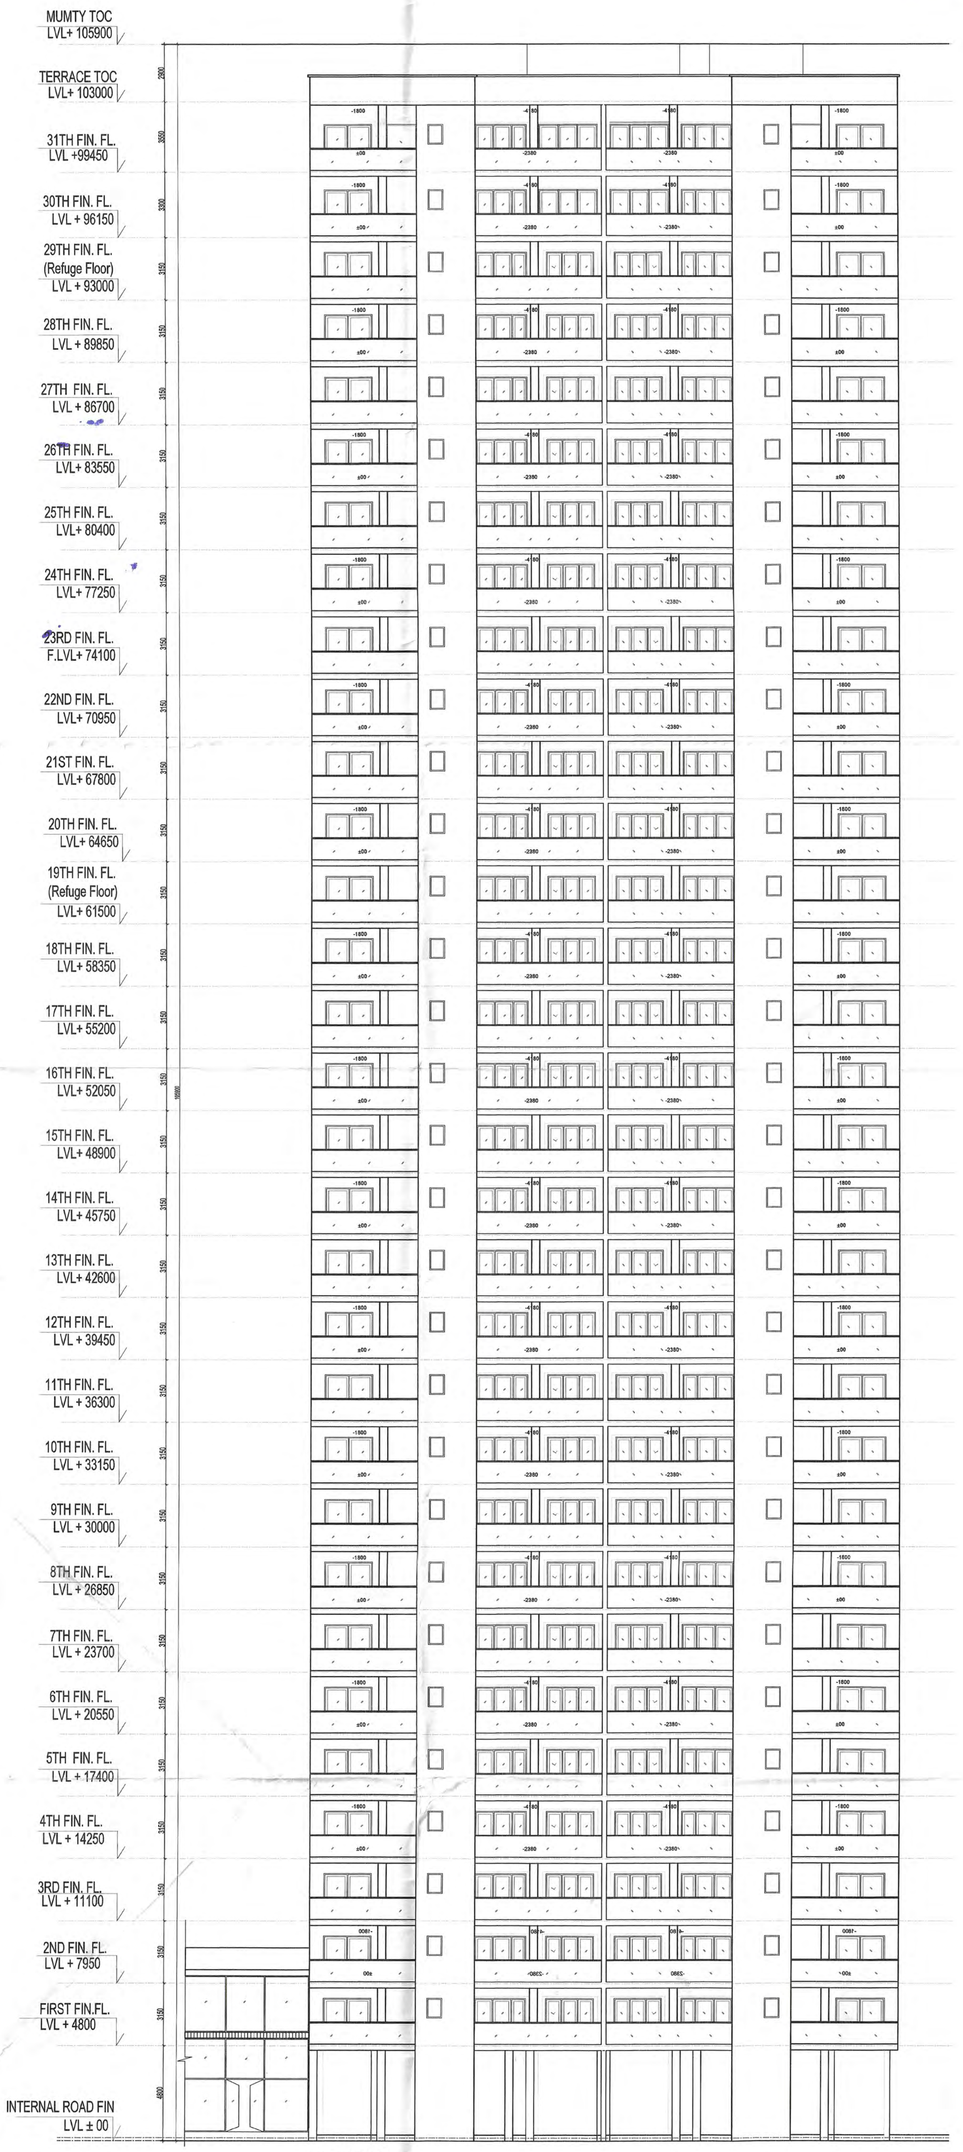

ELEVATION-1

KEY PLAN

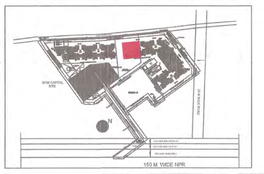

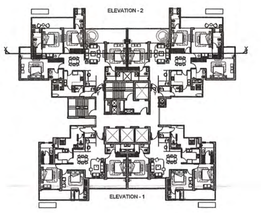

Key Plan

OWNER,S NAME :
Union Buildmart Pvt.Ldt, Vibrant infratech Pvt. Ltd,
Targe Buildcon Pvt in Collaboration with
Union Buildmart Pvt. Ltd

Architect:

GIAN P. MATHUR AND ASSOCIATES (P) LTD.
C - 55, East Of Kailash, New Delhi-110065
T : 011-46599599 / F 011-46599512
E : info@gpmindia.com / W : www.gpmindia.com

Project Title:

GROUP HOUSING COLONY (MIX LAND USE RESIDENTIAL 99.5% AND 0.5% COMMERCIAL) ON THE AREA MEASURING 10.225 ACRES **(LICENCE NO. 229 OF 2023 DATED 02-11-2023) IN** SECTOR -113, GURUGRAM

Status: SUBMISSION DRAWING

Sheet Title:
RESIDENTIAL TOWER - G
ELEVATION-1

Owner's Sign: Union Buildmart Pvt. Ltd. Authorized Signatory

Architect's Sign: GIAN P. MATHUR ARCHITECT B. Arch., M.C.A. I.I.A CA No. 80/5769

SCALE 1:150

DATE: 25/11/2023

DWG. No.
SD/AR/M3M-113A/T-G/107