
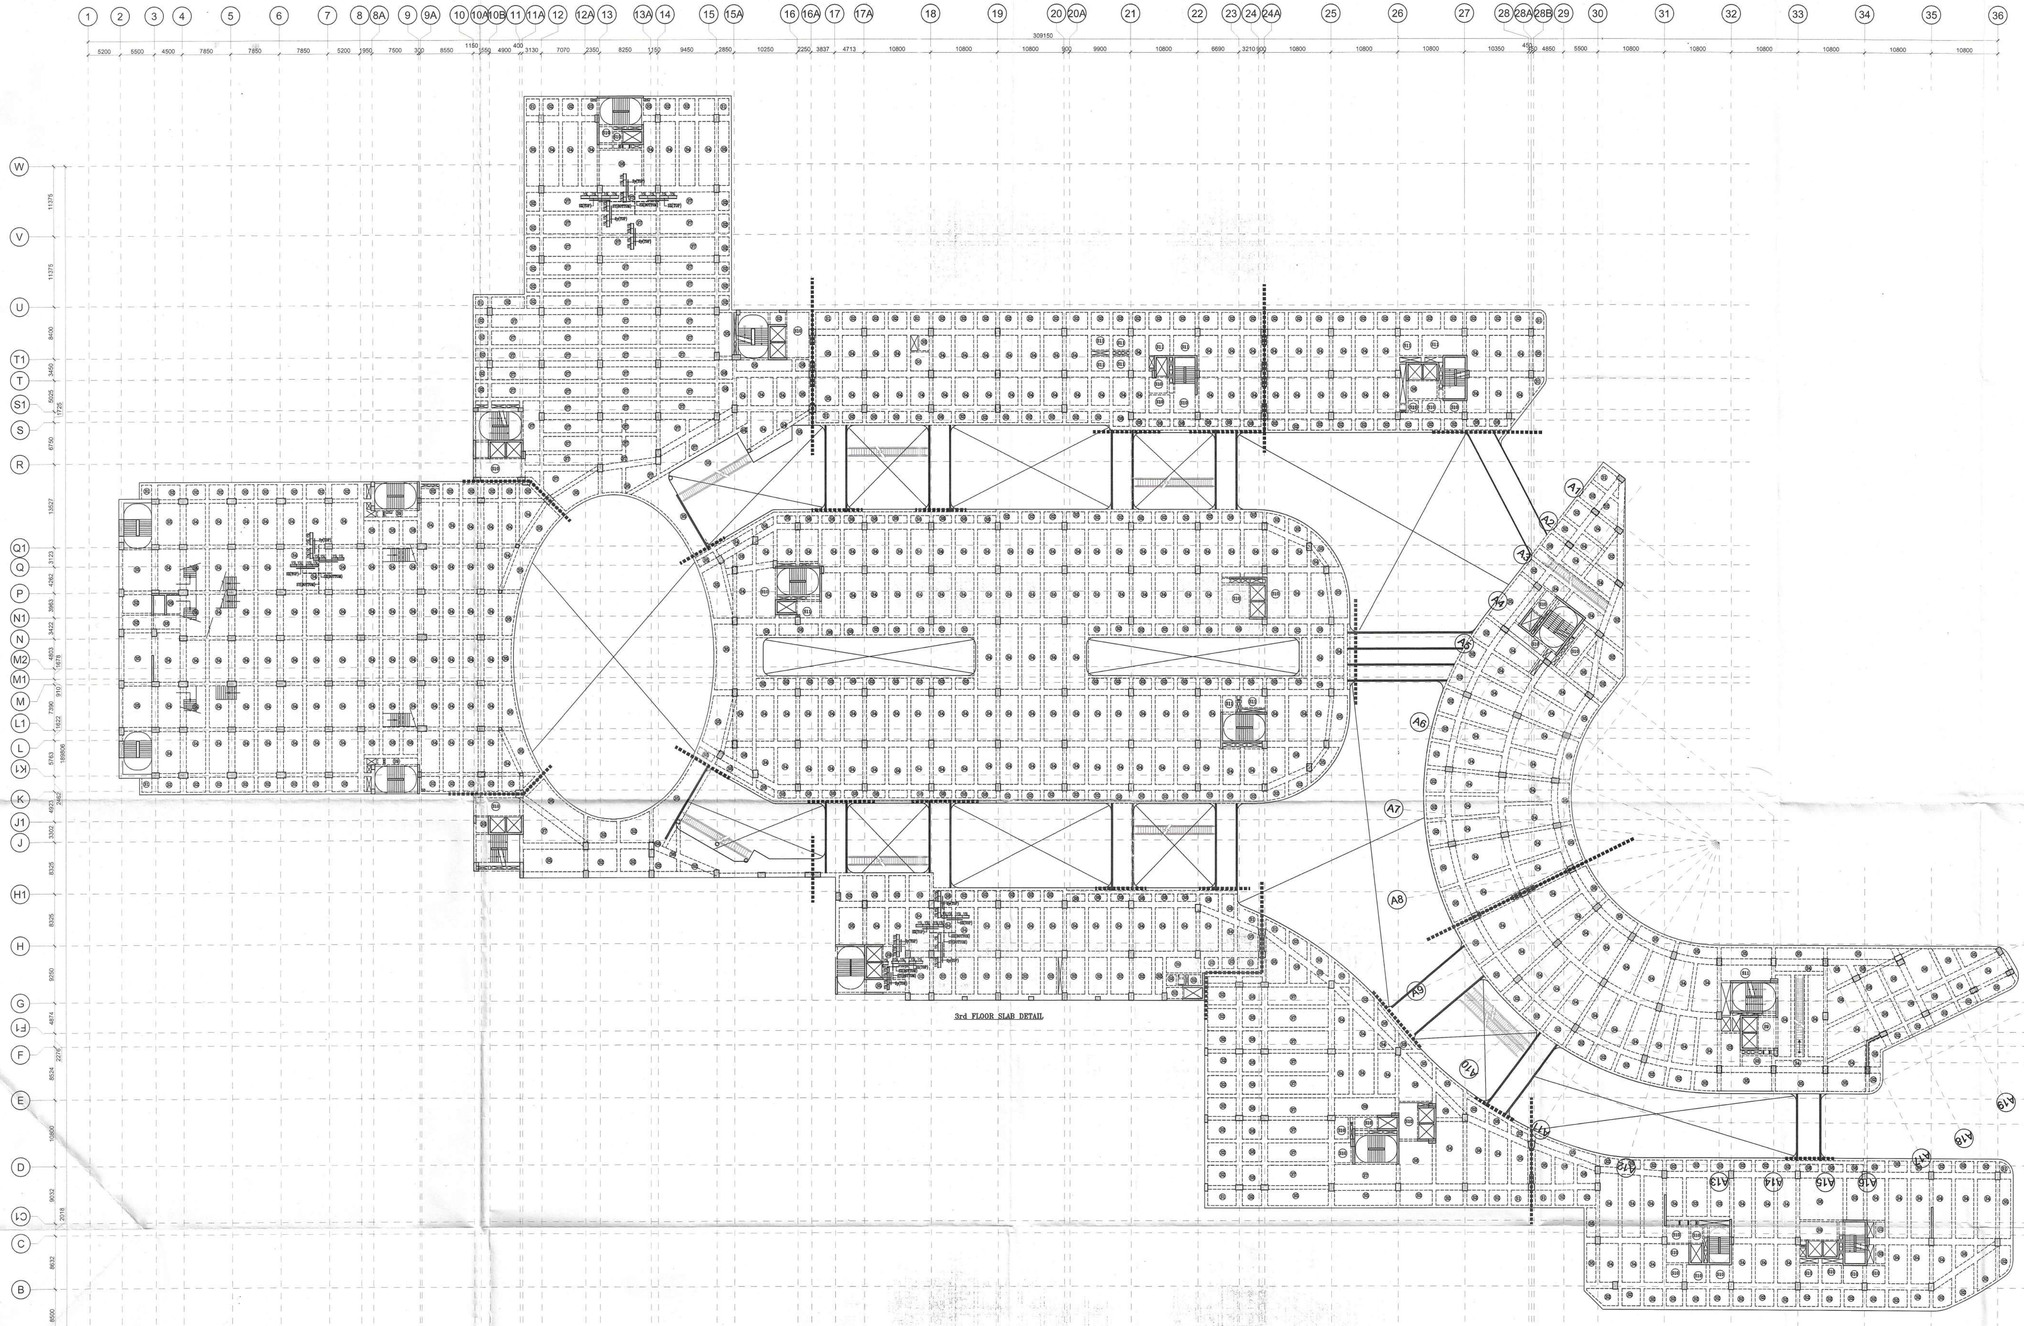


3rd FLOOR SLAB DETAIL

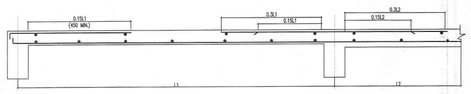

TYP. SEC. SHOWING SLAB BARS ARRANGEMENT

SLAB REINF SCHEDULE.
ALL SLAB 150THK.

SLAB MARKED	THK.	BOTTOM REINF. SHORT (Sx)	BOTTOM REINF. LONG (Sy)	TOP REINF. ALONG SHORT(Sx)	TOP REINF. ALONG LONG(Sy)
S1	150mm.	8T@150c/c	8T@200c/c	8T@125c/c	8T@200c/c
S2	150mm.	8T@150c/c	8T@200c/c	8T@150c/c	8T@150c/c
S3	150mm.	8T@200c/c	8T@200c/c	8T@175c/c	8T@200c/c
S4	150mm.	8T@150c/c	8T@200c/c	8T@150c/c	8T@200c/c
S5	150mm.	8T@150c/c	8T@200c/c	8T@150c/c	8T@200c/c
S6	200mm.	10T@200c/c	10T@200c/c	10T@200c/c	10T@200c/c
S7	150mm.	10T@200c/c	10T@200c/c	10T@200c/c	10T@200c/c
S8	150mm.	8T@150c/c	8T@200c/c	8T@150c/c	8T@200c/c
S9	200mm.	10T@200c/c	10T@200c/c	10T@200c/c	10T@200c/c
S10	200mm.	10T@200c/c	10T@200c/c	10T@200c/c	10T@200c/c
S11	150mm.	8T@150c/c	8T@200c/c	8T@150c/c	8T@200c/c

EXPANSION GAP

LEVEL	EXPANSION GAP
1ST FLOOR	50 mm
2ND FLOOR	100 mm
3RD FLOOR & ABOVE	150 mm

NOTES:
1- FOR GENERAL NOTES REFER DWG NO.924/S/100
2- ALL DIMENSIONS ARE IN mm.
3- CON. MIX -M30.
4- GRADE OF REINF.- Fe 500D.
5- THIS DWG. SHALL BE READ WITH ALL RELEVANT ARCH. DRAWING.

PROJECT:
REVISED BUILDING PLAN OF COMMERCIAL COLONY MEASURING 10.4375 ACRES (LICENSE NO. 56 OF 2013 DATED 10.07.2013) IN SECTOR-86, GURUGRAM MANESAR URBAN COMPLEX BEING DEVELOPED BY ADVANCE INDIA PROJECTS LIMITED.

OWNER SIGN

STRUCTURAL CONSULTANTS
CIVTECH CONSULTANTS PVT LTD
A-65, SECTOR-4, NOIDA-201301
PH. NO. 0120-2544356, E-mail :- Projects@civtech.in

ARCHITECT SIGN Architect is only responsible for Architectural design of project

DRAWING TITLE:
3RD FLOOR SLAB DETAIL

DATE:- 22-04-2024	SCALE:- N.T.S
DRAWN BY:- RAKESH	APPRO. BY:-
DESIGNED BY:- AMIR	CHECKED. BY:- AMIR
DRG. NO :- 924/S/702	SHEET NO:- 1/1
ISSUED FOR :- SUBMISSION	REV NO:-

Advance India Projects Limited Authorised Signatory

Ex. PARESH JAIN (Tech. Structures - IIT Delhi)
Proof Consultant (TPR-676A)
Department of Town & Country Planning, Haryana
Naresh Kumar Garg
B.E. (CIVIL) M.E. (Structure)
Emp. ID TPR-797A-2024

Naresh Kumar Garg
B.E. (CIVIL) M.E. (Structure)
Emp. ID TPR-797A-2024

A. Shashank M.Arch, MCA
CA/2012/50054