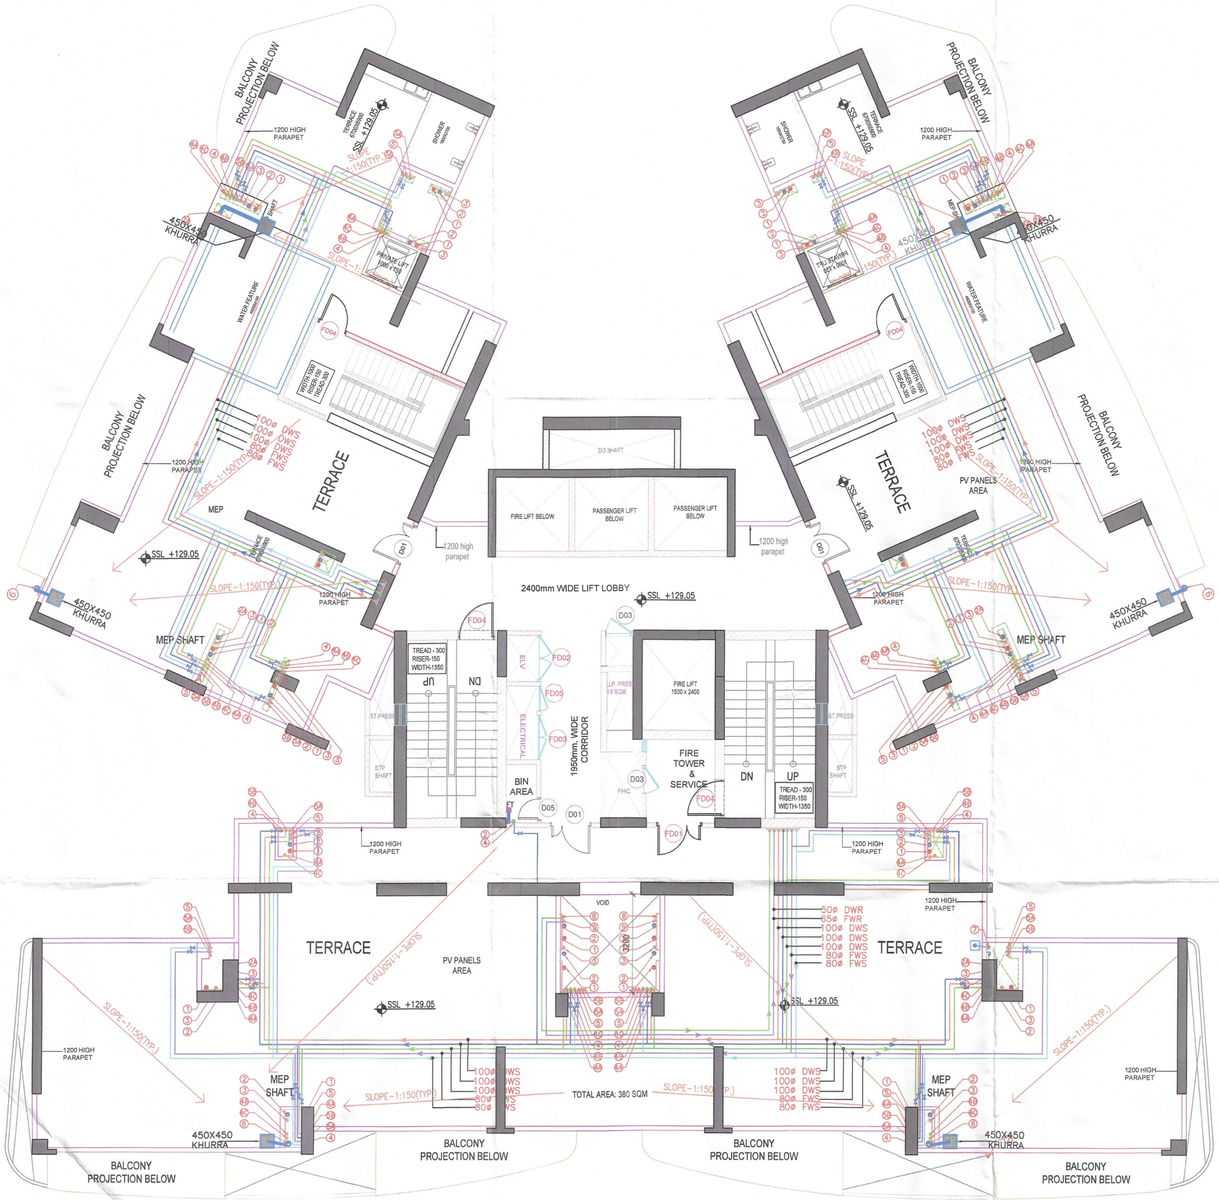

1 ROOF LEVEL PLAN

Scale: 1:100

TOWER B - ROOF LEVEL - FAR AREA CALCULATION

TYPE	QUANTITY	SHAPE	FORMULA	DETAIL		CALCULATION EACH AREA IN SQ.M
OUTLINE AREA						
A	1	AS/PLAN		187.403		187.000
TOTAL OUTLINE AREA						**187.000**
CUTOUT'S AREA						
01	1	RECTANGLE	L x B	1.300	4.100	5.330
02	3	RECTANGLE	L x B	2.400	2.400	17.280
03	1	RECTANGLE	L x B	2.950	2.400	7.080
04	1	RECTANGLE	L x B	0.950	0.900	0.855
05	1	RECTANGLE	L x B	2.198	0.849	1.866
06	1	RECTANGLE	L x B	0.400	1.145	0.458
07	1	RECTANGLE	L x B	2.000	1.143	2.286
08	1	RECTANGLE	L x B	1.500	1.030	1.545
09	1	RECTANGLE	L x B	2.400	1.030	2.472
10	2	TRIANGLE	1/2 x B x H	0.800	1.820	1.456
11	2	RECTANGLE	L x B	1.067	0.800	1.707
12	2	RECTANGLE	L x B	1.700	0.800	2.720
TOTAL CUTOUT'S AREA						**45.055**
TOTAL BUILT UP AREA = TOTAL OUTLINE AREA - TOTAL CUTOUT'S AREA						**141.945**

LEGEND

SYMBOL	DECRIPATION
(1)	110 OD SOIL AND VENT PIPE
(2)	110 OD WASTE AND VENT PIPE
(2A)	110 OD KITCEHN WASTE AND VENT PIPE
(3)	75ø ANTISYPHONAGE PIPE
(4)	DOMESTIC WATER SUPPLY DN. TAKE PIPE
(4A)	DOMESTIC WATER SUPPLY DN. TAKE PIPE FOR TOP FIVE FLOORS (PRESSURE SUPPLY)
(4B)	DOMESTIC WATER SUPPLY DN. TAKE PIPE
(4C)	DOMESTIC WATER SUPPLY DN. TAKE PIPE
(5)	FLUSHING WATER SUPPLY DN. TAKE PIPE
(5A)	FLUSHING WATER SUPPLY DN. TAKE PIPE
(5B)	FLUSHING WATER SUPPLY DN. TAKE PIPE
(6)	160 OD uPVC TERRACE RAIN WATER PIPE
(7)	75ø uPVC RAIN WATER PIPE (BALCONY)
(7A)	110 OD uPVC TERRACE RAIN WATER PIPE
(8)	DOMESTIC WATER SUPPLY RISER
(9)	FLUSHING WATER SUPPLY RISER
FD	FLOOR DRAIN
FT	FLOOR TRAP
	LEDGE WALL
	CUTOUT IN FLOOR

DOOR - WINDOW SCHEDULE- TOWER

INTERNAL DOORS

DOOR TAG	ILEVEL (FROM FFL.) WIDTH	HEIGHT	CILL	LINTEL	FIRE RATED (HRS.)
D01	1350	2400	±00	2400	1HR
D01A	1200	2400	±00	2400	
D02	1000	2400	±00	2400	
D02a	1000	2400	±00	2400	2HRS
D02b	1200	2400	±00	2400	
D03	900	2400	±00	2400	
D04	850	2400	±00	2400	
D05	750	2400	±00	2400	
D05a	750	2400	±00	2400	2HRS
FD01	1500	2400	±00	2400	2HRS
FD02	1500	2400	100	2400	2HRS
FD03	1450	2400	100	2400	2HRS
FD04	1250	2400	±00	2400	2HRS
FD05	800	2400	100	2400	2HRS

EXTERNAL DOORS

DW0	5600	2750	100	2750	
DW01	5250	2750	100	2750	
DW02	2350	2750	100	2750	
DW03	2200	2750	±00	2750	
DW04	1900	2750	±00	2750	
DW05	1475	2750	100	2750	

WINDOWS

W0	2150	1850	900	2750	

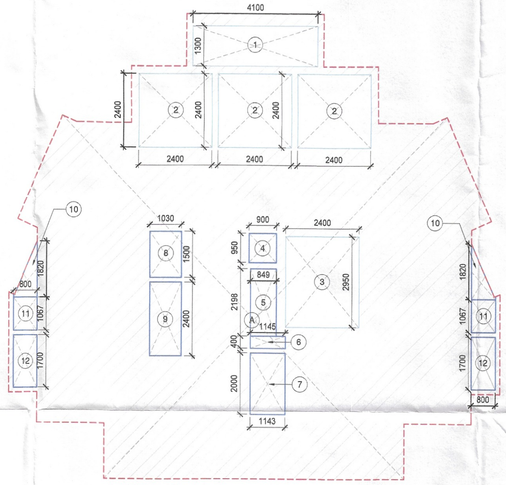

2 ROOF LEVEL AREA DIAGRAM

Scale: 1:100

Sign & Stamp

This is a "PROVISIONAL BUILDING PLA" approved only for the purpose of invitin... objections from the general public

S.T.P. (HQ) Member Secretary B.P.A.C. | S.T.P. (G) Member B.P.A.C. | C.T.P. (Hr.) Chairman B.P.A.C.

DTP (HQ) | ATP(HQ)

AD | TA | AVB

Ram Avtar Bassi JD(HQ)

Checked and found ok for Public Health (internal) Service only subject to comments in in forwarding letter No. 165736...DV 20/06/2024

Superintending Engineer (HQ) Chief Engineer-I HSVP, Panchkula

DTP (HQ) Member BPAC

PROJECT NAME & ADDRESS

PROPOSED GROUP HOUSING DEVELOPMENT AT RAMPRASTHA BUILDTECH PVT. LTD. AND OTHERS ETC. COLLABORATE WITH S.A. INFRACON PVT. LTD. SECTOR - 37 D, AREA - 2.303 ACRE

CLIENT NAME & ADDRESS

S.A. INFRACON PRIVATE LIMITED CORPORATE OFFICE :- GROUND FLOOR, TOWER A, SIGNATURE TOWER, SOUTH CITY - 1, GURUGRAM, HARYANA - 122001

ARCHITECT'S SIGN & STAMP | CLIENT'S SIGN & STAMP

MANISH KUMAR CA/2008/42027

DRAWING TITLE

ROOF LEVEL PLAN & AREA DIAGRAM

SCALE	DRAWING NO.	NORTH
1:100 ON A1	14.2	
DATE: 31.05.2024		