

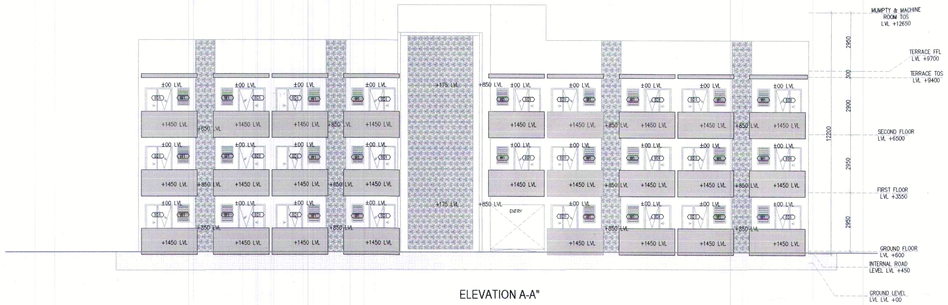



ELEVATION A-A"

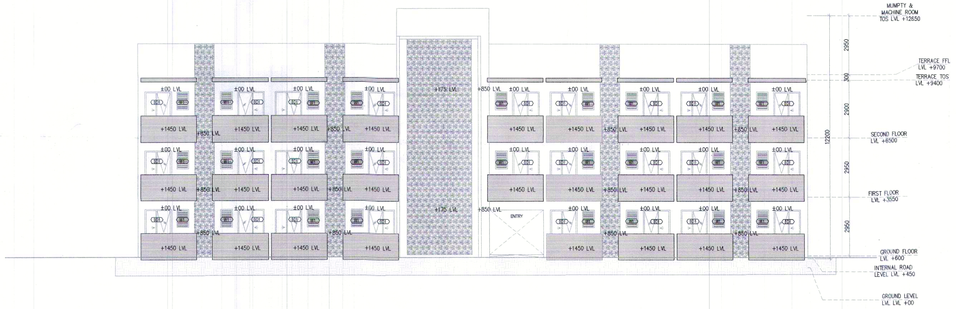

ELEVATION B-B"

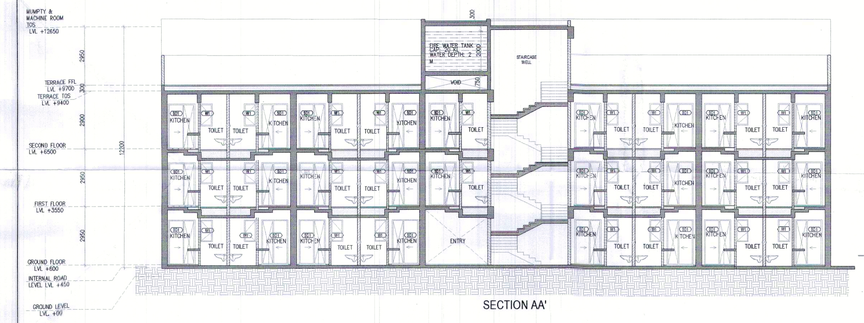

SECTION AA'

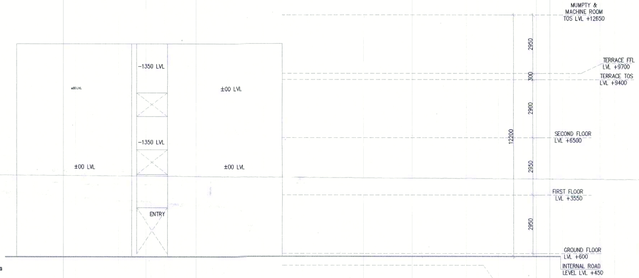

ELEVATION C-C"

S.T.P.(HQ) Member Secretary B.P.A.C.

S.T.P.(G) Member B.P.A.C.

C.T.P.(HR) Chairman B.P.A.C.

DTP(HQ)

ATP(HQ)

ATP

JD.

DINESH KUMAR PA(HQ) Member BPAC

FSO (HQ) Member BPAC

SANCTIONED TO BE READ WITH THIS OFFICE MEMO NO.: DATED :

Note :-

1. BUILDING HAS AUTOMATIC SPRINKLER SYSTEM WHEREVER REQUIRED BY NBC.
2. BUILDING WILL BE DESIGNED (STRUCTURES) AS PER RELEVENT IS CODES FOR EARTH QUAKE RESISTANCE..
3. ALL TOILET & KITCHEN HAVE PERMANENT VENTILATION /EXHAUST
4. ALL BUILDINGS ARE NATURALLY VENTILATED AND WHERE EVER REQUIRED MECHANICAL VENTILATION IS PROPOSED WITH 100% POWER BACKUP.

REENA SHARMA B.ARCH. CA/2016/77247

MORPHOGENESIS Ph:011-41126170

Project

PROPOSED BUILDING PLAN OF GROUP HOUSING COLONY FOR PHASE 3 AREA MEASURING 8.19375 ACRES PART OF TOTAL LICENSED LAND MEASURING 34.175 ACRES(LICENCE NO. 16 OF 2008 DATED 31.01.2008, LICENCE NO. 28 OF 2008 DATED 17.02.2008, LICENCE NO. 44 OF 2011 DATED 13.05.2011) IN SECTOR-99 GURUGRAM MANESAR URBAN COMPLEX BEING DEVELOPED BY BTVS BUILDWELL PVT LTD. AND OTHERS IN COLLABORATION WITH BASE EXPORTS PVT LTD. AND BUZZ HOTELS PVT. LTD.

Architects:

Morphogenesis
Plot No. 41, Industrial Estate,
Okhla Phase-III,
New Delhi 110020, India
TEL: +91 11 41828070
FAX: 91 11 26490351
E Mail:studio@morphogenesis.org

Associate Architects:

SBA Design N Code LLP
Architecture·Codes·Interiors
(Formerly known as RSMS)
Plot no. 10 A&B, Bhawani Kunj,
Behind D2,Vasant Kunj,
New Delhi-110070.
Mob.: 9810791652,9811077209

OWNER'S SIGNATURE

Base Exports Private Limited

BUZZ HOTELS PVT. LTD.

RE-HOLDER SEAL & SIGNATURE

Base Exports Private Limited

ARCHITECT'S SEAL & SIGNATURE

JUL.-2026 | Scale : 1:100

Drawing Title:- SECTION - A ELEVATION - A, B & C (EWS)

Drawing No.:- SE-01

03-20072026