

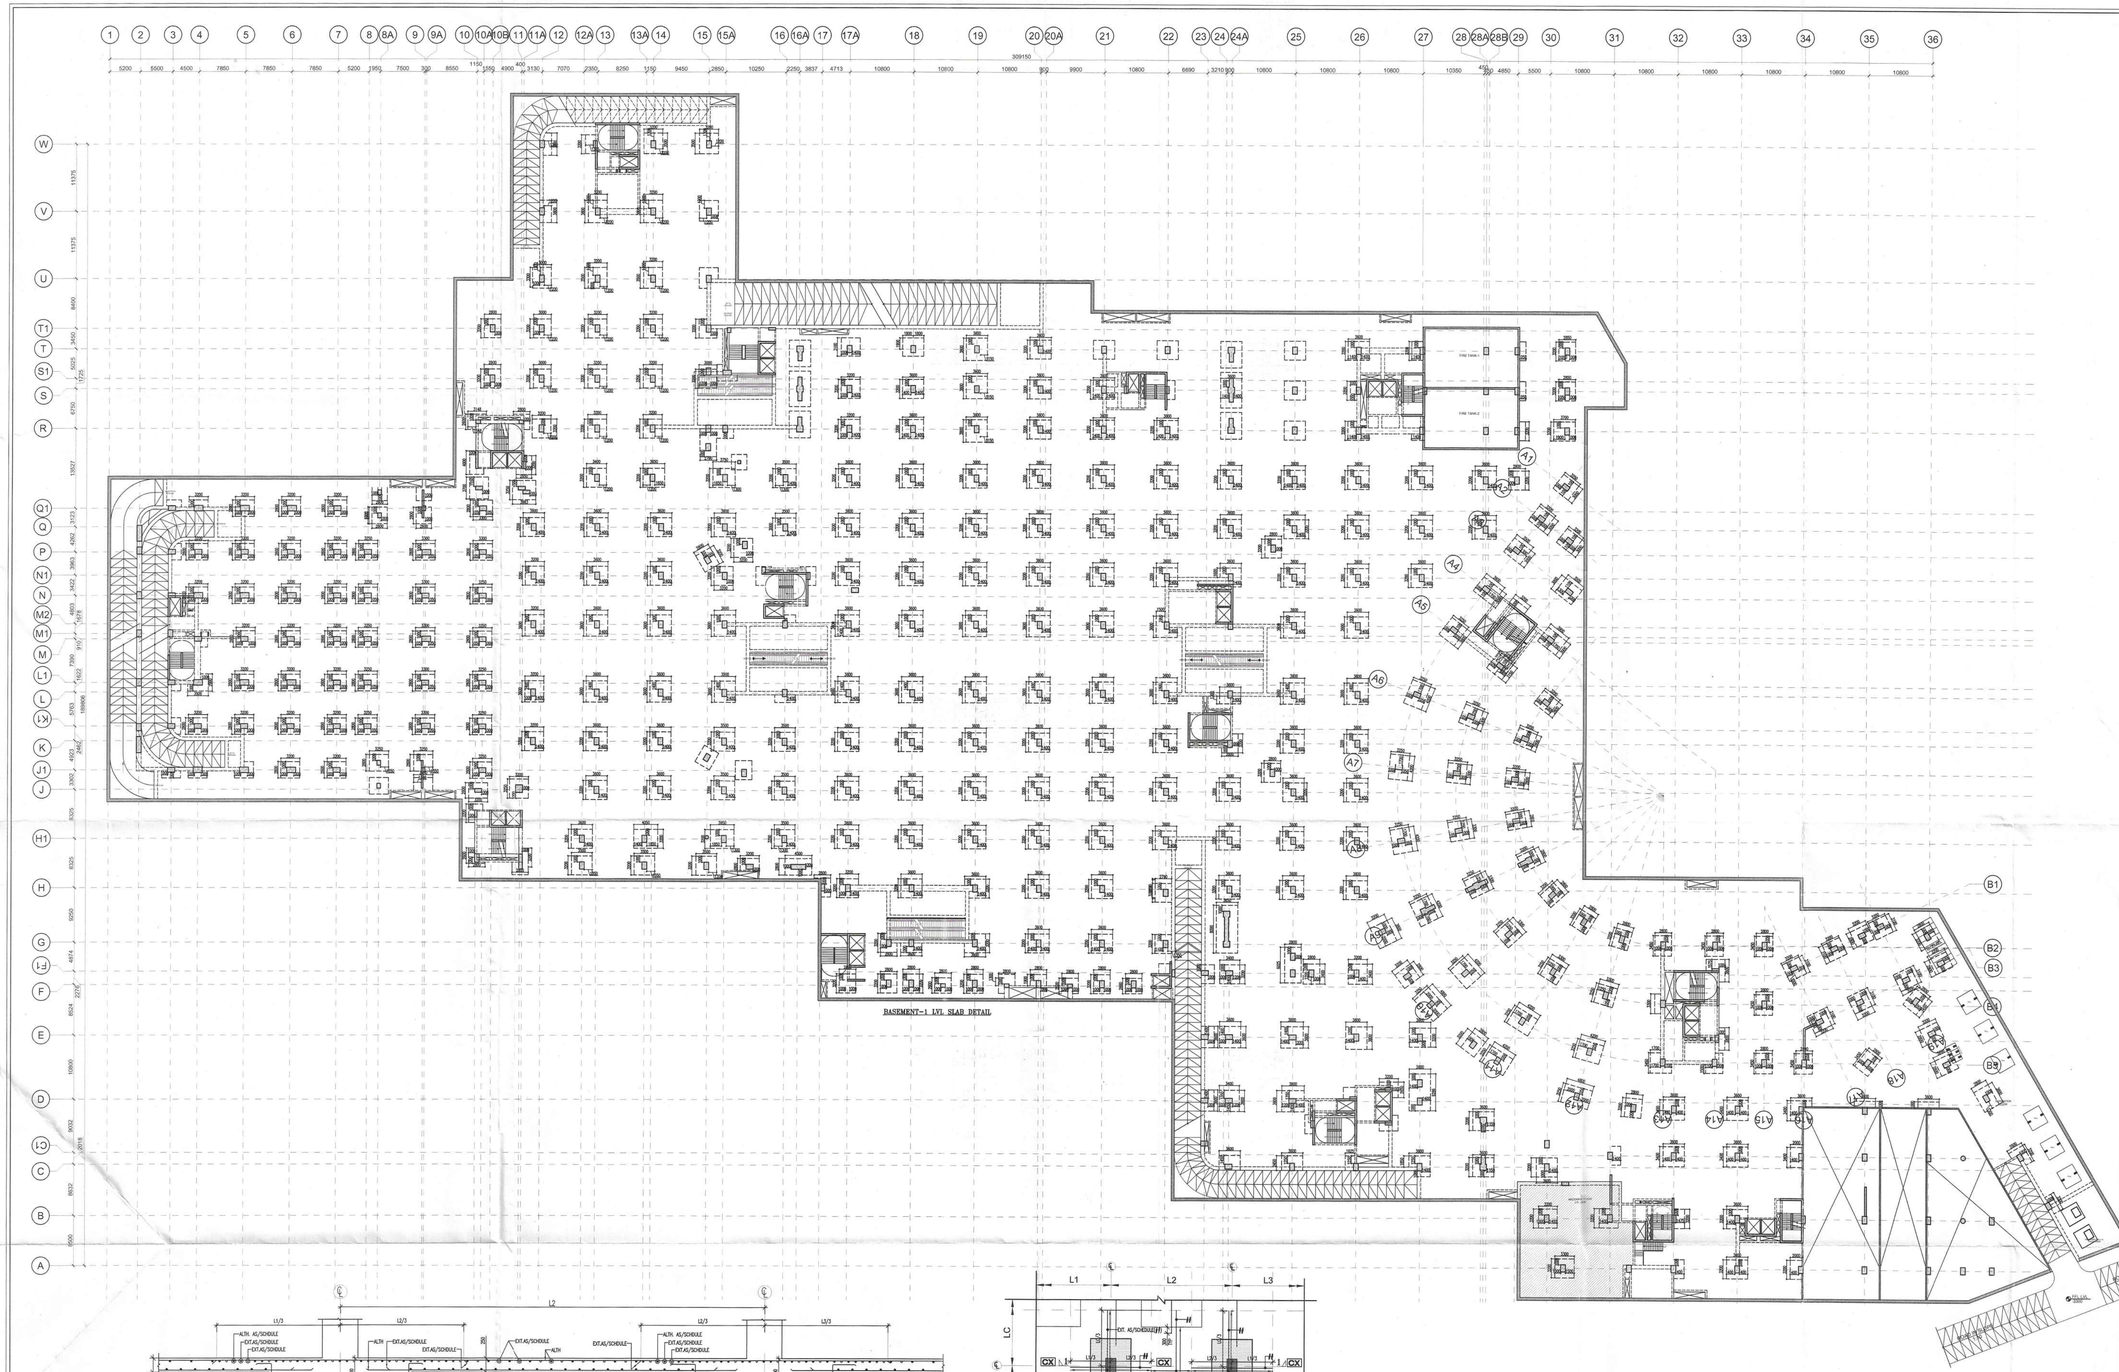


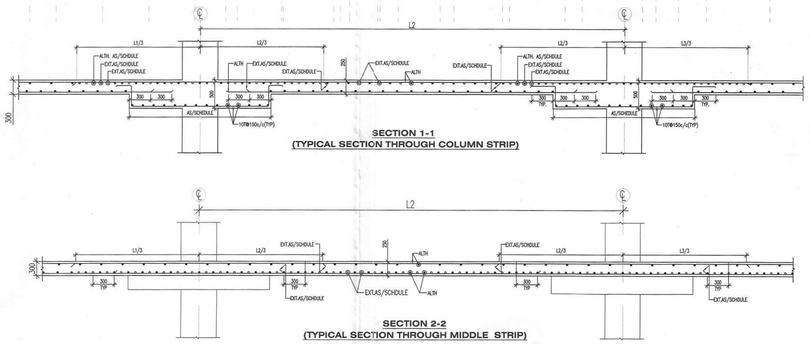

SECTION 1-1
(TYPICAL SECTION THROUGH COLUMN STRIP)

SECTION 2-2
(TYPICAL SECTION THROUGH MIDDLE STRIP)

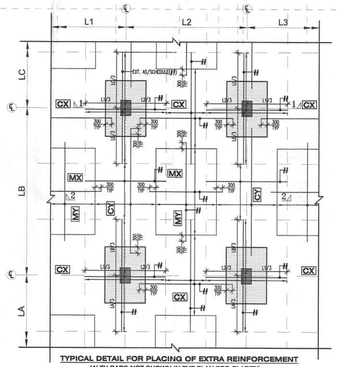

TYPICAL DETAIL FOR PLACING OF EXTRA REINFORCEMENT
(ALTH.BARS NOT SHOWN IN THE PLAN FOR CLARITY)

NOTES:
1- FOR GENERAL NOTES REFER DWG NO.924/S/100
2- ALL DIMENSIONS ARE IN mm.
3- CON. MIX- M30.
4- GRADE OF REINF.- Fe 550D.
5- THIS DWG. SHALL BE READ WITH ALL RELEVANT ARCH. DRAWING.

PROJECT:
REVISED BUILDING PLAN OF COMMERCIAL COLONY MEASURING 10.4375 ACRES (LICENSE NO. 99 OF 2013 DATED 10.07.2013) IN SECTOR-68, GURUGRAM MANESAR URBAN COMPLEX BEING DEVELOPED BY ADVANCE INDIA PROJECTS LIMITED.

OWNER SIGN

STRUCTURAL CONSULTANTS
CIVTECH CONSULTANTS PVT LTD
A-45, SECTOR-4, NOIDA-201301
PH. NO. 0120-2344084, E-mail :- Projects@civtech.in

ARCHITECT SIGN
Architect is only responsible for architectural design of project.

DRAWING TITLE:
BASEMENT-1 LVL. SLAB DETAIL

DATE:- 22-04-2024	SCALE:- N.T.S
DRAWN BY:- RAKESH	APPRO. BY:-
DESIGNED BY:- AMIR	CHECKED. BY:- AMIR
DRG. NO :- 924/S/302	SHEET NO:- 1/1
ISSUED FOR :- SUBMISSION	REV NO:-

Naresh Kumar Garg
B.E. (CIVIL) M.E. (Structure)
Emp. ID TPR-797A-2024
Er. PARESH JAIN
(M.Tech. Structure - IIT Delhi)
Proof Consultant (TPR - 797A)
Department of Town & Country planning, Haryana

Naresh Kumar Garg
B.E. (CIVIL) M.E. (Structure)
Emp. ID TPR-797A-2024

Ar. Shashank Gupta
CA/2012/55888
B. Arch, MCA

Advance India Projects Limited
Authorised Signatory