
Sanctioned and Valid For 5 Years
Subject to Validity of License CLU/Extension Permission
Chairman
Building Plan Committee Controlled Area
Gurgaon Circle, Gurgaon

AD ATP

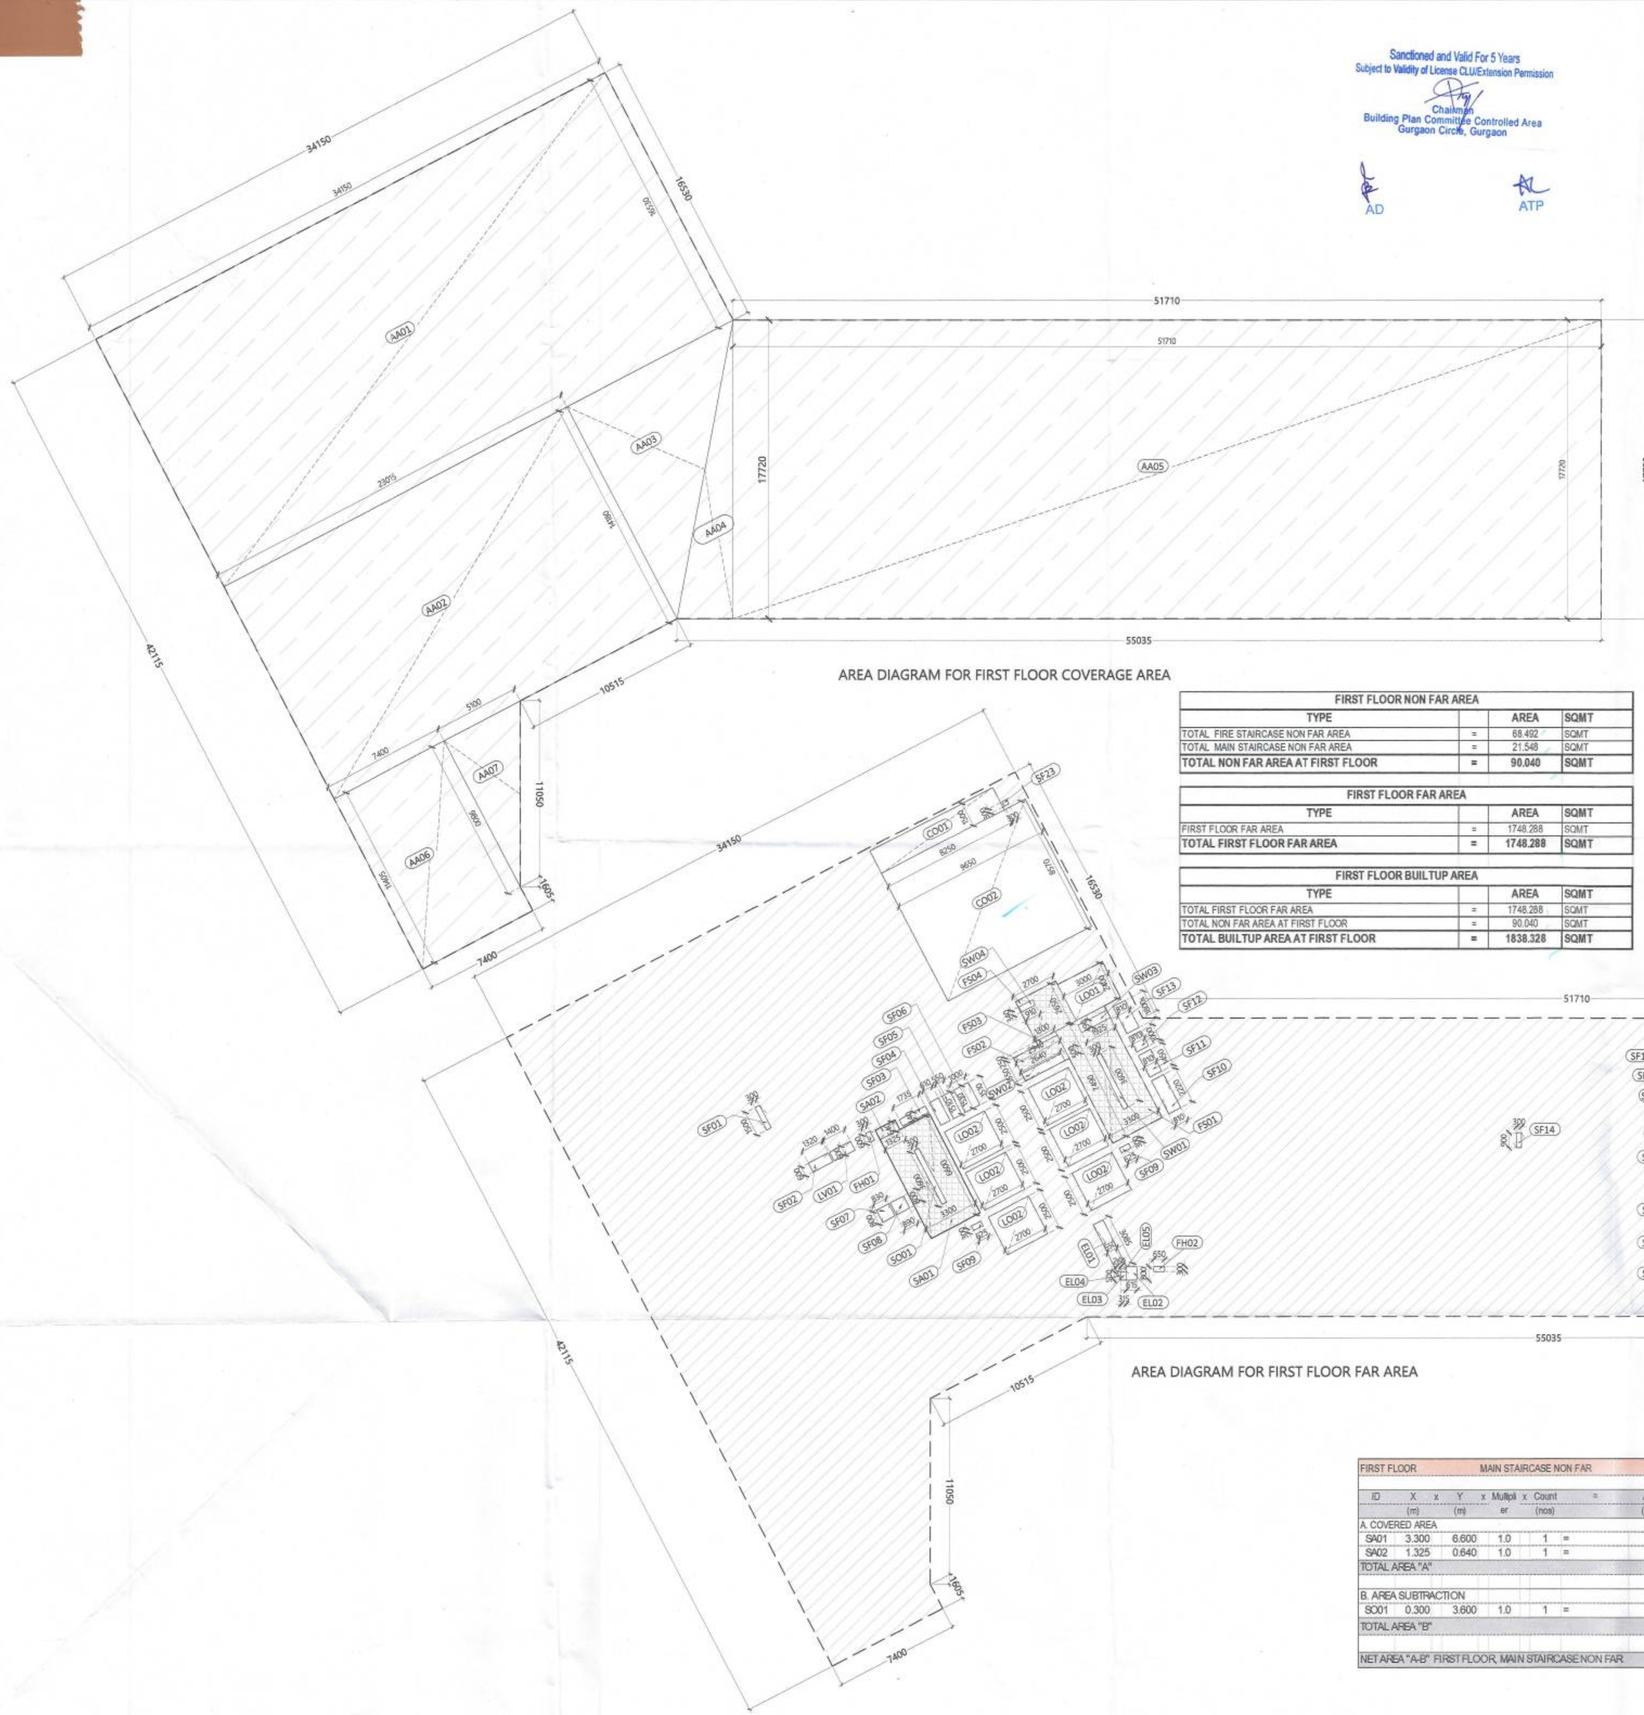


AREA DIAGRAM FOR FIRST FLOOR COVERAGE AREA




AREA DIAGRAM FOR FIRST FLOOR FAR AREA

| FIRST FLOOR NON FAR AREA | | | |
|---|---|---|---|
| TYPE | | AREA | SQMT |
| TOTAL FIRE STAIRCASE NON FAR AREA | = | 68.492 | SQMT |
| TOTAL MAIN STAIRCASE NON FAR AREA | = | 21.548 | SQMT |
| **TOTAL NON FAR AREA AT FIRST FLOOR** | **=** | **90.040** | **SQMT** |

| FIRST FLOOR FAR AREA | | | |
|---|---|---|---|
| TYPE | | AREA | SQMT |
| FIRST FLOOR FAR AREA | = | 1748.288 | SQMT |
| **TOTAL FIRST FLOOR FAR AREA** | **=** | **1748.288** | **SQMT** |

| FIRST FLOOR BUILTUP AREA | | | |
|---|---|---|---|
| TYPE | | AREA | SQMT |
| TOTAL FIRST FLOOR FAR AREA | = | 1748.288 | SQMT |
| TOTAL NON FAR AREA AT FIRST FLOOR | = | 90.040 | SQMT |
| **TOTAL BUILTUP AREA AT FIRST FLOOR** | **=** | **1838.328** | **SQMT** |

| 1ST FLOOR | COVERED AREA | | | | | |
|---|---|---|---|---|---|---|
| ID | X (m) | x | Y (m) | x Multipli er | x Count (nos) | = Area (sqm) |
| A. COVERED AREA | | | | | | |
| AA01 | 34.150 | | 16.530 | 1.0 | 1 | = 564.50 |
| AA02 | 23.015 | | 14.180 | 1.0 | 1 | = 326.35 |
| AA03 | 14.180 | | 11.135 | 0.5 | 1 | = 78.95 |
| AA04 | 17.720 | | 3.325 | 0.5 | 1 | = 29.46 |
| AA05 | 51.710 | | 17.720 | 1.0 | 1 | = 916.30 |
| AA06 | 7.400 | | 11.405 | 1.0 | 1 | = 84.40 |
| AA07 | 9.800 | | 5.100 | 0.5 | 1 | = 24.99 |
| TOTAL AREA "A" | | | | | | 2,024.95 |
| B. AREA SUBTRACTION | | | | | | |
| CO01 | 8.250 | | 1.500 | 1.0 | 1 | = 12.38 |
| CO02 | 9.650 | | 8.570 | 1.0 | 1 | = 82.70 |
| EL01 | 3.085 | | 0.650 | 1.0 | 1 | = 2.01 |
| EL02 | 0.615 | | 0.800 | 1.0 | 1 | = 0.49 |
| EL03 | 0.315 | | 0.500 | 1.0 | 1 | = 0.16 |
| EL04 | 0.260 | | 0.500 | 0.5 | 1 | = 0.07 |
| EL05 | 0.300 | | 0.575 | 0.5 | 1 | = 0.09 |
| FH01 | 0.300 | | 0.600 | 1.0 | 1 | = 0.18 |
| FH02 | 0.650 | | 0.300 | 1.0 | 1 | = 0.20 |
| LO01 | 3.000 | | 2.400 | 1.0 | 2 | = 14.40 |
| LO02 | 2.700 | | 2.500 | 1.0 | 6 | = 40.50 |
| LV01 | 1.400 | | 0.600 | 1.0 | 1 | = 0.84 |
| SF01 | 0.300 | | 1.500 | 1.0 | 1 | = 0.45 |
| SF02 | 1.320 | | 0.600 | 1.0 | 1 | = 0.79 |
| SF03 | 1.735 | | 0.440 | 1.0 | 1 | = 0.76 |
| SF04 | 0.610 | | 1.510 | 1.0 | 1 | = 0.92 |
| SF05 | 0.550 | | 1.510 | 1.0 | 1 | = 0.83 |
| SF06 | 1.000 | | 1.510 | 1.0 | 1 | = 1.51 |
| SF07 | 0.830 | | 0.800 | 1.0 | 1 | = 0.66 |
| SF08 | 0.890 | | 0.800 | 1.0 | 1 | = 0.71 |
| SF09 | 0.825 | | 0.300 | 1.0 | 2 | = 0.38 |
| SF10 | 0.810 | | 2.220 | 1.0 | 1 | = 1.80 |
| SF11 | 0.810 | | 1.450 | 1.0 | 1 | = 1.17 |
| SF12 | 0.810 | | 1.000 | 1.0 | 1 | = 0.81 |
| SF13 | 0.810 | | 1.800 | 1.0 | 1 | = 1.46 |
| SF14 | 0.300 | | 0.900 | 1.0 | 1 | = 0.27 |
| SF15 | 0.495 | | 0.600 | 1.0 | 1 | = 0.30 |
| SF16 | 0.845 | | 1.000 | 1.0 | 1 | = 0.85 |
| SF17 | 0.845 | | 1.455 | 1.0 | 1 | = 1.23 |
| SF18 | 0.945 | | 1.200 | 1.0 | 1 | = 1.13 |
| SF19 | 1.300 | | 1.200 | 1.0 | 1 | = 1.56 |
| SF20 | 1.155 | | 1.200 | 1.0 | 1 | = 1.39 |
| SF21 | 1.750 | | 0.730 | 1.0 | 1 | = 1.28 |
| SF22 | 0.800 | | 1.540 | 1.0 | 1 | = 1.23 |
| SF23 | 0.300 | | 0.300 | 1.0 | 1 | = 0.09 |
| SF24 | 2.075 | | 1.200 | 1.0 | 1 | = 2.49 |
| SF25 | 0.800 | | 1.800 | 1.0 | 1 | = 1.44 |
| SF26 | 0.800 | | 1.400 | 1.0 | 1 | = 1.12 |
| SO01 | 0.300 | | 3.600 | 1.0 | 1 | = 1.08 |
| SW01 | 0.300 | | 3.600 | 1.0 | 1 | = 1.08 |
| SW02 | 2.640 | | 0.500 | 1.0 | 1 | = 1.32 |
| SW03 | 1.925 | | 0.490 | 1.0 | 1 | = 0.94 |
| SW04 | 0.910 | | 0.340 | 1.0 | 1 | = 0.31 |
| SW05 | 3.600 | | 0.300 | 1.0 | 1 | = 1.08 |
| SW06 | 0.600 | | 0.300 | 1.0 | 1 | = 0.18 |
| TOTAL AREA "B" | | | | | | 186.62 |
| NET AREA "A-B" 1ST FLOOR, COVERED AREA | | | | | | 1,838.33 |

| 1ST FLOOR | FAR AREA | | | | | |
|---|---|---|---|---|---|---|
| ID | X (m) | x | Y (m) | x Multipli er | x Count (nos) | = Area (sqm) |
| A. COVERED AREA | | | | | | |
| AA01 | 34.150 | | 16.530 | 1.0 | 1 | = 564.50 |
| AA02 | 23.015 | | 14.180 | 1.0 | 1 | = 326.35 |
| AA03 | 14.180 | | 11.135 | 0.5 | 1 | = 78.95 |
| AA04 | 17.720 | | 3.325 | 0.5 | 1 | = 29.46 |
| AA05 | 51.710 | | 17.720 | 1.0 | 1 | = 916.30 |
| AA06 | 7.400 | | 11.405 | 1.0 | 1 | = 84.40 |
| AA07 | 9.800 | | 5.100 | 0.5 | 1 | = 24.99 |
| TOTAL AREA "A" | | | | | | 2,024.95 |
| B. AREA SUBTRACTION | | | | | | |
| CO01 | 8.250 | | 1.500 | 1.0 | 1 | = 12.38 |
| CO02 | 9.650 | | 8.570 | 1.0 | 1 | = 82.70 |
| EL01 | 3.085 | | 0.650 | 1.0 | 1 | = 2.01 |
| EL02 | 0.615 | | 0.800 | 1.0 | 1 | = 0.49 |
| EL03 | 0.315 | | 0.500 | 1.0 | 1 | = 0.16 |
| EL04 | 0.260 | | 0.500 | 0.5 | 1 | = 0.07 |
| EL05 | 0.300 | | 0.575 | 0.5 | 1 | = 0.09 |
| FH01 | 0.300 | | 0.600 | 1.0 | 1 | = 0.18 |
| FH02 | 0.650 | | 0.300 | 1.0 | 1 | = 0.20 |
| FS01 | 3.300 | | 7.490 | 1.0 | 1 | = 24.72 |
| FS02 | 2.940 | | 1.550 | 1.0 | 1 | = 4.56 |
| FS03 | 1.300 | | 0.250 | 1.0 | 1 | = 0.33 |
| FS04 | 2.700 | | 2.650 | 1.0 | 1 | = 7.16 |
| FS05 | 6.600 | | 3.600 | 1.0 | 1 | = 23.76 |
| FS07 | 4.505 | | 1.820 | 1.0 | 1 | = 8.20 |
| FS08 | 4.155 | | 0.375 | 1.0 | 1 | = 1.56 |
| FS09 | 1.500 | | 1.705 | 1.0 | 1 | = 2.56 |
| FS10 | 0.240 | | 2.400 | 1.0 | 1 | = 0.58 |
| LO01 | 3.000 | | 2.400 | 1.0 | 2 | = 14.40 |
| LO02 | 2.700 | | 2.500 | 1.0 | 6 | = 40.50 |
| LV01 | 1.400 | | 0.600 | 1.0 | 1 | = 0.84 |
| SA01 | 3.300 | | 6.600 | 1.0 | 1 | = 21.78 |
| SA02 | 1.325 | | 0.640 | 1.0 | 1 | = 0.85 |
| SF01 | 0.300 | | 1.500 | 1.0 | 1 | = 0.45 |
| SF02 | 1.320 | | 0.600 | 1.0 | 1 | = 0.79 |
| SF03 | 1.735 | | 0.440 | 1.0 | 1 | = 0.76 |
| SF04 | 0.610 | | 1.510 | 1.0 | 1 | = 0.92 |
| SF05 | 0.550 | | 1.510 | 1.0 | 1 | = 0.83 |
| SF06 | 1.000 | | 1.510 | 1.0 | 1 | = 1.51 |
| SF07 | 0.830 | | 0.800 | 1.0 | 1 | = 0.66 |
| SF08 | 0.890 | | 0.800 | 1.0 | 1 | = 0.71 |
| SF09 | 0.625 | | 0.300 | 1.0 | 2 | = 0.38 |
| SF10 | 0.810 | | 2.220 | 1.0 | 1 | = 1.80 |
| SF11 | 0.810 | | 1.450 | 1.0 | 1 | = 1.17 |
| SF12 | 0.810 | | 1.000 | 1.0 | 1 | = 0.81 |
| SF13 | 0.810 | | 1.800 | 1.0 | 1 | = 1.46 |
| SF14 | 0.300 | | 0.900 | 1.0 | 1 | = 0.27 |
| SF15 | 0.495 | | 0.600 | 1.0 | 1 | = 0.30 |
| SF16 | 0.845 | | 1.000 | 1.0 | 1 | = 0.85 |
| SF17 | 0.845 | | 1.455 | 1.0 | 1 | = 1.23 |
| SF18 | 0.945 | | 1.200 | 1.0 | 1 | = 1.13 |
| SF19 | 1.300 | | 1.200 | 1.0 | 1 | = 1.56 |
| SF20 | 1.155 | | 1.200 | 1.0 | 1 | = 1.39 |
| SF21 | 1.750 | | 0.730 | 1.0 | 1 | = 1.28 |
| SF22 | 0.800 | | 1.540 | 1.0 | 1 | = 1.23 |
| SF23 | 0.300 | | 0.300 | 1.0 | 1 | = 0.09 |
| SF24 | 2.075 | | 1.200 | 1.0 | 1 | = 2.49 |
| SF25 | 0.800 | | 1.800 | 1.0 | 1 | = 1.44 |
| SF26 | 0.800 | | 1.400 | 1.0 | 1 | = 1.12 |
| TOTAL AREA "B" | | | | | | 276.66 |
| NET AREA "A-B" 1ST FLOOR, FAR AREA | | | | | | 1,748.29 |

| FIRST FLOOR | MAIN STAIRCASE NON FAR | | | | | |
|---|---|---|---|---|---|---|
| ID | X (m) | x | Y (m) | x Multipli er | x Count (nos) | = Area (sqm) |
| A. COVERED AREA | | | | | | |
| SA01 | 3.300 | | 6.600 | 1.0 | 1 | = 21.78 |
| SA02 | 1.325 | | 0.640 | 1.0 | 1 | = 0.85 |
| TOTAL AREA "A" | | | | | | 22.63 |
| B. AREA SUBTRACTION | | | | | | |
| SO01 | 0.300 | | 3.600 | 1.0 | 1 | = 1.08 |
| TOTAL AREA "B" | | | | | | 1.08 |
| NET AREA "A-B" FIRST FLOOR, MAIN STAIRCASE NON FAR | | | | | | 21.55 |

| 1ST FLOOR | FIRE STAIRCASE NON FAR | | | | | |
|---|---|---|---|---|---|---|
| ID | X (m) | x | Y (m) | x Multipli er | x Count (nos) | = Area (sqm) |
| A. COVERED AREA | | | | | | |
| FS01 | 3.300 | | 7.490 | 1.0 | 1 | = 24.72 |
| FS02 | 2.940 | | 1.550 | 1.0 | 1 | = 4.56 |
| FS03 | 1.300 | | 0.250 | 1.0 | 1 | = 0.33 |
| FS04 | 2.700 | | 2.650 | 1.0 | 1 | = 7.16 |
| FS05 | 6.600 | | 3.600 | 1.0 | 1 | = 23.76 |
| FS07 | 4.505 | | 1.820 | 1.0 | 1 | = 8.20 |
| FS08 | 4.155 | | 0.375 | 1.0 | 1 | = 1.56 |
| FS09 | 1.500 | | 1.705 | 1.0 | 1 | = 2.56 |
| FS10 | 0.240 | | 2.400 | 1.0 | 1 | = 0.58 |
| TOTAL AREA "A" | | | | | | 73.40 |
| B. AREA SUBTRACTION | | | | | | |
| SW01 | 0.300 | | 3.600 | 1.0 | 1 | = 1.08 |
| SW02 | 2.640 | | 0.500 | 1.0 | 1 | = 1.32 |
| SW03 | 1.925 | | 0.490 | 1.0 | 1 | = 0.94 |
| SW04 | 0.910 | | 0.340 | 1.0 | 1 | = 0.31 |
| SW05 | 3.600 | | 0.300 | 1.0 | 1 | = 1.08 |
| SW06 | 0.600 | | 0.300 | 1.0 | 1 | = 0.18 |
| TOTAL AREA "B" | | | | | | 4.91 |
| NET AREA "A-B" 1ST FLOOR, FIRE STAIRCASE NON FAR | | | | | | 68.49 |

OWNER SIGN

ARCHITECT SIGN

## AREA LEGEND

FAR AREA


COVERED AREA

NON FAR AREA

OWNER
M/S EMAAR INDIA LIMITED

SUBMISSION DRAWING

KEYPLAN

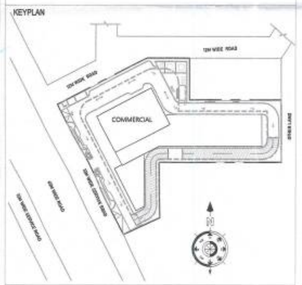


PROJECT NAME
EMAAR SOUK 65

PROJECT ADDRESS
PROPOSED BUILDING PLAN OF COMMERCIAL-2 OF AREA MEASURING 1.548 ACRES IN RESIDENTIAL PLOTTED COLONY ON AREA MEASURING 98.194 ACRES (LICENSE NO 97OF 2010 DT.18.11.2010, LICENSE NO.41 OF 2011 DT.03.05.2011, LICENSE NO. 101 OF 2023 DT.06.05.2023 & LICENSE NO. 265 OF 2025 DT . 31.12.2025) IN SECTOR - 66 & 65 , GURUGRAM BEING DEVELOPED BY ACTIVE PROMOTERS AND OTHERS IN COLLABORATION WITH EMAAR INDIA LTD (FORMERLY KNOWN AS EMAAR MGF LAND LTD)

| DATE | PROJECT INCH. | CHECKED BY |
|---|---|---|
| 13 - 09 -2026 | PALIN SIKARI | BALRAJ SINGH |
| SCALE | DEALT BY | APPROVED BY |
| 1:100 | DHEERAJ CHAND | VINEETA P SINGHANIA |

DRAWING TITLE
FIRST FLOOR

AREA CALCULATION


ARCHITECTS
Confluence
NEW DELHI , INDIA
F-1, FIRST FLOOR, MIRA CORPORATE SUITES,
ISHWAR NAGAR, NEW DELHI 110065
Ph- +91-11-26925684 ccs@inconfluence.com
Ph- +91-11-40564768 www.inconfluence.com
Member of IGBC
ISO - 9001 : 2000
architecture urban design hospitality interiors


DRAWING NO.
S-13

REVISION