


NOTE :- 1. USE OF R.C.C. IN MONOLITHIC WALL AS PER I.S. DESIGN
2. ALL DIMENTIONS ARE IN MM
3. THE RESPONSIBILITY OF STRUCTURE DESIGN, THE STRUCTURE STABILITY AND THE STRUCTURE SAFETY AGAINST THE EARTHQUAKE OF THE BUILDING BLOCK SHALL BE SOLELY OF THE ENGINEER/OWNER.

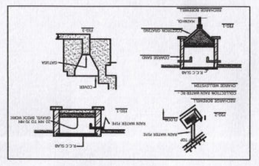


MUMTY TERRACE PLAN

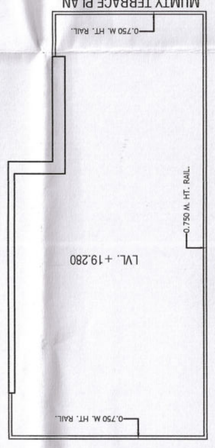


SECTION AT A-A1

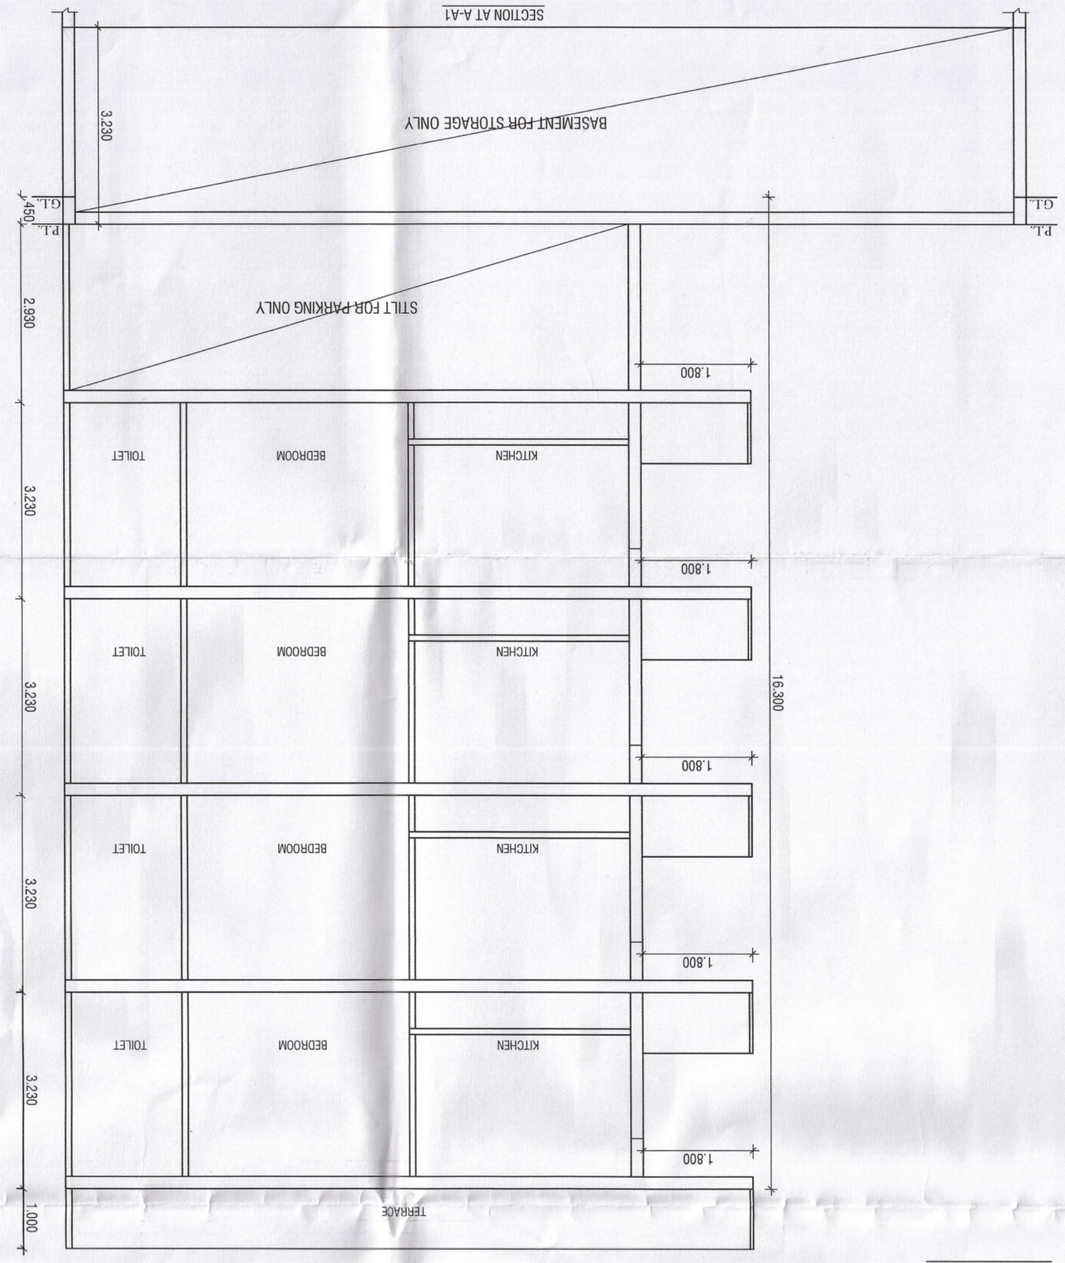


SECTION AT B-B1

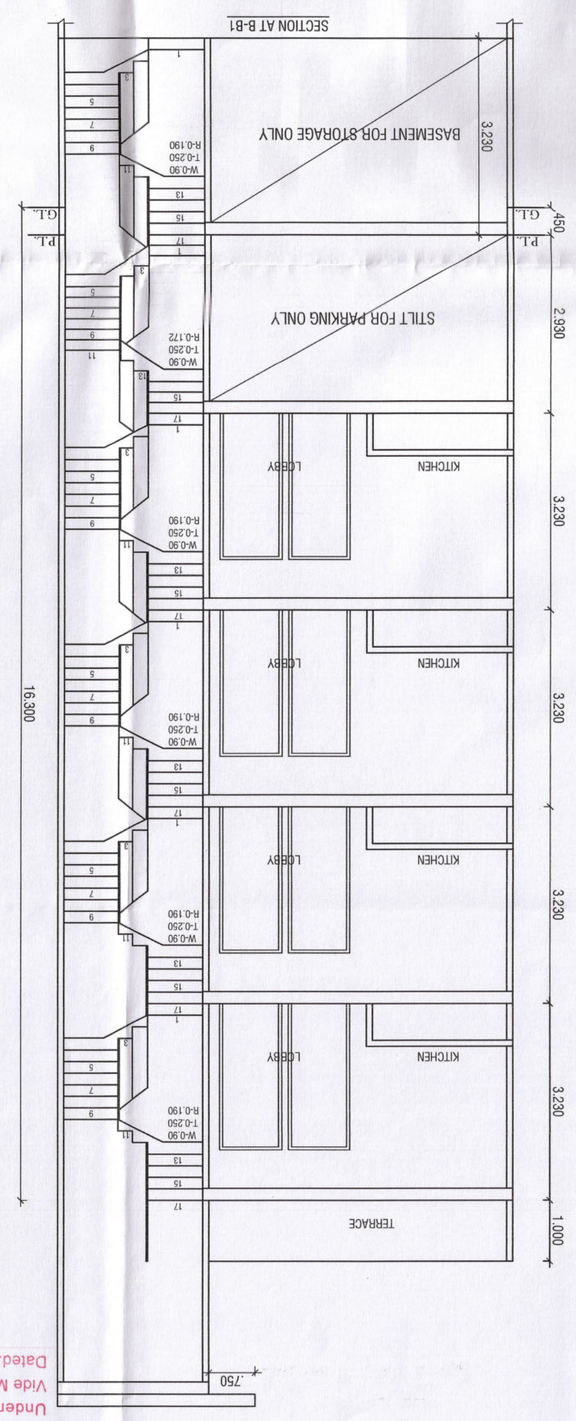


TERRACE PLAN

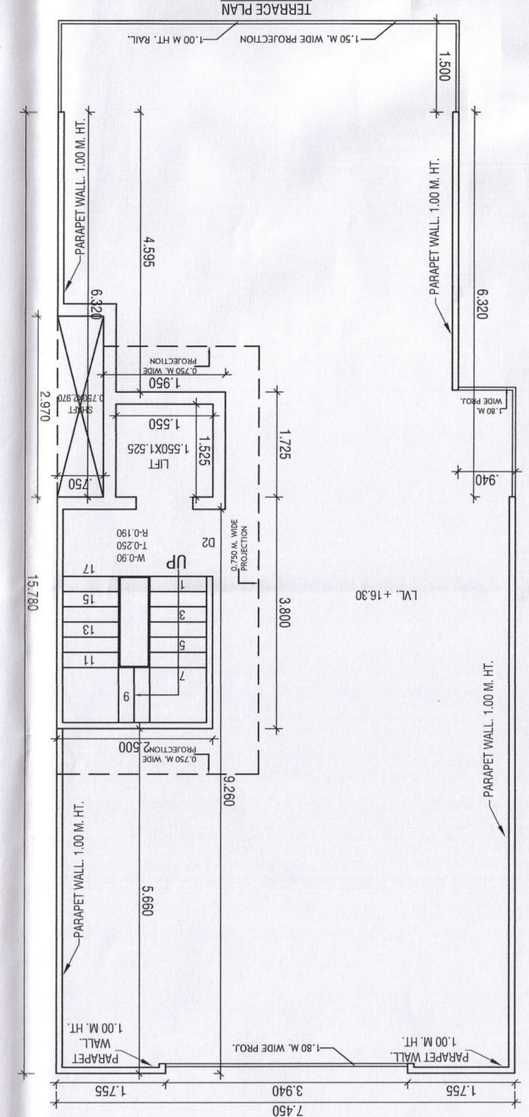


BASEMENT PLAN

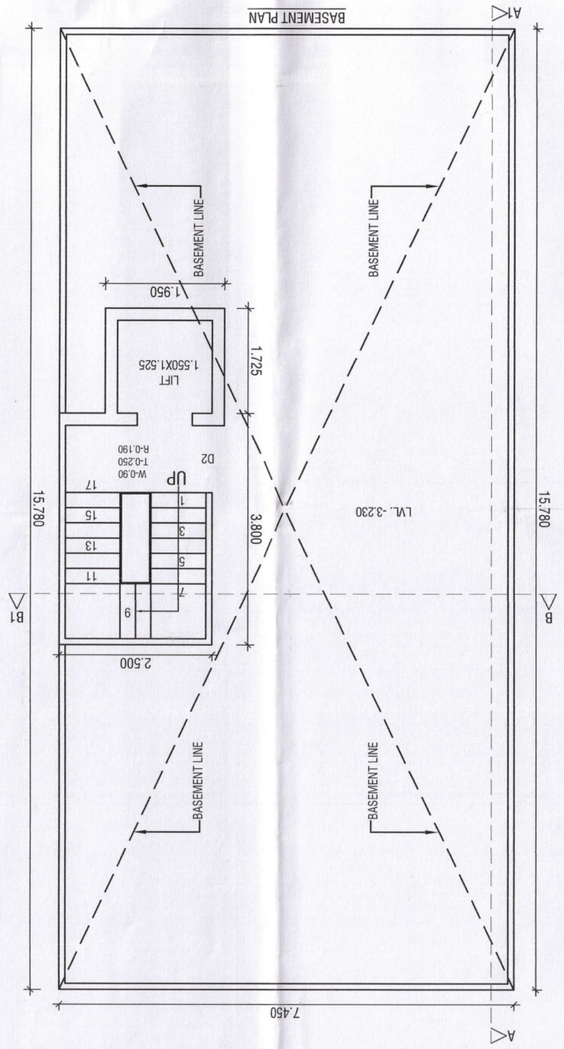

FOURTH FLOOR PLAN

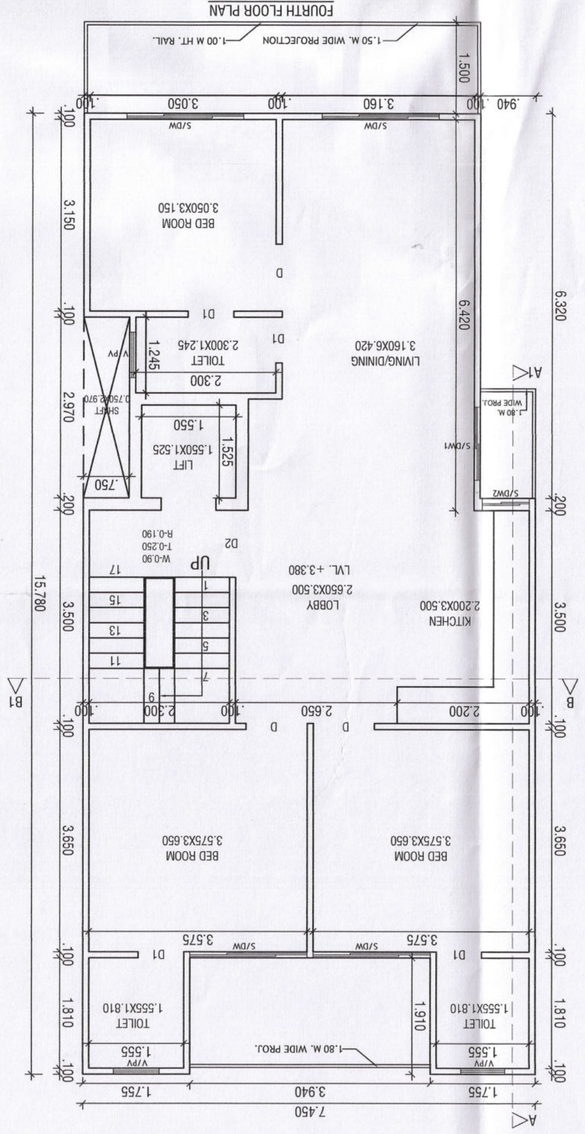

THIRD FLOOR PLAN

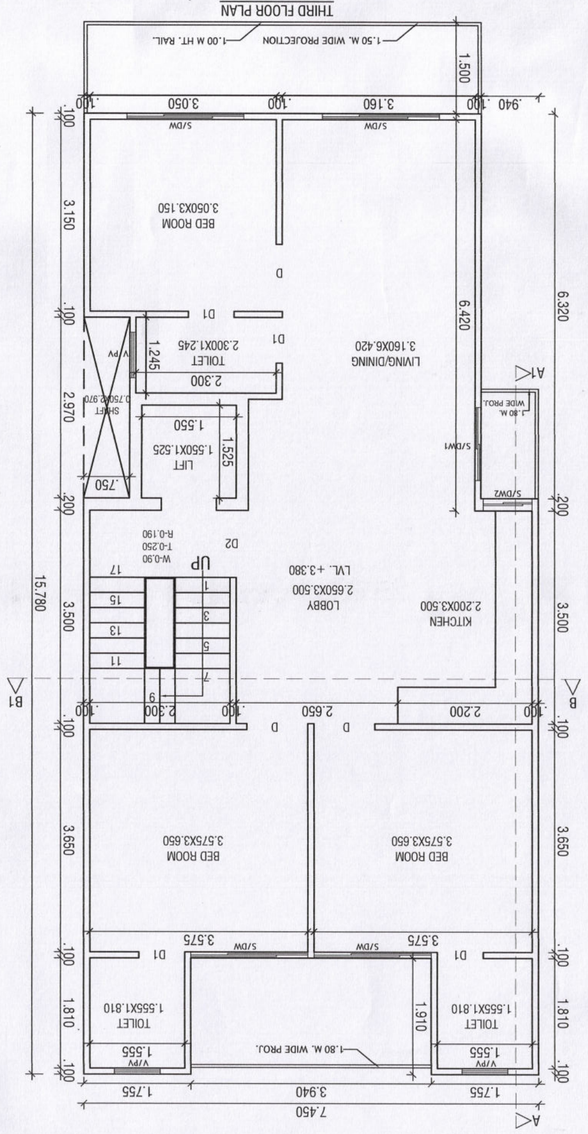

PROJECT:-
REVISED BUILDING PLAN FOR THE RESI. HOUSE AT PLOT NO. 372, BLOCK-D, WORLDWIDE RESORTS AND ENTERTAINMENT PVT. LTD. AT MANESAR, DISTT. GURUGRAM.
OWNER :- AUTHORIZED SIGNATORY MR. KAPIL BHARDWAJ

SCALE - 1:50

OWNER SIGN. | ARCHITECT SIGN.

AR. VINEMRA GOYAL
COA No.: CA/2019/114662
H. No. 739/2, Patel Nagar, GGM
Mob.: 9654091685

Sanctioned & Valid For Two Years
Under Self Certification Policy
Vide Memo No. VIL-2873
Dated 25-11-2019 To 24-11-2021