This drawing is a "COPYRIGHT" contents of this drawing or part thereof may not be used or reproduced without the permission of the Architect

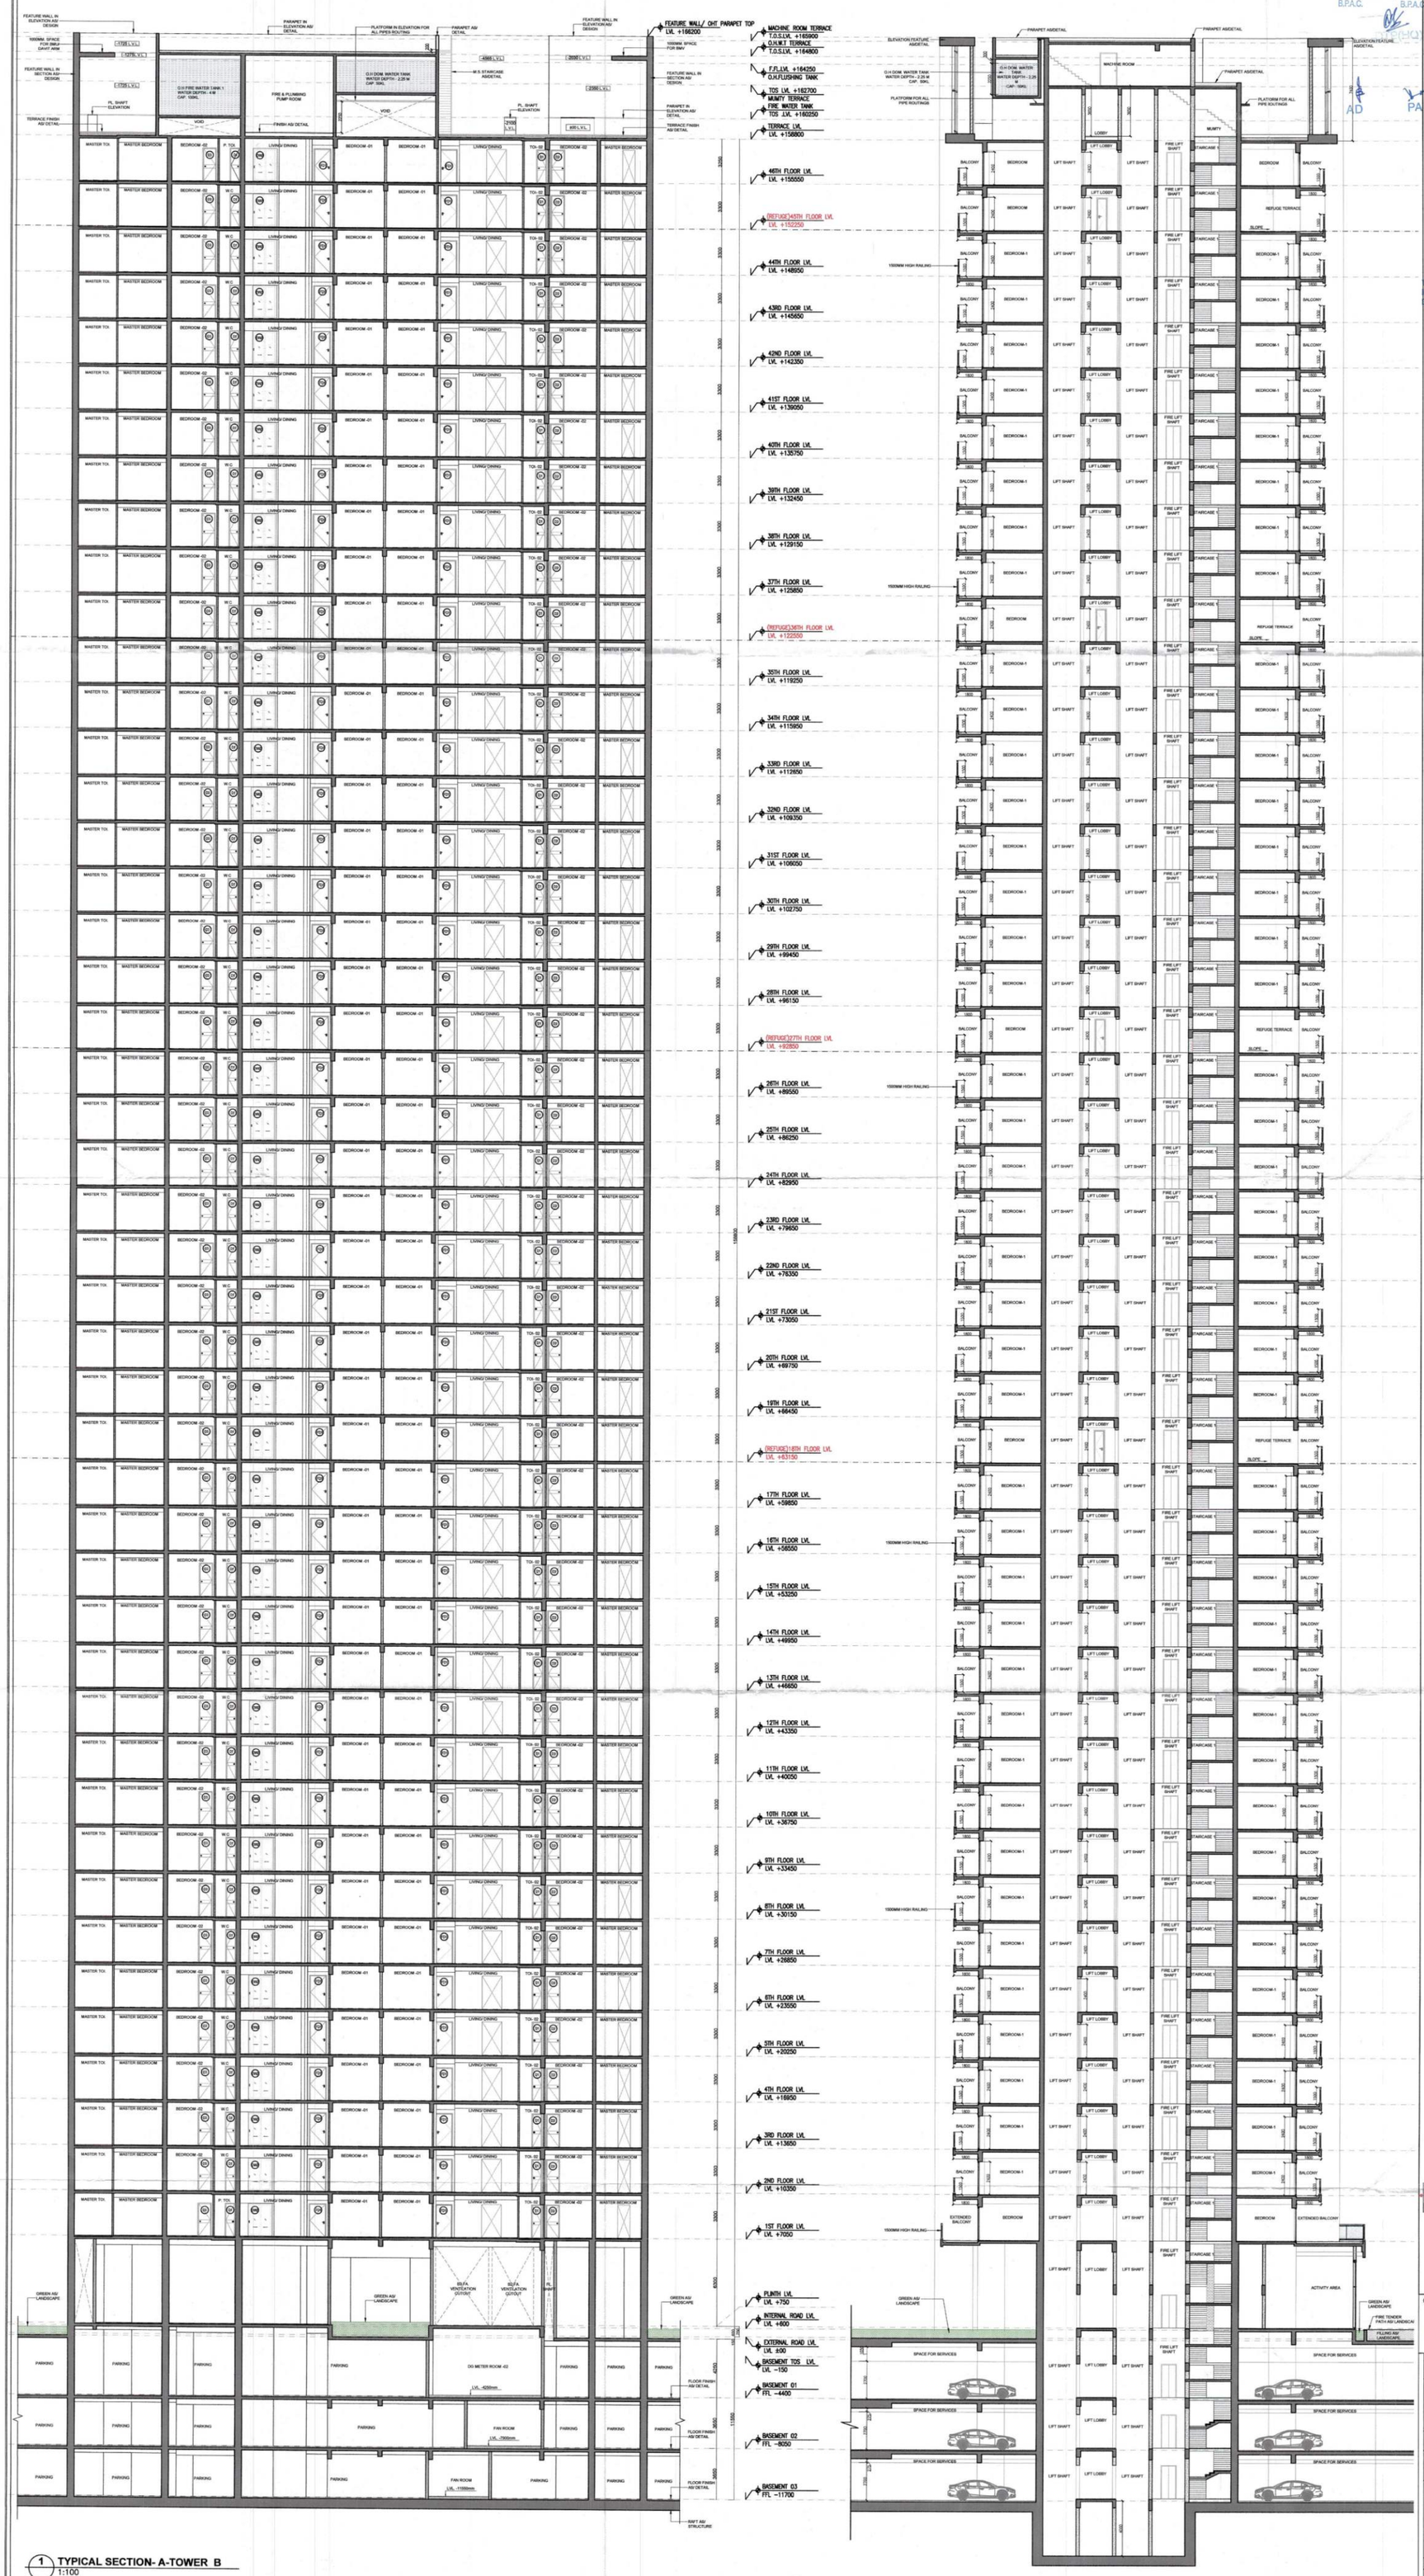

1 TYPICAL SECTION- A-TOWER B
1:100

2 TYPICAL SECTION- B -TOWER B
1:100

S.T.P.(HQ) Member Secretary B.P.A.C. | S.T.P.(G) Member B.P.A.C. | C.T.P.(HR) Chairman B.P.A.C.

ATP(HQ) | AD | PA | ATP

Rajesh Dutt SD(HQ)

FSO (G) Member BPAC

SANCTIONED
TO BE READ WITH THIS OFFICE MEMO NO.: 2462
DATED : 20-01-2026

TOWER B- KEY PLAN

OWNER SIGN

ARCHITECT SIGN
REENA SHARMA
B.ARCH
CA/2016/77247

KEY PLAN

SUBMISSION DRAWING

OWNER
M/S RADHEY BUILDHOME PVT. LTD. IN COLLABORATION WITH M/S ADANI M3K REALTORS LLP.

PROJECT
PROPOSED RESIDENTIAL GROUP HOUSING COLONY OVER AN ADDITIONAL AREA MEASURING 0.69125 ACRE (LICENSE NO 131 OF 2025 DATED 29-07-2025) ADJOINING TO ALREADY LICENCED AREA MEASURING 6.13125 ACRES (AFTER MIGRATION OF 12.69625 ACRES INTO RESIDENTIAL PLOTTED COLONY UNDER DDJAY-2016 LICENSE 98-44OF 2021 DATED 13.08.2021 OUT OF TOTAL 17.9875 ACRES UNDER LICENCE NO. 24 OF 2012) TOTAL AREA MEASURING 5.1825 ACRES IN SECTOR 102 & 102-A, GURUGRAM

SCALE 1:100 | DATE 07.11.2025

DRAWING TITLE
TYPICAL SECTION-A & B -TOWER B

ARCHITECTS
MORPHOGENESIS.
41, INDUSTRIAL ESTATE, OKHLA PHASE-III,
NEW DELHI 110020, INDIA.
TEL: +91 11 41620878
E MAIL: STUDIO@MORPHOGENESIS.ORG

DRAWING NO. S-18 | REVISION