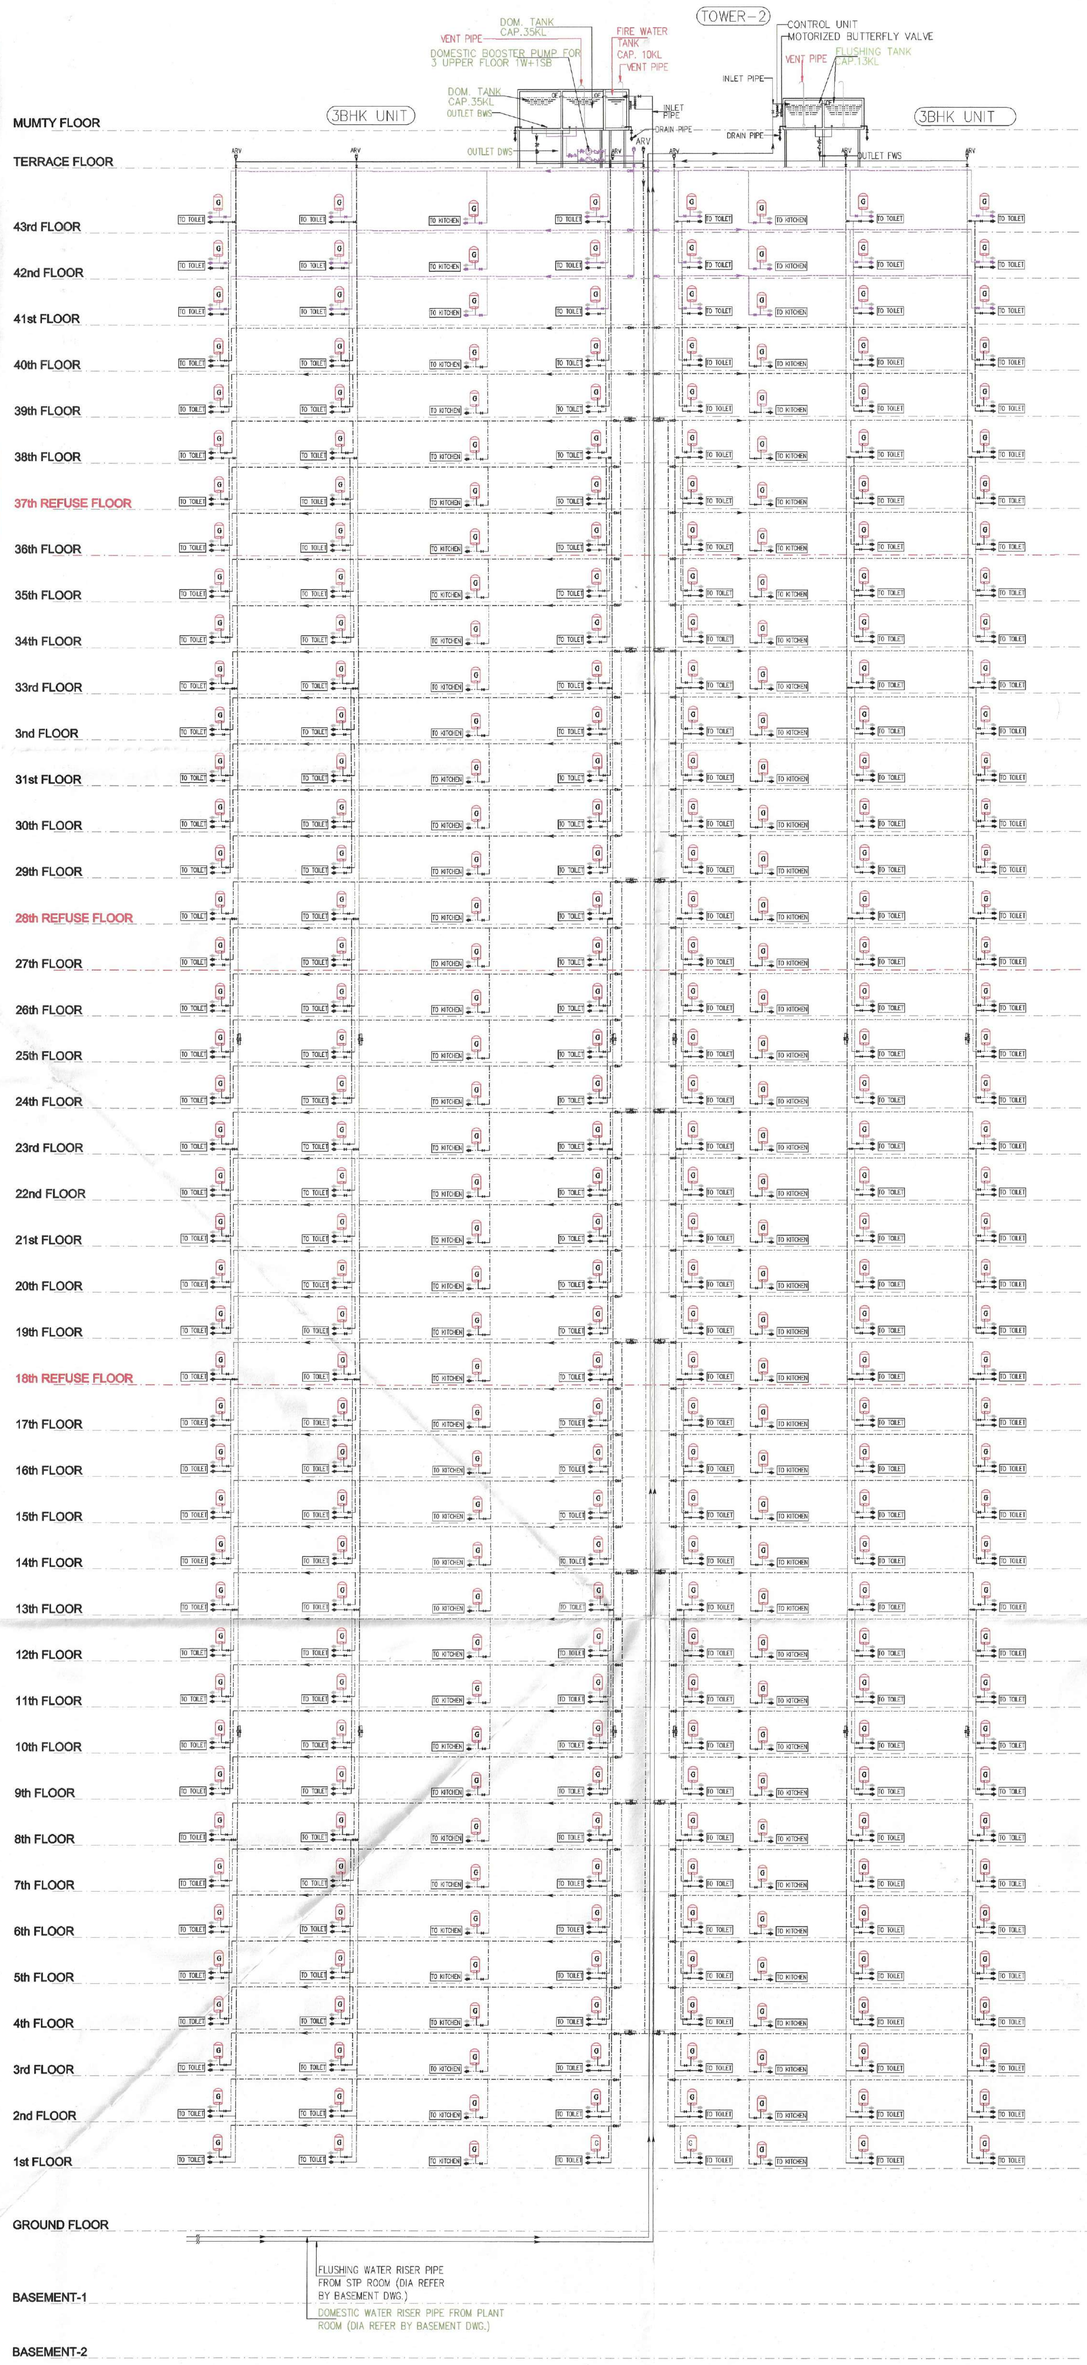

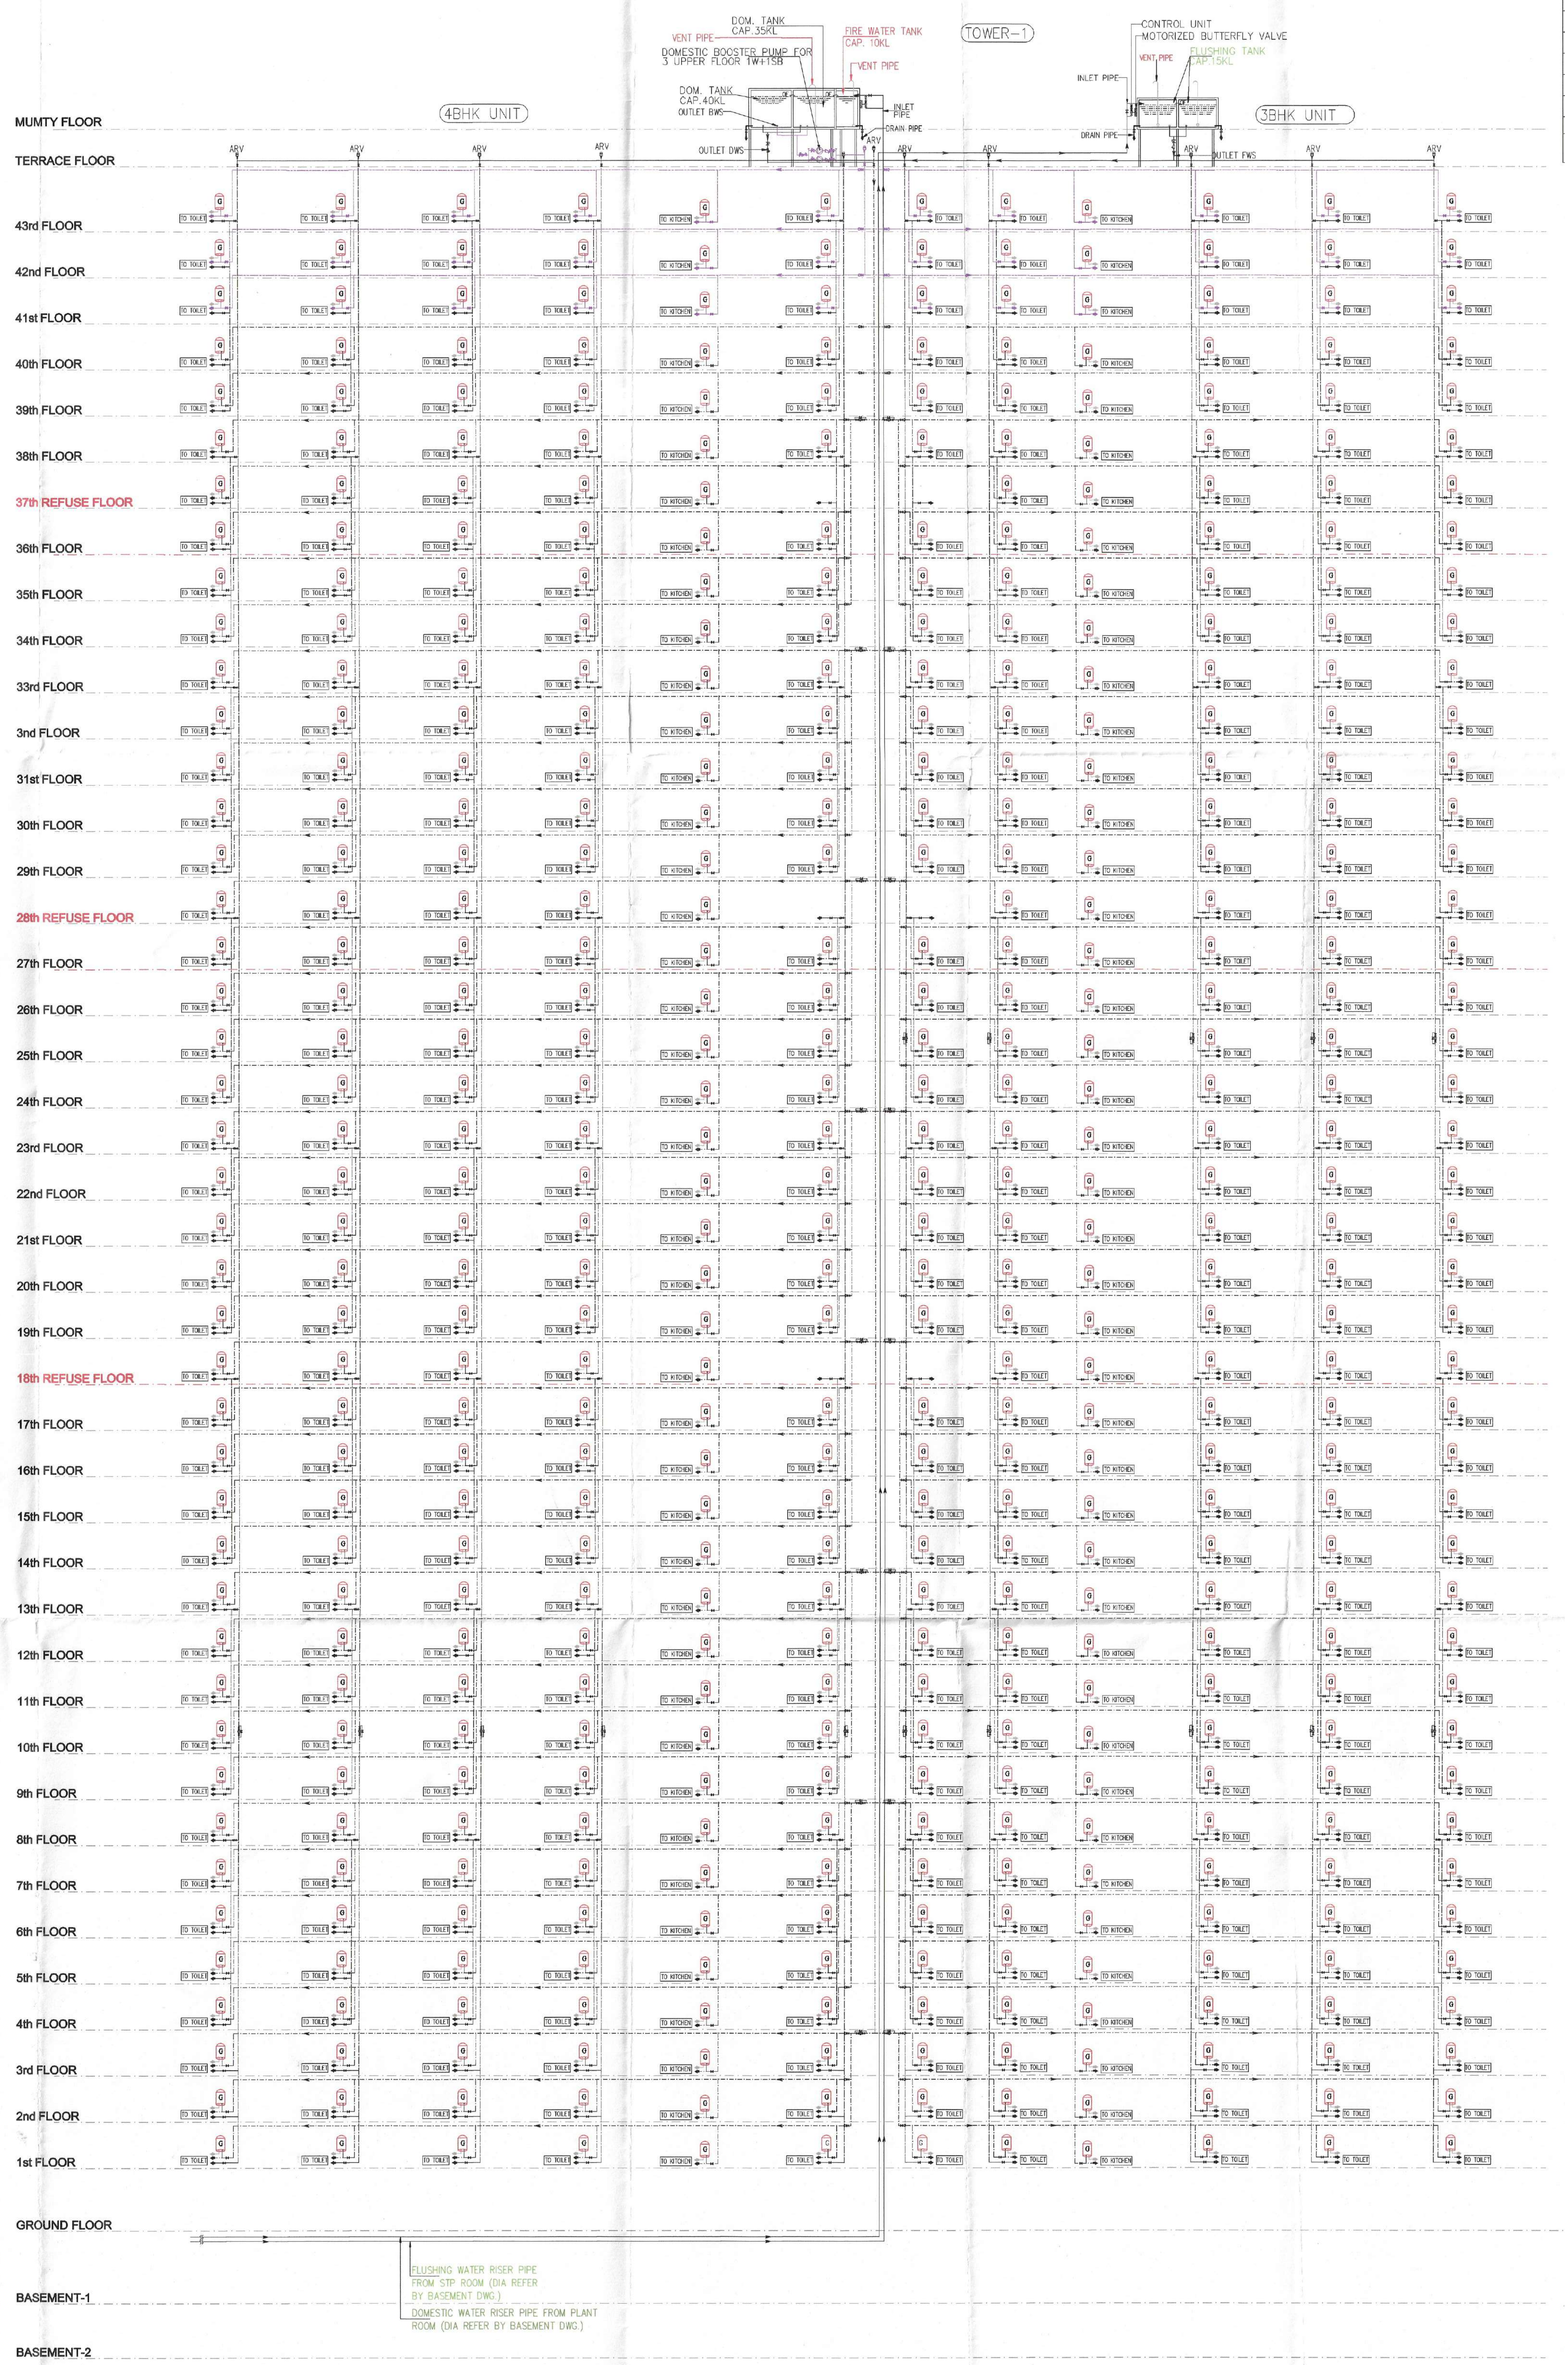

LEGEND & ABBREVIATION:-

1.	DWS	DOMESTIC WATER SUPPLY
2.	FWS	FLUSHING WATER SUPPLY
3.	DWR	DOMESTIC WATER RISER
4.	FWR	FLUSHING WATER RISER
5.	BWS	BOOSTER WATER SUPPLY
6.	PRS	PRESSURE REDUCING STATION
7.	BV	BALL VALVE
8.	WM	WATER METER
9.	PRV	PRESSURE REDUCING VALVE
10.	G	GEYSER

Note :-

1. BUILDING HAS AUTOMATIC SPRINKLER SYSTEM WHEREVER REQUIRED BY NBC.
2. BUILDING WILL BE DESIGNED (STRUCTURES) AS PER RELEVENT IS CODES FOR EARTH QUAKE RESISTANCE.
3. ALL TOILET & KITCHEN HAVE PERMANENT VENTILATION /EXHAUST
4. ALL BUILDINGS ARE NATURALLY VENTILATED AND WHERE EVER REQUIRED MECHANICAL VENTILATION /EXHAUST IS PROPOSED WITH 100% POWER BACKUP.

Project

PROPOSED BUILDING PLAN OF RESIDENTIAL GROUP HOUSING COLONY OVER AN AREA MEASURING 5.1375 ACRE (LICENSE NO. 62 OF 2025 DATED 01-05-2025) IN SECTOR 103, GURUGRAM BEING DEVELOPED BY BABBLER PROJECTS PVT. LTD. AND AIPL BHARAT INFRASTRUCTURE PRIVATE LIMITED IN COLLABORATION WITH AIPL BHARAT INFRASTRUCTURE PRIVATE LIMITED.

Client

AIPL Bharat Infrastructure Pvt. Ltd.
AIPL Business Club, 5th Floor, Sector 62,
Gurugram 122 002, Haryana, IN
Phone: +91 92111 60000 Ext: 7794

Architects:

Morphogenesis
Plot No. 41, Industrial Estate,
Okhla Phase-III,
New Delhi 110020, India
TEL: +91 11 41828070
FAX: 91 11 26490351
E Mail:studio@morphogenesis.org

Associate Architects:

SBA Design N Code LLP
Architecture·Codes·Interiors
(Formerly known as RSMS)
69,Nora Niwas Bhawani Kunj
(Behind D2), Vasant Kunj,
New Delhi-110070.
Mob.: 9810791652,9811077209

S.T.P.(HQ) Member Secretary B.P.A.C. | S.T.P.(G) Member B.P.A.C. | C.T.P.(HR) Chairman B.P.A.C.
DTP(HQ) | ATP(HQ)
AD | PA | ATP
JD(HQ) Member BPAC
Rajesh Dutt SD(HQ)

OWNER'S SEAL & SIGNATURE
SANCTIONED
TO BE READ WITH OUR OFFICE MEMO NO. 41935
DATED 03-11-2025
AIPL BHARAT INFRASTRUCTURE PRIVATE LIMITED
Authorised Signatory

ARCHITECT'S SEAL & SIGNATURE
POOJA NIKHAR
CA/2012/55585
MORPHOGENESIS (Reg. 011-4-102/2011)

Checked and found ok for Public Health (Internal) Service only subject to comments in in forwarding letter No. 34-50W 25/08/25
for Chief Engineer-I HSVP, Panchkula
Superintending Engineer (HQ)

AUGUST-2025 | Scale : NTS

Drawing Title: WATER SUPPLY-SLD TOWER-1 & 2

Drawing No: WS-01

N

A
02-SEPT-25