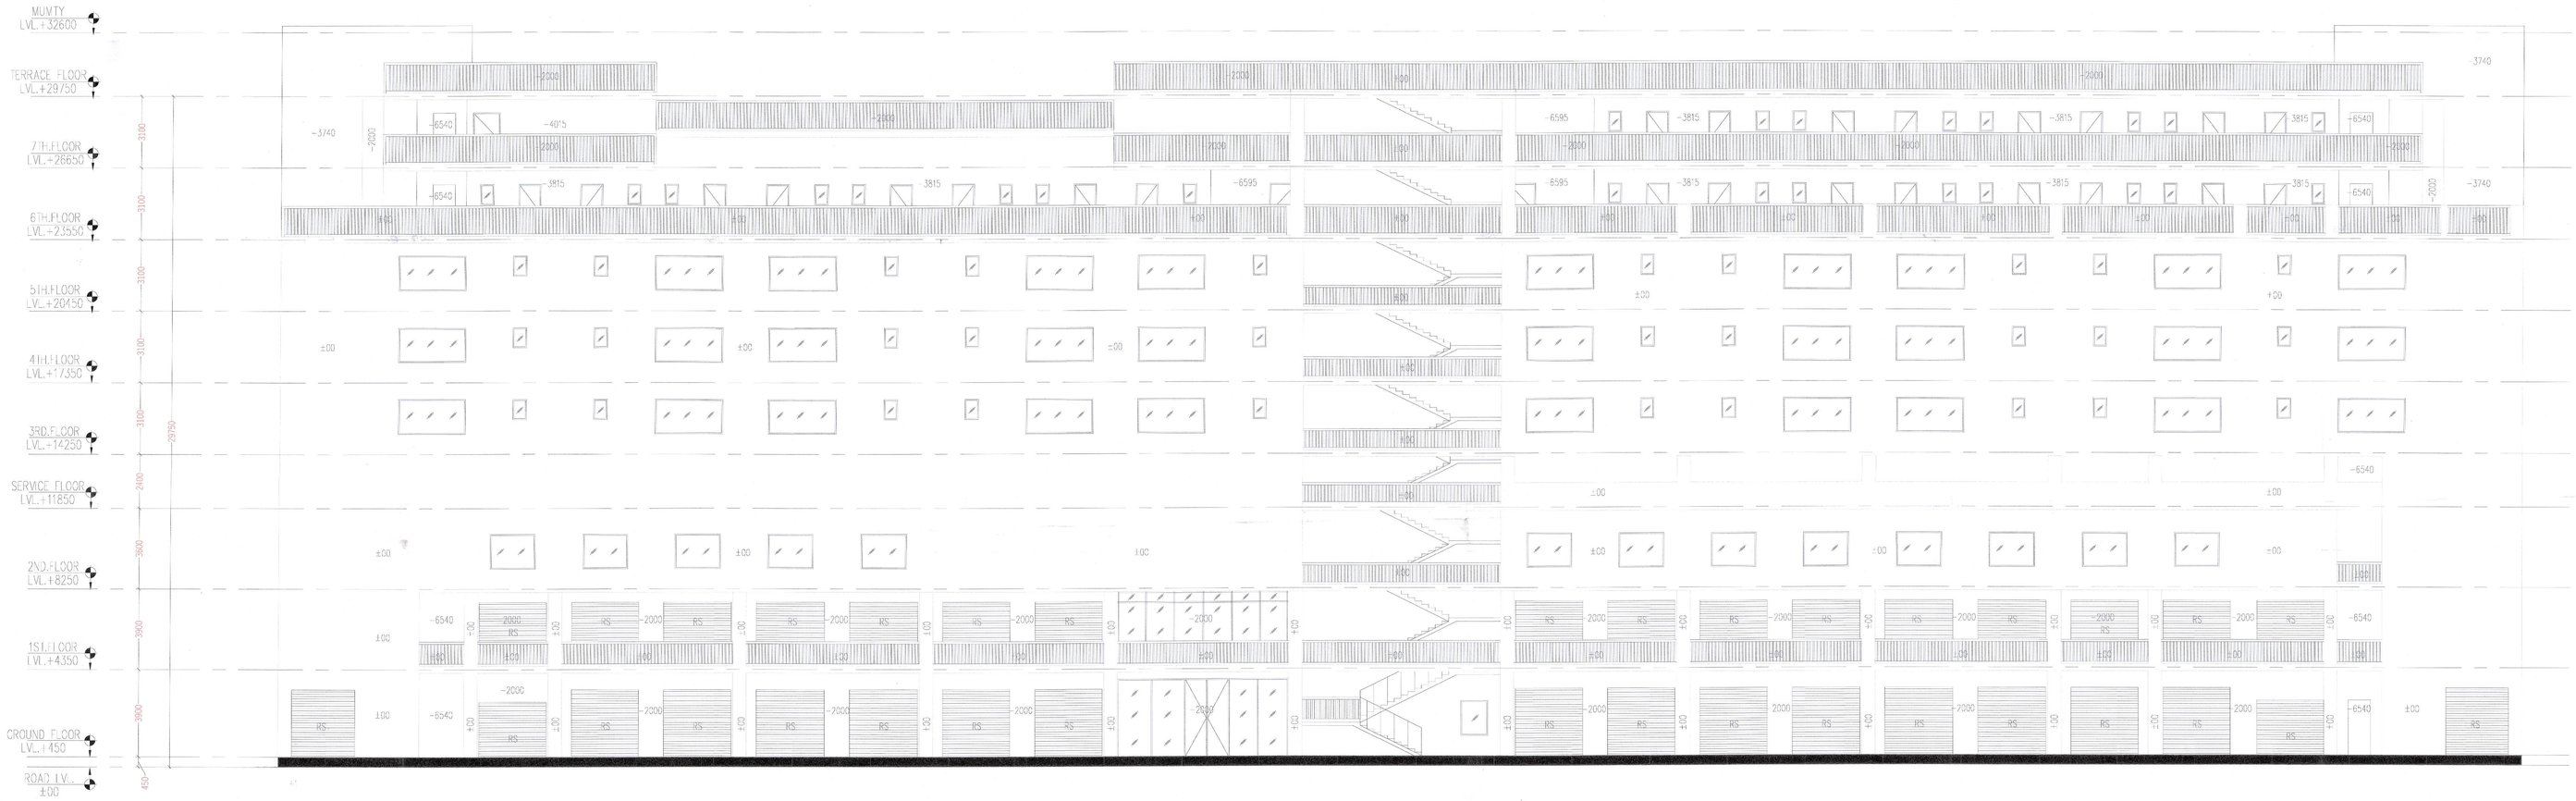

ELEVATION- 01

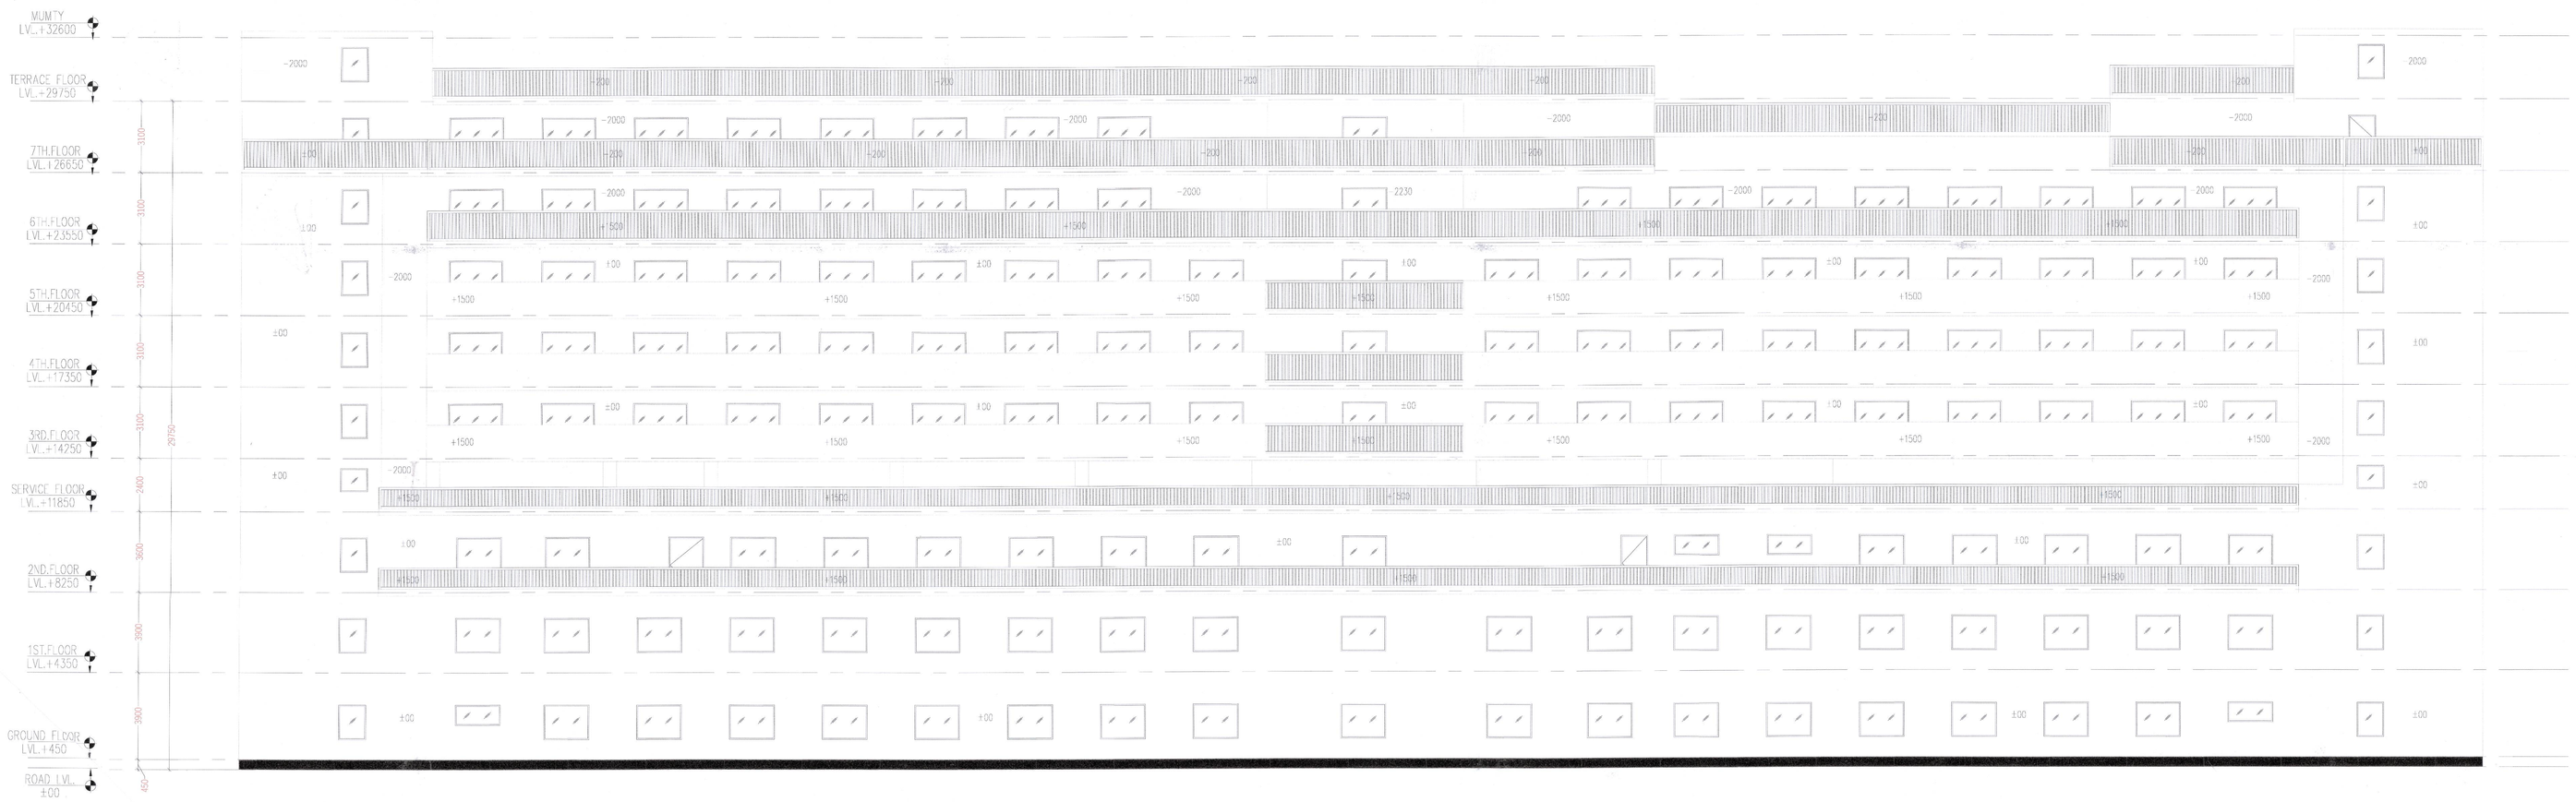

ELEVATION- 02

This is a "PROVISIONAL BUILDING PLAN" approved only for the purpose of inviting objections from the general public.

S.T.P.(HQ) Member Secretary B.P.A.C.
S.T.P.(FS) Member B.P.A.C.
C.T.P.(HF) Chairman B.P.A.C.
DTP(HQ)
JD.
P.A.
A.T.P
ATP(HQ)
FSO, (HQ) Member BPAC
JD(HQ)

SANCTIONED

TO BE READ WITH THIS OFFICE MEMO NO.: 11640
DATED: 09-04-26

NOTES:-
1. ALL DIMENSIONS IN MM.
2. LIFT SHALL BE WITH 100% POWER BACKUP.

PROJECT:-

APPROVAL OF REVISED BUILDING PLANS OF PHASE-II FALLING IN AFFORDABLE GROUP HOUSING COLONY OVER AN AREA MEASURING 9.684 ACRES (LICENSE NO.236 OF 2023 DATED 02.11.2023 AND LICENSE NO.269 OF 2023 DATED 28.12.2023) IN SECTOR-36,SOHNA BEING DEVELOPED BY 4S DEVELOPERS PVT.LTD.

ARCHITECT :-
VAAR CONSULTANTS LLP
ARCHITECTURE , INTERIORS , PLANNING
Unit No.303,Ninex Time Center, Suncity,Sector -54,Golf Course Road,Gurgaon
O :- 0124-4284293 M :- 9899155486 Mail :- ar.vikas.ahlawat@gmail.com

OWNERS SIGNATURE:- ARCHITECT SIGNATURE:-
For 4S Developers Pvt. Ltd.
Authorised Signatory

DRAWING TITLE :
COMMERCIAL-2
ELEVATIONS

DATE:- SEP-2025
SCALE:- 1:80 (A1)
SHEET NO. C2-04