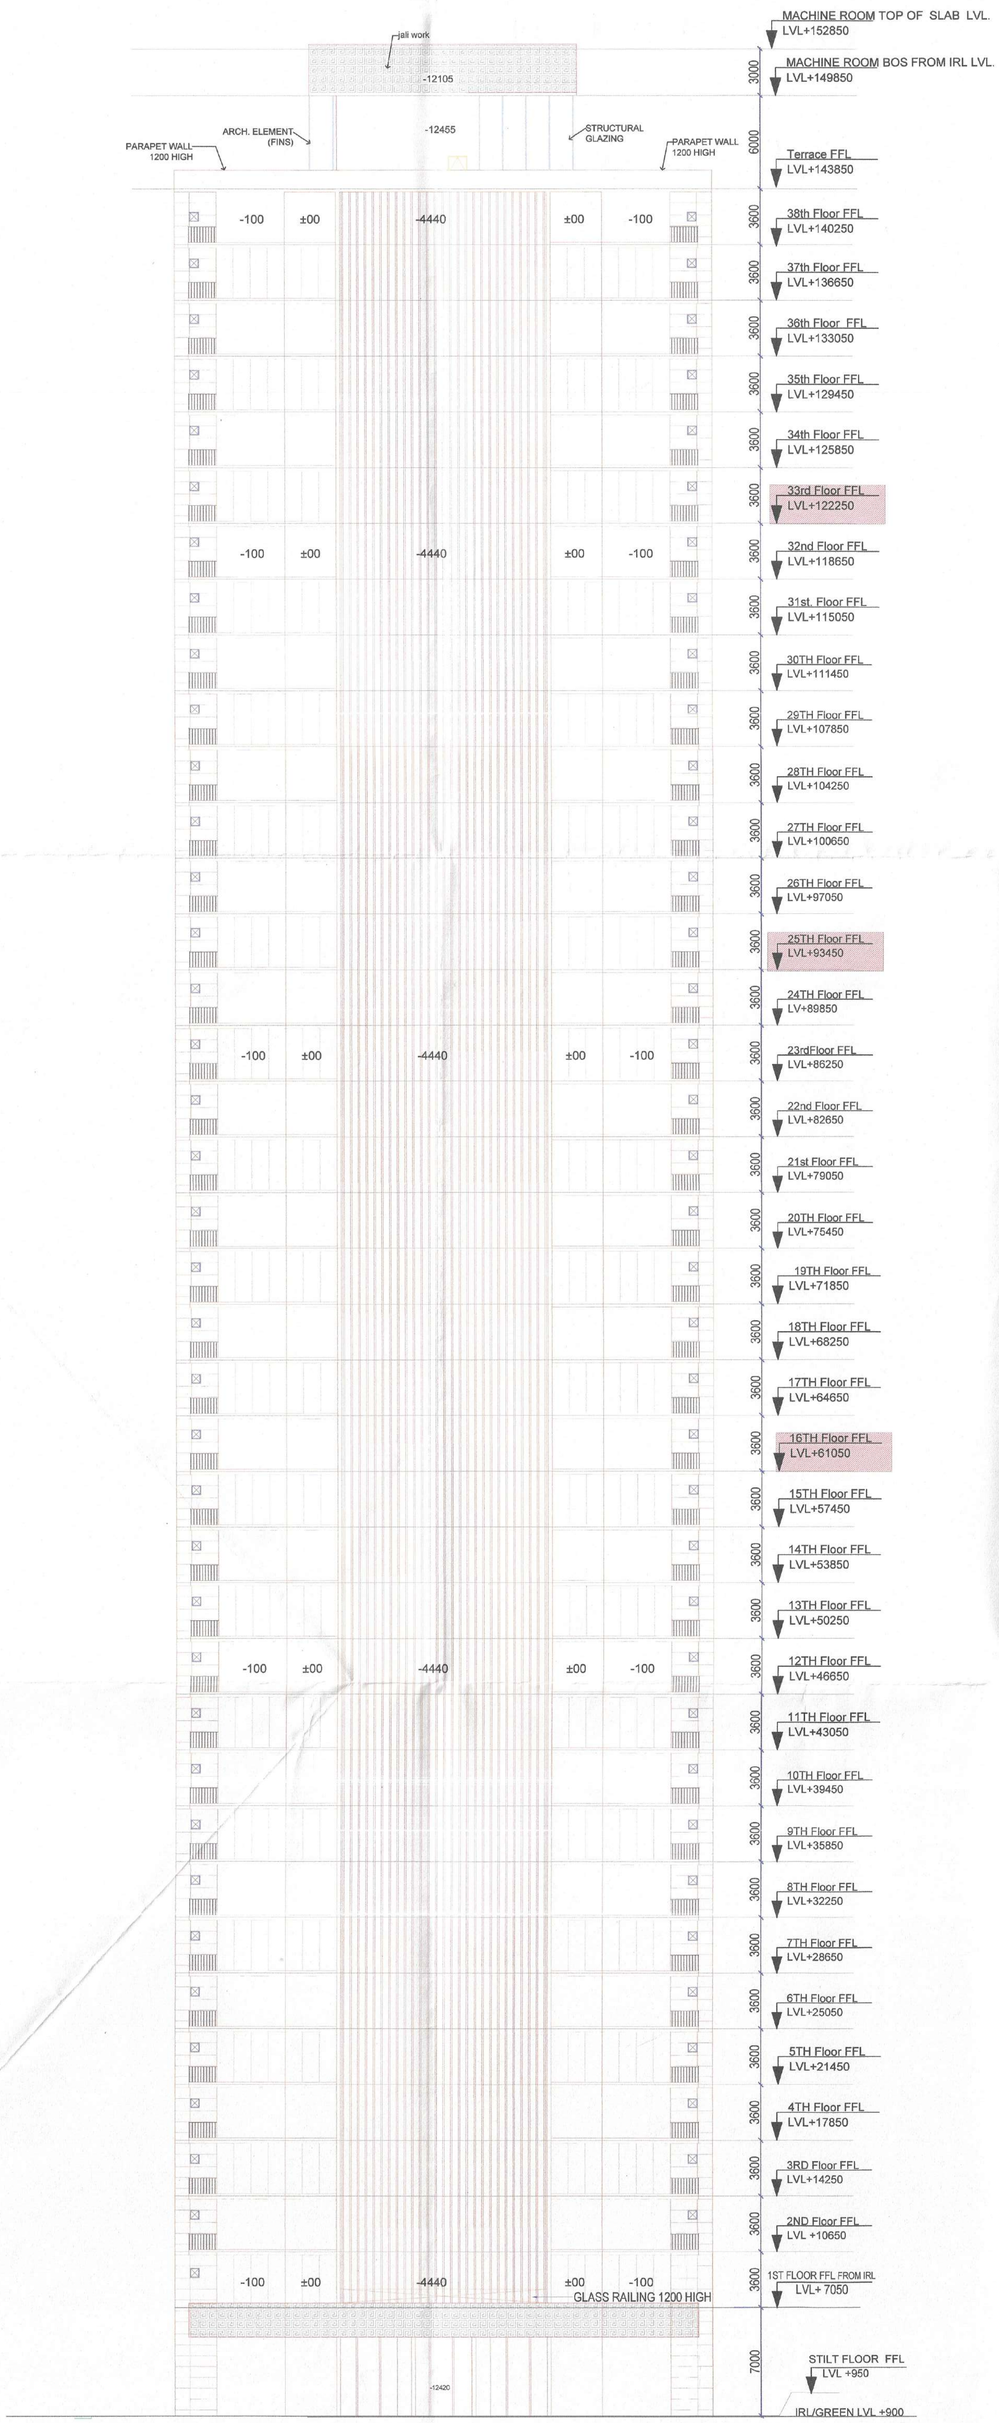

S.T.P. (HQ) Member Secretary B.P.A.C.

S.T.P. (G) Member B.P.A.C.

C.T.P. (HR) Chairman B.P.A.C.

DTP(HQ)

JD.

P.A.

A.T.P

ATP(HQ)

JAT (T) MEMBER BPAC

SANCTIONED
TO BE READ WITH THIS OFFICE
MEMO NO.:
DATED :

DINESH KUMAR
PA(HQ)

NOTES

1. THIS DRAWING IS THE PROPERTY OF ARCHITECTS AND IS NOT TO BE USED FOR ANY OTHER PURPOSE THAN FOR WHICH IT WAS ISSUED
2. THIS DRAWING IS NOT TO BE REPRODUCED, TRACED OR COPIED WITHOUT THE PRIOR PERMISSION OF THE ARCHITECTS
3. ALL DIMENSIONS MUST BE VERIFIED IN THE DRAWING & AT SITE BEFORE COMMENCMENT OF WORK.
4. ONLY WRITTEN DIMENSIONS ARE TO BE FOLLOWED. DRG. IS NOT TO BE SCALED.
5. ANY DESCREPANCIES FOUND IN THE DRAWING SHALL BE BROUGHT TO THE NOTICE OF THE ARCHITECT IMMEDIATELY BEFORE EXECUTION.

KEY PLAN

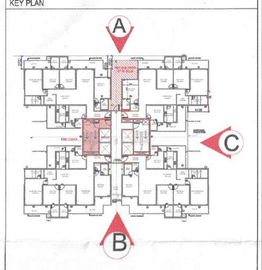

S.No.	DATE	REVISION DETAILS

REVISIONS

S.No.	DATE	NO. OF PRINTS	REMARKS

ISSUED

PROJECT

APPROVAL OF BUILDING PLAN FOR PROPOSED RESIDENTIAL GROUP HOUSING COLONY (UNDER TOD POLICY DATED 09.02.2016)FOR AN AREA MEASURING 7.5 ACRE (LICENSE NO 156 OF 2024 DATED 17.11.2024) IN SECTOR 70, GURUGRAM MANASER URBAN COMPLEX BEING DEVELOPED BY M/S PERMIUM INFRATECH LLP.

OWNER

For PREMIUM INFRATECH LLP

Authorised Signatory

DIRECTOR

ARCHITECT

Design Axis architects
T-044, KAILASH PREM HOUSES, SHAHEEN BAGH
NEAR ANDHERIA MORH, NEW DELHI-110025
EMAIL: designaxis2015@gmail.com

DESIGN AXIS ARCHITECTS & ENGINEERS NEW DELHI

SIGN.

SCALE NTS	
DATE 09.09.2025	
DEALT	CHECKED VG
DRAWING TITLE	DWG. NO.
SUBMISSION DRAWING **ELEVATION** A&D BLOCK OUT SIDE	AS / TOD-2/ S-08