
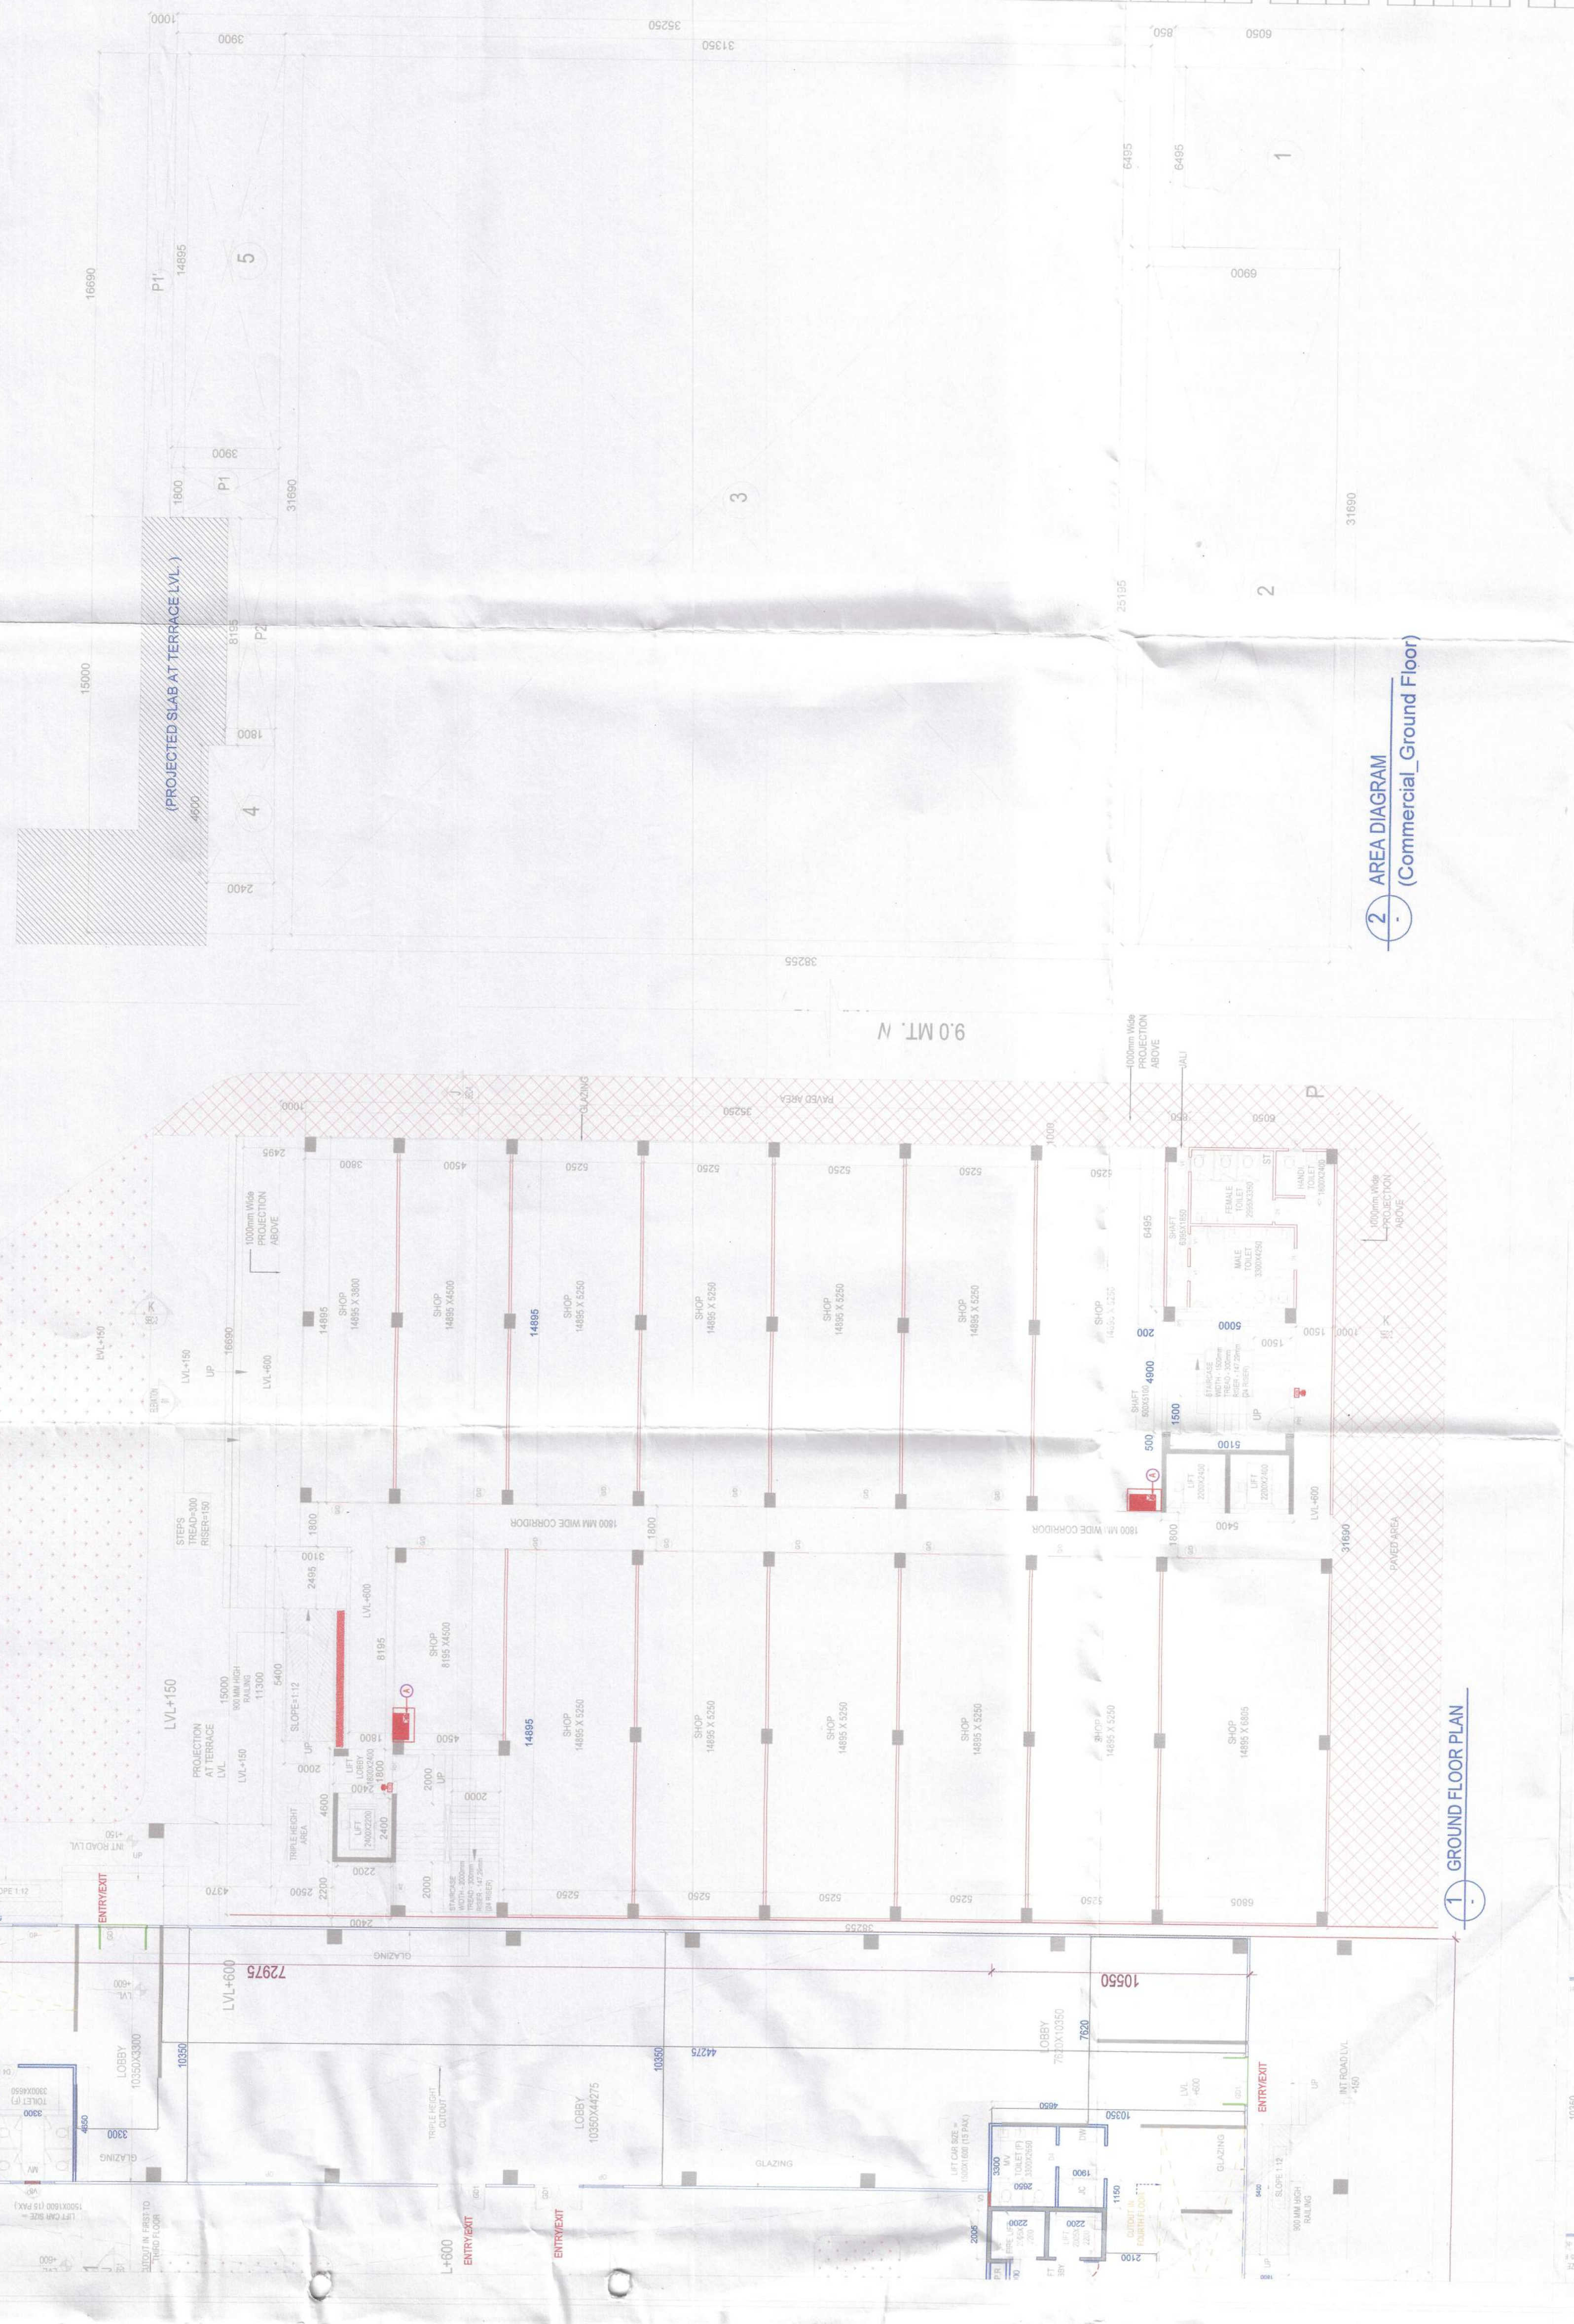


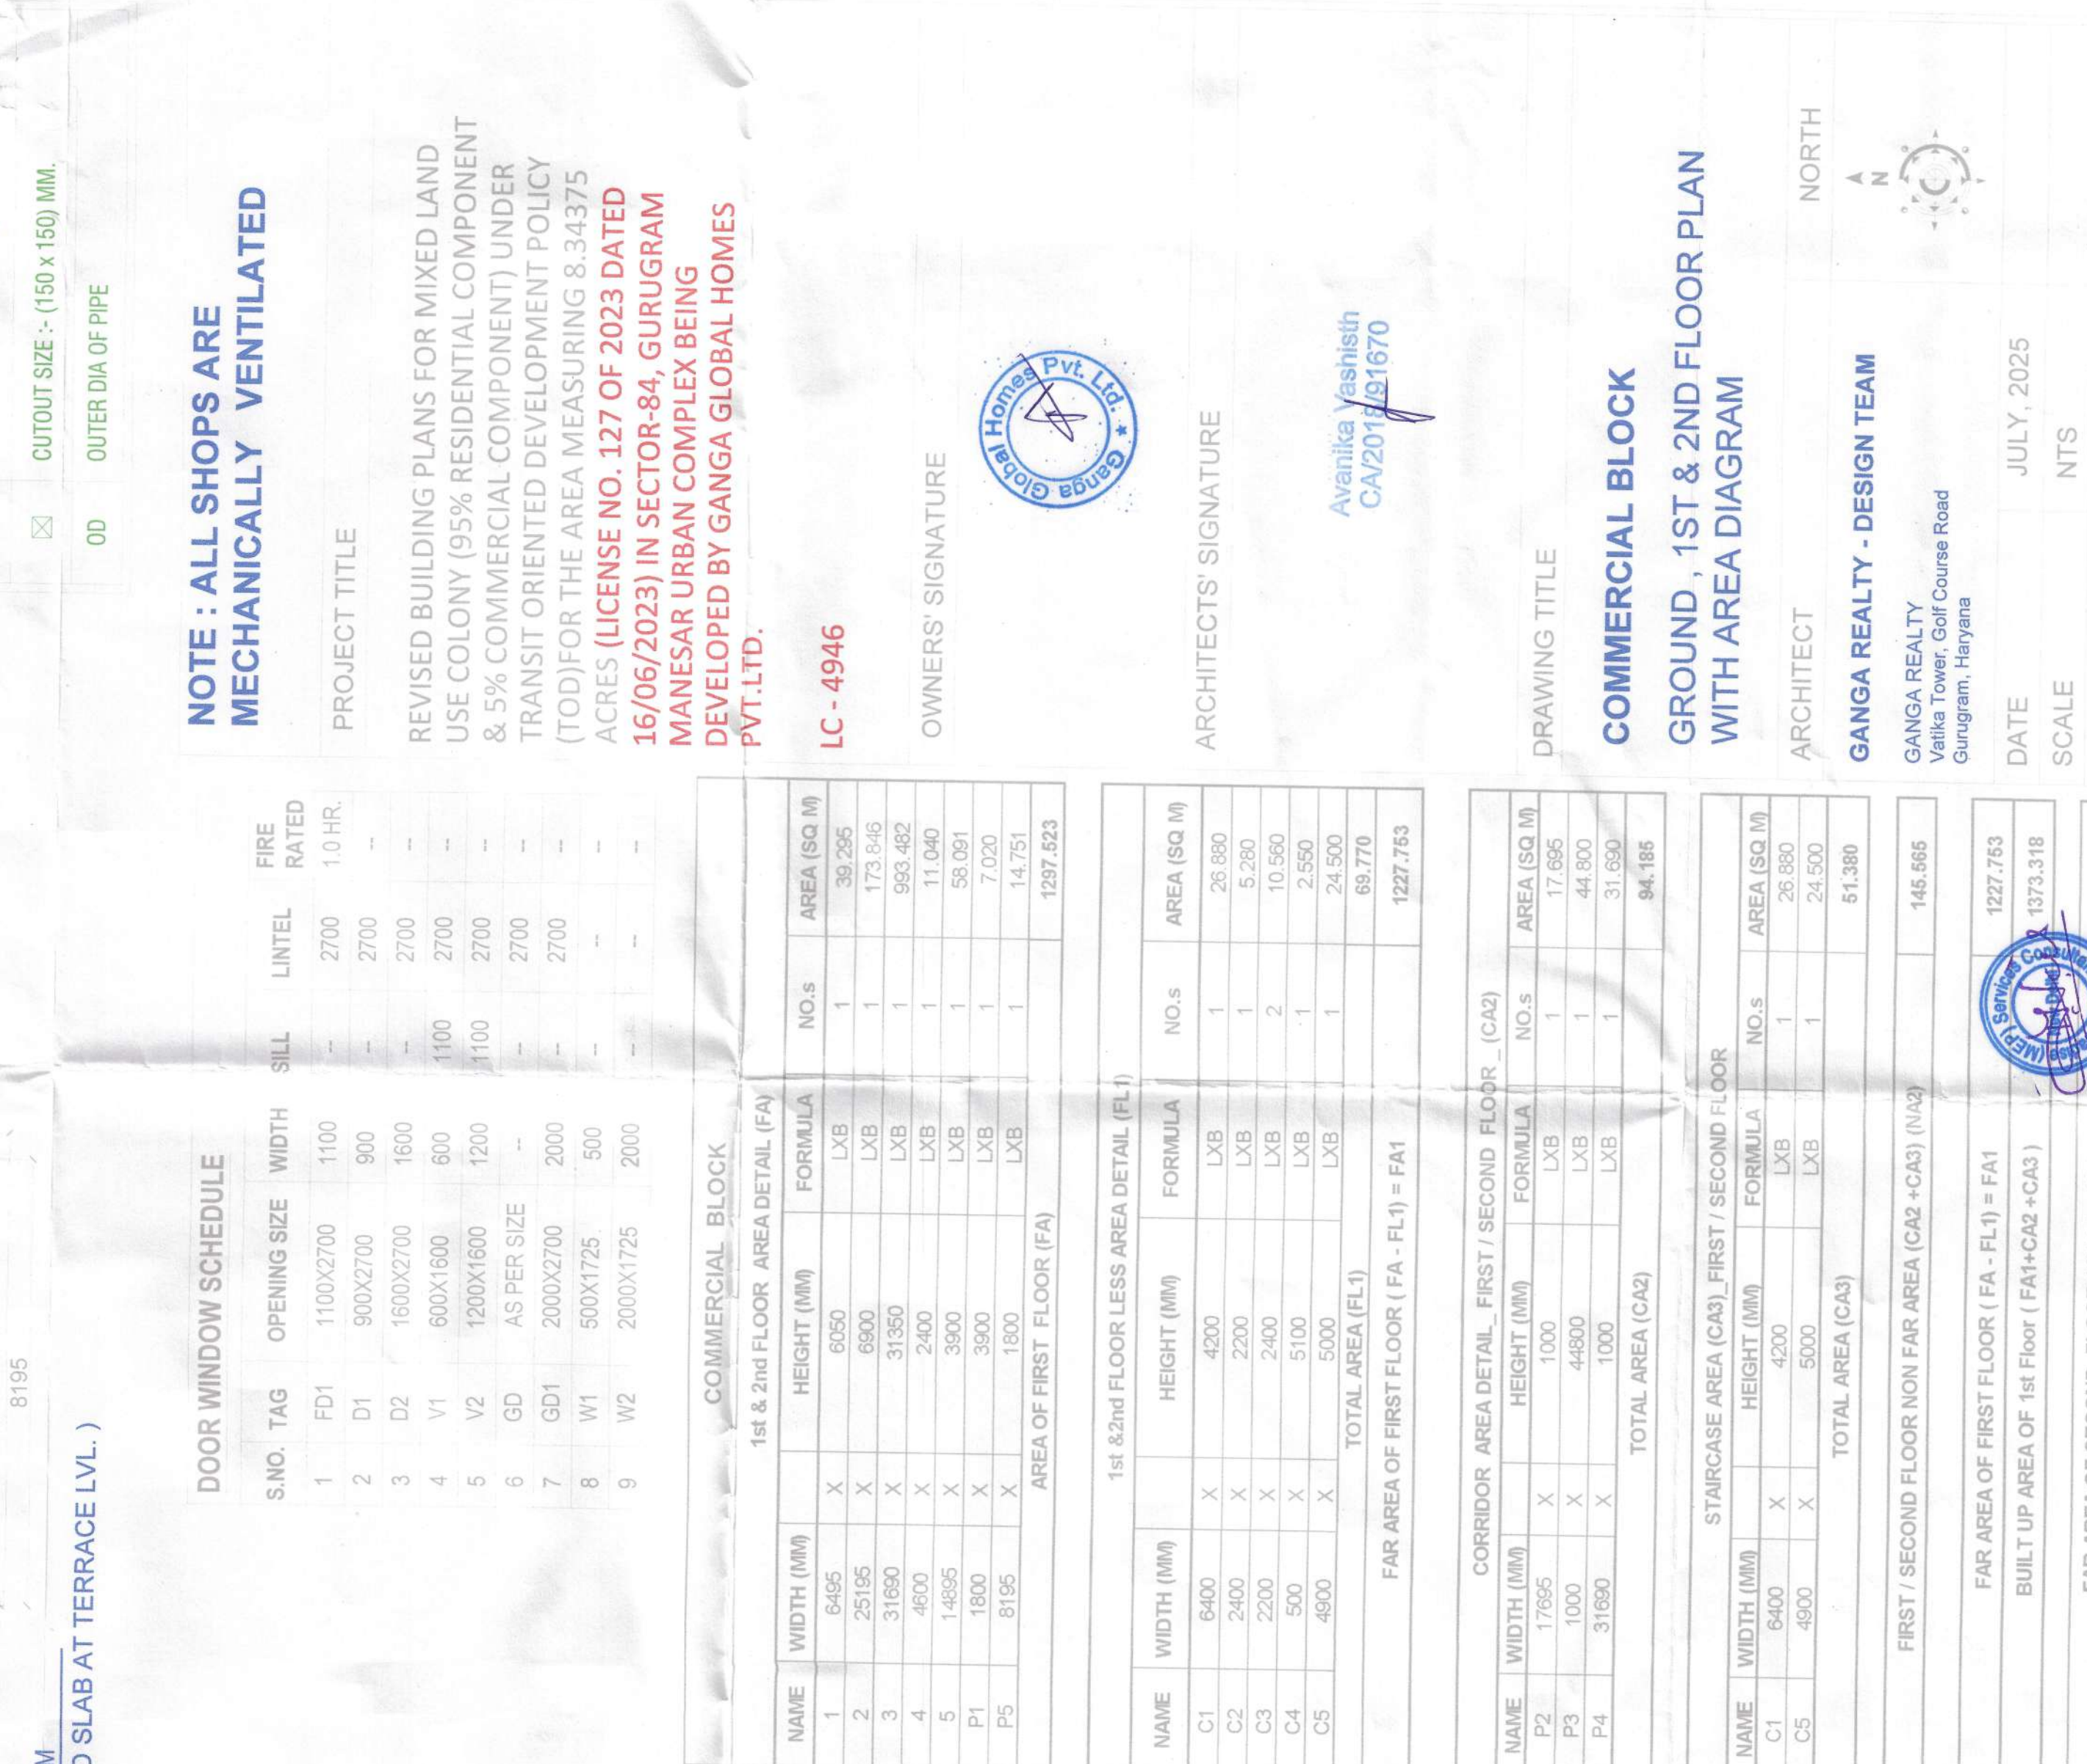

CORRIDOR AREA DETAIL FORMULA					FLOOR (CH)		AREA (SQ M)	
NAME	WIDTH (MM)	HEIGHT (MM)	FORMULA	NO. S	U/S	AREA	NO. S	AREA
P1	1880	X	100			1880	1	1880
PROJECTED SLAB AREA AT TERRACE LVL								
NAME	WIDTH (MM)	HEIGHT (MM)	FORMULA	NO. S	U/S	AREA	NO. S	AREA
S1	2000	X	100			2000	1	2000
S2	7245	X	2000			14490	1	14490
S3	4130	X	4370			18049	1	18049
TOTAL AREA (S)							34548	
							16.985	
GROUND FLOOR NON F.A. AREA (CH) (R41)							FLOOR	
GROUND FLOOR F.A. C.A. (S)							FLOOR	
							FLOOR	

1st 2nd Floor LESS AREA DETAIL (F.L.I)					
NAME	WIDTH (MM)	HEIGHT (MM)	FORMULA	NO.s	AREA (SQ M)
C1	6400	X	4200	X/B	20.880
C2	2400	X	2200	X/B	5.280
C3	2400	X	2400	X/B	5.760
C4	3000	X	5100	X/B	1.250
C5	4000	X		X/B	24.500
TOTAL AREA (F.L.I)					69.770
FAR AREA OF FIRST FLOOR (F.A. F.L.I) = F.A1					1227.753

FAR AREA OF FIRST FLOOR (FA - FL1) = FA1	1227.753
BUILT UP AREA OF 1st Floor (FA+C2+C3)	1373.318
FAR AREA OF SECOND FLOOR (FA2) = FA1	1227.753
BUILT UP AREA OF 2nd Floor (FA2+C2+C3)	1373.318

AREA DIAGRAM (LESS AREA)
(Commercial First & Second Floor)

PLUMBING NOTES:-

1. WASH BASIN TO FLOOR TRAP (FT) 40.00 UPVC PIPE
2. KITCHEN SINK TO FLOOR TRAP (FT) FLEXIBLE PIPE
3. FLOOR DRAIN (FT) TO FLOOR TRAP (FT)
63.00 UPVC WASTE PIPE
4. 110.00 UPVC PIPE USED FOR SOIL & WASTE.
5. 110.00 UPVC PREPULSED FOR TERRACE RAIN WATER
6. 90.00 UPVC PIPE USED FOR BALCONY

1	110 OD 4" PVC SOIL & VENT PIPE
2	110 OD 4" PVC WASTE & VENT PIPE
2a	110 OD 4" PVC WASTE PIPE FOR KIT
3	75 OD 4" PVC ANTI-SYPHONAGE PIPE
4	110 OD 4" PVC TERCESE BALM WATER PIPE
5	110 OD 4" PVC BALCONY RAIN WATER PIPE
6	DOMESTIC WATER SUPPLY DN TAKE PIPE *
7	FLUSHING WATER SUPPLY DN TAKE PIPE *
8	DOMESTIC WATER SUPPLY RISER *
9	FLUSHING WATER SUPPLY RISER *
11	DOMESTIC WATER SUPPLY DN TAKE PIPE FOR TOP FLOOR DN

PROJECT TITLE
REVISED BUILDING PLANS FOR MIXED LAND
USE COLONY (95% RESIDENTIAL COMPONENT
AND 5% COMMERCIAL COMPONENT) UNDER
TRANSIT ORIENTED DEVELOPMENT POLICY
TOOLKIT FOR THE AREA MEASURING 8.34375
ACRES (LICENSE NO. 127 OF 2023 DATED
6/06/2023) IN SECTOR-84, GURUGRAM
MANESAR URBAN COMPLEX BEING
DEVELOPED BY GANGA GLOBAL HOMES
VT-1 LTD.

OWNERS' SIGNATURE

ARCHITECTS' SIGNATURE

vanika Yashisth
CA/2018/91670

COMMERCIAL BLOCK
GROUND, 1ST & 2ND FL
WITH AREA DIAGRAM

ARCHITECT

ANGA REALTY - DESIGN TEAM

1 FIRST & SECOND FLOOR PLAN

2 AREA DIAGRAM & CORRIDOR DETAIL
(Commercial_First & Second Floor)

2 AREA DIAGRAM (LESS AREA)
(Commercial_ First & Second Floor)

ANGA REALTY - DESIGN TEAM

TE	JULY, 2025
ALE	NTS
ALT	SV
ECKED	DA

S - 501