


UG FIRE WATER TANK

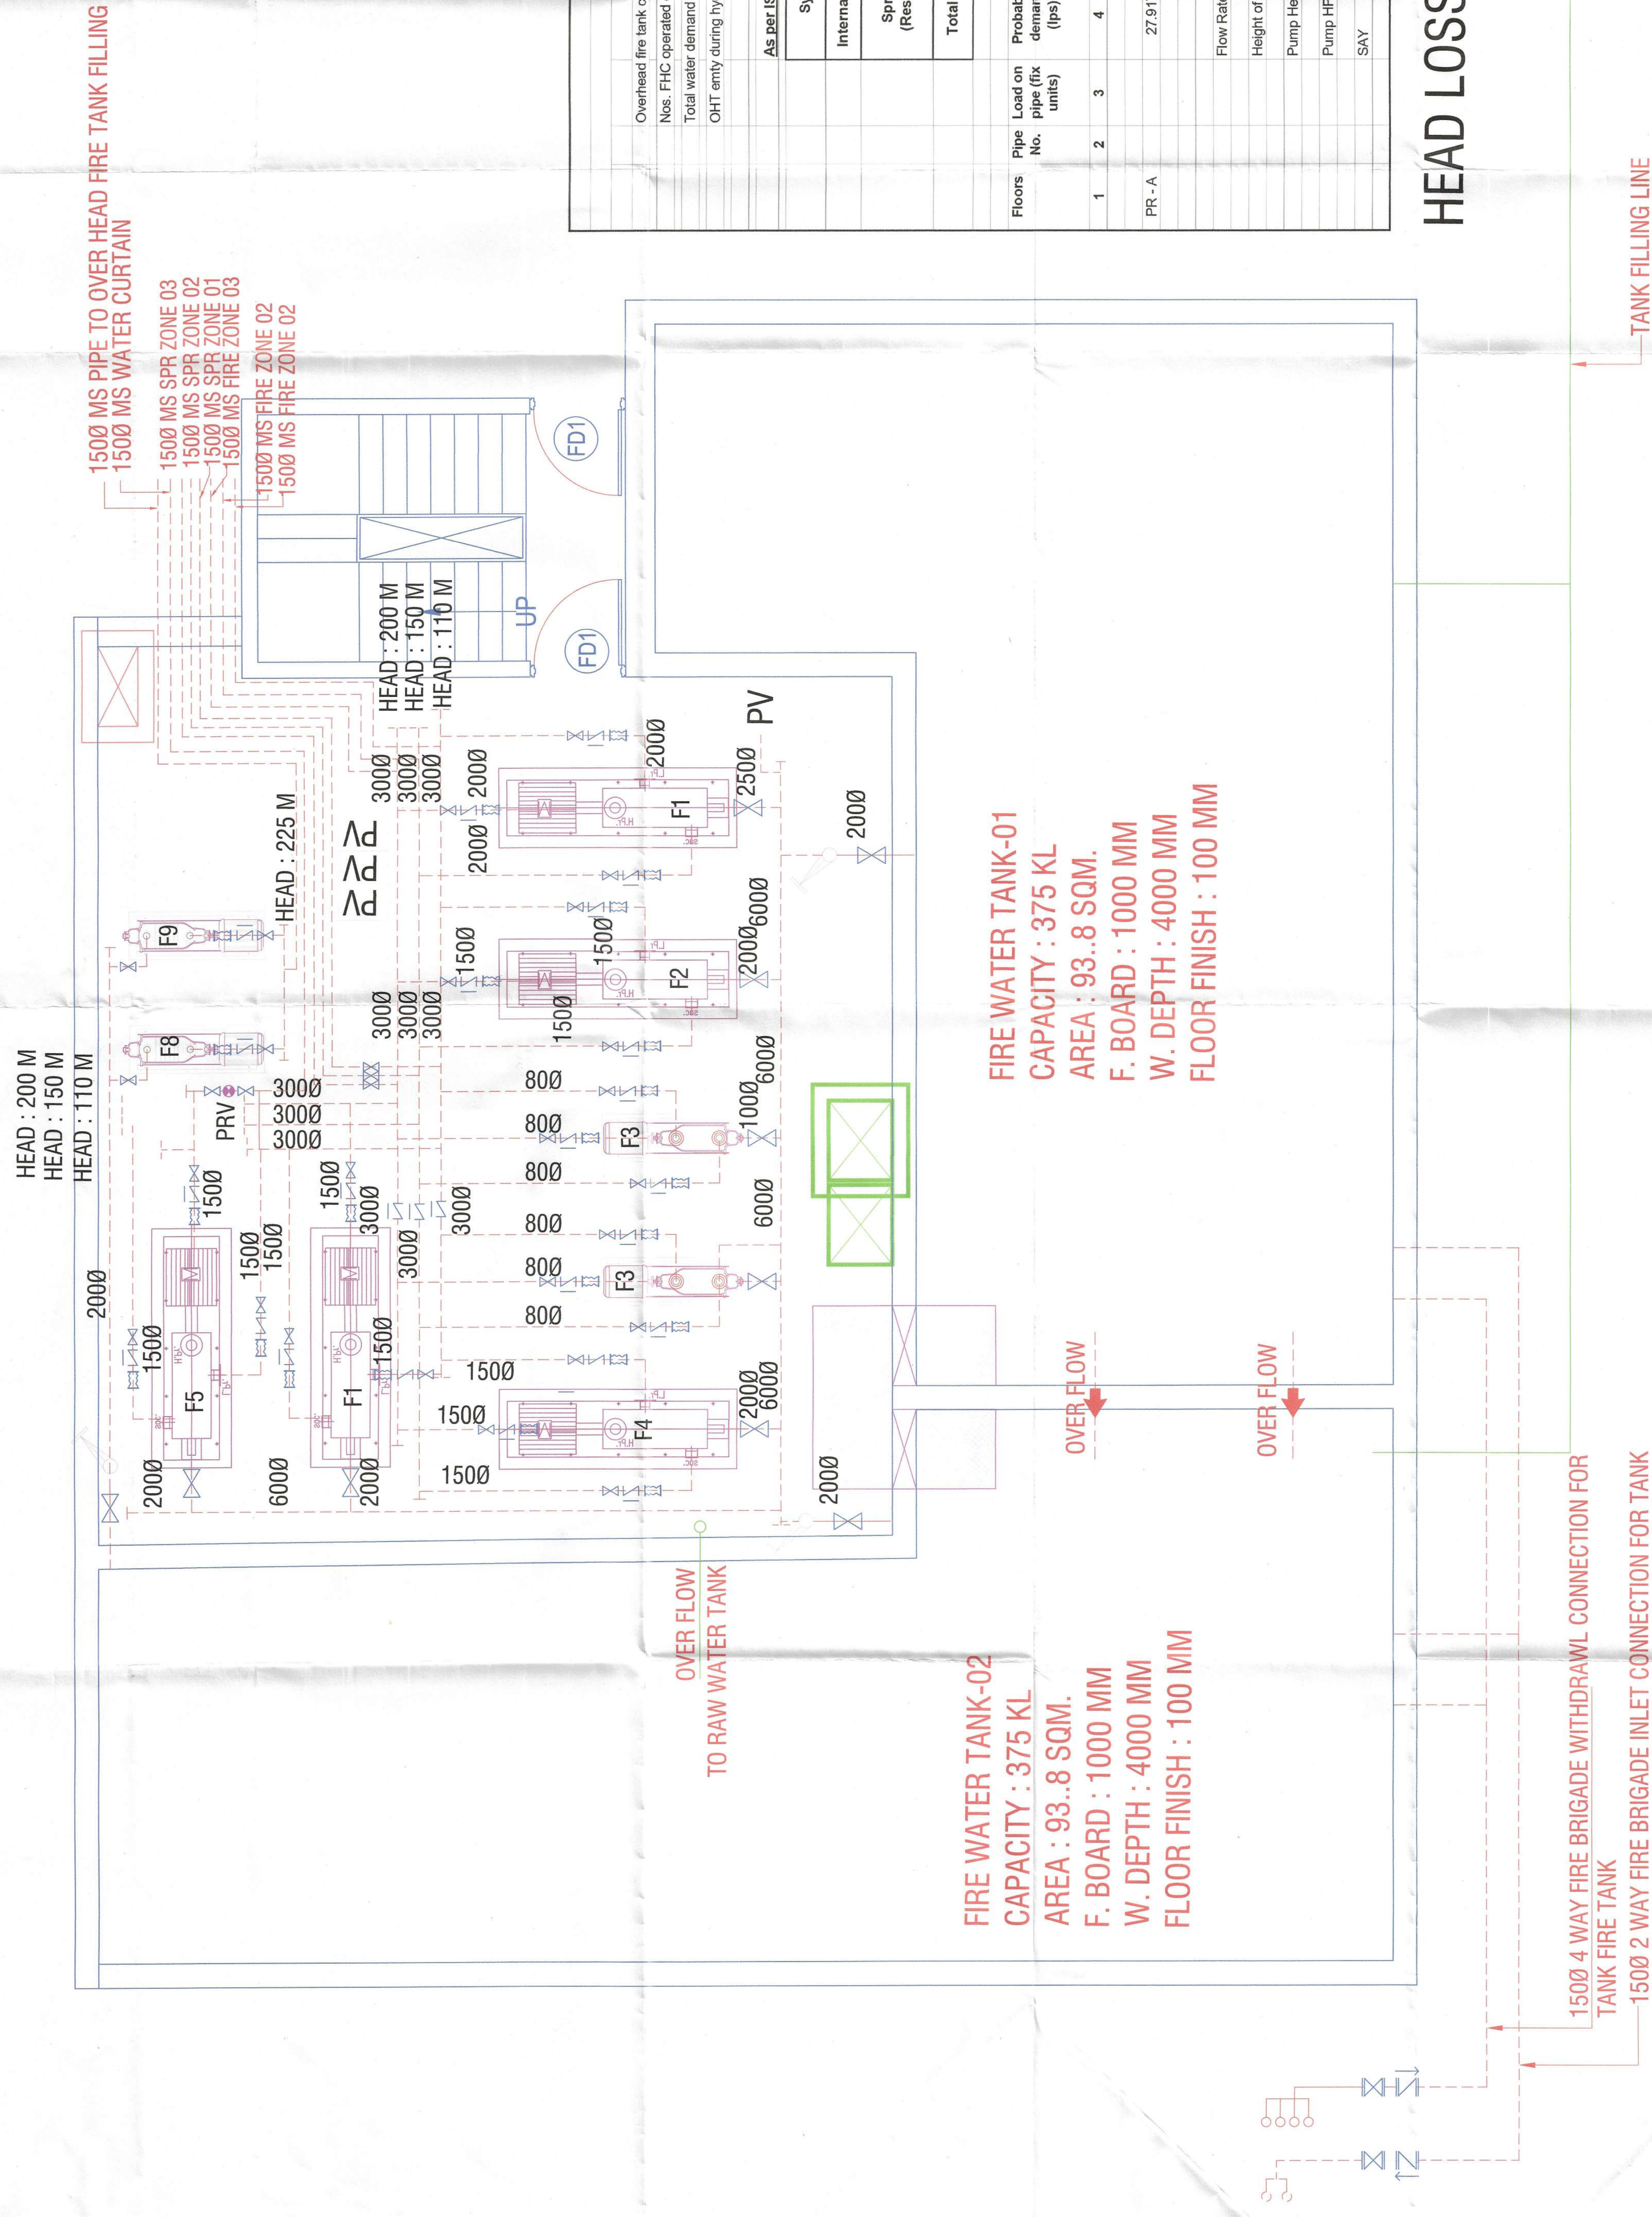

- Electrically operated Hydrant Pump
- Electrically operated Sprinkler Pump
- Electrically operated Jockey Pump
- Diesel operated Fire Pump
- Water curtain pump
- Stand by riser pump to OHT

01 No. 2850 LPM @ 200/150/110 m head
01 No. 2850 LPM @ 200/150/110 m head
02 No. 180 LPM @ 200/150/110 m head
02 No. 2850 LPM @ 200/150/110 m head
01 No. 5750 LPM @ 50 m head
02 No. 2850 LPM @ 200 m head

HEAD LOSS STAND BY PUMP CALCULATION TO OHT

[illegible]

FIRE SUBMISSION DRAWING

PROJECT TITLE

REVISED BUILDING PLANS FOR MIXED LAND USE COLONY (95% RESIDENTIAL COMPONENT & 5% COMMERCIAL COMPONENT) UNDER TRANSIT ORIENTED DEVELOPMENT POLICY (TOD)FOR THE AREA MEASURING 8.34795 ACRES (LICENSE NO. 127 OF 2023 DATED 16/06/2023) IN SECTOR-4A, GURUGRAM MANESAR URBAN COMPLEX BEING DEVELOPED BY GANGA GLOBAL HOMES PVT.LTD.

1C - 4946



OWNERS' SIGNATURE _____

Avanika Vasanth
CA/2018/91670

DRAWING TITLE

UNDER GROUND FIRE TANK

ARCHITECT

GANGA REALTY - DESIGN TEAM


GANGA REALTY
Vishal Tower, Golf Course Road
Gurgaon, Haryana

DATE: SEPT, 2023

SCALE: 1/10



NORTH

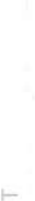

S-101