

This is a "PROVISIONAL BUILDING PLAN"
approved only for the purpose of inviting
Objections from the general public

H. S. S. S.
S.T.P. (HQ)
Member Secretary
B.P.A.C.

S. S. S. S.
S.T.P. (G)
Member
B.P.A.C.

C. T. A. (H. R.)
Chairman
B.P.A.C.

D. T. P. (H. Q.)
DTP(HQ)

A. T. P. (H. Q.)
ATP(HQ)


D. K. K. K.
DINESH KUMAR
PA(HQ)

A. D.
AD

P. A.
PA

A. T. P.
ATP

J. V. (H. Q.)
Member
BPAC

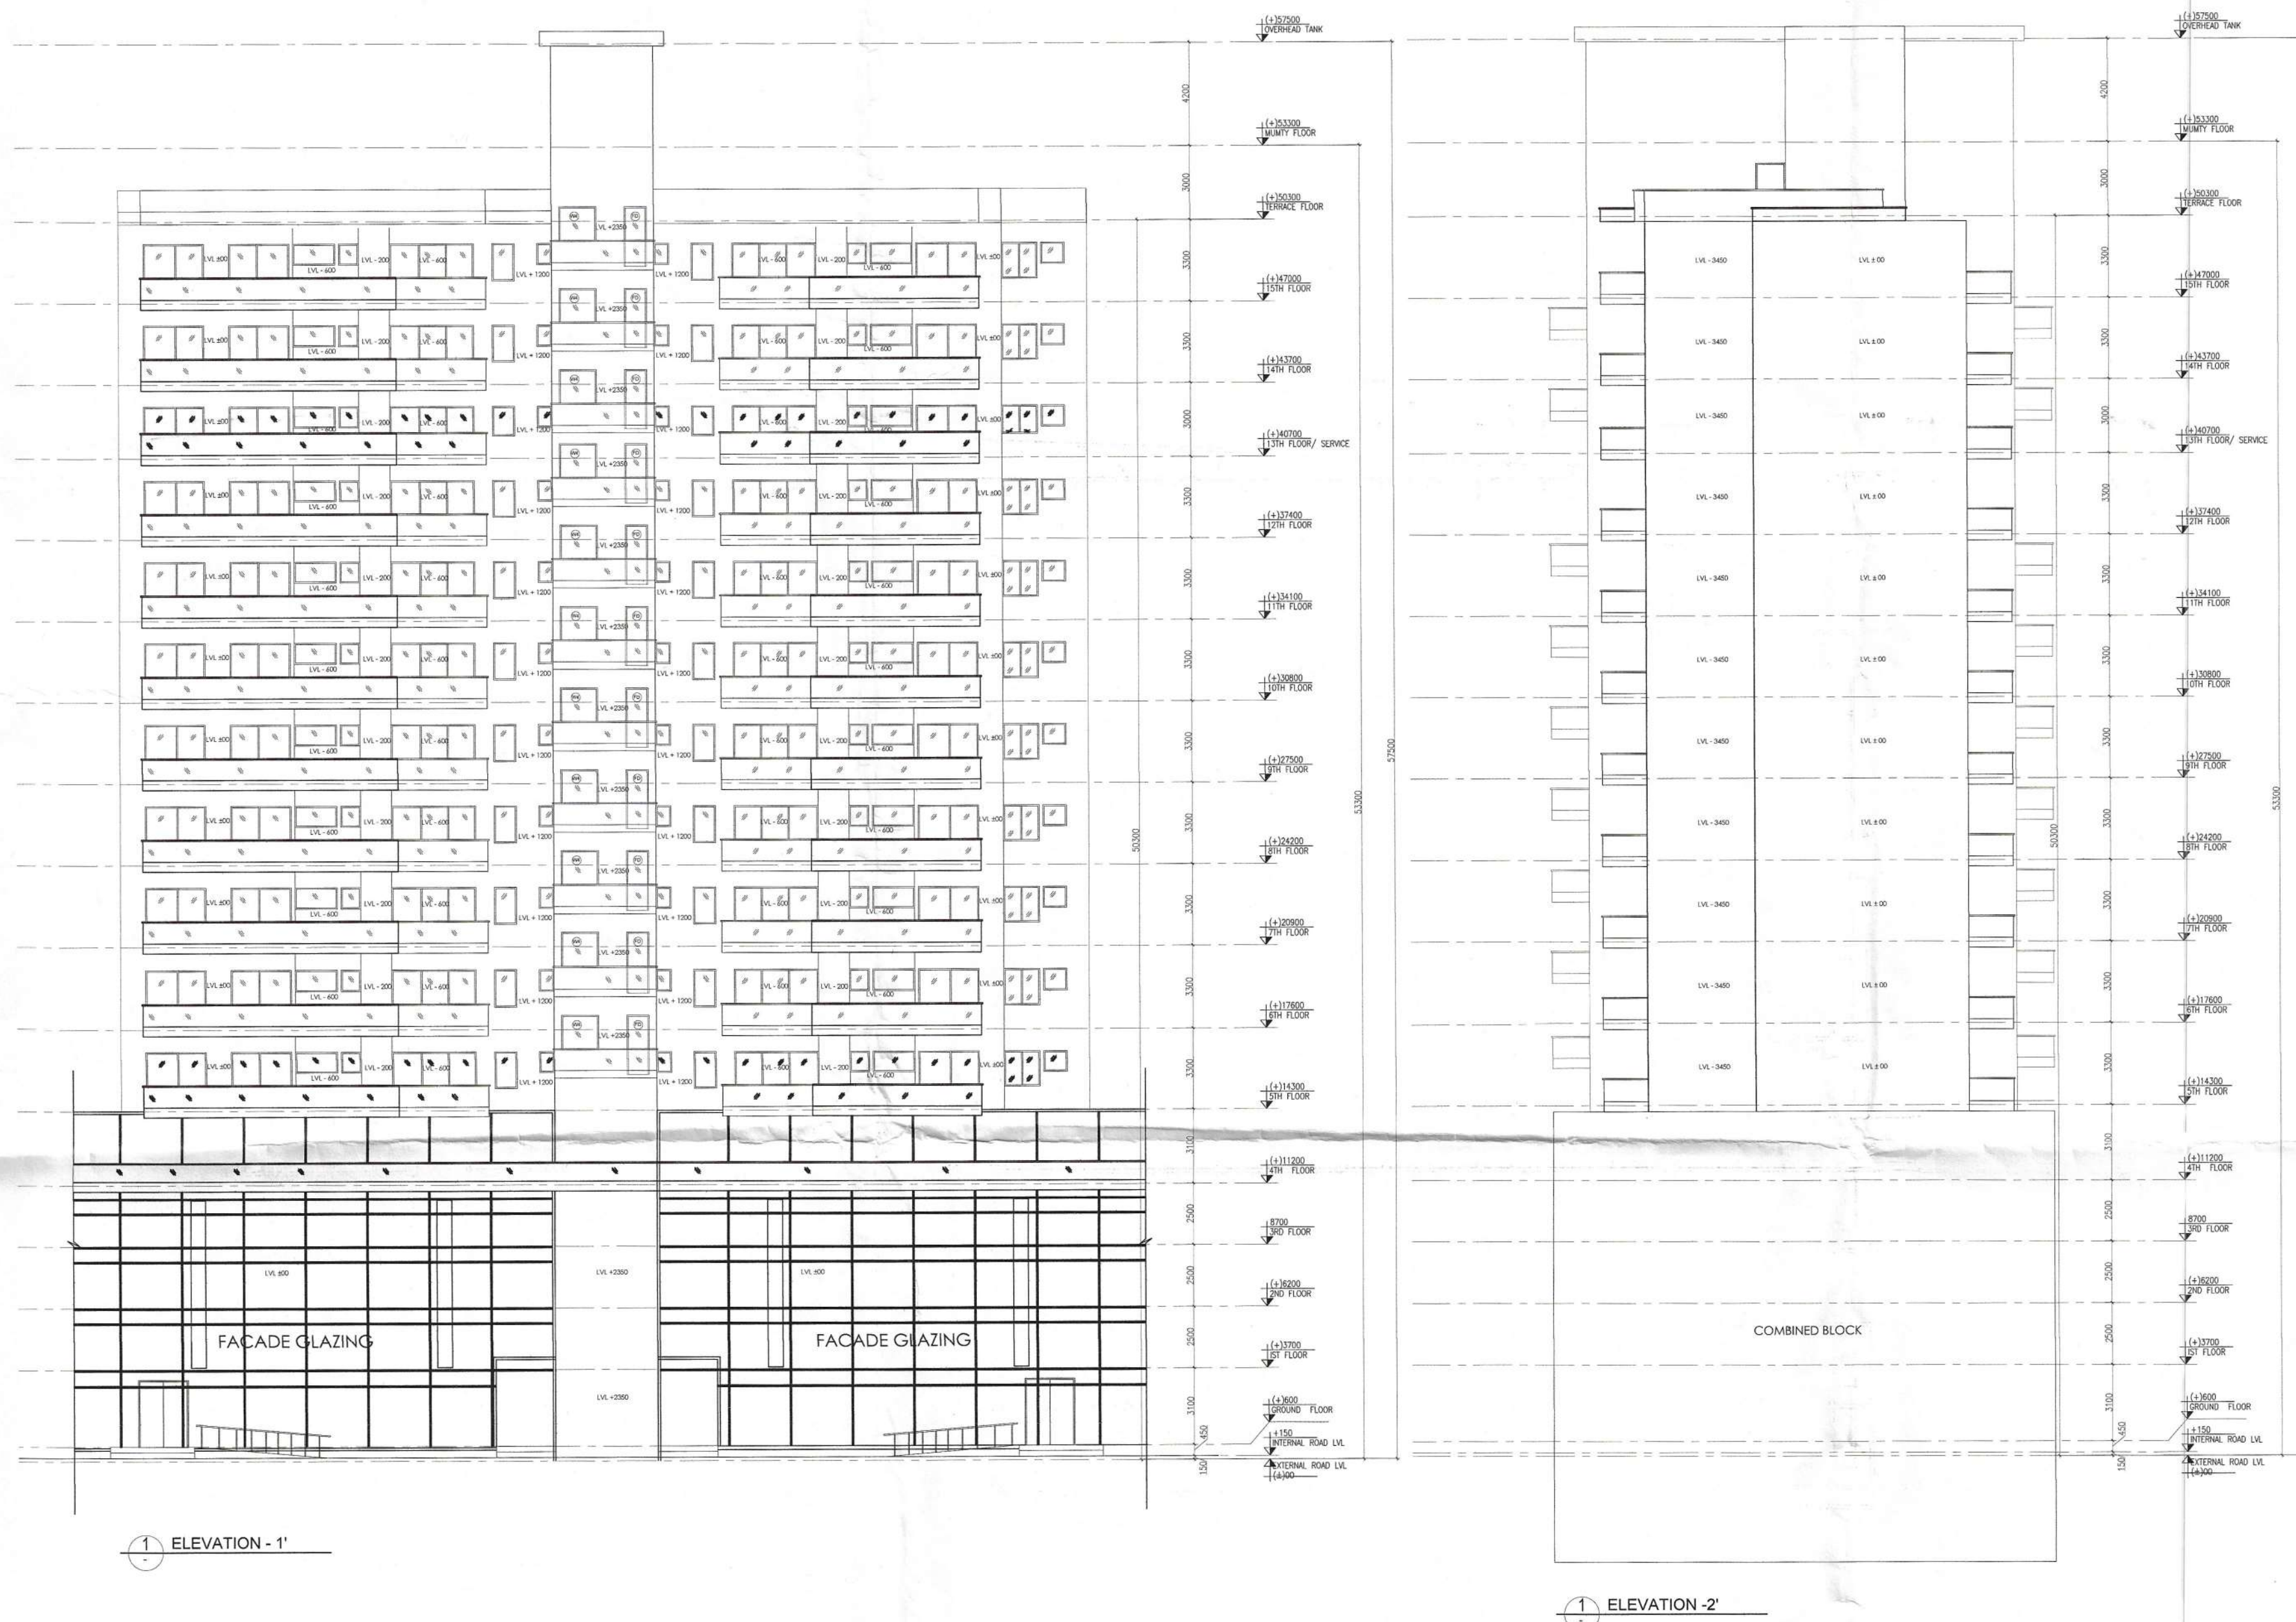

DOOR/WINDOW SCHEDULE					
S. No.	TYPE	WIDTH (MM)	CLL (MM)	LINTEL (MM)	HEIGHT (MM)
1	D2	1800	±0.0	+2400	2400
2	D3	1200	±0.0	+2400	2400
3	D4	900	±0.0	+2400	2400
4	D5	750	±0.0	+2400	2400
5	DW1	2450	±0.0	+2400	2400
6	DW2	3400	±0.0	+2400	2400
7	DW3	1200	±0.0	+2400	2400
8	DW5	1500	±0.0	+2400	2400
9	FD	900	±0.0	+2400	2400
10	FD2	550	±0.0	+2100	2100
11	FD1	1200	±0.0	+2100	2100
12	G1	800	±0.0	+2400	2400
13	W1	2000	+600	+2400	1500
14	W2	2450	+600	+2400	1500
15	W4	1500	AS/ ELEVATION.		
16	W4a	1000	AS/ ELEVATION.		
17	W5	900	+600	+2400	1500
18	V1	950	+1500	+2400	900
19	V2	800	+1500	+2400	900
20	V3	600	+1500	+2400	900
21	V4	1700	+1500	+2400	900
22	V5	3755	+1500	+2400	900

NOTE :- LINTEL LEVEL OF 13th / SERVICE FLOOR WILL BE 2400mm
D3 IS 1HR. FIRE RATED & FD, FD2 & FD2 ARE 2 HR. FIRE RATED

PROJECT TITLE

REVISED BUILDING PLANS FOR MIXED LAND USE COLONY (95% RESIDENTIAL COMPONENT & 5% COMMERCIAL COMPONENT) UNDER TRANSIT ORIENTED DEVELOPMENT POLICY (TOD) FOR THE AREA MEASURING 8.34375 ACRES (LICENSE NO. 127 OF 2023 DATED 16/06/2023) IN SECTOR-84, GURUGRAM MANESAR URBAN COMPLEX BEING DEVELOPED BY GANGA GLOBAL HOMES PVT.LTD.

LC - 4946/E(SB)/2023/19420

OWNERS' SIGNATURE



ARCHITECTS' SIGNATURE

Avanika Vashisth
CA/1018/191670

DRAWING TITLE

TOWER -6
ELEVATION -1' & ELEVATION -2'
SECTIONS - A' & B'

ARCHITECT

GANGA REALTY
Ganga Realty
Vishva Tower, Golf Course Road
Gurgaon, Haryana

NORTH

DATE

JULY, 2025

SCALE

NTS


DEALT

AG

CHECKED

DA

S - 317

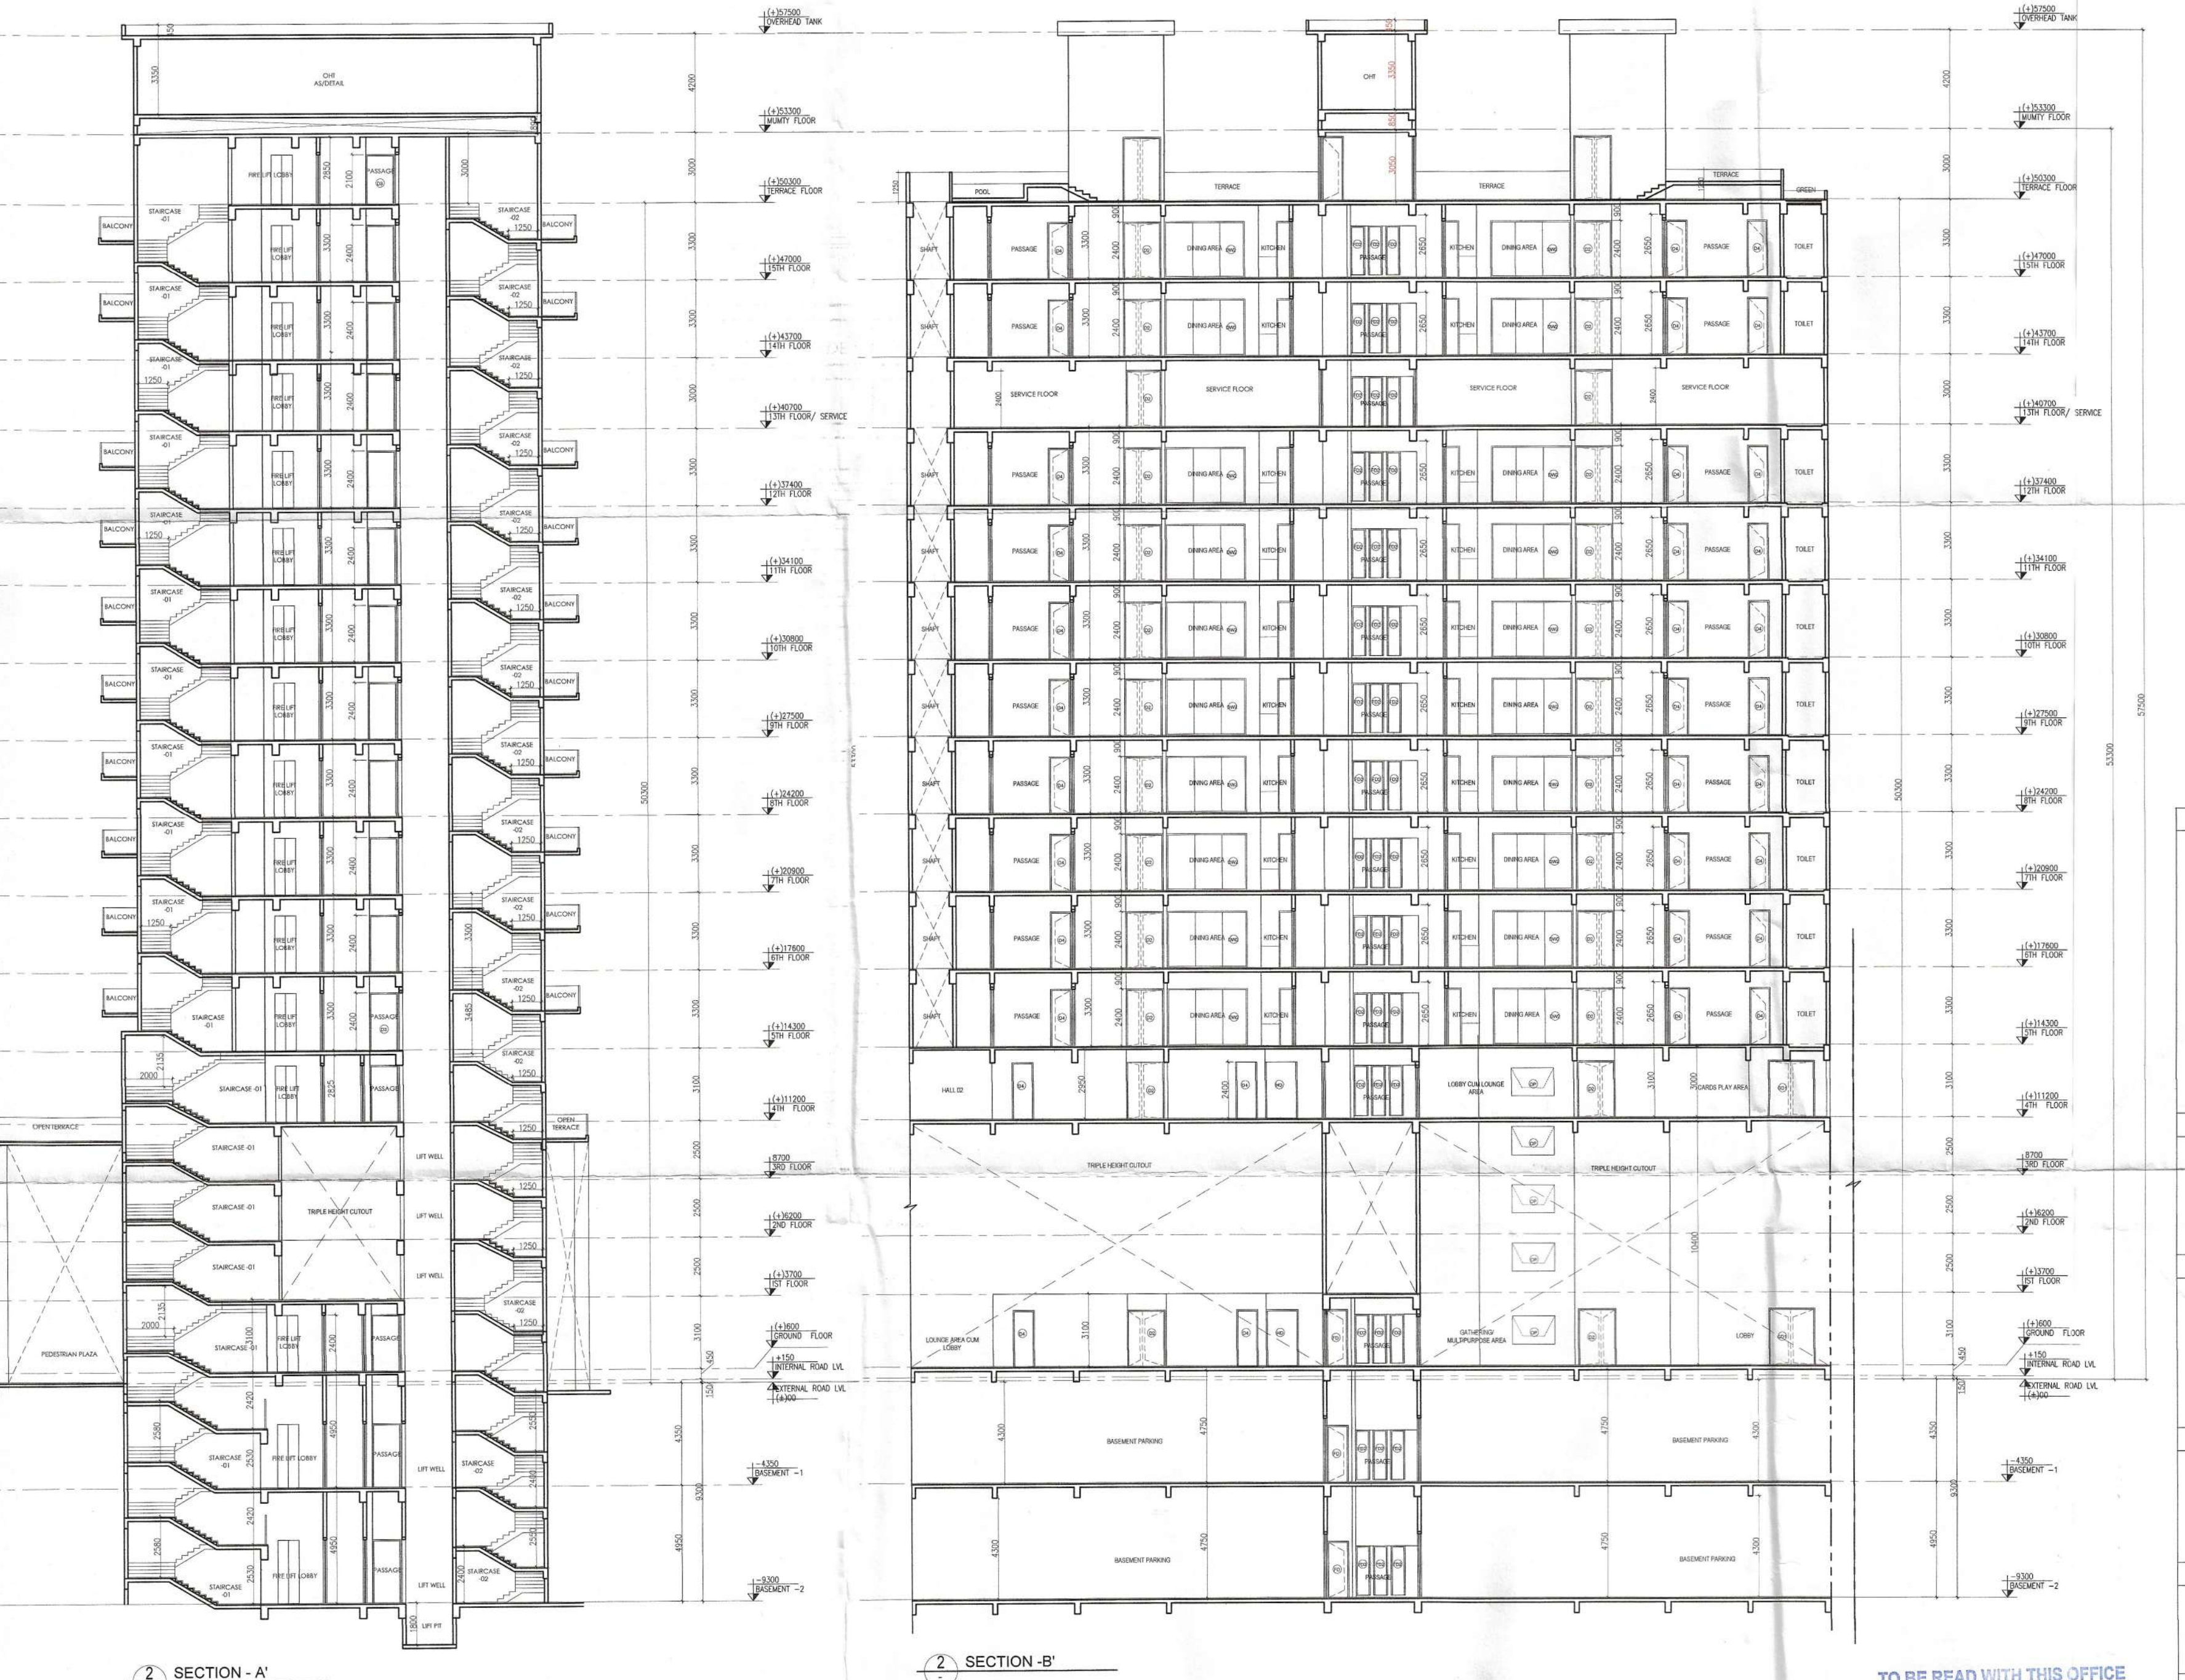

TO BE READ WITH THIS OFFICE
MEMO NO.:
DATED :