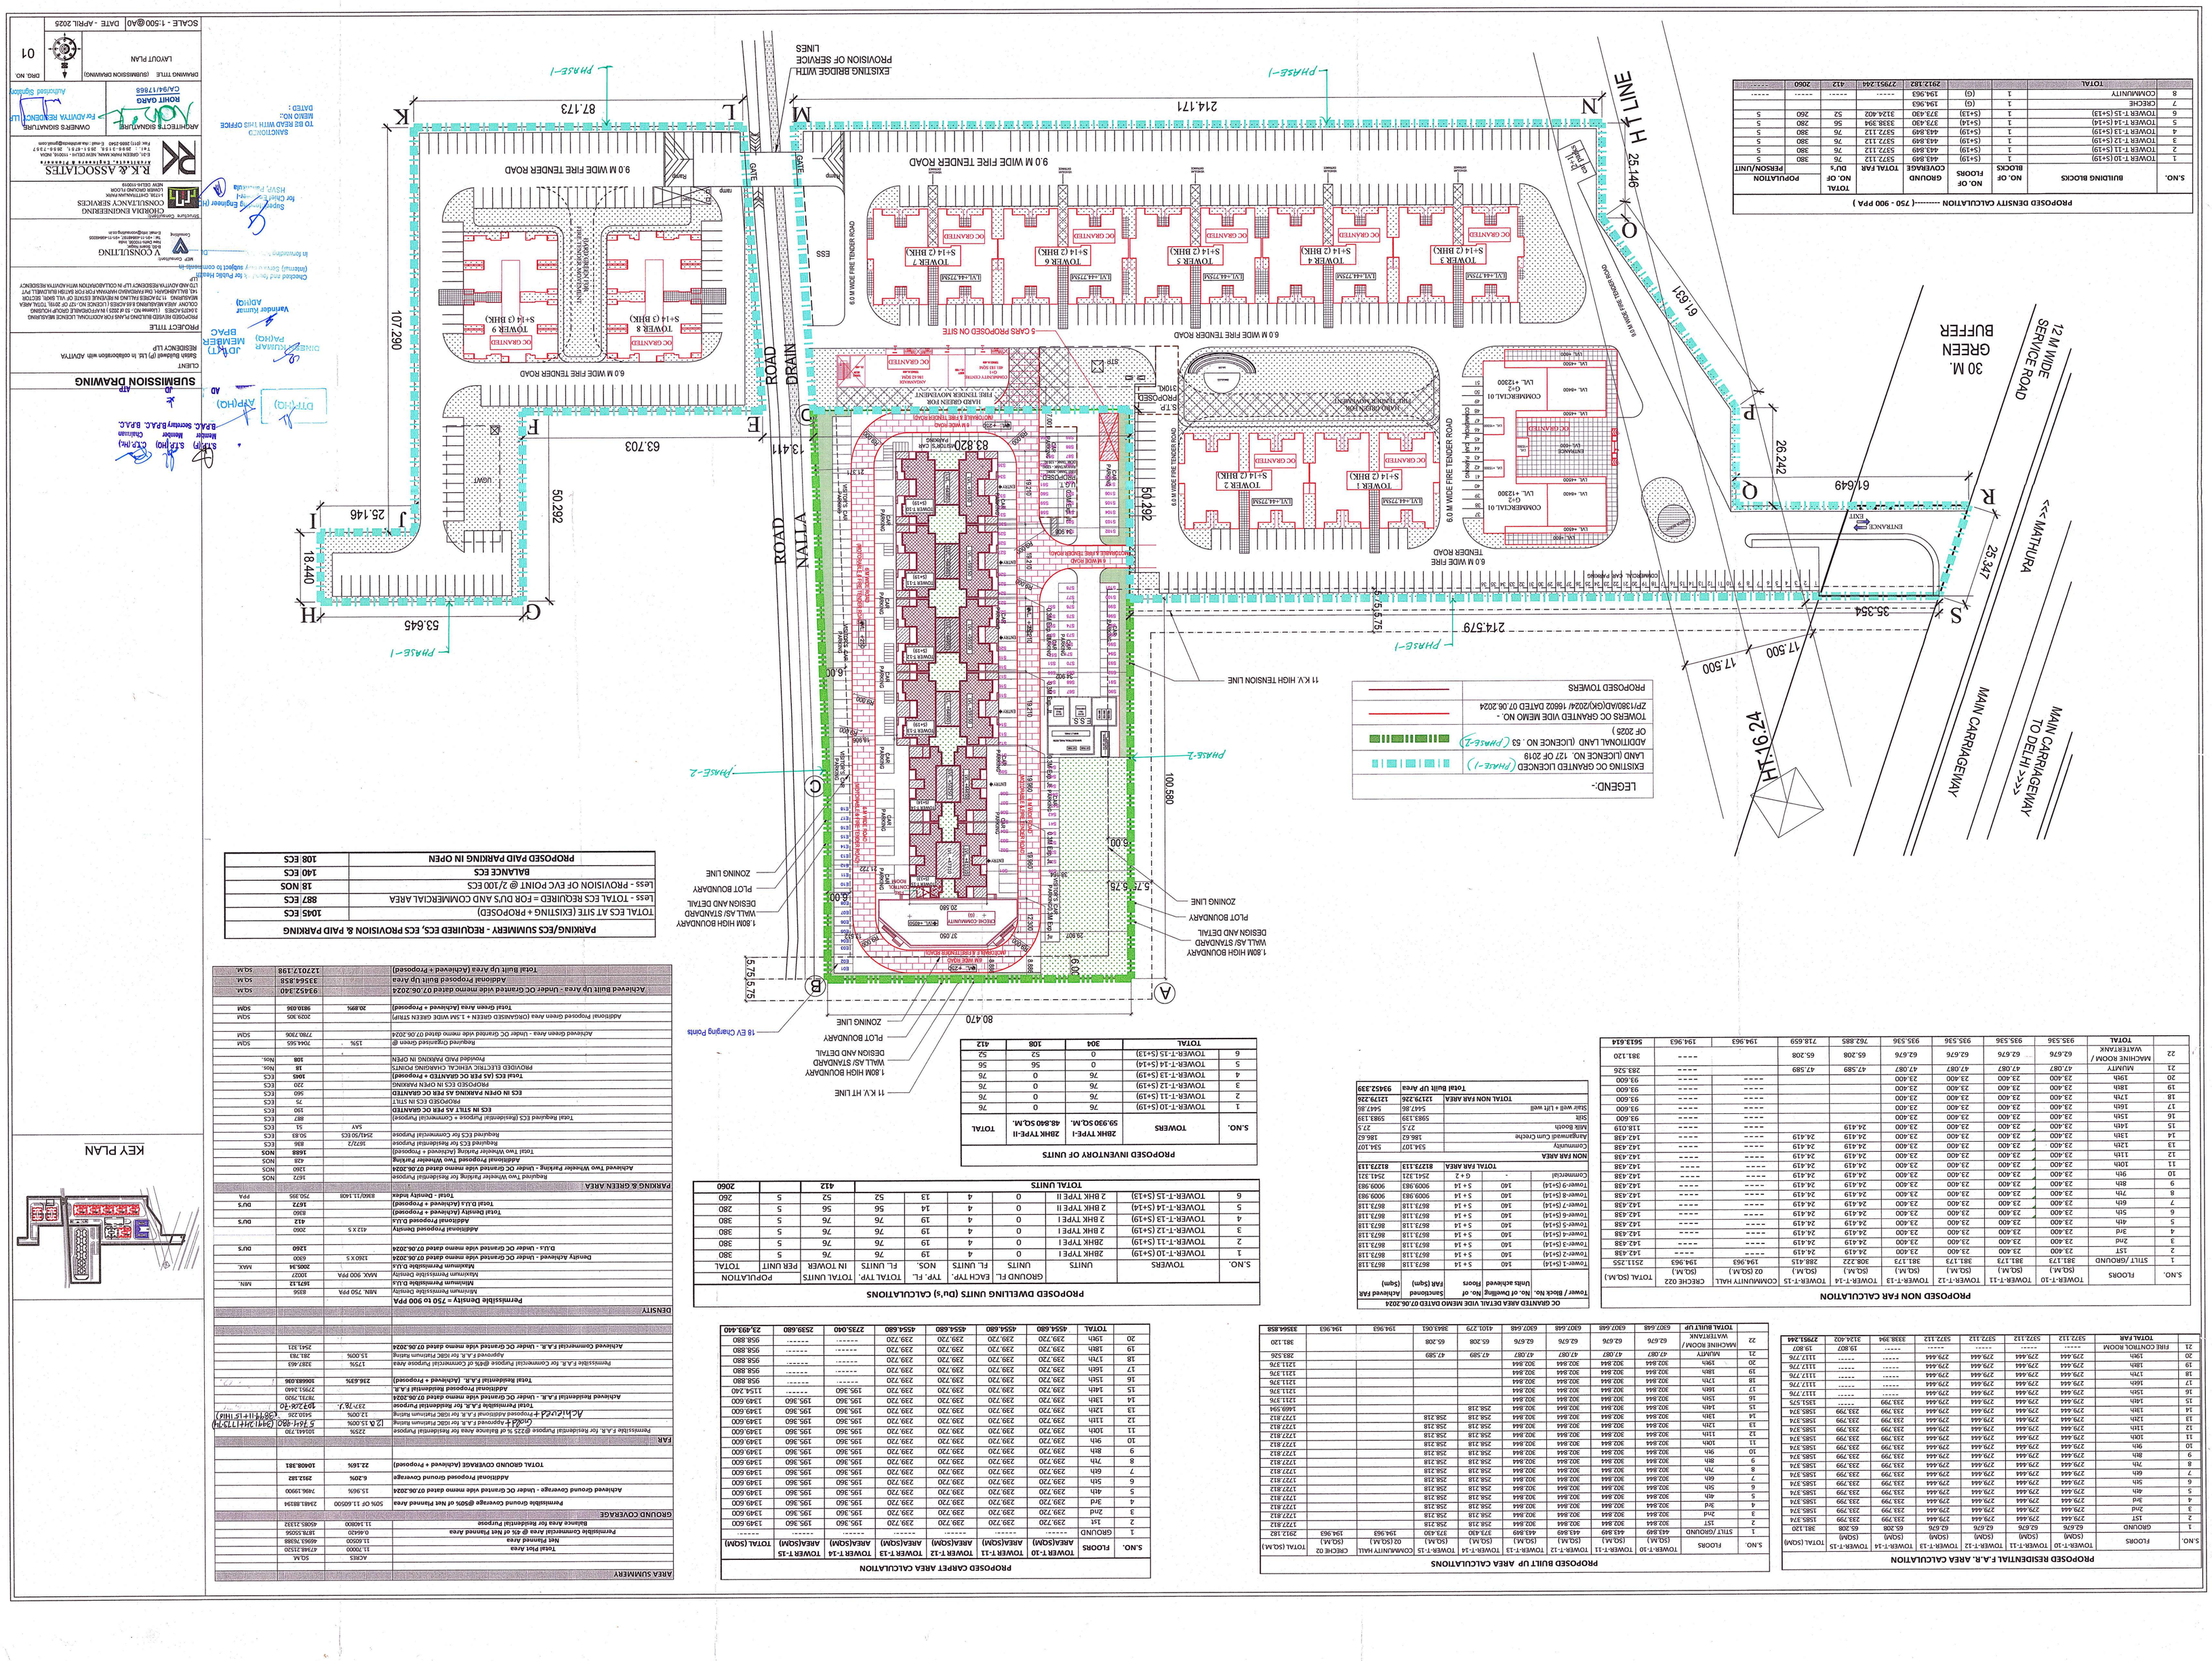
PROPOSED DENSITY CALCULATION ---------(750 - 900 PPA)
S.NO. | BUILDING BLOCKS | NO. OF BLOCKS | NO. OF FLOORS | GROUND COVERAGE | TOTAL BAR DU's | TOTAL NO. OF POPULATION | POPULATION/UNIT
1 | TOWER-1-10 (S+19) | 1 | (S+19) | 443.849 | 5372.112 | 76 | 380 | 5
2 | TOWER-1-11 (S+19) | 1 | (S+19) | 443.849 | 5372.112 | 76 | 380 | 5
3 | TOWER-1-12 (S+19) | 1 | (S+19) | 443.849 | 5372.112 | 76 | 380 | 5
4 | TOWER-1-13 (S+19) | 1 | (S+19) | 443.849 | 5372.112 | 76 | 380 | 5
5 | TOWER-1-14 (S+19) | 1 | (S+19) | 443.849 | 5372.112 | 76 | 380 | 5
6 | TOWER-1-15 (S+13) | 1 | (S+13) | 373.430 | 3124.402 | 52 | 260 | 5
7 | CRECHE | 1 | (G) | 194.963 | ----- | ----- | ----- | -----
8 | COMMUNITY | 1 | (G) | 194.963 | ----- | ----- | ----- | -----
TOTAL | | | | 2912.182 | 27951.244 | 412 | 2060 | -----
PROPOSED NON FAR CALCULATION
S.NO. | FLOORS | TOWER-1-10 (SQ.M.) | TOWER-1-11 (SQ.M.) | TOWER-1-12 (SQ.M.) | TOWER-1-13 (SQ.M.) | TOWER-1-14 (SQ.M.) | TOWER-1-15 (SQ.M.) | COMMUNITY HALL (SQ.M.) | CRECHE 02 (SQ.M.) | TOTAL (SQ.M.)
1 | STILT /GROUND | 381.173 | 381.173 | 381.173 | 381.173 | 308.222 | 288.415 | 194.963 | 194.963 | 2511.255
2 | 1ST | 243.400 | 243.400 | 243.400 | 243.400 | 243.419 | ----- | ----- | ----- | 1461.419
3 | 2nd | 243.400 | 243.400 | 243.400 | 243.400 | 243.419 | 142.438 | ----- | ----- | 1521.576
4 | 3rd | 243.400 | 243.400 | 243.400 | 243.400 | 243.419 | 142.438 | ----- | ----- | 1521.576
5 | 4th | 243.400 | 243.400 | 243.400 | 243.400 | 243.419 | 142.438 | ----- | ----- | 1521.576
6 | 5th | 243.400 | 243.400 | 243.400 | 243.400 | 243.419 | 142.438 | ----- | ----- | 1521.576
7 | 6th | 243.400 | 243.400 | 243.400 | 243.400 | 243.419 | 142.438 | ----- | ----- | 1521.576
8 | 7th | 243.400 | 243.400 | 243.400 | 243.400 | 243.419 | 142.438 | ----- | ----- | 1521.576
9 | 8th | 243.400 | 243.400 | 243.400 | 243.400 | 243.419 | 142.438 | ----- | ----- | 1521.576
10 | 9th | 243.400 | 243.400 | 243.400 | 243.400 | 243.419 | 142.438 | ----- | ----- | 1521.576
11 | 10th | 243.400 | 243.400 | 243.400 | 243.400 | 243.419 | 142.438 | ----- | ----- | 1521.576
12 | 11th | 243.400 | 243.400 | 243.400 | 243.400 | 243.419 | 142.438 | ----- | ----- | 1521.576
13 | 12th | 243.400 | 243.400 | 243.400 | 243.400 | 243.419 | 142.438 | ----- | ----- | 1521.576
14 | 13th | 243.400 | 243.400 | 243.400 | 243.400 | 243.419 | 142.438 | ----- | ----- | 1521.576
15 | 14th | 243.400 | 243.400 | 243.400 | 243.400 | 243.419 | 142.438 | ----- | ----- | 1521.576
16 | 15th | 243.400 | 243.400 | 243.400 | 243.400 | 243.419 | 142.438 | ----- | ----- | 1521.576
17 | 16th | 243.400 | 243.400 | 243.400 | 243.400 | 243.419 | 142.438 | ----- | ----- | 1521.576
18 | 17th | 243.400 | 243.400 | 243.400 | 243.400 | 243.419 | 142.438 | ----- | ----- | 1521.576
19 | 18th | 243.400 | 243.400 | 243.400 | 243.400 | 243.419 | 142.438 | ----- | ----- | 1521.576
20 | 19th | 243.400 | 243.400 | 243.400 | 243.400 | 243.419 | 142.438 | ----- | ----- | 1521.576
21 | FIRE CONTROL ROOM | ----- | ----- | ----- | ----- | ----- | ----- | 19.807 | 19.807 | 39.614
22 | MACHINE ROOM / WATERTANK | 47.087 | 47.087 | 47.087 | 47.087 | 47.589 | 47.589 | ----- | ----- | 283.526
TOTAL FAR | | 5372.112 | 5372.112 | 5372.112 | 5372.112 | 5372.112 | 3338.394 | 3124.402 | 2795.244 | 27951.244
PROPOSED BESIDENTIAL F.A.R. AREA CALCULATIONS
S.NO. | FLOORS | TOWER-1-10 (SQM) | TOWER-1-11 (SQM) | TOWER-1-12 (SQM) | TOWER-1-13 (SQM) | TOWER-1-14 (SQM) | TOWER-1-15 (SQM) | TOTAL (SQM)
1 | GROUND | 62.676 | 62.676 | 62.676 | 62.576 | 62.576 | 65.208 | 381.120
2 | 1ST | 279.444 | 279.444 | 279.444 | 279.444 | 279.444 | 279.399 | 1585.374
3 | 2nd | 279.444 | 279.444 | 279.444 | 279.444 | 279.399 | 279.399 | 1585.374
4 | 3rd | 279.444 | 279.444 | 279.444 | 279.444 | 279.399 | 279.399 | 1585.374
5 | 4th | 279.444 | 279.444 | 279.444 | 279.444 | 279.399 | 279.399 | 1585.374
6 | 5th | 279.444 | 279.444 | 279.444 | 279.444 | 279.399 | 279.399 | 1585.374
7 | 6th | 279.444 | 279.444 | 279.444 | 279.444 | 279.399 | 279.399 | 1585.374
8 | 7th | 279.444 | 279.444 | 279.444 | 279.444 | 279.399 | 279.399 | 1585.374
9 | 8th | 279.444 | 279.444 | 279.444 | 279.444 | 279.399 | 279.399 | 1585.374
10 | 9th | 279.444 | 279.444 | 279.444 | 279.444 | 279.399 | 279.399 | 1585.374
11 | 10th | 279.444 | 279.444 | 279.444 | 279.444 | 279.399 | 279.399 | 1585.374
12 | 11th | 279.444 | 279.444 | 279.444 | 279.444 | 279.399 | 279.399 | 1585.374
13 | 12th | 279.444 | 279.444 | 279.444 | 279.444 | 279.399 | 279.399 | 1585.374
14 | 13th | 279.444 | 279.444 | 279.444 | 279.444 | 279.399 | 279.399 | 1585.374
15 | 14th | 279.444 | 279.444 | 279.444 | 279.444 | 279.399 | 279.399 | 1585.374
16 | 15th | 279.444 | 279.444 | 279.444 | 279.444 | ----- | ----- | 1117.776
17 | 16th | 279.444 | 279.444 | 279.444 | 279.444 | ----- | ----- | 1117.776
18 | 17th | 279.444 | 279.444 | 279.444 | 279.444 | ----- | ----- | 1117.776
19 | 18th | 279.444 | 279.444 | 279.444 | 279.444 | ----- | ----- | 1117.776
20 | 19th | 279.444 | 279.444 | 279.444 | 279.444 | ----- | ----- | 1117.776
21 | MMTY | 47.087 | 47.087 | 47.087 | 47.087 | 47.589 | ----- | 283.523
22 | MACHINE ROOM / WATERTANK | 62.676 | 62.576 | 62.576 | 62.576 | 65.208 | 65.208 | 381.120
PROPOSED BUILT UP AREA CALCULATIONS
S.NO. | FLOORS | TOWER-1-10 (SQM) | TOWER-1-11 (SQM) | TOWER-1-12 (SQM) | TOWER-1-13 (SQM) | TOWER-1-14 (SQM) | TOWER-1-15 (SQM) | COMMUNITY HALL (SQ.M.) | CRECHE 02 (SQ.M.) | TOTAL (SQ.M.)
1 | STILT /GROUND | 443.849 | 443.849 | 443.849 | 443.849 | 373.430 | 353.623 | 194.963 | 194.963 | 2912.182
TOTAL BUILT UP | | 6307.648 | 6307.648 | 6307.648 | 6307.648 | 6307.648 | 3844.856 | 3124.402 | 2795.244 | 35364.856
PROPOSED CARPET AREA CALCULATION
S.NO. | FLOORS | TOWER-1-10 (SQM) | TOWER-1-11 (SQM) | TOWER-1-12 (SQM) | TOWER-1-13 (SQM) | TOWER-1-14 (SQM) | TOWER-1-15 (SQM) | TOTAL (SQM)
1 | GROUND | ----- | ----- | ----- | ----- | ----- | ----- | -----
PROPOSED DWELLING UNITS (DU'S) CALCULATIONS
S.NO. | TOWERS | UNITS | GROUND FL. EACH TYP. | TYP. FL. NOS. | TOTAL TYP. FL UNITS | TOTAL UNITS IN TOWER | POPULATION PER UNIT | TOTAL
1 | TOWER-T-10 (S+19) | 2BHK TYPE I | 0 | 4 | 19 | 76 | 5 | 380
2 | TOWER-T-11 (S+19) | 2BHK TYPE I | 0 | 4 | 19 | 76 | 5 | 380
3 | TOWER-T-12 (S+19) | 2 BHK TYPE I | 0 | 4 | 19 | 76 | 5 | 380
4 | TOWER-T-13 (S+19) | 2 BHK TYPE I | 0 | 4 | 19 | 76 | 5 | 380
5 | TOWER-T-14 (S+14) | 2 BHK TYPE II | 0 | 4 | 14 | 56 | 5 | 280
6 | TOWER-T-15 (S+13) | 2 BHK TYPE II | 0 | 4 | 13 | 52 | 5 | 260
TOTAL UNITS | | | | | | 412 | | 2060
PROPOSED INVENTORY OF UNITS
S.NO. | TOWERS | 2BHK TYPE-I 59.930 SQ.M. | 2BHK TYPE-II 48.840 SQ.M. | TOTAL
1 | TOWER-T-10 (S+19) | 76 | 0 | 76
2 | TOWER-T-11 (S+19) | 76 | 0 | 76
3 | TOWER-T-12 (S+19) | 76 | 0 | 76
4 | TOWER-T-13 (S+19) | 76 | 0 | 76
5 | TOWER-T-14 (S+14) | 0 | 56 | 56
6 | TOWER-T-15 (S+13) | 0 | 52 | 52
TOTAL | | 304 | 108 | 412
PARKING/ECS SUMMERY - REQUIRED ECS, ECS PROVISION & PAID PARKING
TOTAL ECS AT SITE (EXISTING + PROPOSED) | 1045 | ECS
Less - TOTAL ECS REQUIRED = FOR DU'S AND COMMERCIAL AREA | 887 | ECS
Less - PROVISION OF ECS POINT @ 2/100 ECS | 18 | NOS
BALANCE ECS | 140 | ECS
PROPOSED PAID PARKING IN OPEN | 108 | ECS
AREA SUMMERY
Total Plot Area | 11,70000 | 4746.7150 | ACRES | SQ.M.
Net Planned Area | 11.62500 | 4693.7888
Permissible Commercial Area @ 5% of Net Planned Area | 0.56420 | 187.95056
Balance Area for Residential Purpose | 11.14080 | 4505.83832
GROUND COVERAGE
Permissible Ground Coverage @50% of Net Planned Area | 50% OF 11.62500 | 2346.88194
Achieved Ground Coverage - Under OC Granted vide memo dated 07.06.2024 | 15.3615 | 7496.13900
Additional Proposed Ground Coverage | 6.20% | 2912.182
TOTAL GROUND COVERAGE (Achieved + Proposed) | 21.16% | 10408.81
FAR
Permissible F.A.R. for Residential Purpose @25% of Balance Area for Residential Purpose | 25% | 1014.6170
Achieved + Proposed Additional F.A.R. for IGBC Platinum Rating | 12.00% | 5410.296 | 5764.1620 (3911.24+1853.91 IHB)
Achieved + Approved F.A.R. for IGBC Platinum Rating | 12.0 % 2006 | 5764.1620
Total Permissible F.A.R. for Residential Purpose | 237.7627 | 10720.210
Achieved Residential F.A.R. - Under OC Granted vide memo dated 07.06.2024 | 7496.13900
Additional Proposed Residential F.A.R. | 2795.2440
Total Residential F.A.R. (Achieved + Proposed) | 236.6391 | 10668.6106
Permissible F.A.R. for Commercial Purpose @5% of Commercial Purpose Area | 17.5% | 937.363
Achieved Commercial F.A.R. - Under OC Granted vide memo dated 07.06.2024 | 15.006 | 381.783 | 2541.321
DENSITY
Permissible Density = 750 to 900 PPA
Minimum Permissible Dwellings D.U.s | 1021.12 | MIN.
Maximum Permissible Dwellings D.U.s | 1305.34 | MAX.
Achieved Dwellings D.U.s | 1260 | DU'S
Additional Proposed Dwellings D.U.s | 2060 | DU'S
Total D.U.s (Achieved + Proposed) | 3320 | DU'S
Total Density (Achieved + Proposed) | 1672 | DU'S
Total Population (Achieved + Proposed) | 8360 | PPA
PARKING & GREEN AREA
Required Total Number of Dwelling Units | 1672 | NOS
Achieved Total Number of Dwelling Units | 1260 | NOS
Additional Proposed Two Wheeler Parking | 428 | NOS
Achieved Two Wheeler Parking - Under OC Granted vide memo dated 07.06.2024 | 1260 | NOS
Total Two Wheeler Parking (Achieved + Proposed) | 1688 | NOS
Required Proposed Two Wheeler Parking | 34.17 | NOS
Required ECS for Residential Purpose | 1672/3 | 836 | ECS
Required ECS for Commercial Purpose | 2541/30 ECS | 50.83 | ECS
Total ECS (AS PER OC GRANTED + Proposed) | 886 | ECS
PROPOSED ECS IN OPEN PARKING | 220 | ECS
ECS IN OPEN PARKING AS PER OC GRANTED | 560 | ECS
PROPOSED ECS IN STILT | 75 | ECS
ECS IN STILT AS PER OC GRANTED | 190 | ECS
Total Required ECS (Residential Purpose + Commercial Purpose) | 887 | ECS
PROVIDED ELECTRIC VEHICAL CHARGING POINTS | 18 | Nos.
TOTAL PAID PARKING IN OPEN | 108 | Nos.
Achieved Green Area - Under OC Granted vide memo dated 07.06.2024 | 7496.13900 | SQM
Required Designated Green @ | 15% | 7044.565 | SQM
Additional Proposed Green Area (ORGANIZED GREEN + 1.5M WIDE GREEN STRIP) | 2029.305 | SQM
Total Green Area (Achieved + Proposed) | 20.89% | 9810.695 | SQM
Achieved Built Up Area - Under OC Granted vide memo dated 07.06.2024 | 93452.340 | SQ.M
Additional Proposed Built Up Area | 33564.858 | SQ.M
Total Built Up Area (Achieved + Proposed) | 127017.198 | SQ.M
KEY PLAN
SUBMISSION DRAWING
PROJECT TITLE
PROPOSED RESIDENTIAL HOUSING COLONY WITH COMMERCIAL AREA
DRAWING TITLE (SUBMISSION DRAWING)
LAYOUT PLAN
SCALE - 1:500@A0
DATE - APRIL 2025
DRG. NO. 01
ARCHITECT'S SIGNATURE
ROHIT GARG
CA/94/17866
OWNER'S SIGNATURE
For ADVITIA RESIDENCY LLP
Authorised Signatory
R.K.A. & ASSOCIATES
GHORIA ENGINEERING CONSULTANCY SERVICES
Structural Consultant
Y CONSULTING
Landscape Consultant
Sanitary & Environmental Engineer
Fire Consultant
Traffic Consultant
Geotechnical Consultant
