



TOWER ES 2

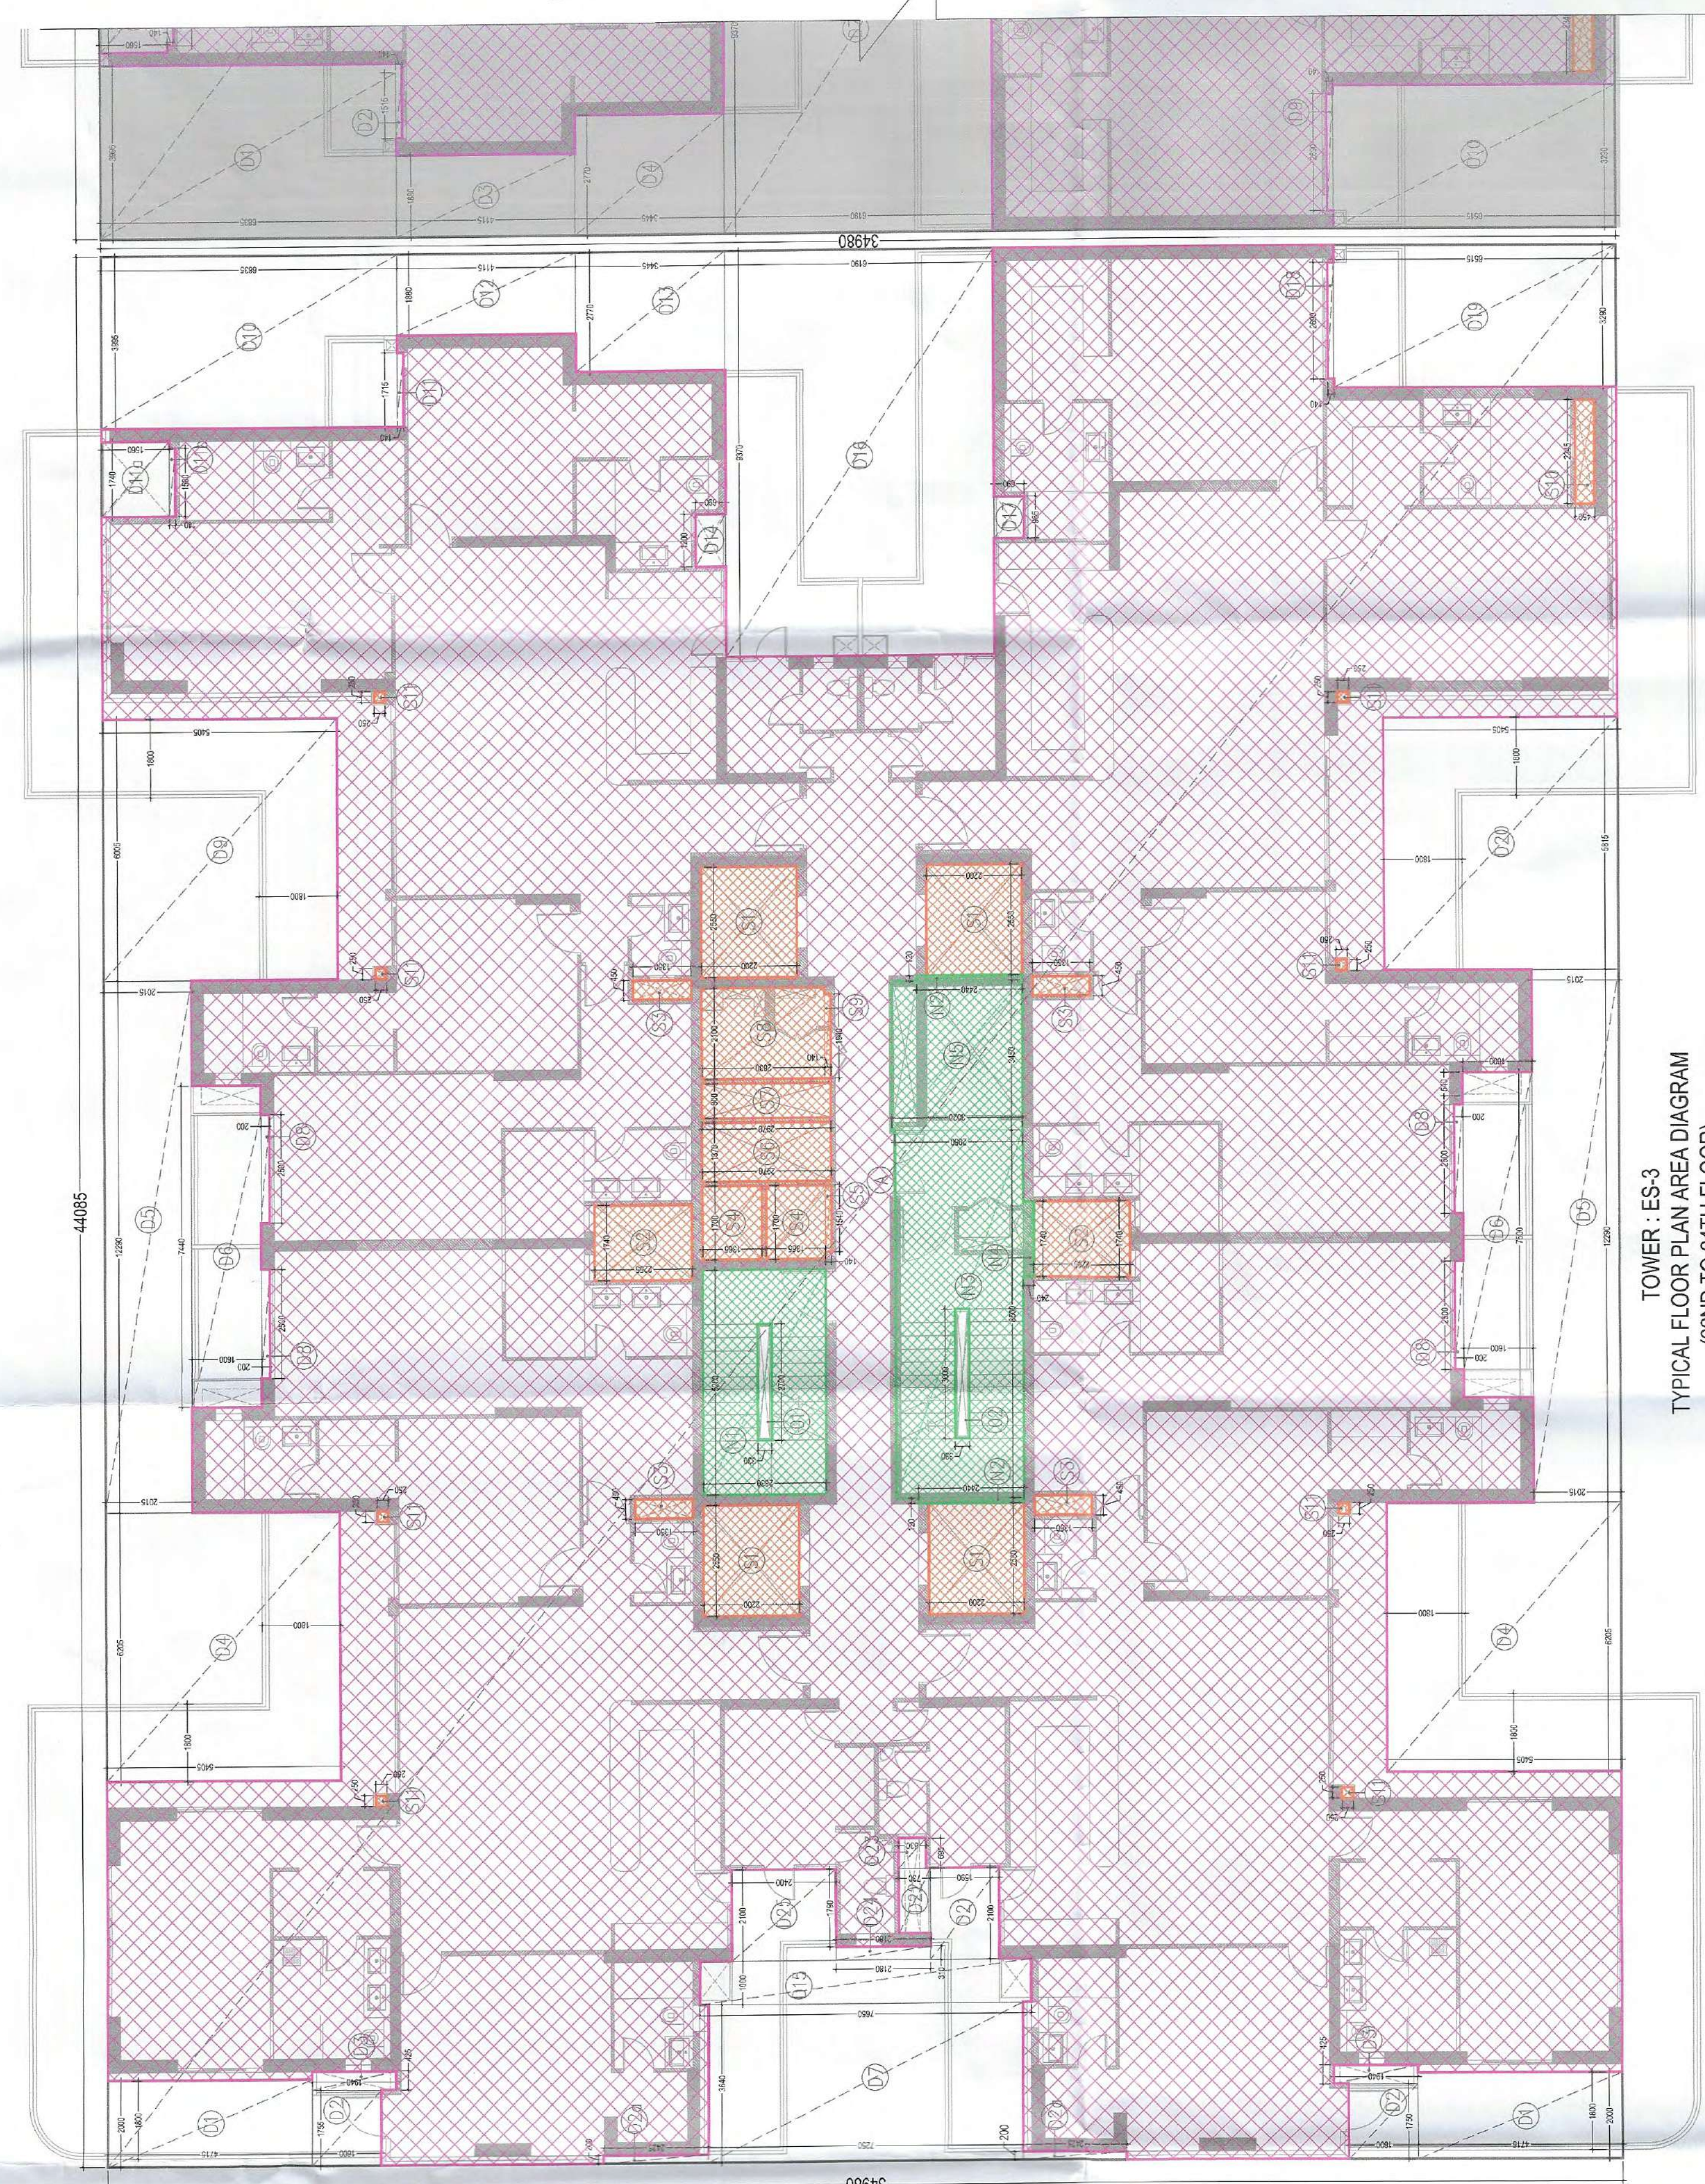

TOWER ES 2

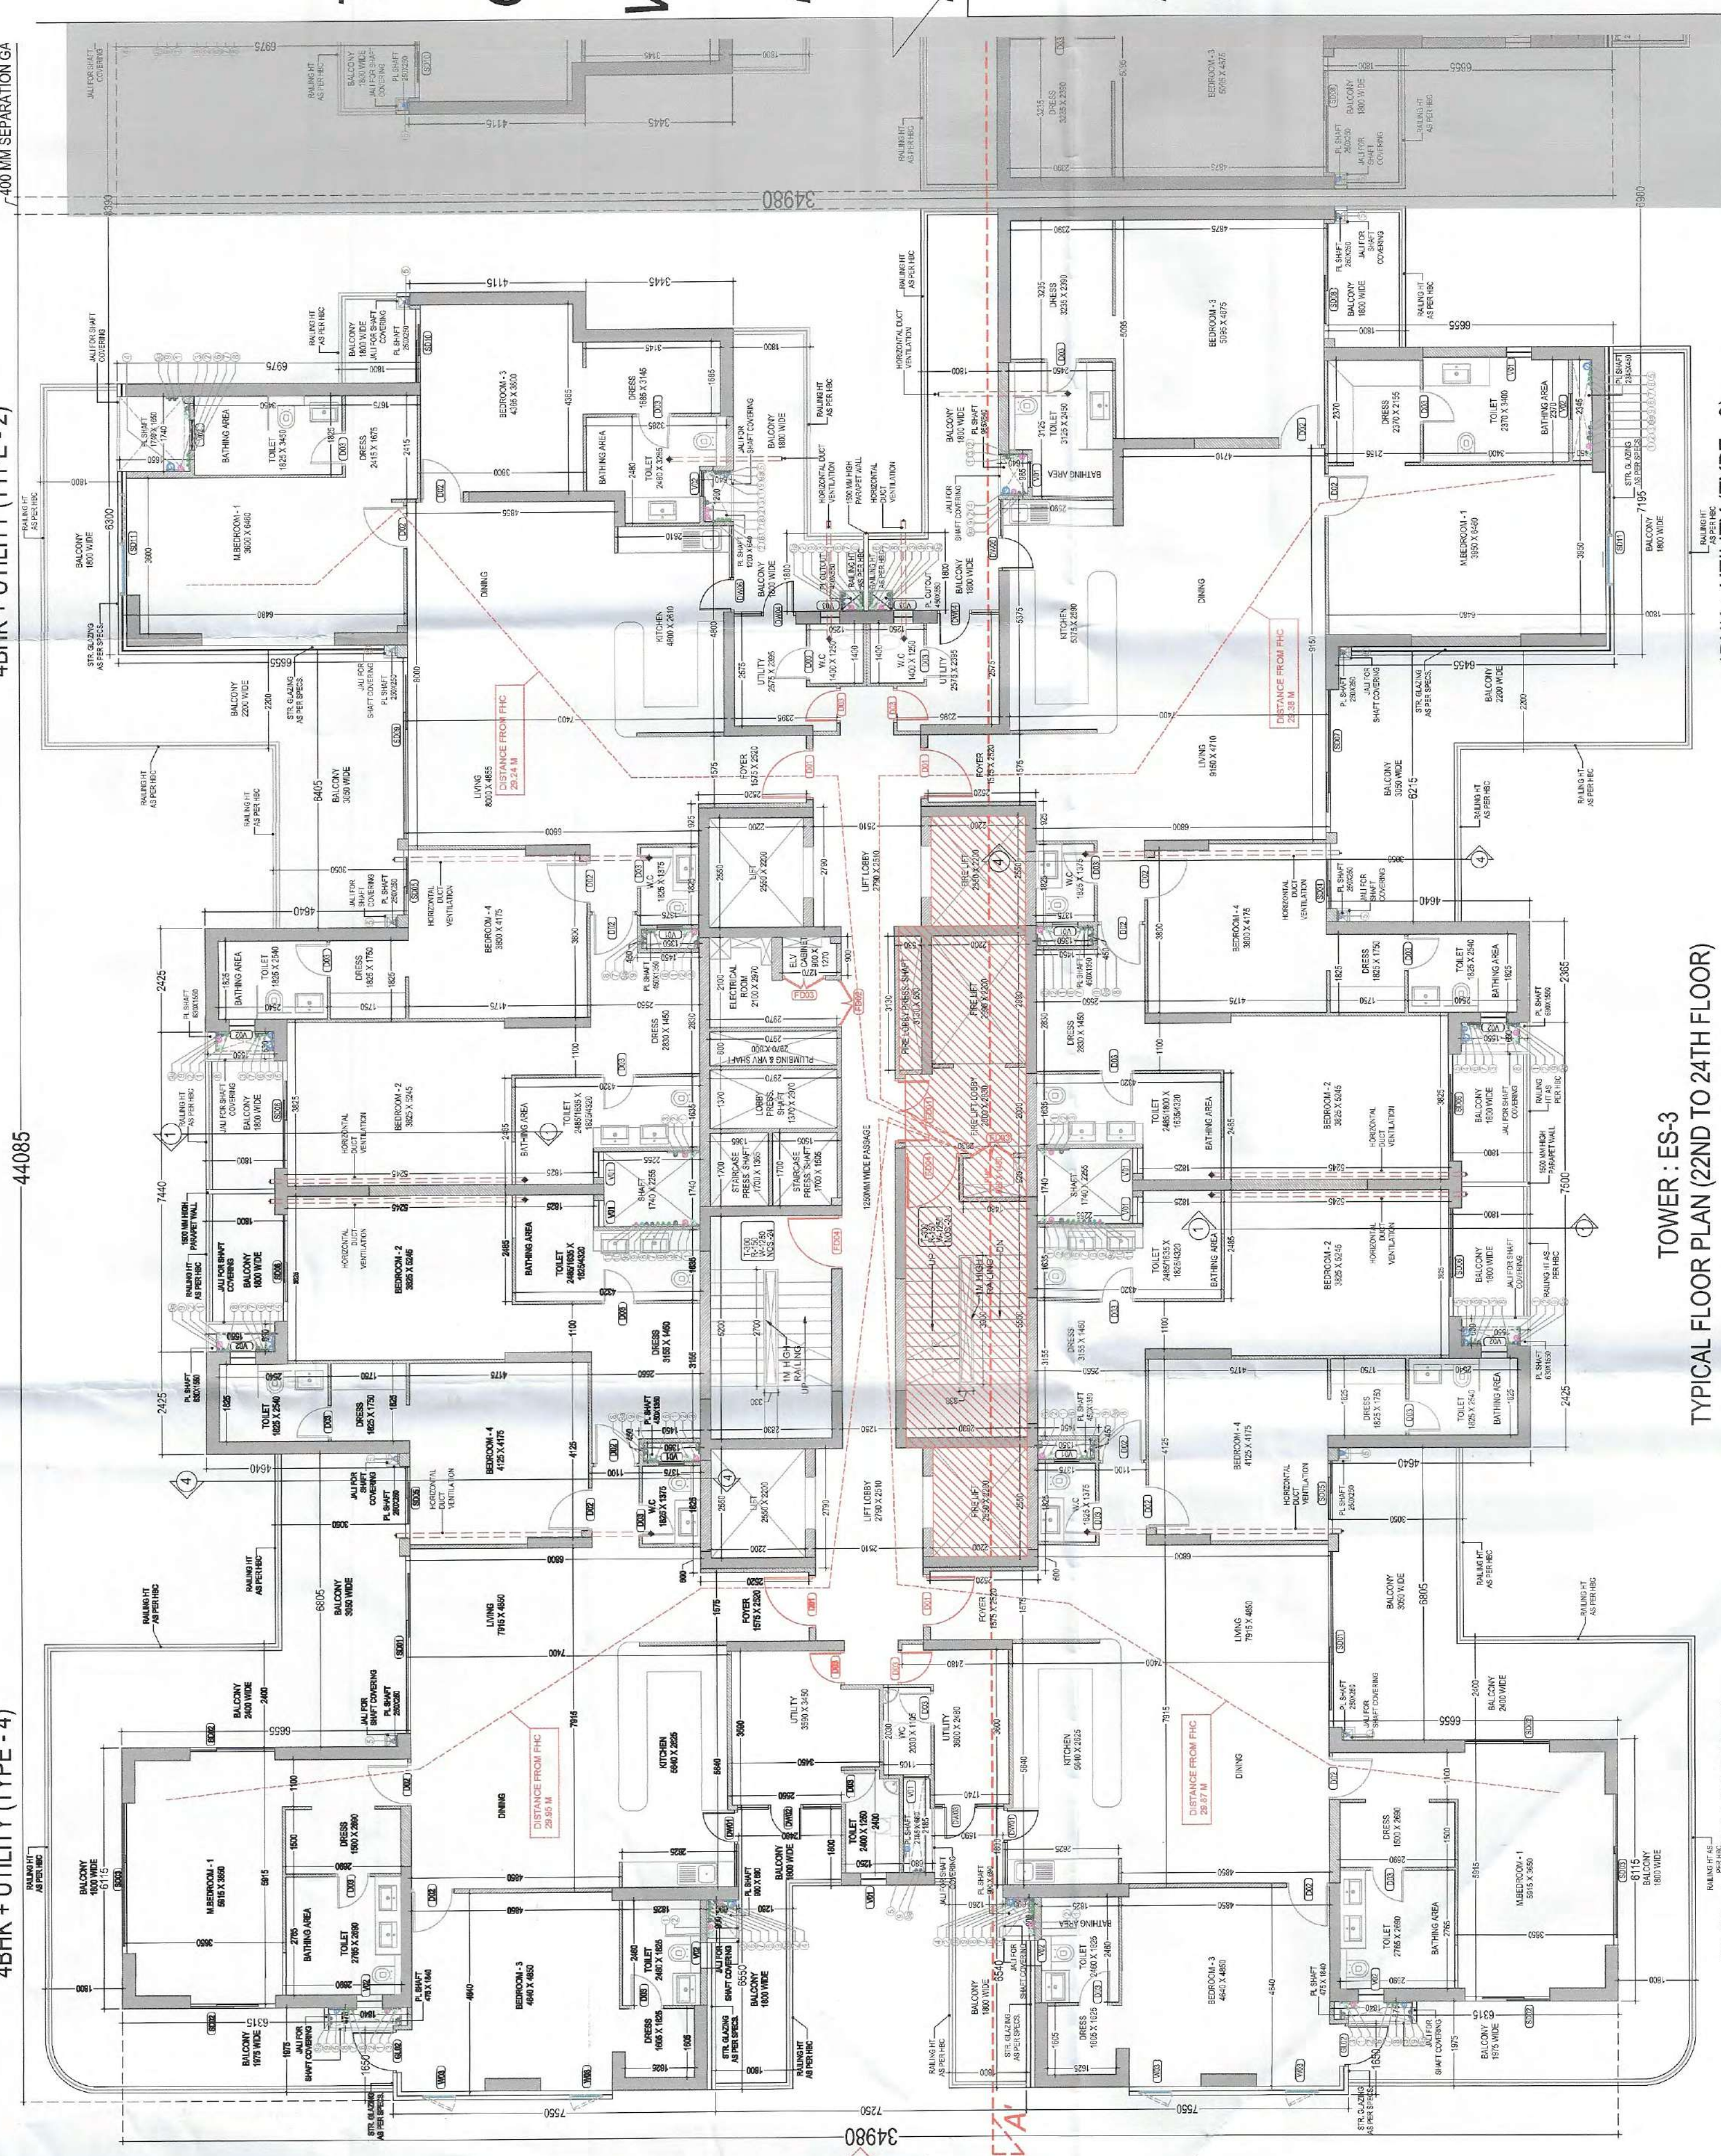

TOWER: ES-3
TYPICAL FLOOR PLAN AREA DIAGRAM

TOWER: ES-3

4BHK + UTILITY (TYPE - 1)

4BHK + UTILITY (TYPE - 3)

LEGEND

	FAR AREA
	NON FAR AREA
	SERVICE AREA
	SHAFT AREA UNDER DEDUCTION
	FIRE TENDER PATH
	TOWER LINE

LEGEND - PLUMBING

	1. 100% SOIL PIPE
	2. 100% WASTE PIPE
	3. 100% VENT PIPE
	4. 100% RAIN WATER PIPE FROM TERRACE
	5. 100% RAIN WATER PIPE FROM BALCONY
	6. 100% DOMESTIC WATER DOWN TAKE
	7. 100% DOMESTIC WATER DOWN TAKE (LEFT 26TH FLOOR TO 15TH FLOOR)
	8. 100% DOMESTIC WATER DOWN TAKE (LEFT 14 FLOOR TO GROUND/FIRST FLOOR)
	9. 100% FLUSHING WATER DOWN TAKE
	10. 100% FLUSHING WATER DOWN TAKE (TOP 26TH FLOOR TO 15TH FLOOR)
	11. 100% FLUSHING WATER DOWN TAKE (TOP 15TH FLOOR TO GROUND/FIRST FLOOR)
	12. 100% FLUSHING WATER RISER PIPE

LEGEND - ELECTRICAL



	PIPE SUPPORT
	W/C CISTERN
	HEALTH FAUCET
	GE/SER
	BUTTERFLY VALVE
	PIPE DROP
	FLOOR TRAP
	FLOOR DRAIN
	FLOOR TRAP CUTOFF 150X150MM
	WC CUTOFF 150X150MM
	HOT WATER SUPPLY PIPE
	KHOURA SIZE 40X450
	SUNKEN FOR TOILET 100MM
	SUNKEN FOR BALCONY 75 MM

DOOR & WINDOW SCHEDULE

S.NO.	SYMBOL	SIZE	CELL LEVEL	UNIT LEVEL	REMARKS
1	S001	4100X2150	-	2750	UPVC/SD
2	S002	1900X2150	-	2750	UPVC/SD
3	S003	3150X2150	-	2750	UPVC/SD
4	S004	1300X2150	-	2750	UPVC/SD
5	S005	2500X2150	-	2750	UPVC/SD
6	S006	3150X2150	-	2750	UPVC/SD
7	S007	3150X2150	-	2750	UPVC/SD
8	S008	4200X2150	-	2750	UPVC/SD
9	S009	4200X2150	-	2750	UPVC/SD
10	S010	1710X2150	-	2750	UPVC/SD
11	S011	2150X2150	-	2750	UPVC/SD
12	G001	1500X2150	-	2750	GLASS DOOR
13	G002	1000X2150	-	2750	GLASS DOOR
14	G003	1000X2150	-	2750	GLASS DOOR
15	F001A	1500X2150	-	2750	TWO HOUR FIRE RATED DOOR
16	F001B	1500X2150	-	2750	TWO HOUR FIRE RATED DOOR
17	F002	1000X2150	-	2750	TWO HOUR FIRE RATED DOOR
18	F003	1000X2150	-	2750	TWO HOUR FIRE RATED DOOR
19	F004	1200X2150	-	2750	TWO HOUR FIRE RATED DOOR
20	F005A	1200X2150	-	2750	TWO HOUR FIRE RATED DOOR
21	F005B	1200X2150	-	2750	TWO HOUR FIRE RATED DOOR
22	F006	1000X2150	-	2750	ONE HOUR FIRE RATED DOOR
23	D01	1000X2150	-	2750	WOTFLUSH DOOR
24	D02	1000X2150	-	2750	WOTFLUSH DOOR
25	D03	1000X2150	-	2750	WOTFLUSH DOOR
26	D04	1000X2150	-	2750	WOTFLUSH DOOR
27	D05	1000X2150	-	2750	WOTFLUSH DOOR
28	D06	1000X2150	-	2750	WOTFLUSH DOOR
29	D07	1000X2150	-	2750	WOTFLUSH DOOR
30	D08	1000X2150	-	2750	WOTFLUSH DOOR
31	D09	1000X2150	-	2750	WOTFLUSH DOOR
32	V01	600X1200	1650	2250	UPVC
33	V02	600X1200	1650	2250	UPVC
34	DW01	1800X1000	1750	2750	UPVC/OP
35	DW02	1800X1000	1750	2750	UPVC/OP
36	DW03	1800X1000	1750	2750	UPVC/OP
37	DW04	1800X1000	1750	2750	UPVC/OP
38	DW05	1800X1000	1750	2750	UPVC/OP
39	DW06	1800X1000	1750	2750	UPVC/OP
40	M01	1800X1000	1750	2750	UPVC/OP
41	M02	1800X1000	1750	2750	UPVC/OP
42	M03	1800X1000	1750	2750	UPVC/OP

LEGEND:-

1. COLUMN / STRUCTURAL WALL	
2. NON STRUCTURAL WALL	

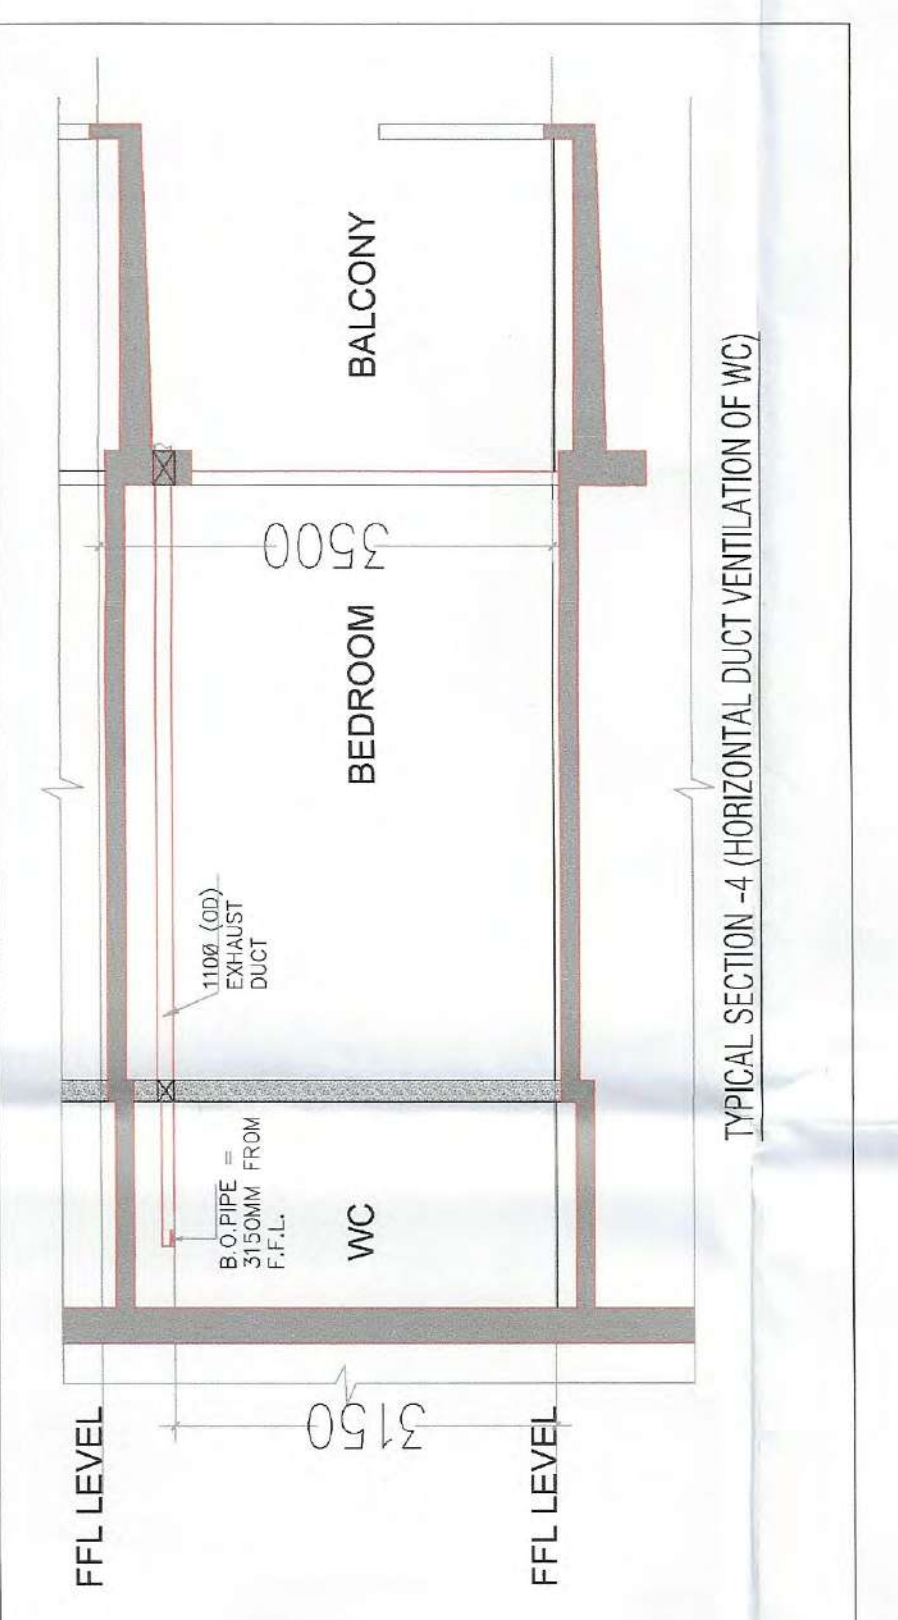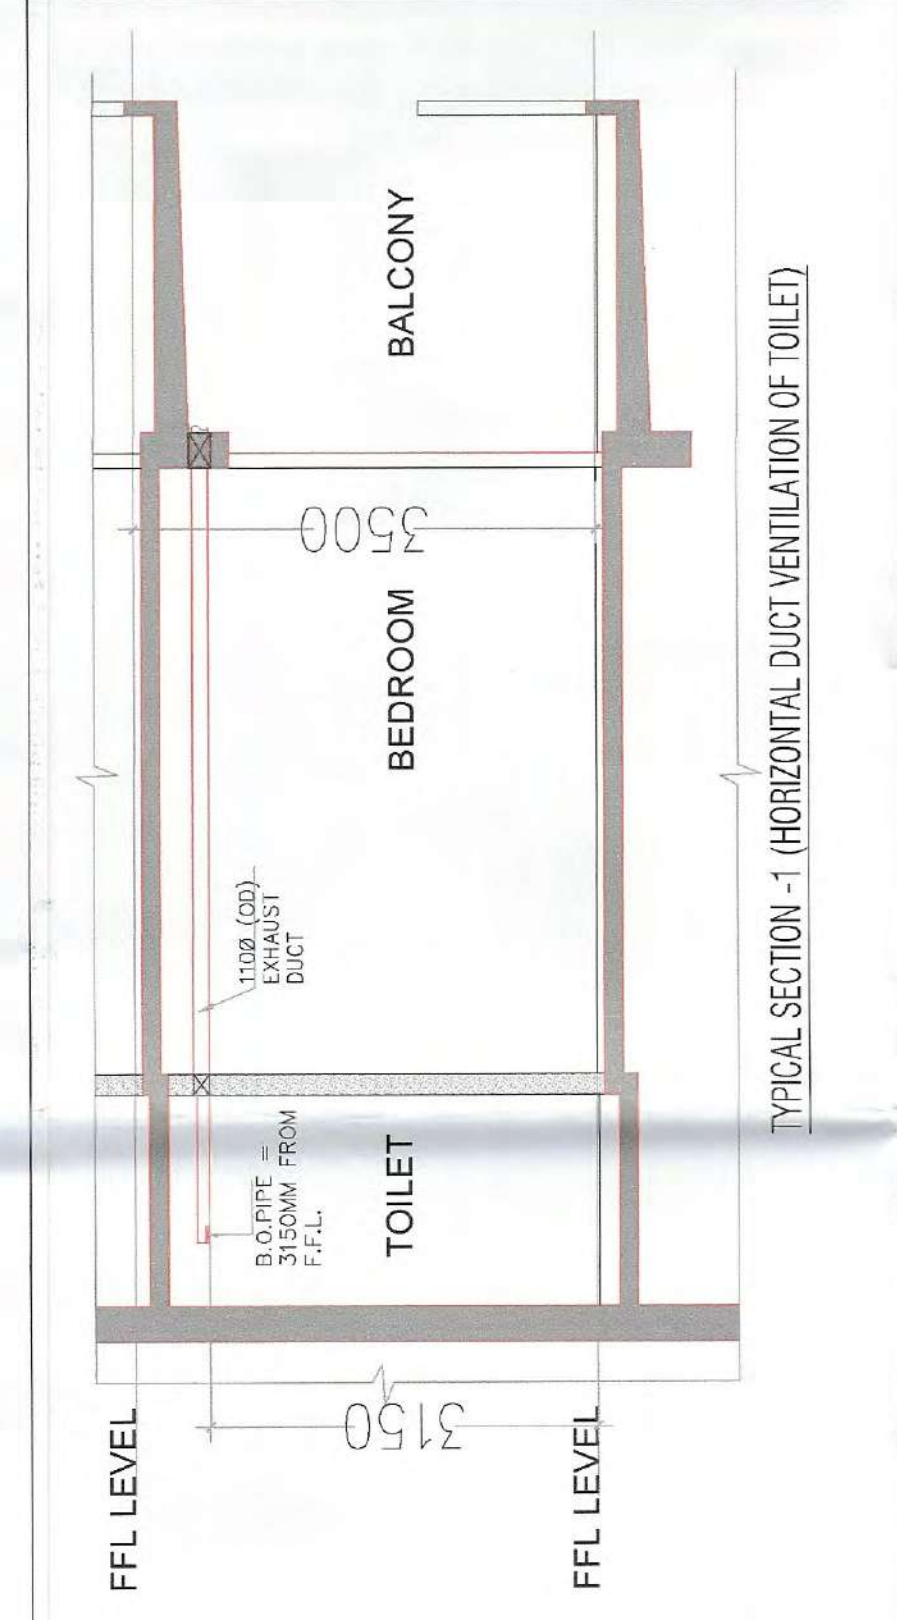

AREA OF TOWER: ES-3

TAG	LENGTH (L) in Mts	WIDTH (W) in Mts	NO. S	AREA (L x W x H) in sq.m
S1	2.500	2.200	2	11.000
S2	2.500	2.200	2	11.000
S3	0.450	1.350	4	2.430
S4	1.700	1.350	2	4.641
S5	1.500	0.140	1	0.210
S6	1.500	0.140	1	0.210
S7	0.100	2.200	1	0.220
S8	2.100	2.830	1	5.943
S9	1.940	0.140	1	0.272
S10	1.740	0.650	1	0.785
S11	1.580	0.140	1	0.223
S12	0.100	2.200	1	0.220
S13	2.500	0.250	8	0.500
S14	0.480	1.600	3	2.304
S15	0.540	1.600	1	0.864
S16	0.540	1.600	1	0.864
AREA OF TOWER: ES-3

TAG	LENGTH (L) in Mts	WIDTH (W) in Mts	NO. S	AREA (L x W x H) in sq.m
N1	5.200	2.830	1	14.716
N2	2.440	0.120	2	0.586
N3	8.500	2.950	1	25.075
N4	1.740	0.240	1	0.418
N5	1.740	0.240	1	0.418
N6	3.450	3.000	1	10.350
