
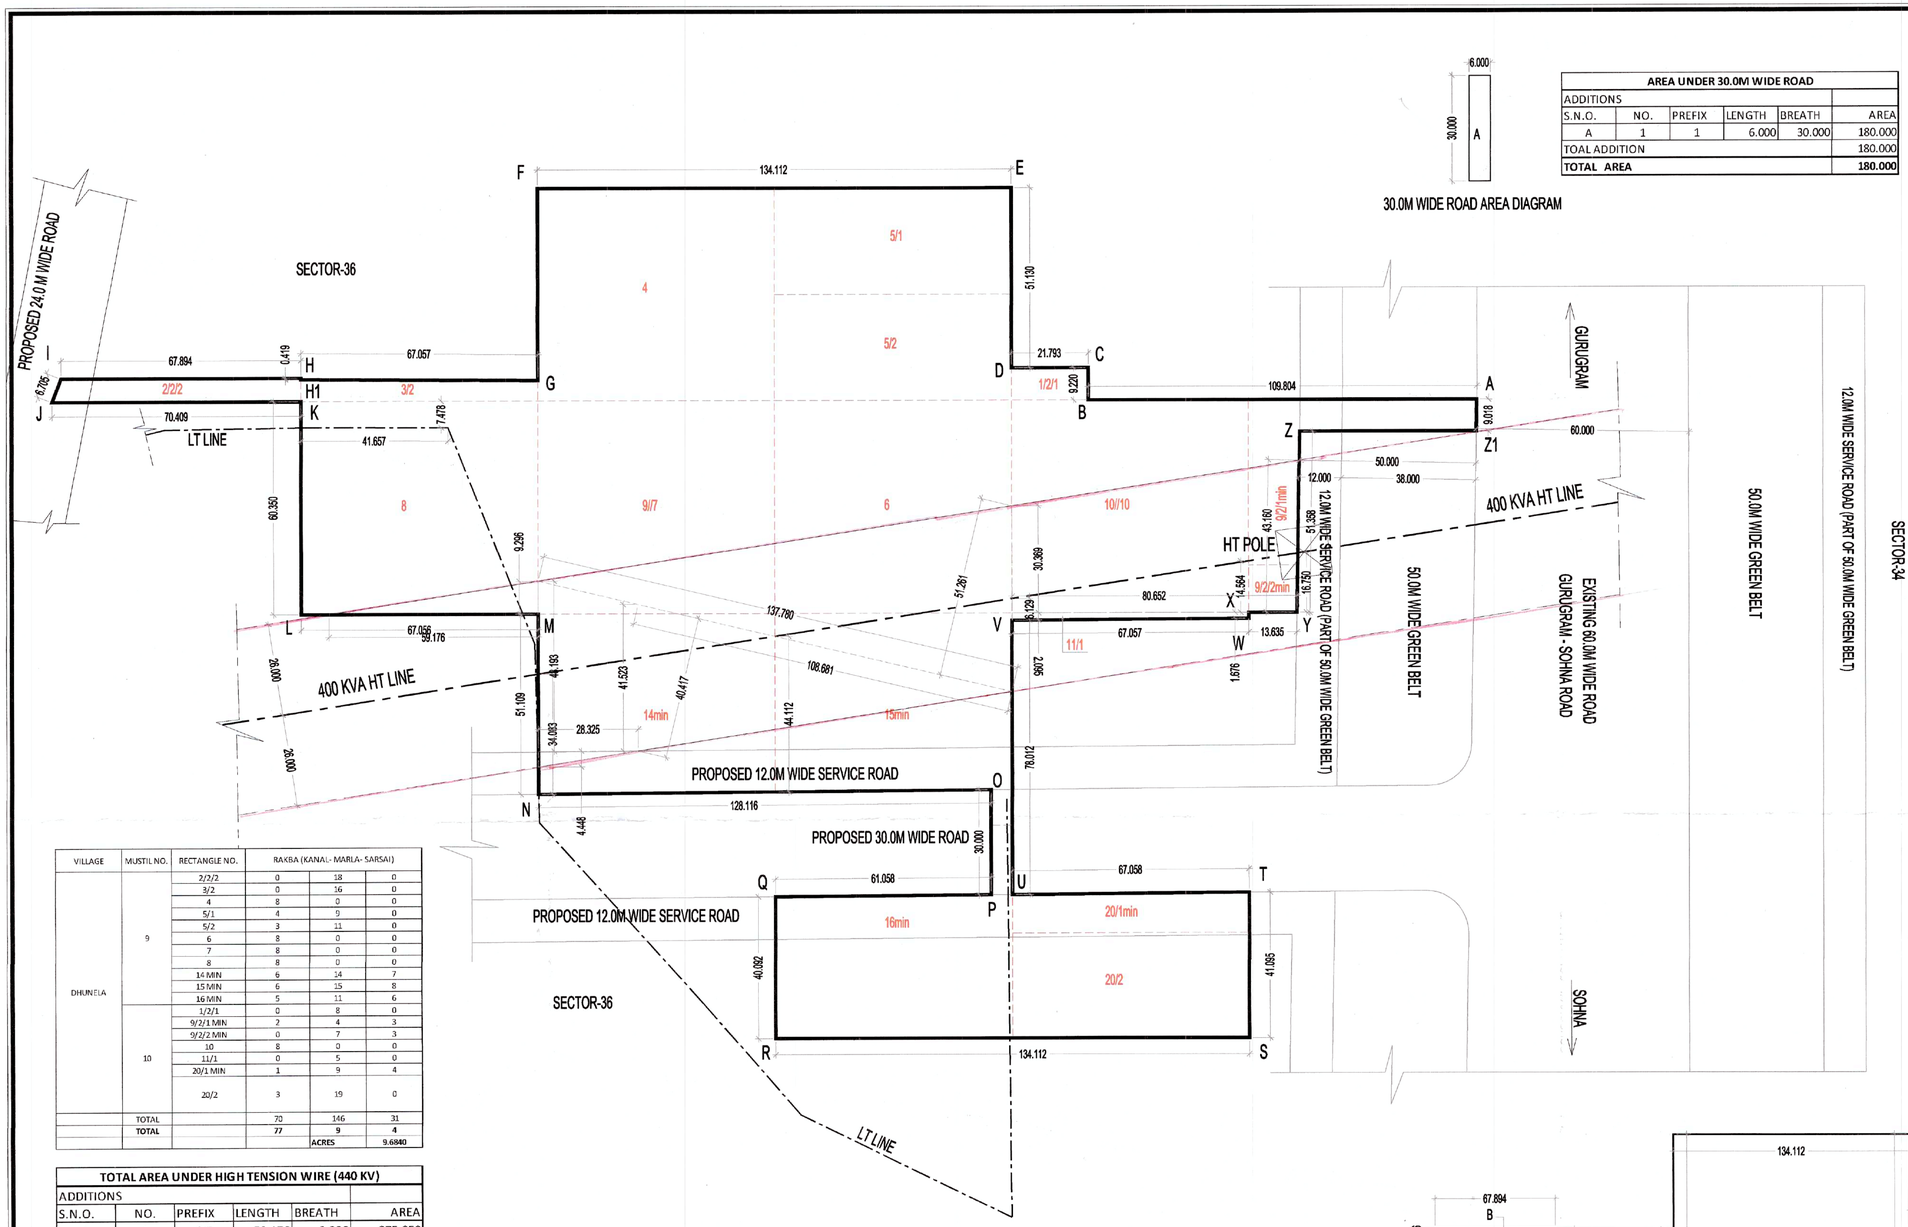



30.0M WIDE ROAD AREA DIAGRAM

AREA UNDER 30.0M WIDE ROAD					
ADDITIONS					
S.N.O.	NO.	PREFIX	LENGTH	BREATH	AREA
A	1	1	6.000	30.000	180.000
TOAL ADDITION					180.000
TOTAL AREA					**180.000**

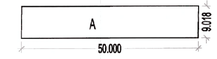


GREEN BELT AREA DIAGRAM

AREA UNDER 50.0M WIDE GREEN BELT					
ADDITIONS					
S.N.O.	NO.	PREFIX	LENGTH	BREATH	AREA
A	1	1	50.000	9.018	450.900
TOAL ADDITION					450.900
TOTAL AREA					**450.900**

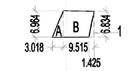

24.0M WIDE ROAD AREA DIAGRAM

AREA UNDER 24.0M WIDE ROAD					
ADDITIONS					
S.N.O.	NO.	PREFIX	LENGTH	BREATH	AREA
A	1	0.5	6.964	3.018	10.509
B	1	(6.964+6.834)/2	9.515		65.644
TOAL ADDITION					76.153
SUBTRACTIONS					
S.N.O.	NO.	PREFIX	LENGTH	BREATH	AREA
1	1	0.5	1.425	6.834	4.869
TOTAL SUBTRACTION					4.869
TOTAL AREA					**71.283**

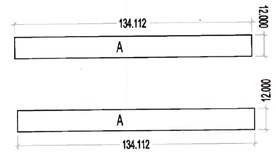


AREA UNDER 12.0M WIDE SERVICE ROAD					
ADDITIONS					
S.N.O.	NO.	PREFIX	LENGTH	BREATH	AREA
A	2	1	12.000	134.112	3218.688
TOAL ADDITION					3218.688
TOTAL AREA					**3218.688**

VILLAGE	MUSTIL NO.	RECTANGLE NO.	RAKBA (KANAL- MARLA- SARSAI)		
DHUNELA	9	2/2/2	0	18	0
		3/2	0	16	0
		4	8	0	0
		5/1	4	9	0
		5/2	3	11	0
		6	8	0	0
		7	8	0	0
		8	8	0	0
		14 MIN	6	14	7
		15 MIN	6	15	8
		16 MIN	5	11	6
	10	1/2/1	0	8	0
		9/2/1 MIN	2	4	3
		9/2/2 MIN	0	7	3
		10	8	0	0
		11/1	0	5	0
		20/1 MIN	1	9	4
		20/2	3	19	0
	TOTAL		70	146	31
	TOTAL		**77**	**9**	**4**
				ACRES	9.6840


TOTAL AREA UNDER HIGH TENSION WIRE (440 KV)					
ADDITIONS					
S.N.O.	NO.	PREFIX	LENGTH	BREATH	AREA
A	1	0.5	59.176	9.296	275.050
B	0.5	48.193 + 41.523		28.325	1270.603
C	1	0.5	40.417	108.681	2196.280
D	1	0.5	137.780	51.261	3531.370
E	0.5	30.369 + 43.160		80.652	2965.130
F	0.5	2.095 + 1.676		67.018	126.362
G	1	0.5	28.325	4.448	62.995
TOTAL ADIITIONS					10427.791
TOTAL AREA					**10427.791**

TOTAL AREA UNDER HIGH TENSION WIRE (440 KV) (12 METER WIDE ROAD)					
ADDITIONS					
S.N.O.	NO.	PREFIX	LENGTH	BREATH	AREA
G	1	0.5	28.325	4.448	62.995
TOTAL ADIITIONS					62.995
TOTAL AREA					**62.995**

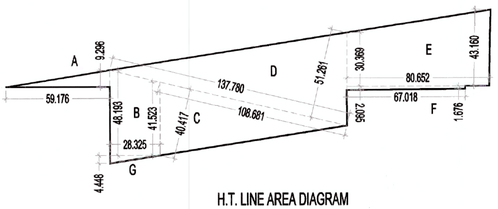

H.T. LINE AREA DIAGRAM

SITE AREA DETAIL					
ADDITIONS					
S.N.O.	NO.	PREFIX	LENGTH	BREATH	AREA
B	1	(67.894+70.409)/2		6.706	463.730
C	1	(66.637+66.218)/2		67.056	4454.362
D	1	(171.810+170.807)/2		134.112	22974.526
E	1	(62.445+62.026)/2		67.056	4173.264
F	1	1	21.793	9.220	200.931
G	1	(13.635+14.504)/2		60.350	849.094
H	1	1	50.000	9.018	450.900
I	1	1	30.000	6.000	180.000
J	1	(40.092+41.095)/2		134.112	5444.075
TOTAL ADIITIONS					39190.883
TOTAL AREA					**39190.883**

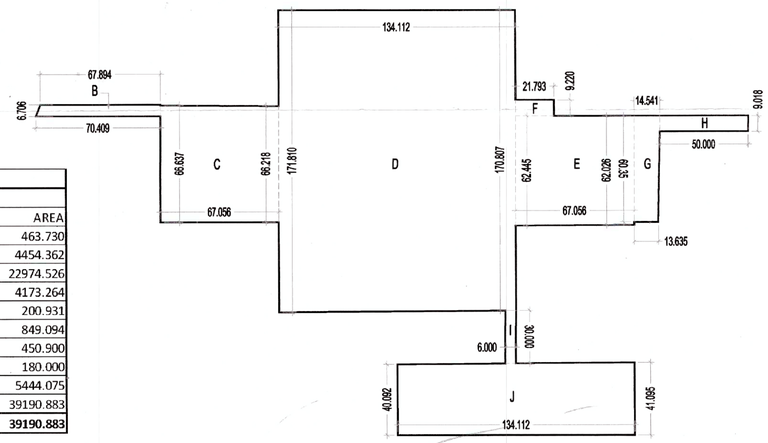

SITE AREA DIAGRAM

TITLE:-

DEMARCATION PLAN FOR AFFORDABLE GROUP HOUSING COLONY OVER AN AREA MEASURING 9.6840 ACRES IN FALLING REVENUE ESTATE OF VILLAGE DHUNELA, SECTOR-36,TEHSIL-SOHNA, DISTT. GURUGRAM, HARYANA, BEING DEVELOPED BY-M/S 4S DEVELOPERS PVT.LTD.

OWNERS SIGNATURE:-

For 4S Developers Pvt. Ltd.
Authorised Signatory

ARCHITECT SIGNATURE:-

AR. VIKAS AHLAWAT
CA/2013/59929

DRAWING TITLE :
DEMARCATION PLAN

DATE:- MARCH-2022	NORTH	SHEET NO.
SCALE:- 1:400(A1)		01