

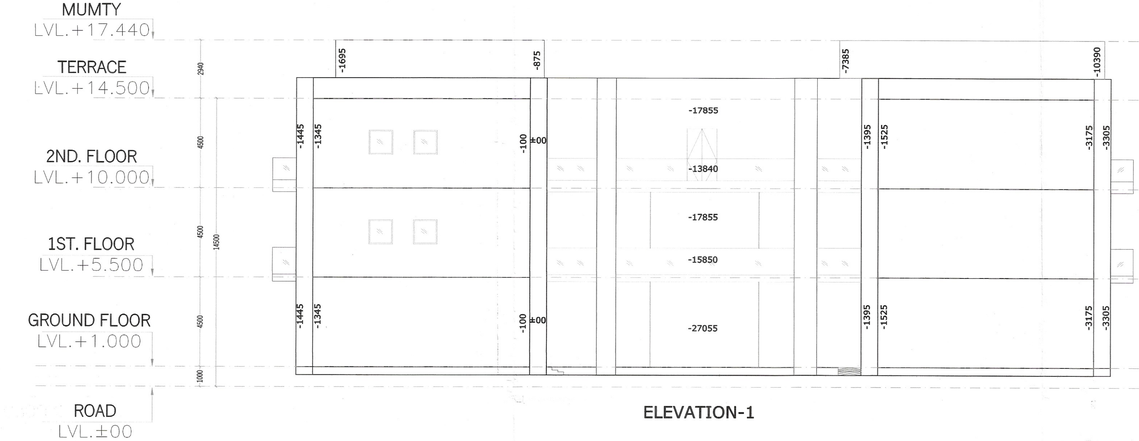


ELEVATION-1

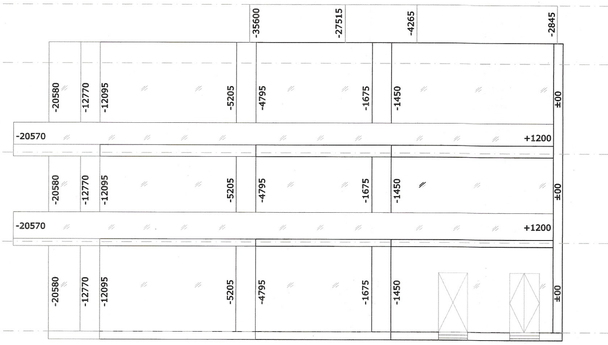


ELEVATION-2

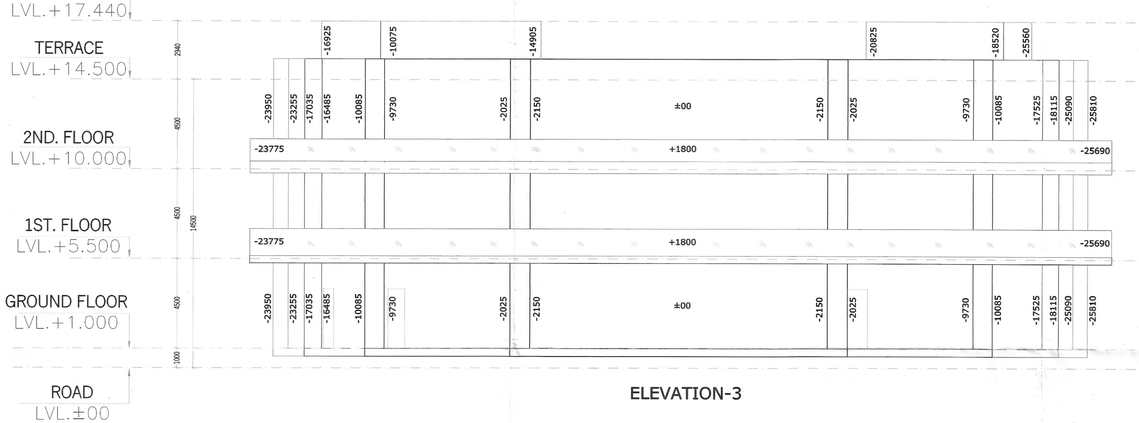

ELEVATION-3



ELEVATION-4

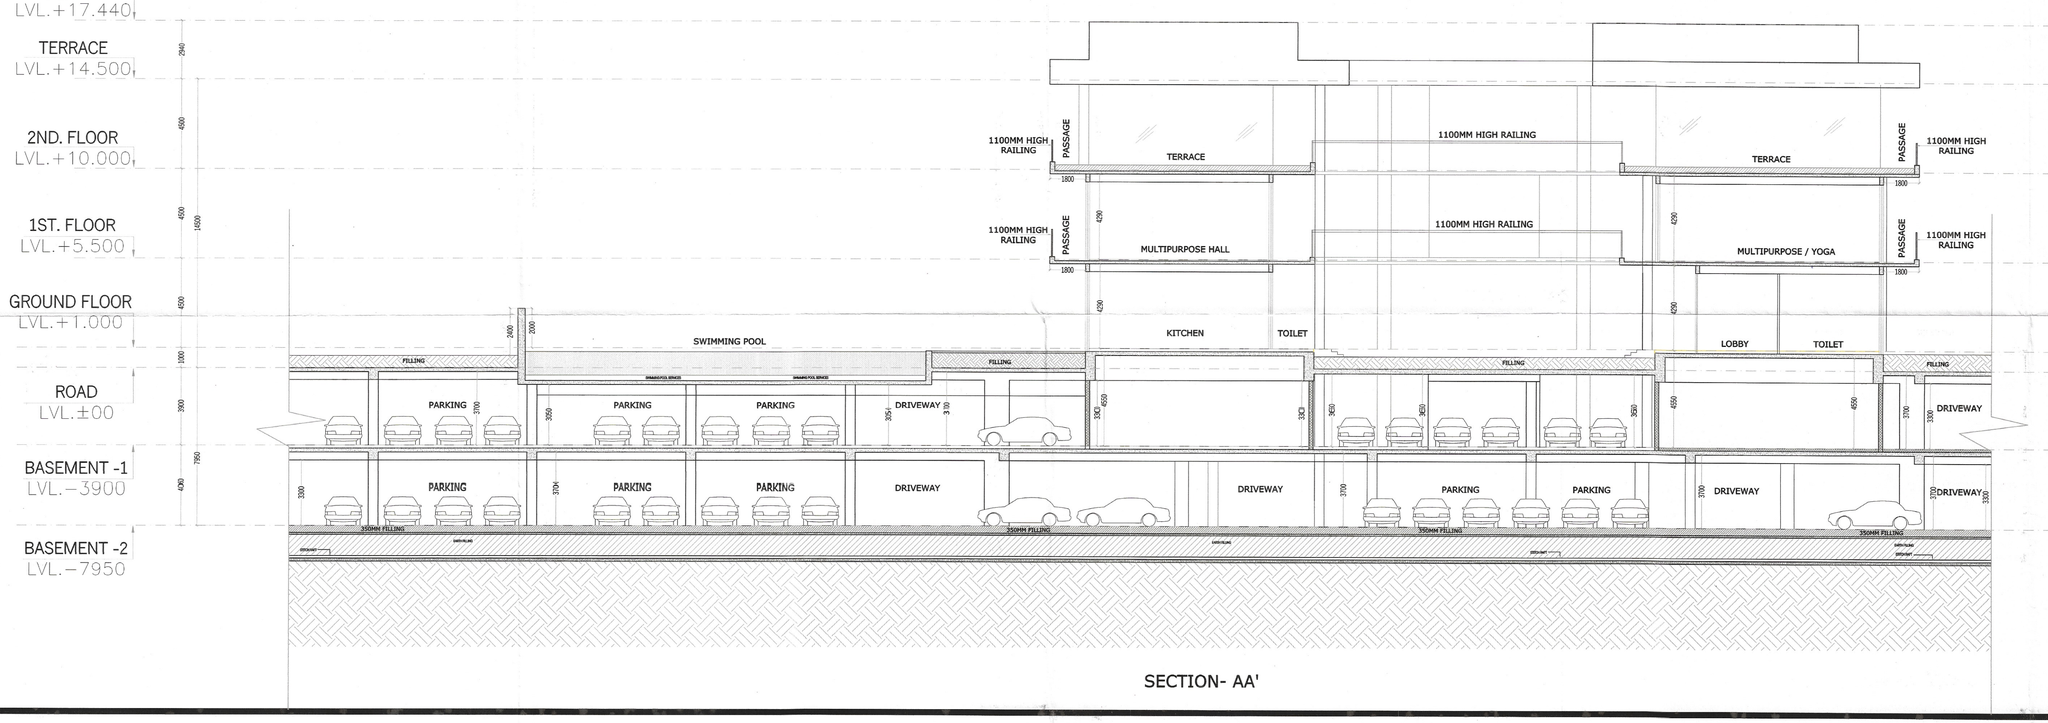

SECTION- AA'

This is a "PROVISIONAL BUILDING PLAN" approved only for the purpose of inviting Objections from the general public

S.T.P.(HQ) Member Secretary B.P.A.C. | S.T.P.(Q) Member B.P.A.C. | C.T.P.(HR.) Chairman B.P.A.C.

DTP(HQ) | ATP(HQ)

JD. | P.A. | A.T.P

TO BE READ WITH THIS OFFICE MEMO NO.: DATED :

JDA(T) MEMBER BPAC

DINESH KUMAR PA(HQ)

PROJECT:-

REVISED BUILDING PLAN OF GROUP HOUSING COLONY AREA MEASURING 9.1405 ACRES LICENSE NO-137 OF 2013 DATED 05.07.2013(6.95 ACRES), LICENSE NO. 15 OF 2025 DATED 29-01-2025 (1.26875 ACRES), LICENSE NO 99 OF 2025 DATED 13.06.2025 (0.64375 ACRES) & LICENCE NO. 100 OF 2025 DATED 17.06.2025 (0.278 ACRES) IN SECTOR- 63, GURUGRAM MANESAR URBAN COMPLEX BEING DEVELOPED BY TARC LTD.

OWNERS SIGNATURE:-

ARCHITECT SIGNATURE:-

ARCHITECT VIKKE
CA/2017-86236
Off. No. 313, AKD Tower, Sec.-14, Gurugram, Haryana

DRAWING TITLE :
ELEVATIONS & SECTION-AA'

DATE:-JUNE-2025
SCALE:-100

N

SHEET NO. C-3

36/55