

Sanctioned
Vide Memo No. 328895
Dated 5/9/2024

Checklist for Submission Drawings
(Internal Use Only)

- GENERAL NOTES:
1. DRAWINGS A, L & P SERIES REPRESENTS PLUMBING AND FIRE SUPPRESSION SYSTEM.
 2. THE DRAWING IS TO BE USED IN CONJUNCTION TO THE NOTICE OF ARCHITECT PROJECT MANAGER CONSULTANT.
 3. DRAWING SHALL NOT BE REPRODUCED OR COPIED WITHOUT THE WRITTEN PERMISSION OF THE ARCHITECT.
 4. THIS DRAWING SHOULD BE READ IN CONJUNCTION WITH THE RELEVANT ARCHITECTURAL DRAWINGS.

- LEGEND:
DESIGN FORUM
INTERNATIONAL

K47, KAILASH COLONY, NEW DELHI - 110048
PHONE NO. 011-46555800

ARCHITECT'S SIGNATURE

OWNER'S SIGNATURE

CLIENT

MS AHR INFRASPACE PRIVATE LIMITED

PROJECT

PROPOSED GROUP HOUSING SITE NO. 25
IN SECTOR-53 GURUGRAM - HARYANA

DRAWING TITLE

COMMUNITY LEVEL-2 PLAN AREA
DIAGRAM & CALCULATIONS

SCALE

AS SHOWN



DATE

24.07.2024

SHEET NO.

08

08

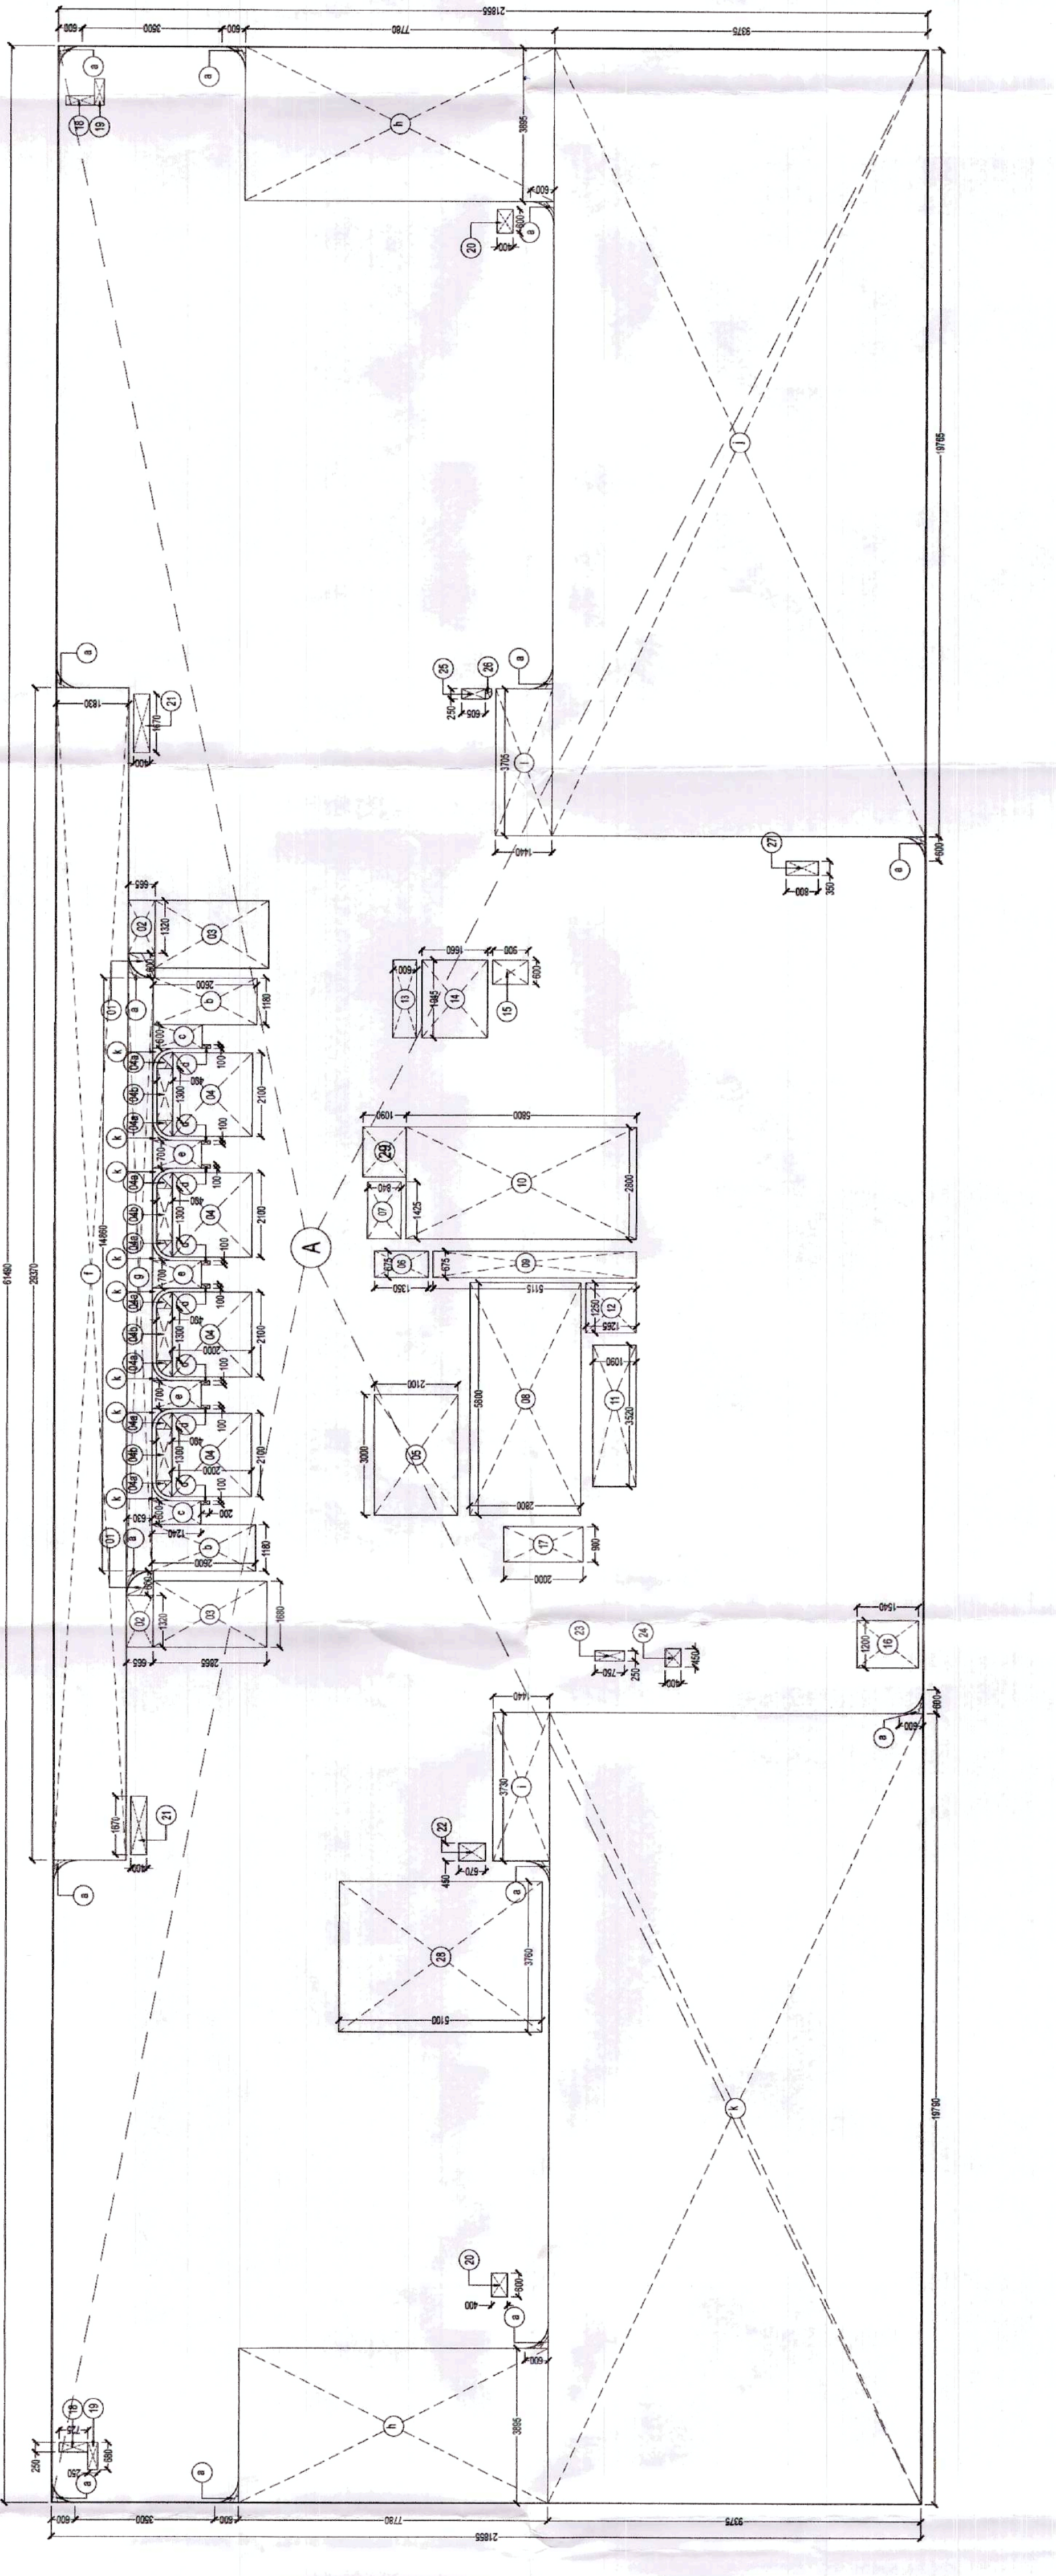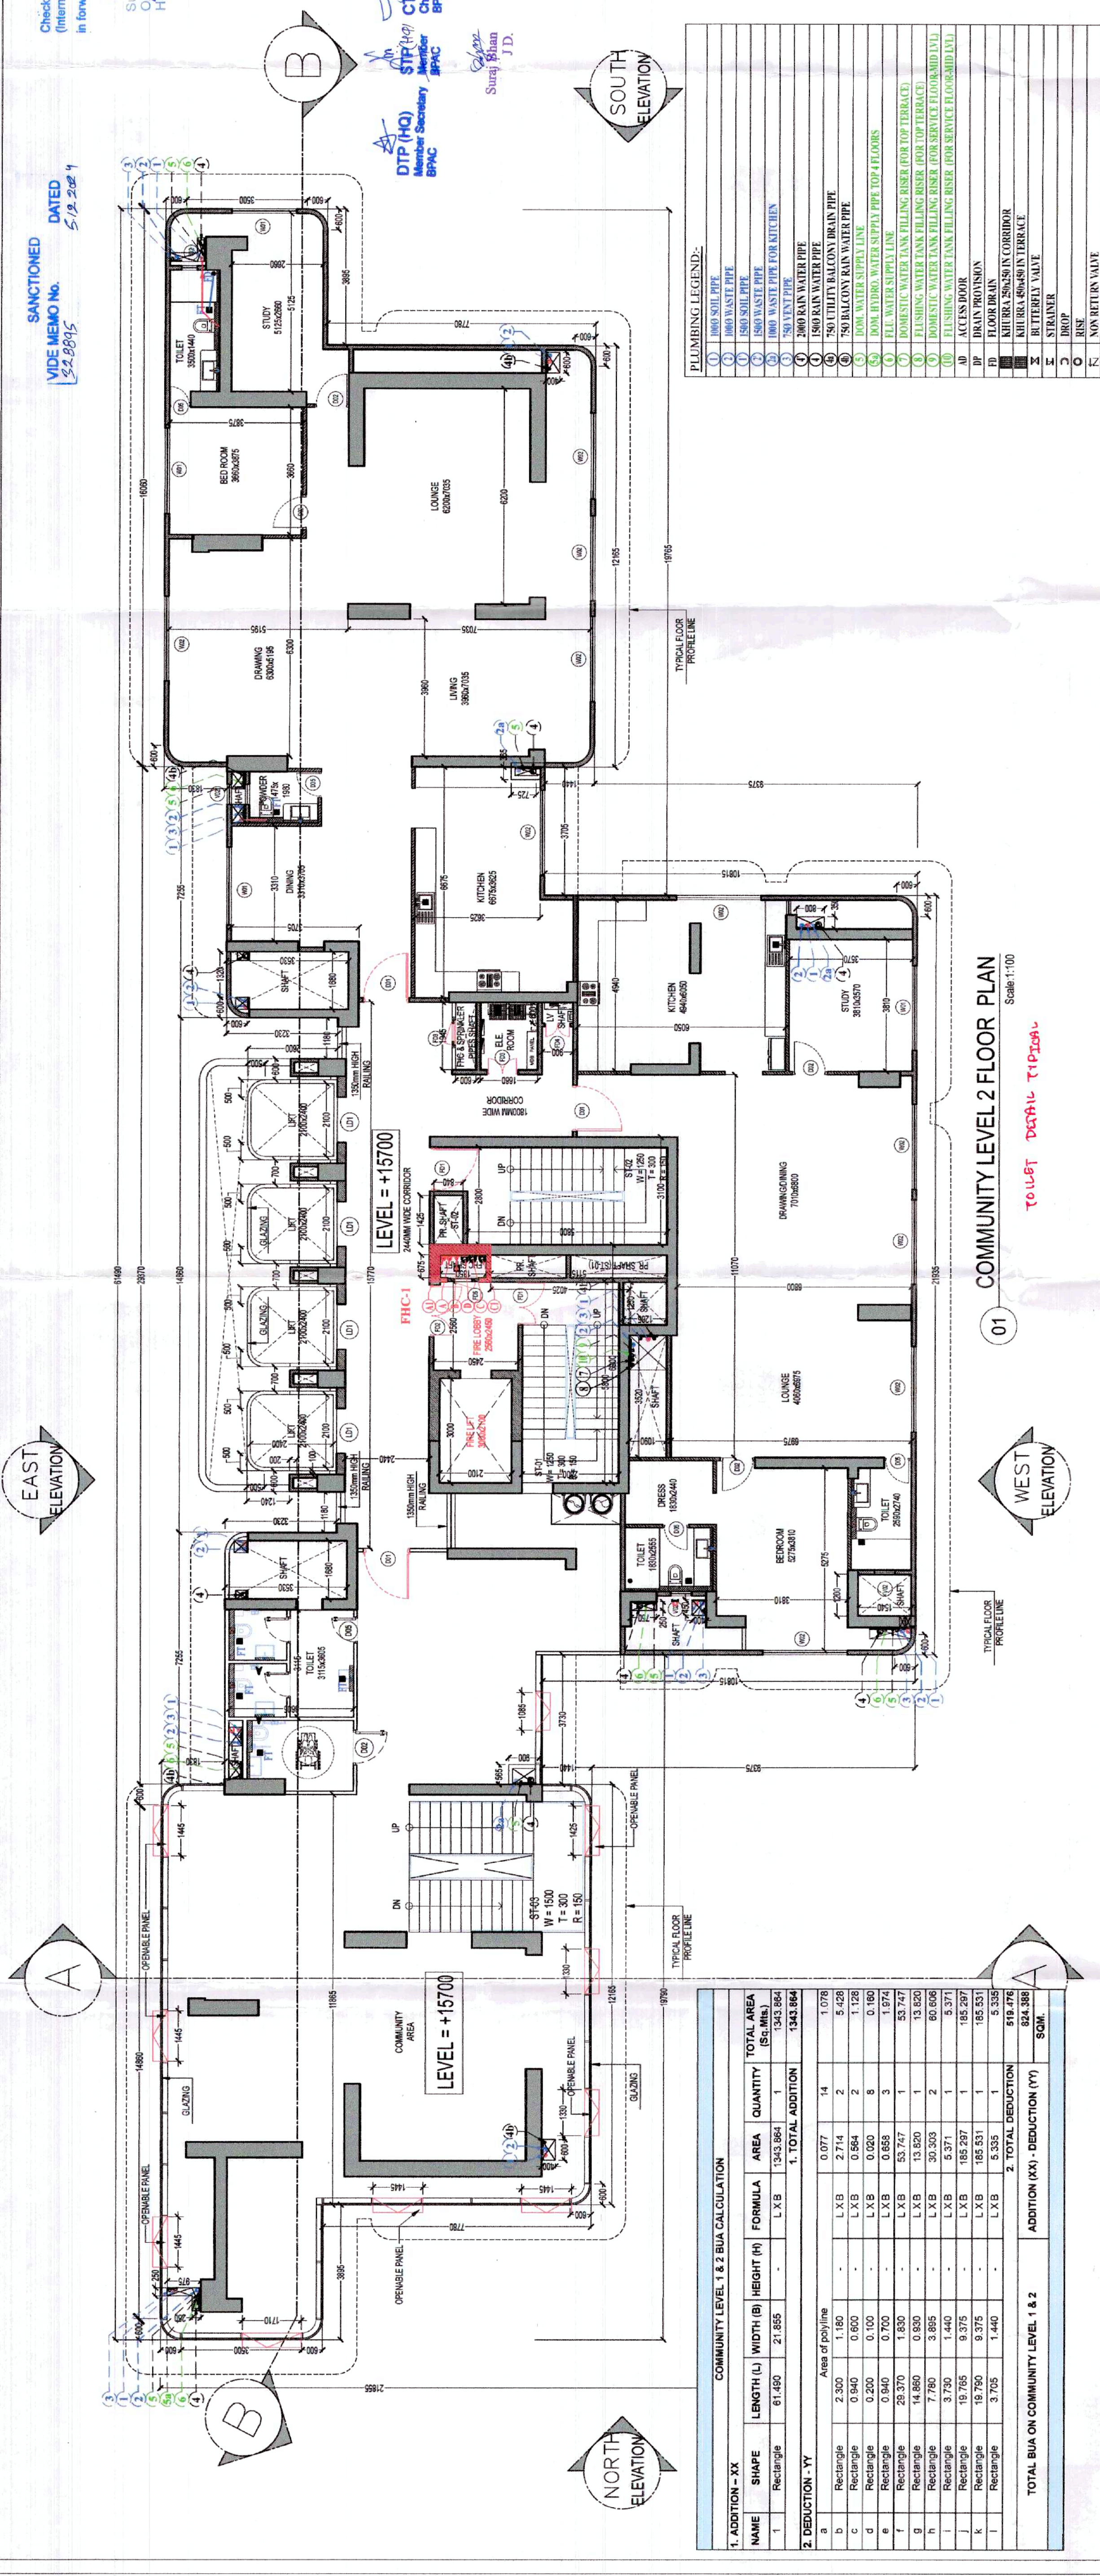

COMMUNITY LEVEL 1 & 2 AREA CALCULATION									
1. ADDITION - XX									
NAME	SHAPE	LENGTH (L)	WIDTH (B)	HEIGHT (H)	FORMULA	AREA	QUANTITY	TOTAL AREA	REMARKS
1	Rectangle	61.450	21.855	-	L X B	1343.864	1	1343.864	
2. DEDUCTION - YY									1343.864
1. TOTAL ADDITION									
2. TOTAL DEDUCTION									
42									