




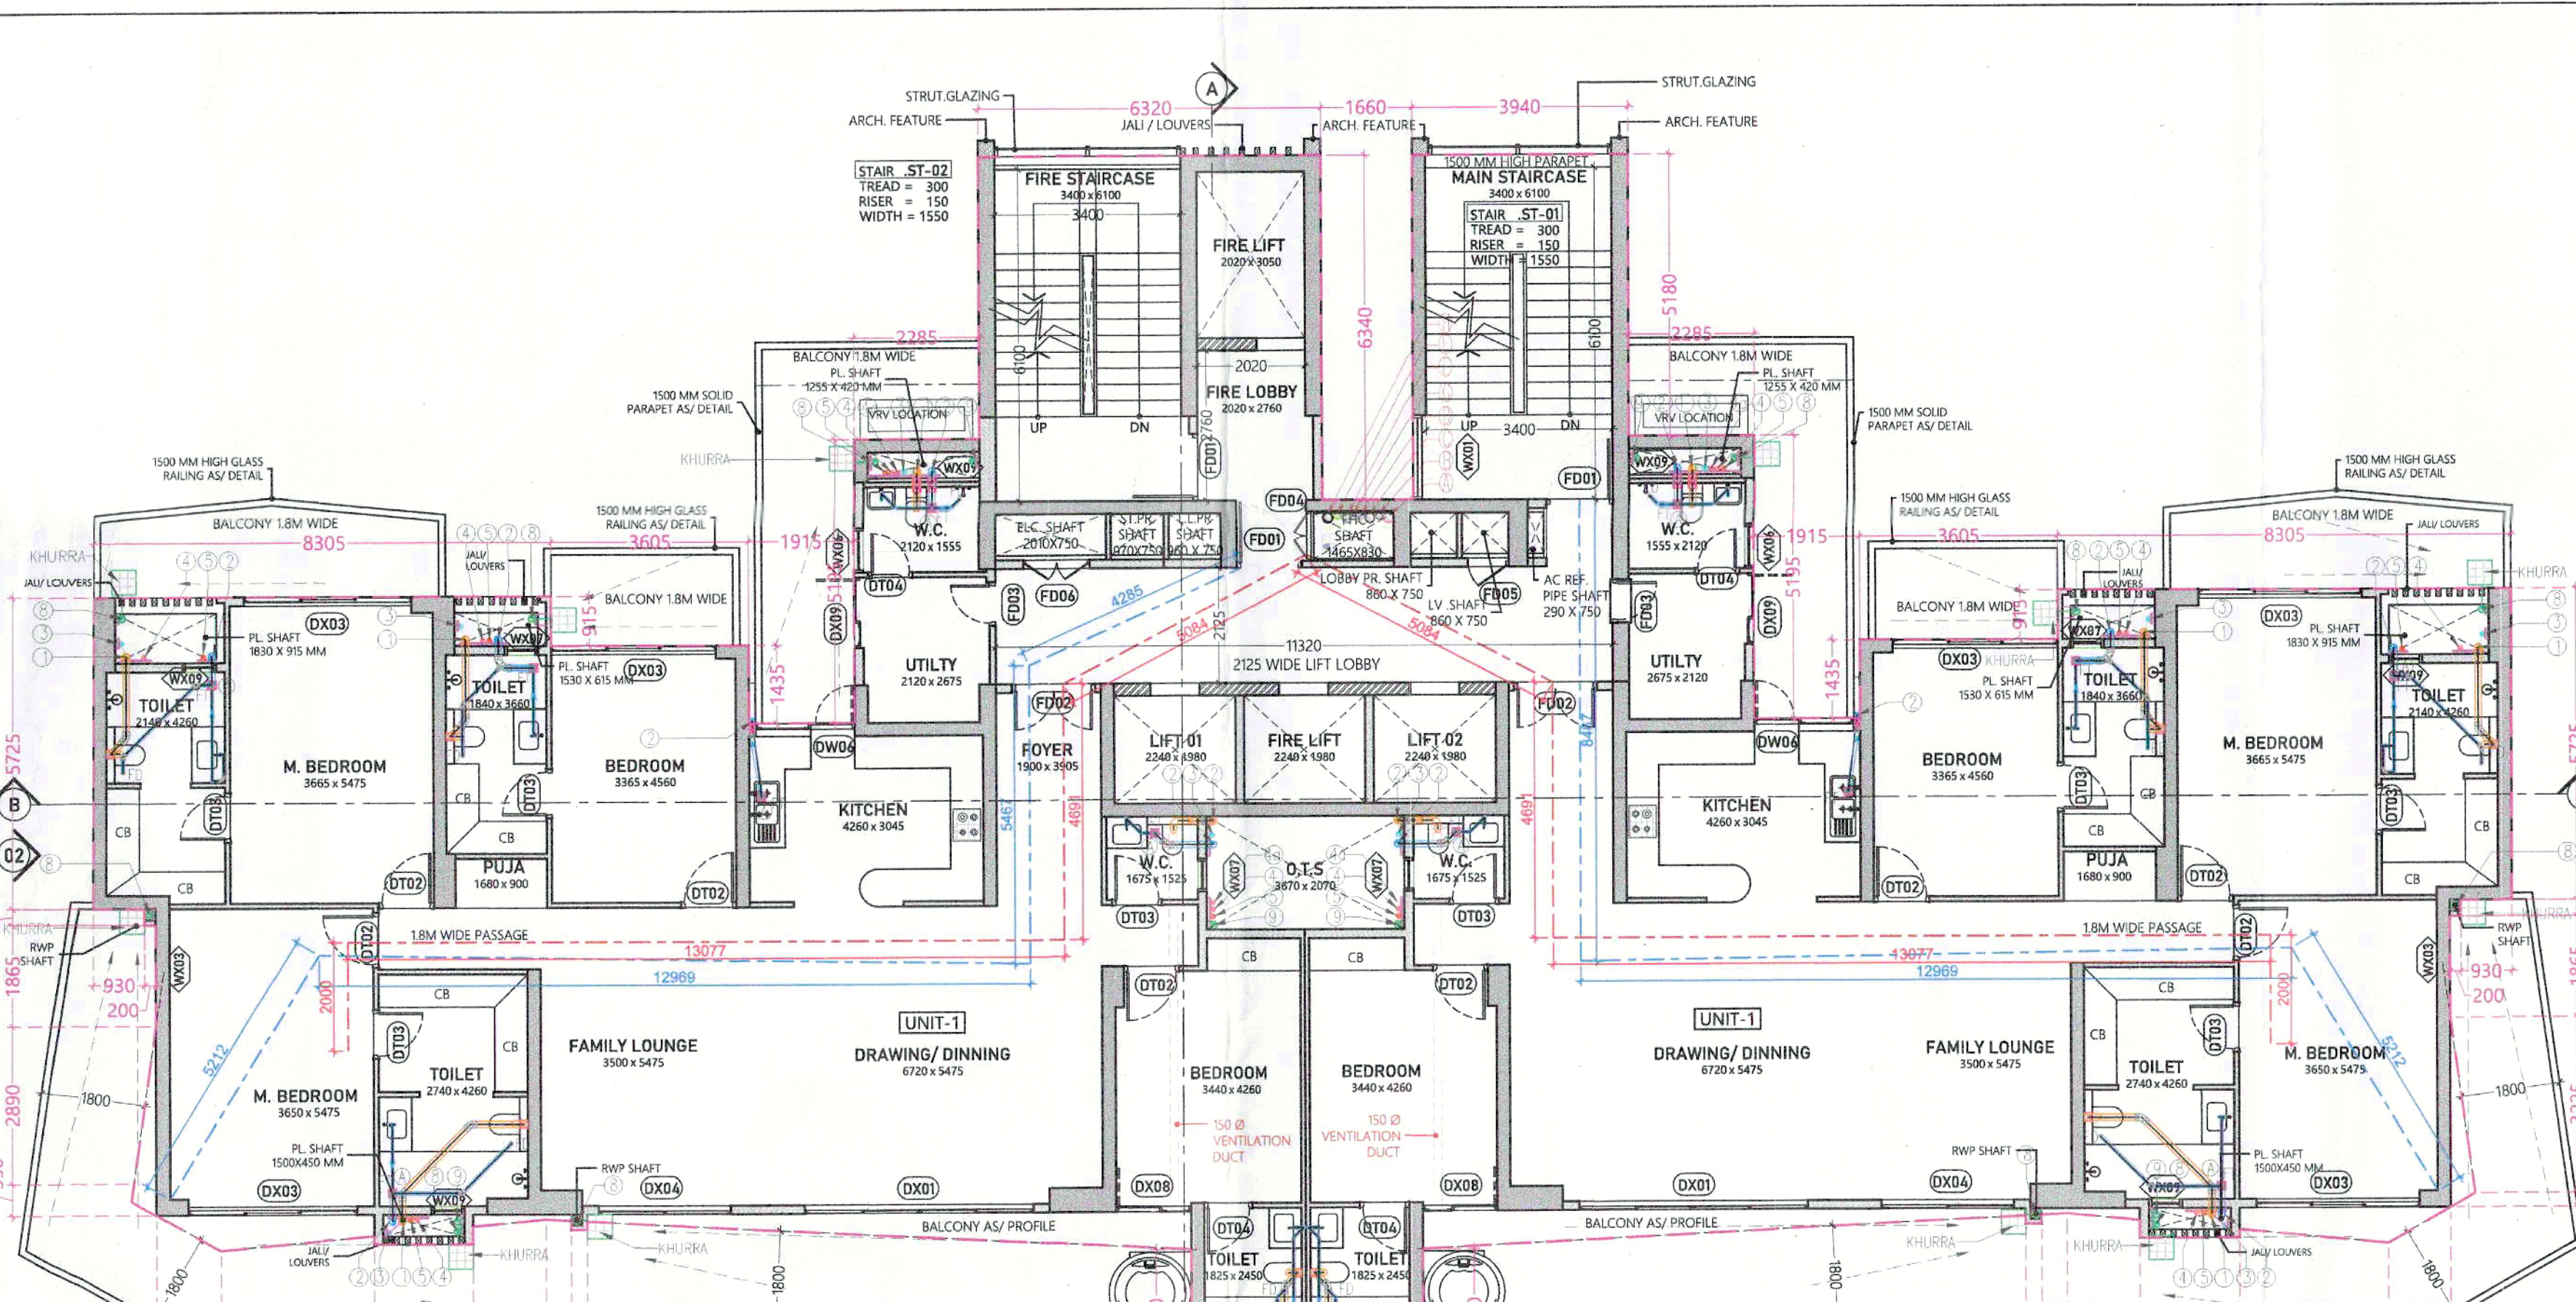


TOWER-B2
11TH FLOOR PLAN: LVL +4400
18TH FLOOR PLAN: LVL +6960

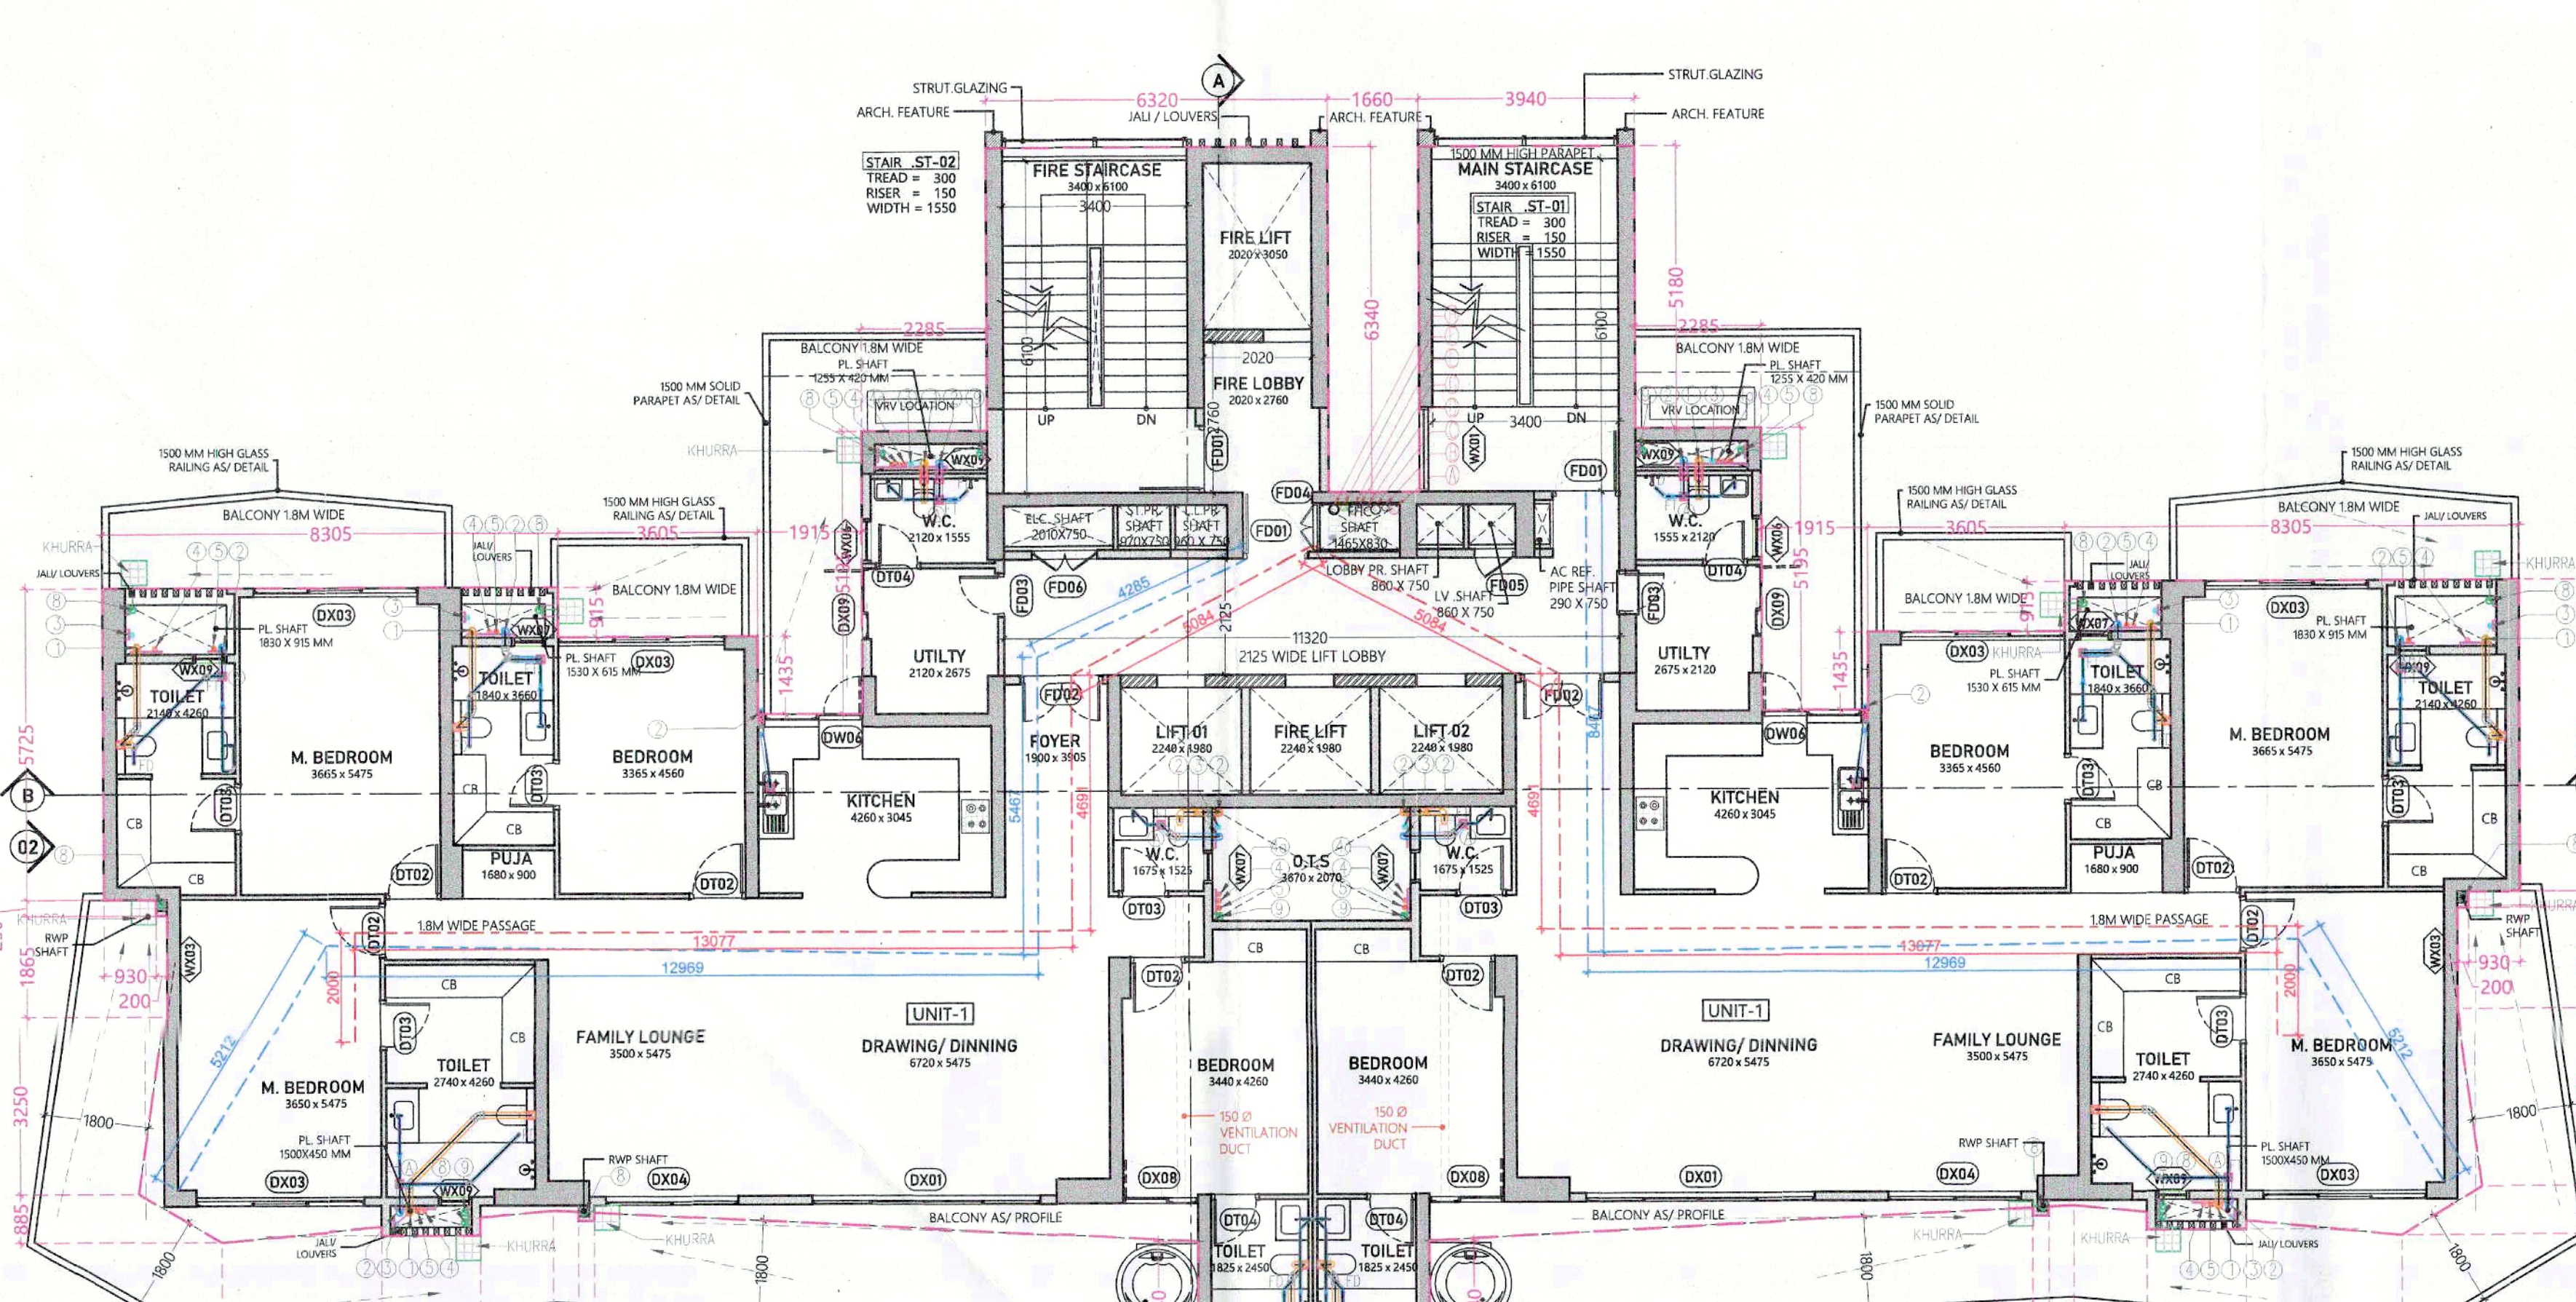


TOWER-B2
12TH FLOOR PLAN: LVL +4800
17TH FLOOR PLAN: LVL +6600

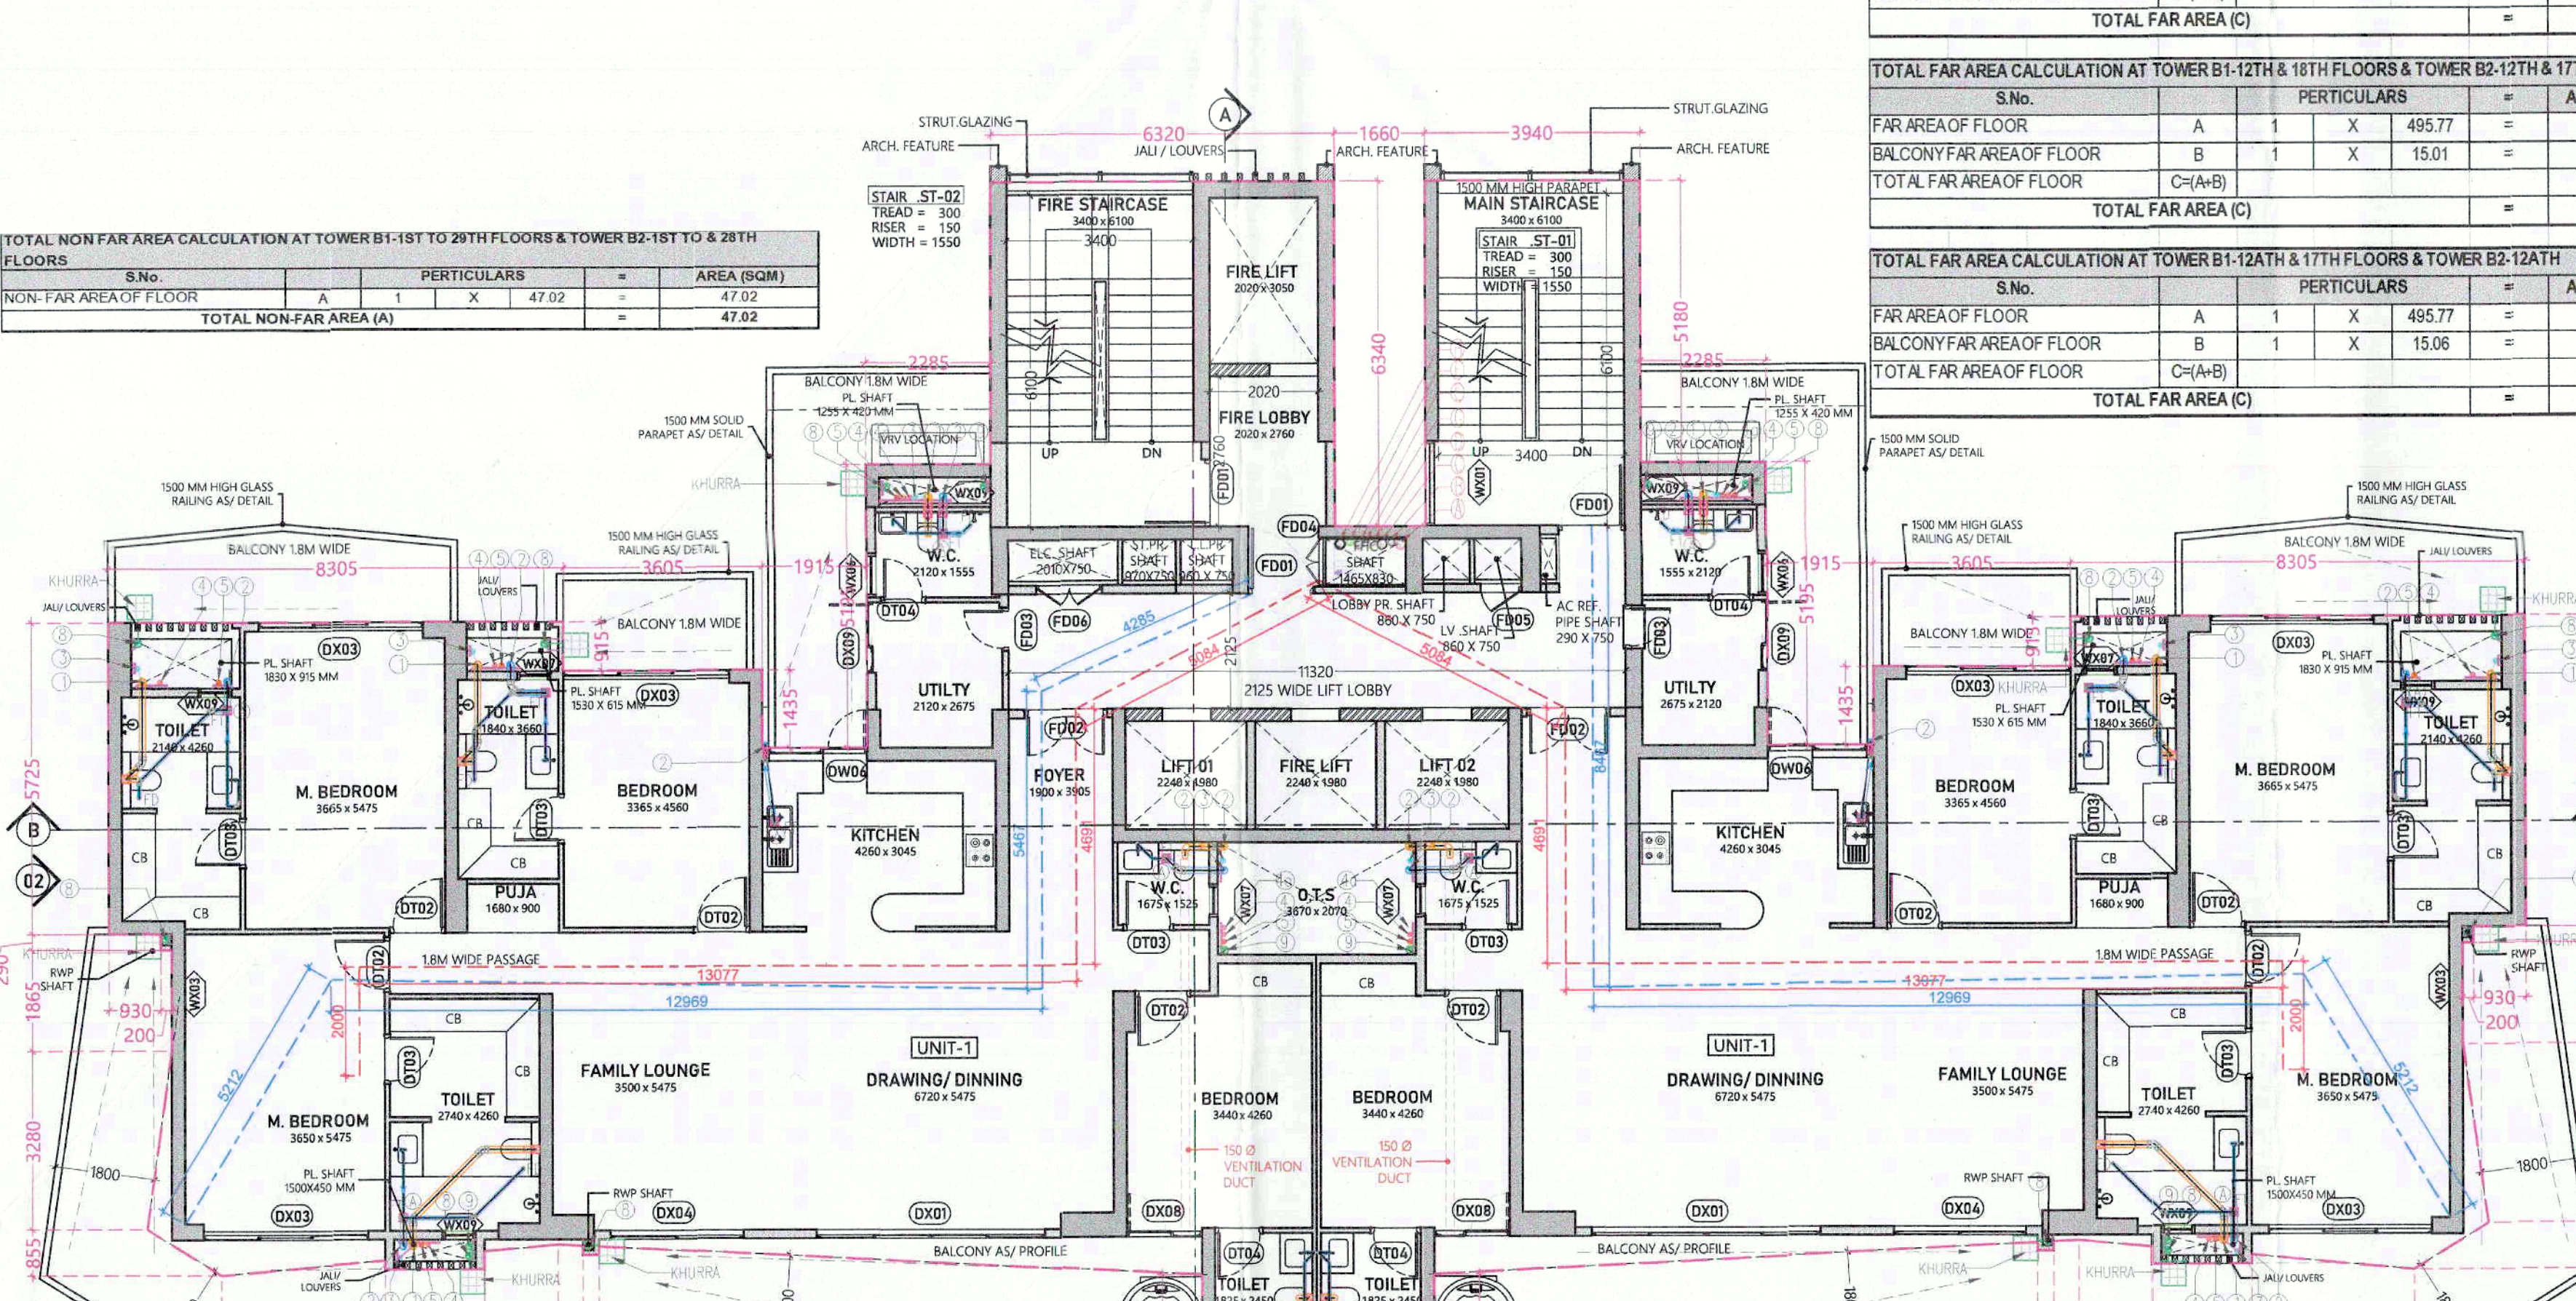


TOWER-B2
12A FLOOR PLAN: LVL +5160

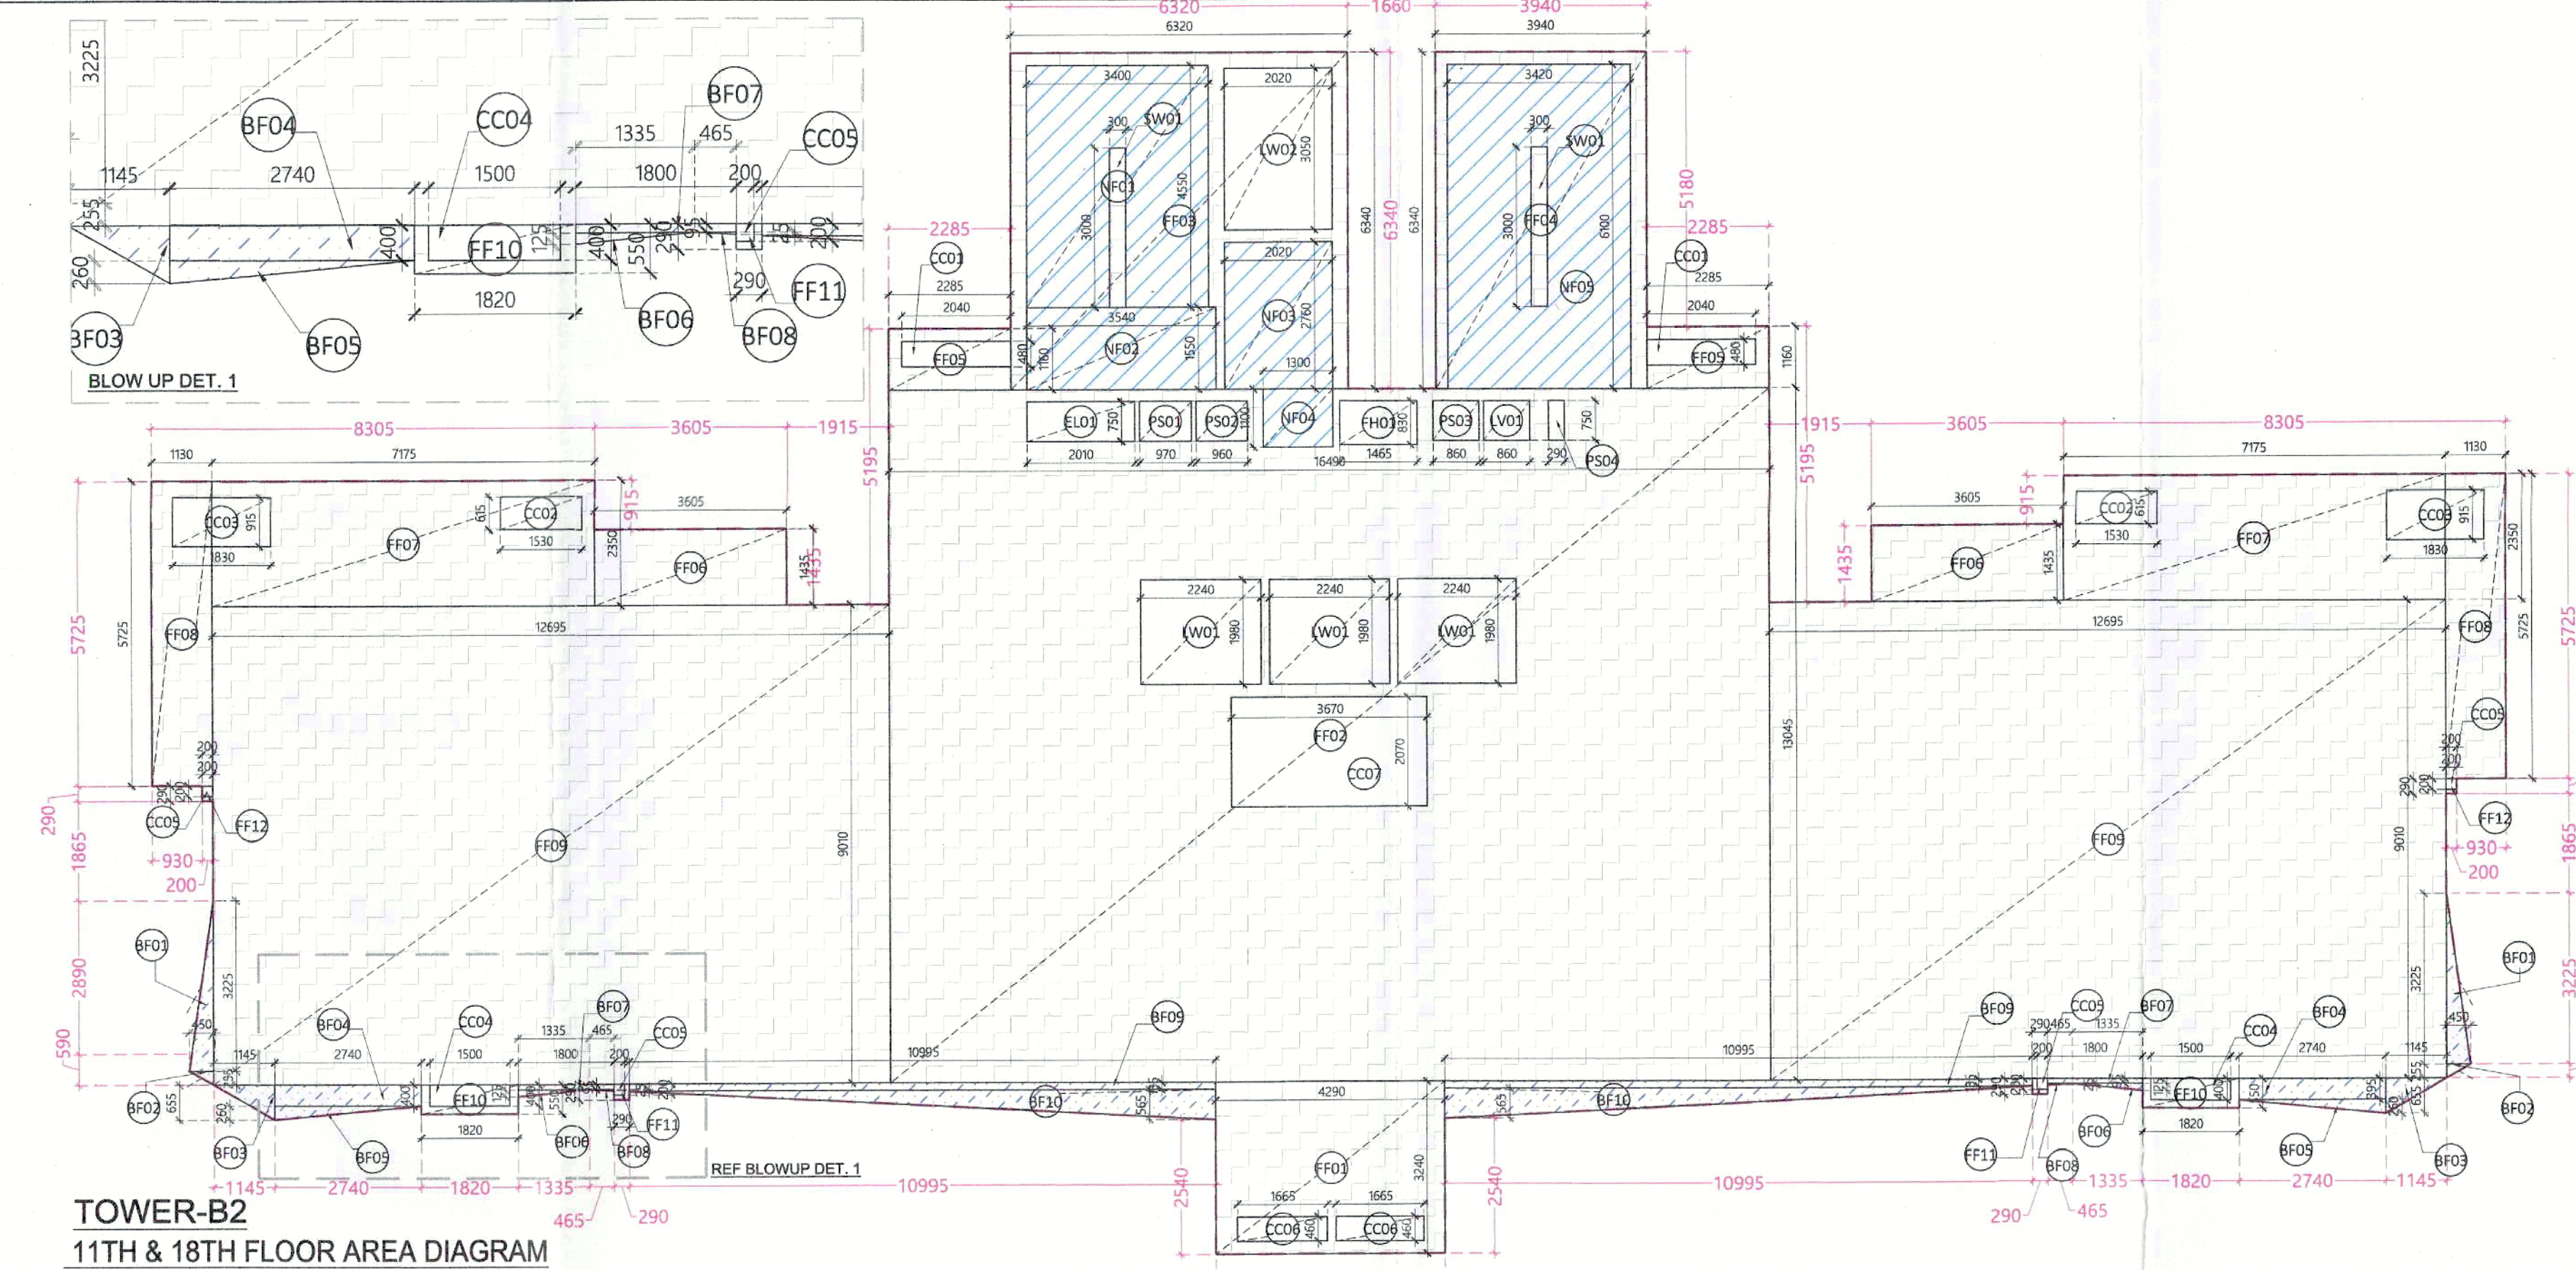

TOWER-B2
11TH & 18TH FLOOR AREA DIAGRAM

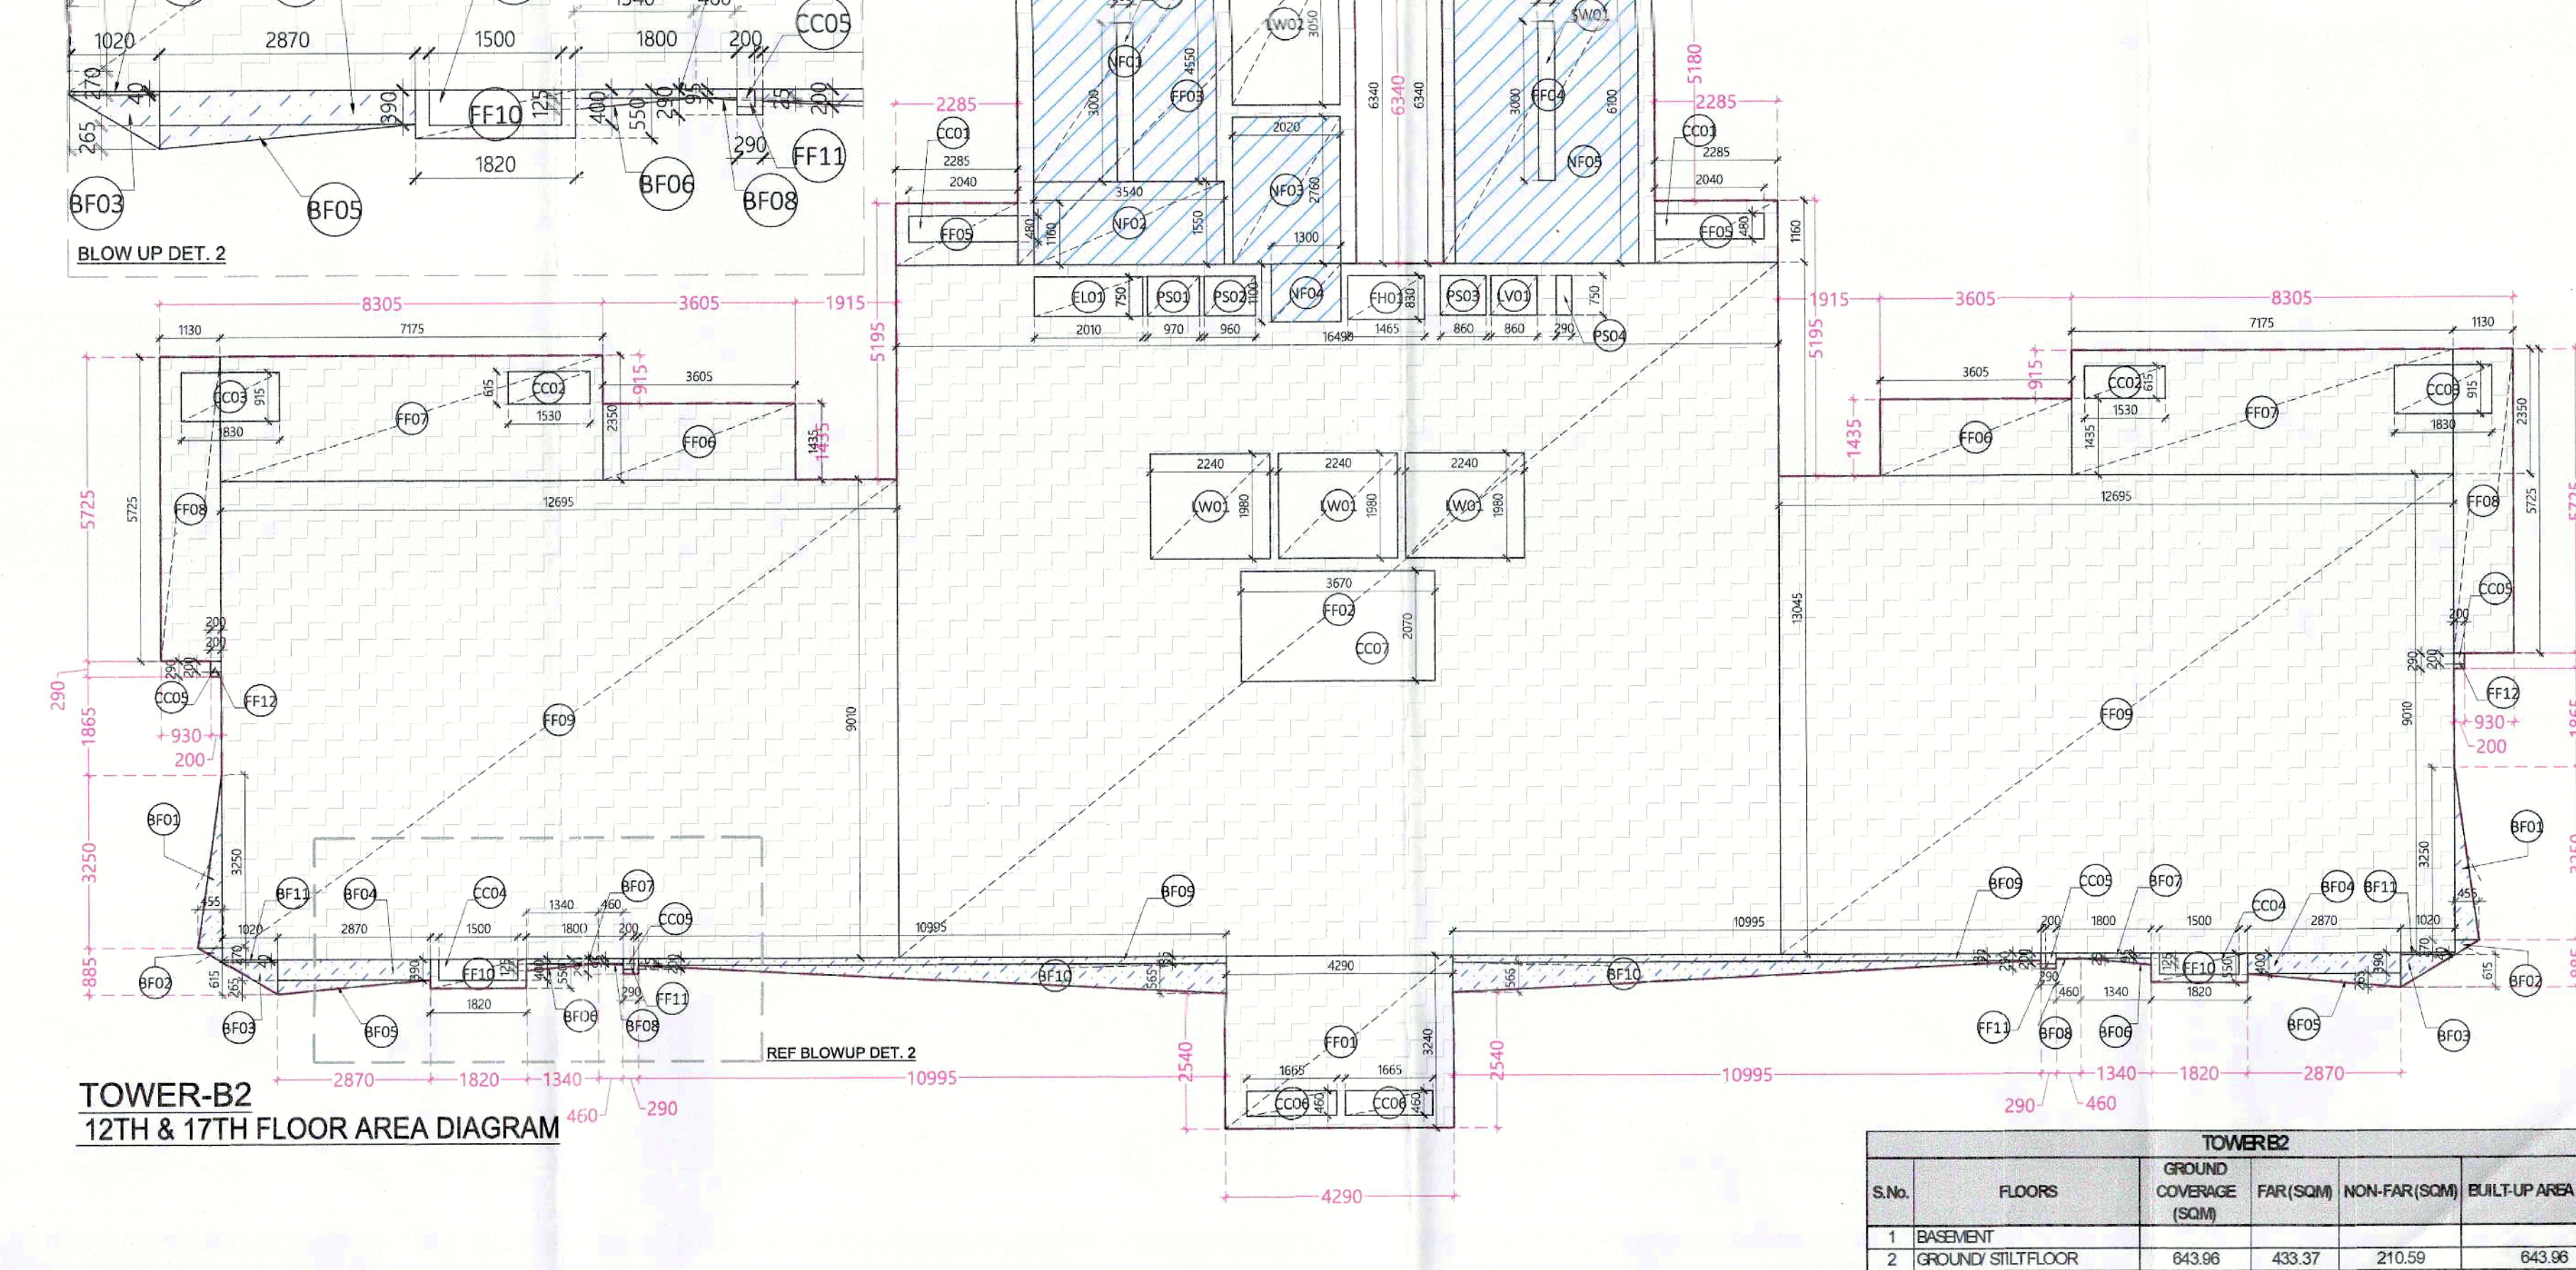

TOWER-B2
12TH & 17TH FLOOR AREA DIAGRAM

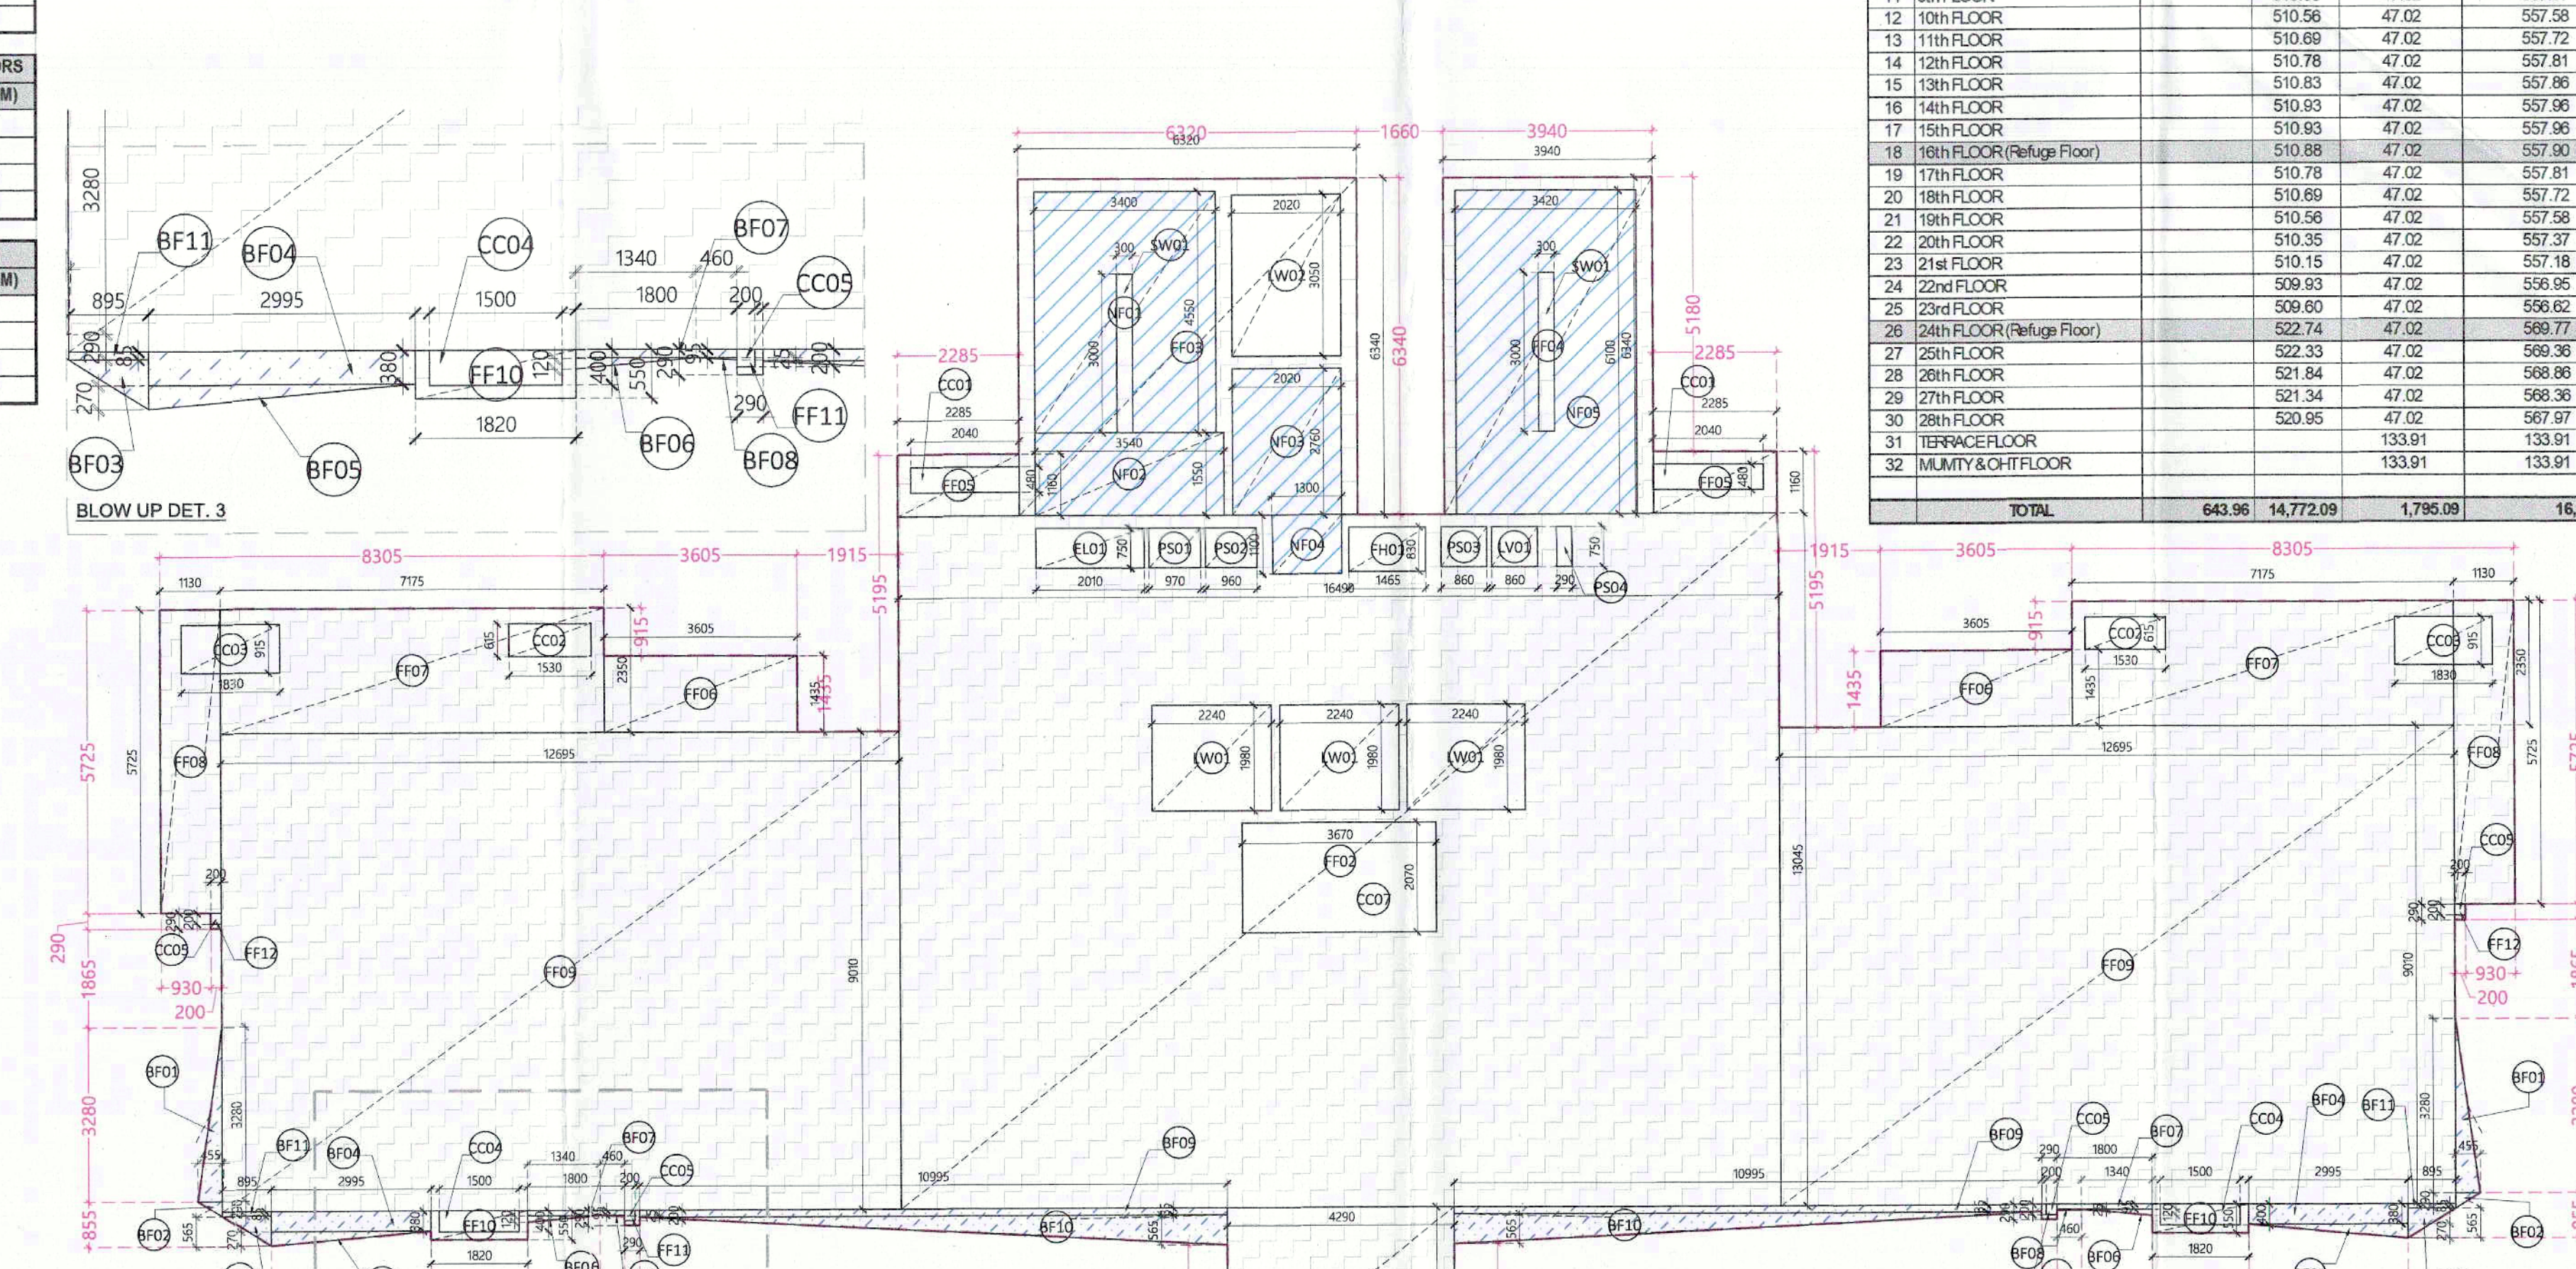

TOWER-B2
12A FLOOR AREA DIAGRAM

B1 & B2 - TYP FLOOR FAR

ID	X	Y	Multi	Count	Area
(m)	(m)	(nos)	(nos)	(sqm)	
A COVERED AREA					
BF01	4.200	3.240	1.0	1	13.90
BF02	16.400	13.045	1.0	1	215.11
BF03	6.300	6.340	1.0	1	40.07
BF04	3.940	6.340	1.0	1	24.88
BF05	2.285	1.180	1.0	2	5.30
BF06	3.805	1.435	1.0	2	10.35
BF07	7.175	2.350	1.0	2	33.72
BF08	1.150	5.725	1.0	2	12.94
BF09	12.695	9.010	1.0	2	228.76
BF10	1.820	0.550	1.0	2	2.00
BF11	0.290	0.290	1.0	2	0.17
BF12	0.290	0.290	1.0	2	0.12
TOTAL AREA "A"					587.42

B AREA SUBTRACTION

ID	X	Y	Multi	Count	Area
(m)	(m)	(nos)	(nos)	(sqm)	
B AREA SUBTRACTION					
CC01	2.040	0.480	1.0	2	1.96
CC02	1.530	0.815	1.0	2	1.88
CC03	1.830	0.915	1.0	2	3.35
CC04	1.500	0.400	1.0	2	1.20
CC05	0.200	0.200	1.0	4	0.16
CC06	0.895	0.480	1.0	2	1.53
CC07	3.670	2.070	1.0	1	7.60
EL01	2.010	0.750	1.0	1	1.51
EL02	1.465	0.830	1.0	1	1.22
EL03	0.880	0.750	1.0	1	0.65
LV01	2.240	1.980	1.0	3	13.31
LV02	2.020	3.050	1.0	1	6.16
LV03	1.400	4.550	1.0	1	15.47
NF01	3.540	1.550	1.0	1	5.49
NF02	2.020	2.780	1.0	1	5.58
NF03	1.300	1.100	1.0	1	1.43
NF04	1.300	1.100	1.0	1	1.43
NF05	3.420	6.100	1.0	1	20.86
NF06	0.970	0.750	1.0	1	0.73
NF07	0.960	0.750	1.0	1	0.72
NF08	0.750	0.750	1.0	1	0.56
NF09	0.290	0.290	1.0	1	0.22
TOTAL AREA "B"					91.85

NET AREA "A" B1 & B2 - TYP FLOOR FAR 495.57

B1 & B2 - TYP FLOOR NON-FAR

ID	X	Y	Multi	Count	Area
(m)	(m)	(nos)	(nos)	(sqm)	
A COVERED AREA					
BF01	3.400	4.550	1.0	1	15.47
BF02	3.540	1.550	1.0	1	5.49
BF03	3.020	2.780	1.0	1	5.58
BF04	1.300	1.100	1.0	1	1.43
BF05	3.420	6.100	1.0	1	20.86
TOTAL AREA "A"					48.82

B AREA SUBTRACTION

ID	X	Y	Multi	Count	Area
(m)	(m)	(nos)	(nos)	(sqm)	
B AREA SUBTRACTION					
SM01	0.300	3.000	1.0	2	1.80
TOTAL AREA "B"					1.80

NET AREA "A" B1 & B2 - TYP FLOOR NON-FAR 47.02

B1-11TH, 18TH, B2-12TH & BALCONY FAR

ID	X	Y	Multi	Count	Area
(m)	(m)	(nos)	(nos)	(sqm)	
A COVERED AREA					
BF01	3.225	0.450	0.5	2	1.45
BF02	0.255	0.450	0.5	2	0.11
BF03	1.145	0.655	0.5	2	0.75
BF04	2.740	0.400	1.0	2	2.19
BF05	2.740	0.200	0.5	2	0.71
BF06	1.335	0.125	0.5	2	0.17
BF07	1.800	0.095	1.0	2	0.34
BF08	0.465	0.025	0.5	2	0.01
BF09	10.995	0.135	1.0	2	2.97
BF10	10.995	0.565	0.5	2	6.21
TOTAL AREA "A"					14.92

B1-12TH, 18TH, B2-12TH & BALCONY FAR

ID	X	Y	Multi	Count	Area
(m)	(m)	(nos)	(nos)	(sqm)	
A COVERED AREA					
BF01	3.225	0.450	0.5	2	1.45
BF02	0.270	0.455	0.5	2	0.12
BF03	1.020	0.615	0.5	2	0.63
BF04	2.870	0.360	1.0	2	2.24
BF05	2.870	0.285	0.5	2	0.76
BF06	1.340	0.125	0.5	2	0.17
BF07	1.800	0.095	1.0	2	0.34
BF08	0.460	0.025	0.5	2	0.01
BF09	10.995	0.135	1.0	2	2.97
BF10	10.995	0.565	0.5	2	6.21
BF11	1.020	0.040	1.0	2	0.08
TOTAL AREA "A"					15.01

B1-12TH,18TH,26-12TH & BALCONY FAN

A	COVERED AREA	X (m)	Y (m)	X ² (m ²)	Y ² (m ²)	X*Y (m ²)	Count =	Area (sqm)
							lier (nos)	
BF01	3.250	0.455	0.5	2	=	148		
BF02	2.070	0.455	0.5	2	=	0.12		
BF03	1.020	0.615	0.5	2	=	0.65		
BF04	2.870	0.380	1.0	2	=	2.24		
BF05	2.870	0.265	0.5	2	=	0.76		
BF06	1.340	0.125	0.5	2	=	0.17		
BF07	1.030	0.095	1.0	2	=	0.33		
BF08	0.460	0.025	0.5	2	=	0.01		
BF09	10.955	0.135	1.0	2	=	2.97		
BF10	10.955	0.595	0.5	2	=	6.21		
BF11	1.020	0.040	1.0	2	=	0.08		
TOTAL AREA "A"								15.01