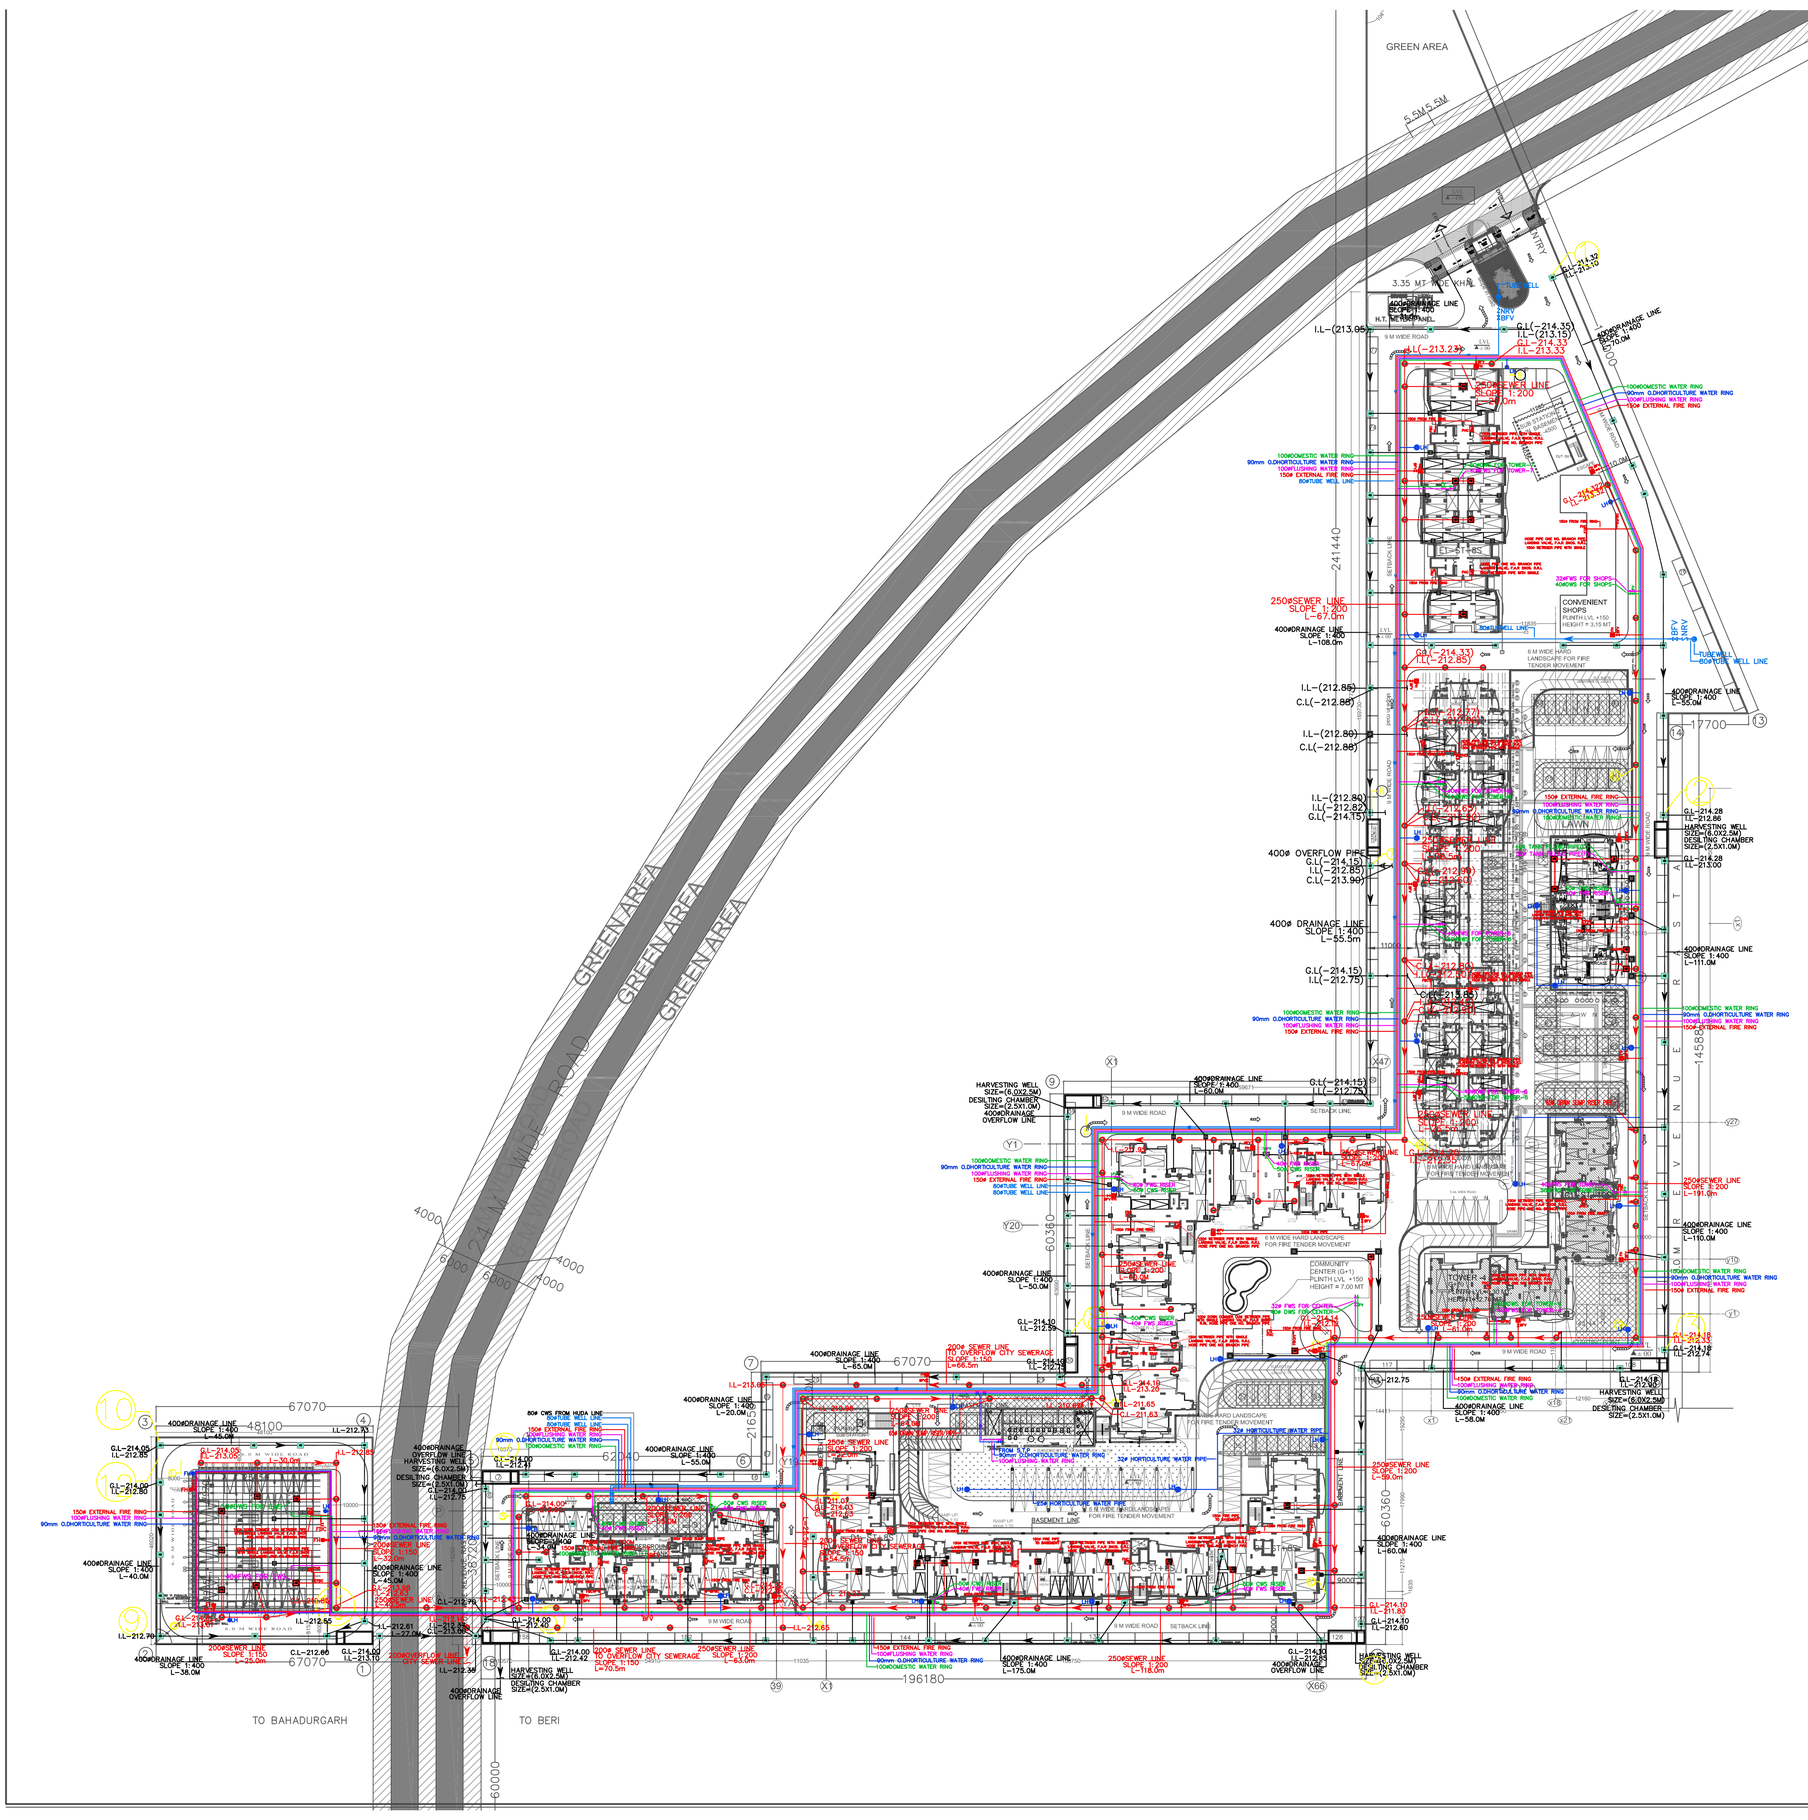

GREEN AREA
5.5M
5.5M
GREEN AREA
GREEN AREA
GREEN AREA
24.0 M WIDE ROAD
4000
6000
6000
4000
TO BAHADURGARH
TO BERI
9 M WIDE ROAD
3.35 MT WIDE KHAL
ENTRY
EXIT
TUBE WELL
2SRV
2BFV
400ø DRAINAGE LINE SLOPE 1:400 L=105.0m
G.L(-214.35)
I.L-(213.15)
I.L-(213.05)
I.L-(213.23)
250ø SEWER LINE SLOPE 1:200 L=97.0m
100ø DOMESTIC WATER RING
90mm O.D HORTICULTURE WATER RING
100ø FLUSHING WATER RING
150ø EXTERNAL FIRE RING
80ø TUBE WELL LINE
TOWER-1 (G+15) PLINTH LVL +150 HEIGHT = 50.40 MT
SETBACK LINE
241440
CONVENIENT SHOPS PLINTH LVL +150 HEIGHT = 3.15 MT
6 M WIDE HARD LANDSCAPE FOR FIRE TENDER MOVEMENT
I.L-(212.88)
C.L(-212.88)
I.L-(212.80)
C.L(-212.88)
I.L-(212.90)
I.L-(212.82)
G.L(-214.15)
400ø OVERFLOW PIPE
G.L(-214.15)
I.L(-212.85)
C.L(-213.90)
400ø DRAINAGE LINE SLOPE 1:400 L=55.5m
G.L(-214.15)
I.L(-212.75)
400ø DRAINAGE LINE SLOPE 1:400 L=58.0m
400ø DRAINAGE LINE SLOPE 1:400 L=93.0M
17700
G.L-214.28
I.L-212.86
HARVESTING WELL SIZE=(6.0X2.5M)
DESILTING CHAMBER SIZE=(2.5X1.0M)
G.L-214.28
I.L-213.00
400ø DRAINAGE LINE SLOPE 1:400 L=111.0M
250ø SEWER LINE SLOPE 1:200 L=191.0m
400ø DRAINAGE LINE SLOPE 1:400 L=110.0M
14580
LAWN
SWIMMING POOL
COMMUNITY CENTER (G+1) PLINTH LVL +150 HEIGHT = 7.00 MT
G.L-214.18
I.L-212.74
G.L-214.18
I.L-212.38
400ø DRAINAGE LINE SLOPE 1:400 L=58.0m
I.L-212.75
G.L-214.18
I.L-212.38
250ø SEWER LINE SLOPE 1:200 L=59.1m
400ø DRAINAGE LINE SLOPE 1:400 L=60.0M
60360
BASEMENT LINE
RAMP UP
RAMP DOWN
9000
G.L-214.10
I.L-211.63
G.L-214.10
I.L-212.60
67070
48100
67070
62240
196180
11035
10000
10000
11035
9000
9000
11000
11000
11