This is a "PROVISIONAL BUILDING PLAN" approved only for the purpose of inviting objections from the general public.

S.T.P (HQ) Member Secretary B.P.A.C. | S.T.P (G) Member B.P.A.C. | C.T.P (Hr.) Chairman B.P.A.C.

AD | PA | ATP

JDT (T) MEMBER BPAC

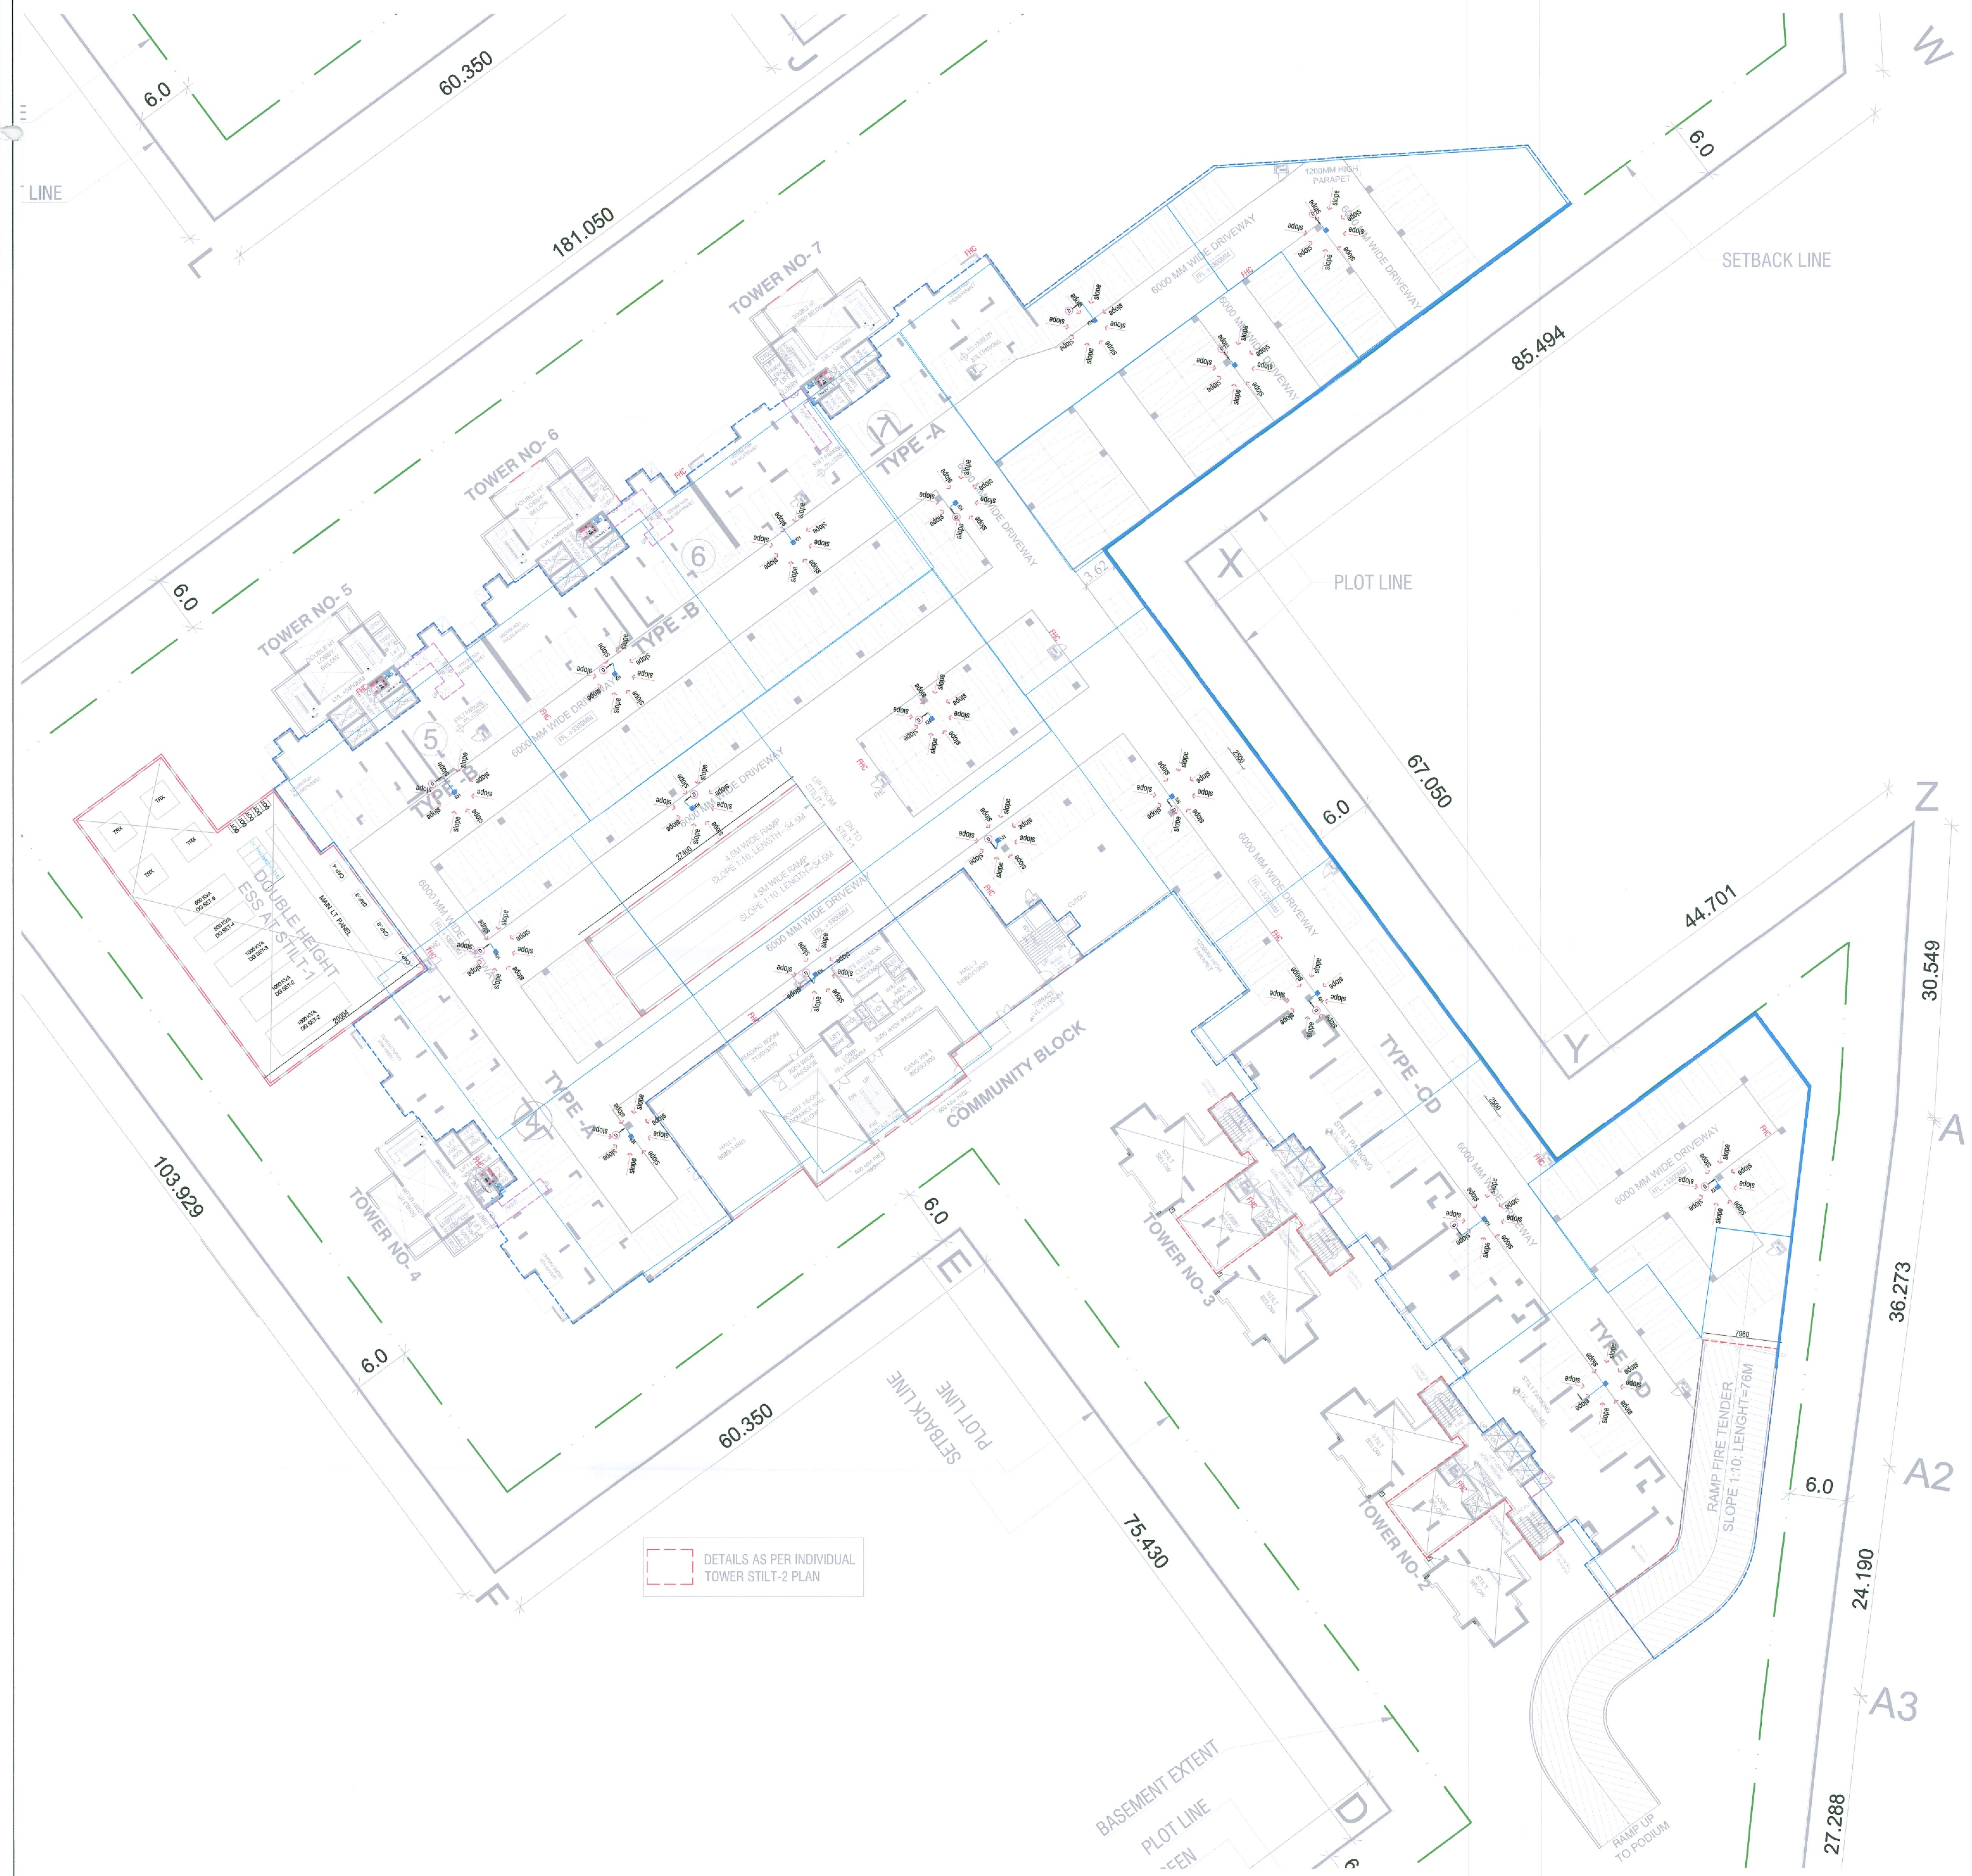

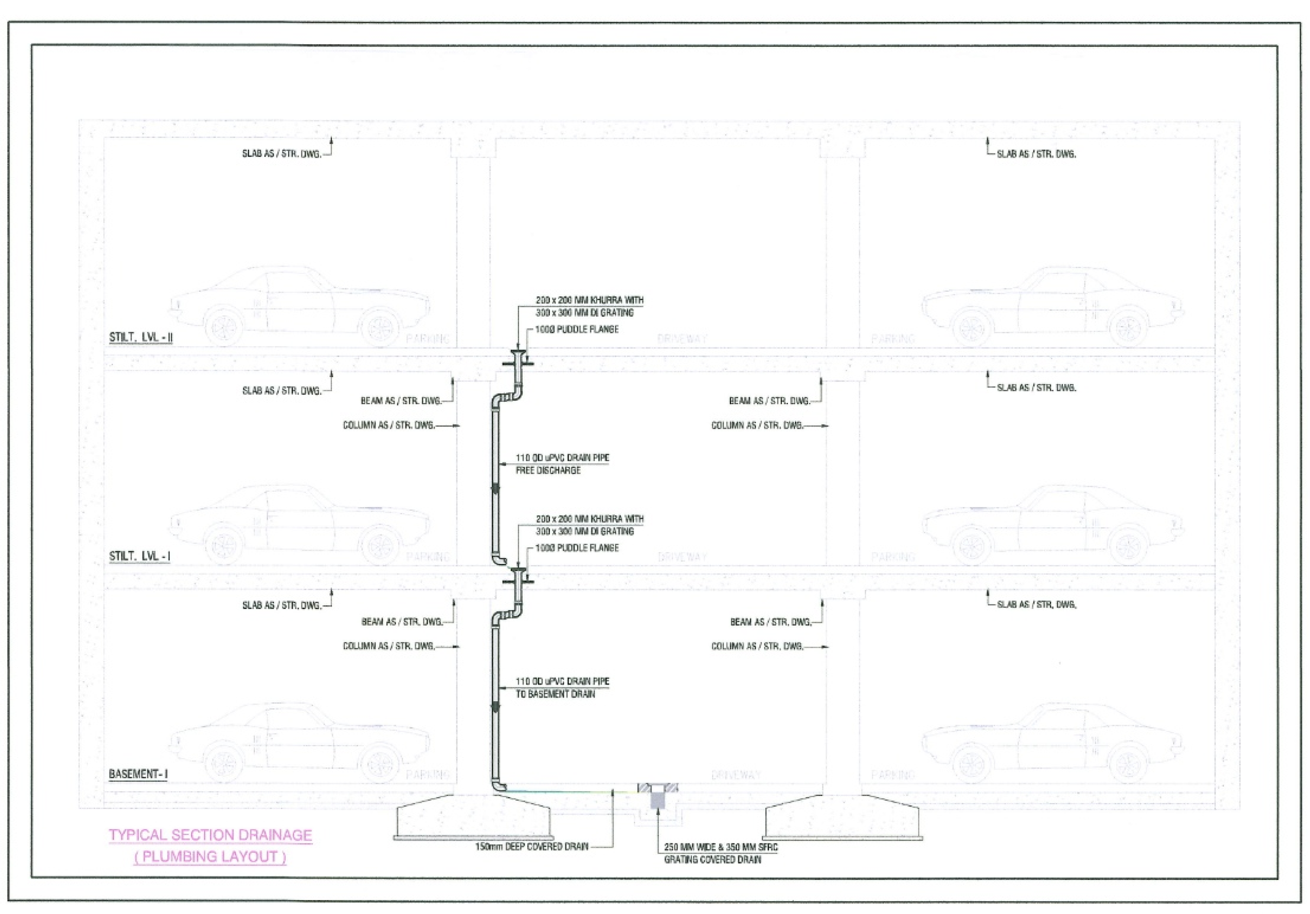

LEGEND : -

(D) .... 110 OD uPVC DRAIN PIPE TO SUB SOIL DRAINAGE

KH........ KHURRA (250x250)mm GRATING. (150x150) CUT OUT IN PODIUM FLOOR SLAB FOR 110 OD uPVC DRAIN PIPE.

(T) .... 150Ø PUDDLE FLANGE IN GROUND FLOOR ROOF LEVEL SLAB

PROJECT:

REVISED BUILDING PLAN OF GROUP HOUSING COLONY MEASURING 11.5875 ACRES(LICENCE NO. 37 OF 2013 DATED 03/6/2013) IN SECTOR-99A, GURGAON, MANESAR URBAN COMPLEX BEING DEVELOPED BY HASTA INFRASTRUCTURE PVT. LTD.

Checked and found ok (Public Health Services) only, subject to comments in forwarding letter No. 406168 dt. 23/1/26

DRAWING TITLE :	DRG. NO.
STILT -2 LEVEL PLAN DRAINAGE LAYOUT	SR-SP-1.7

Superintending Engineer (HQ) for Chief Engineer-I HSVP, Panchkula

DATE- 24.12.2025	SCALE- 1:250	SHEET NO.- 43

AUTHR'S SIGN	ARCHITECT'S SIGN.
Hasta Infrastructure Pvt. Ltd. Authorized Signatory	Ar. Nitya Choudhary CA/2016/73551