
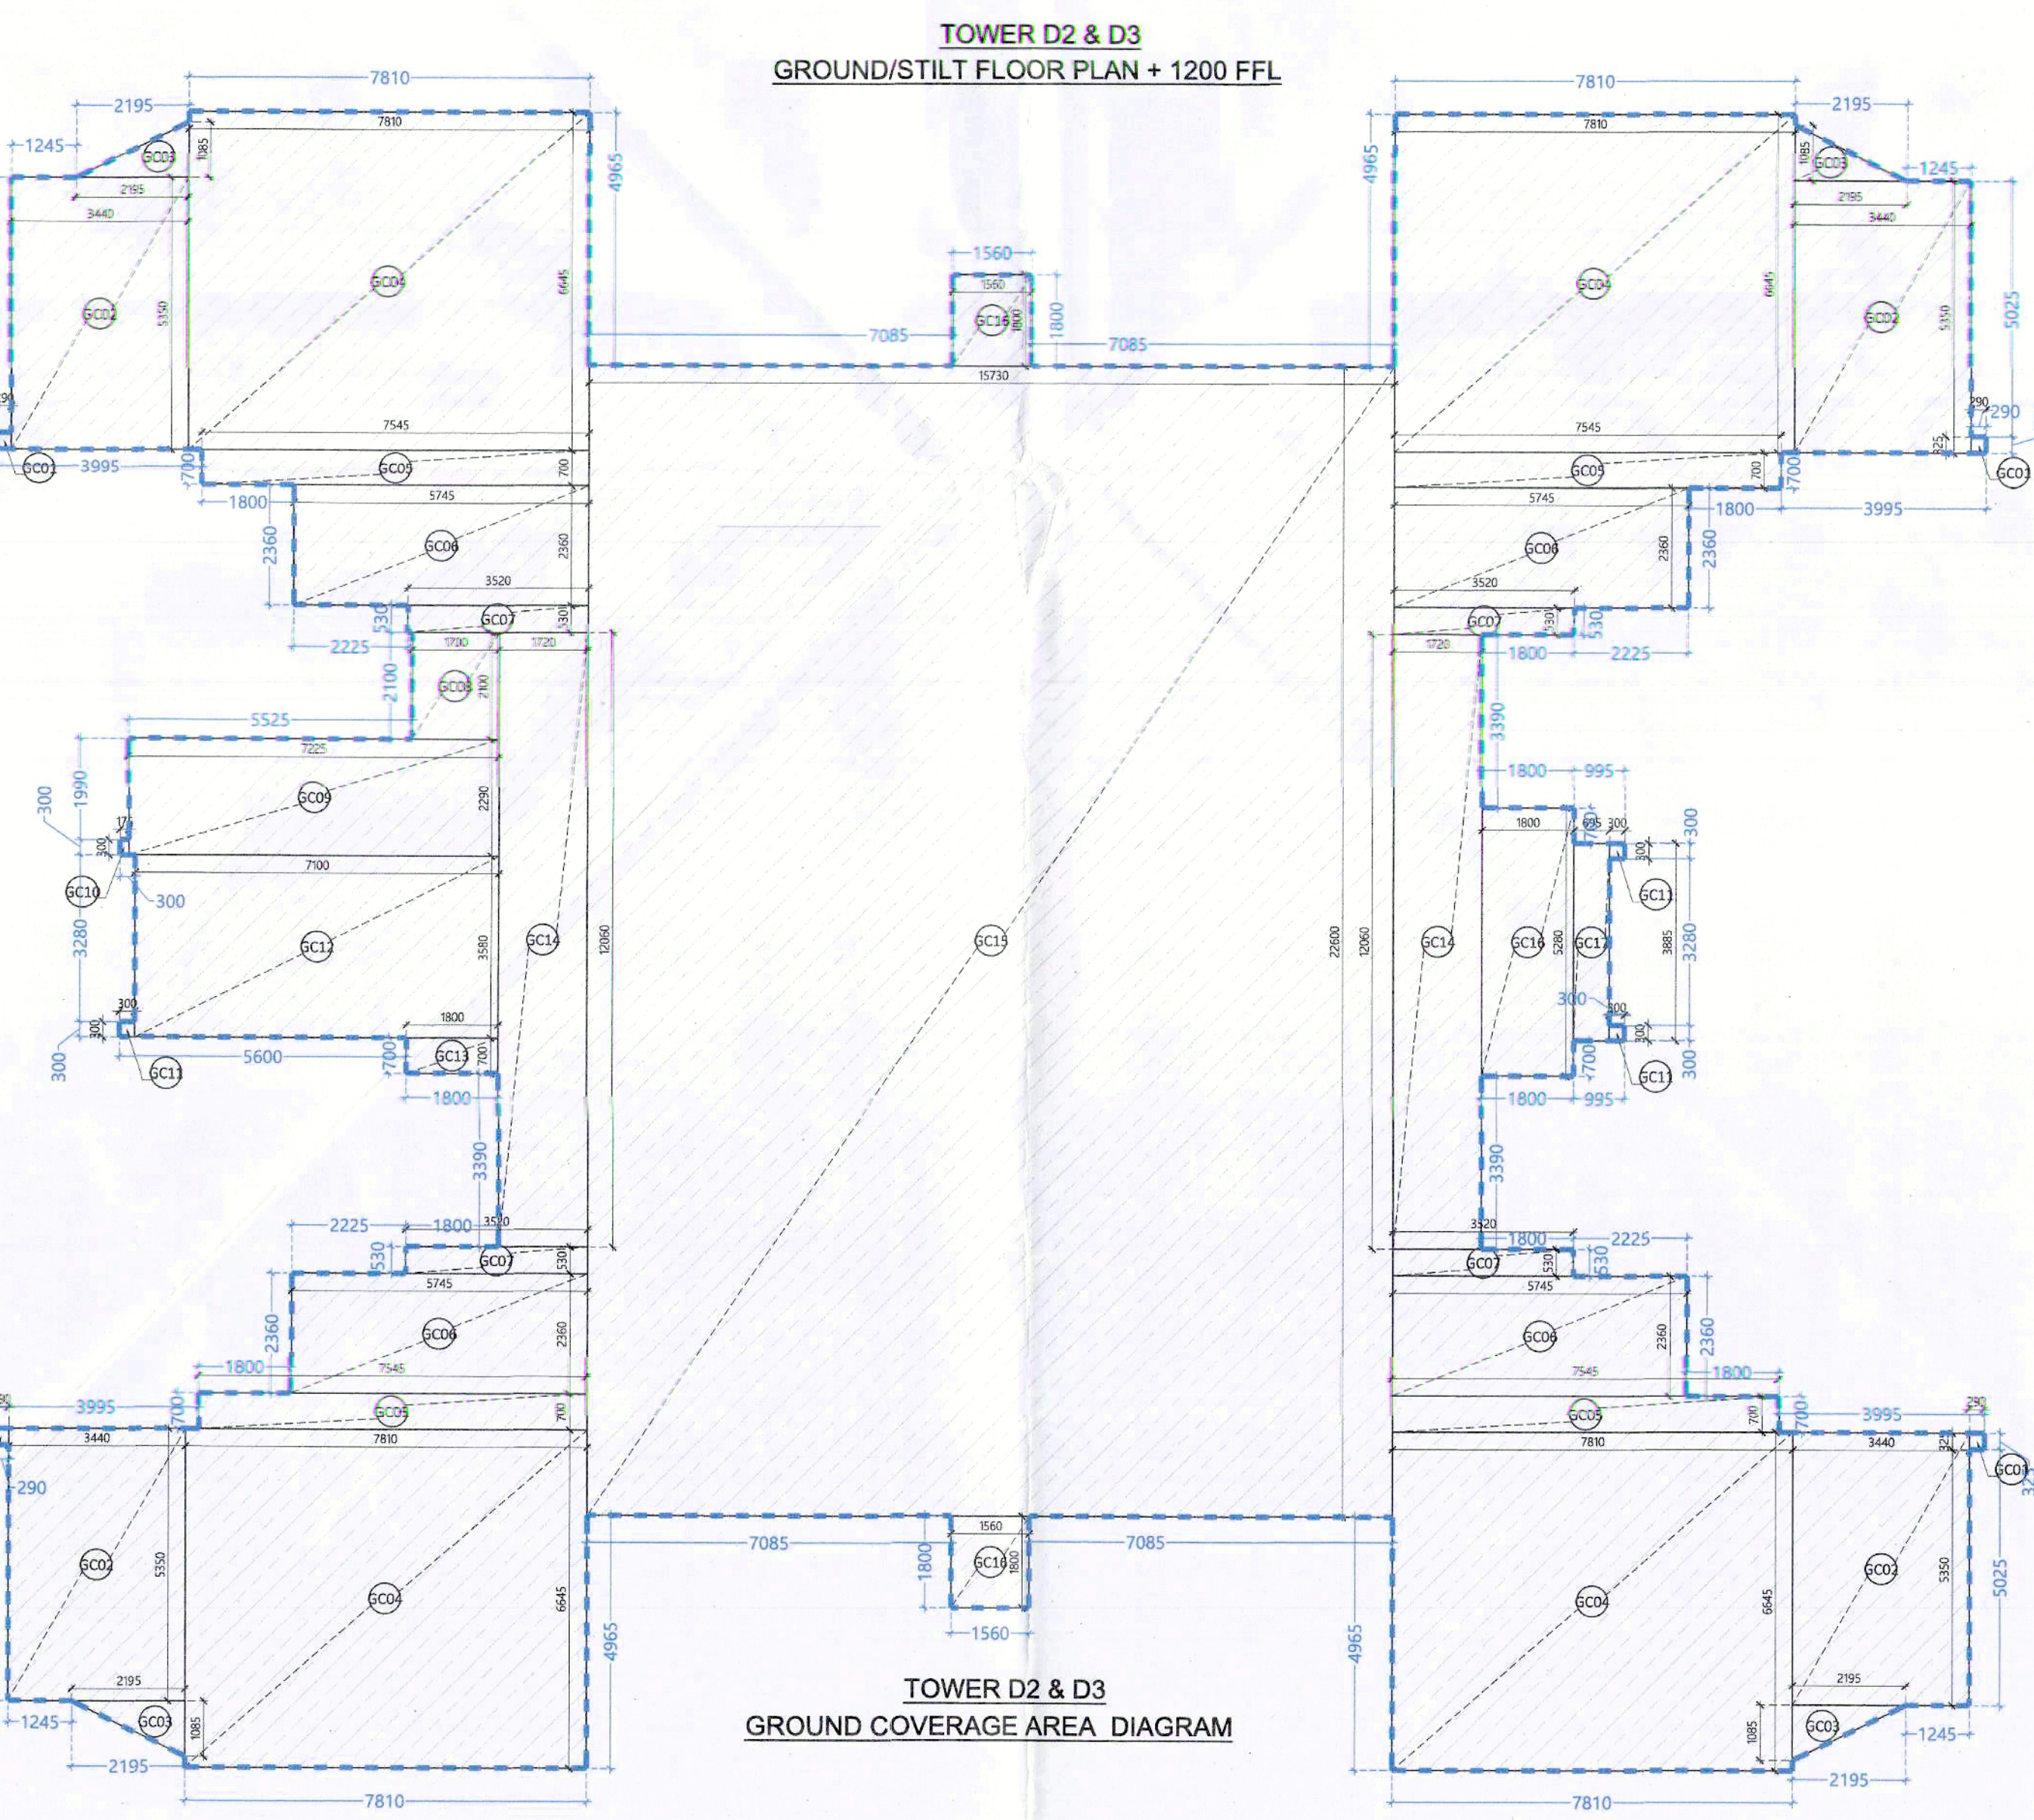


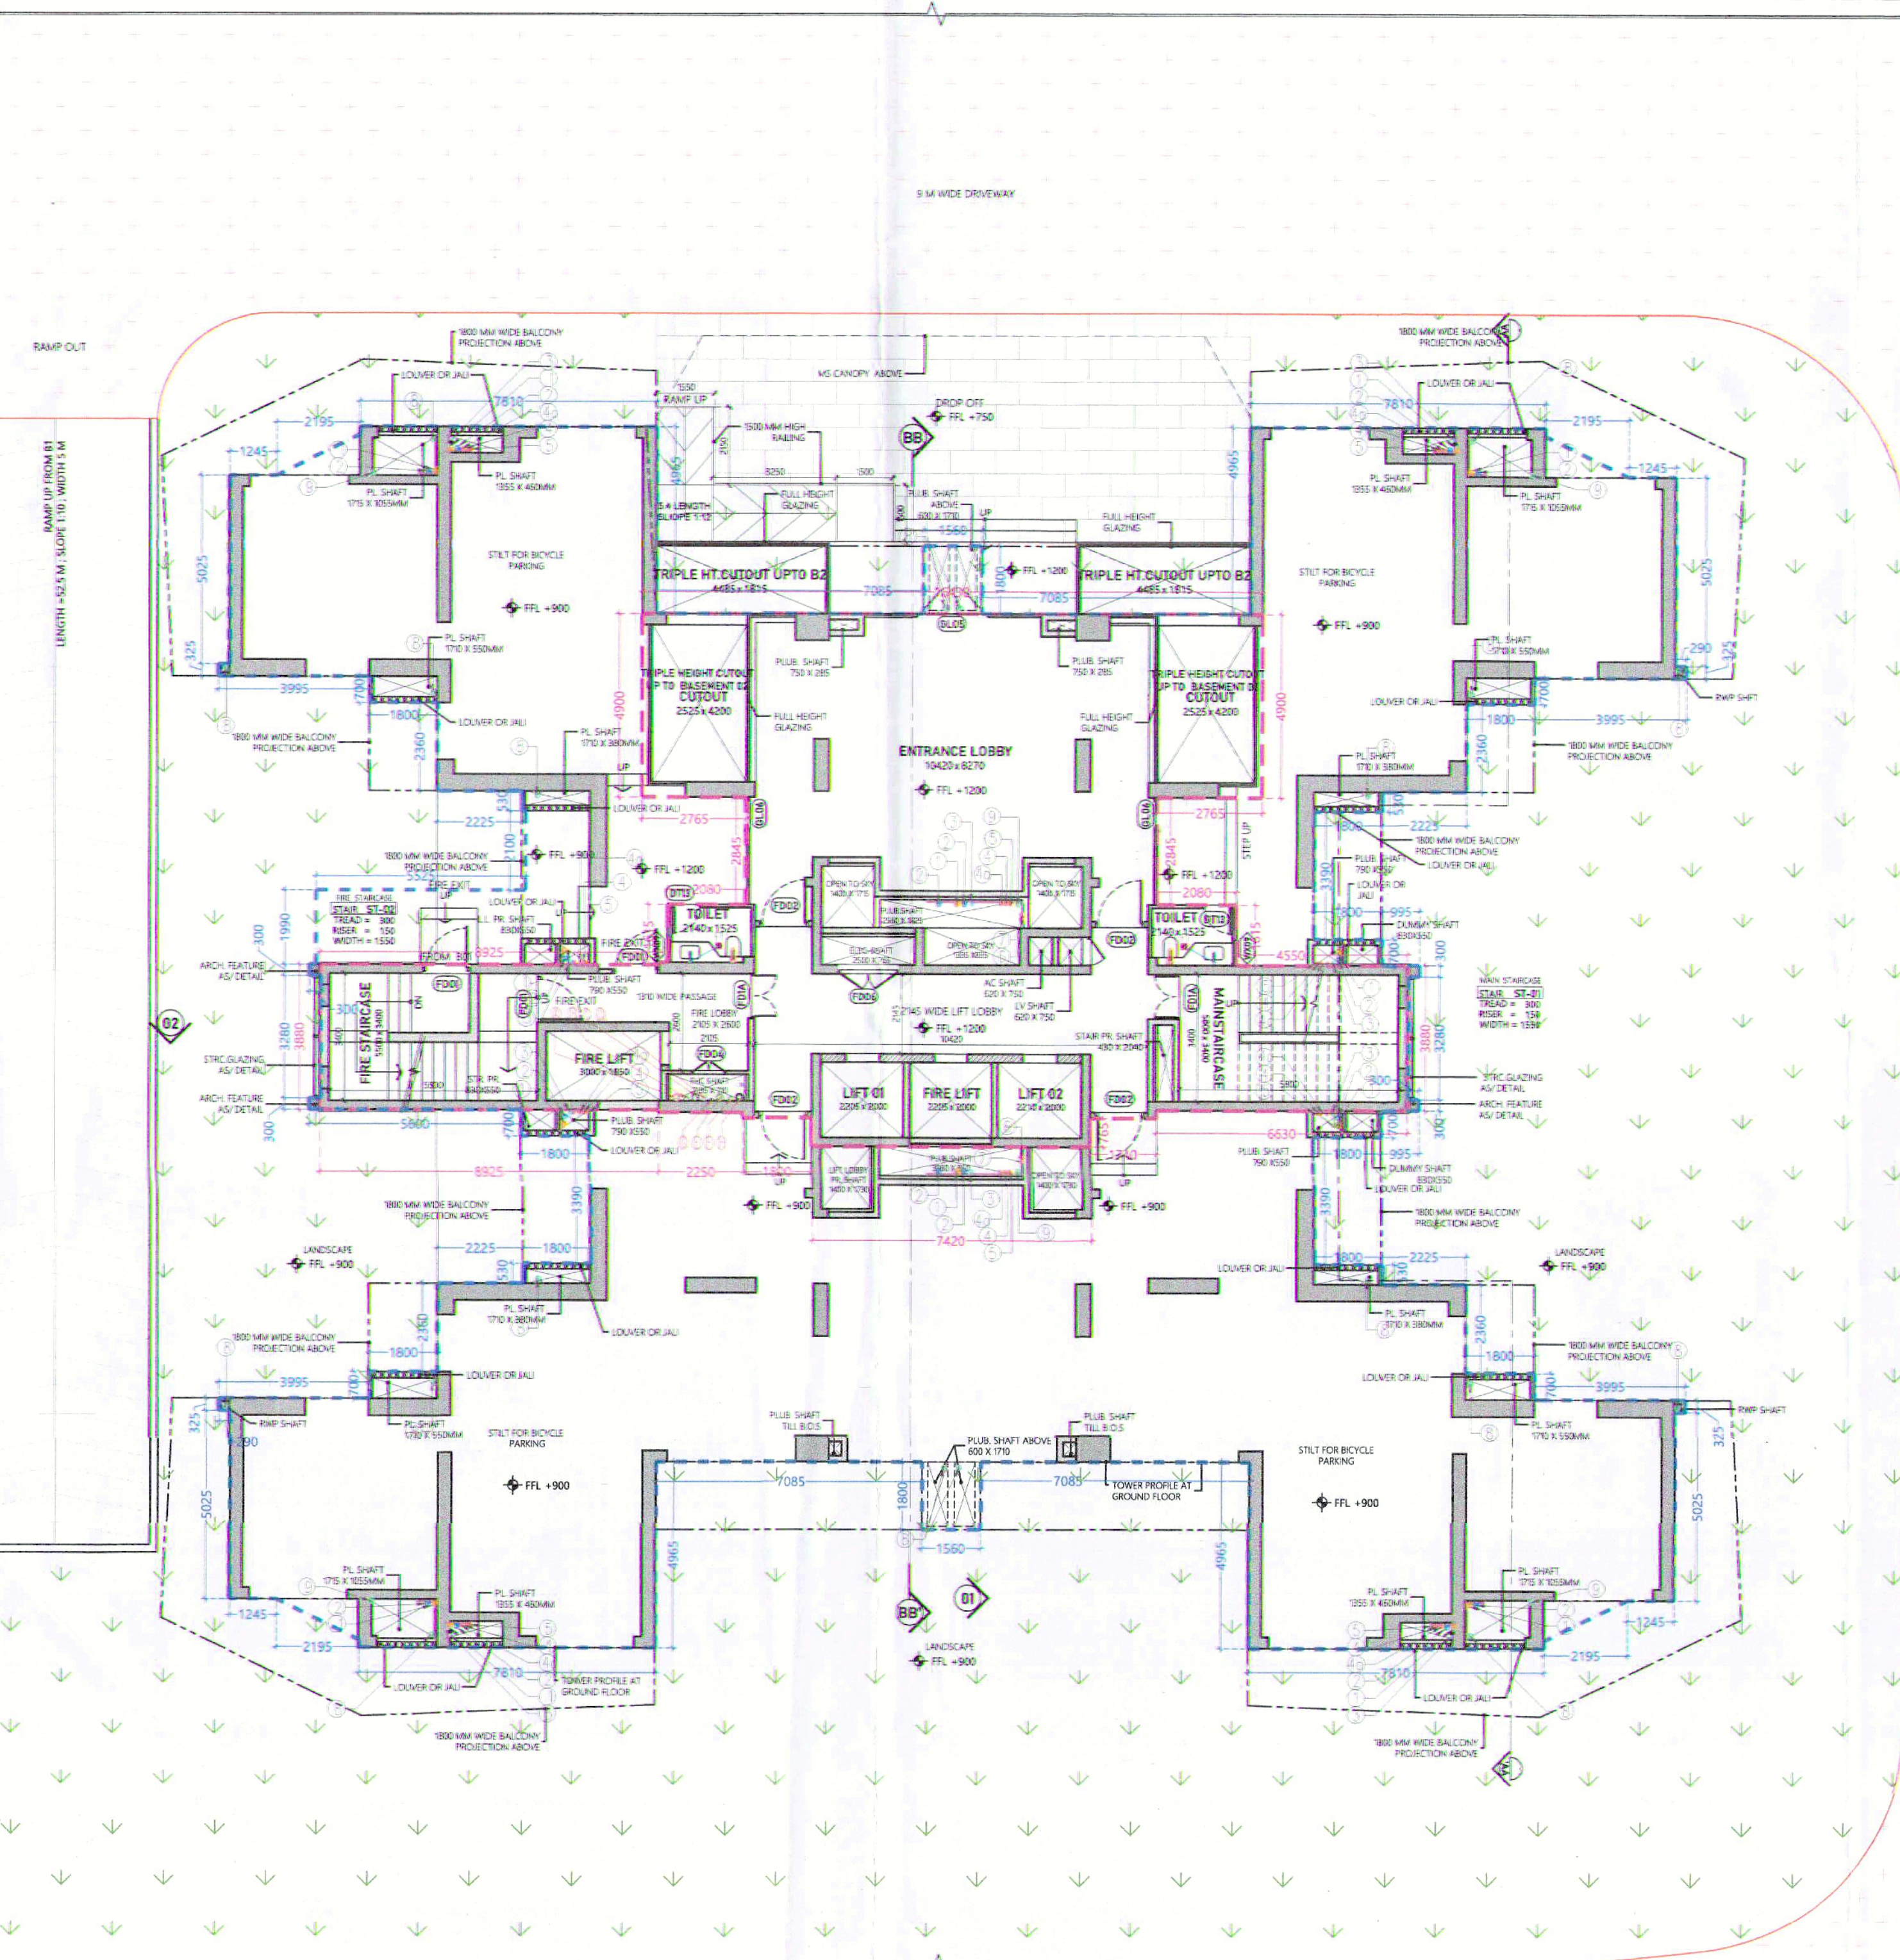

(01) GROUND COVERAGE AREA

















