
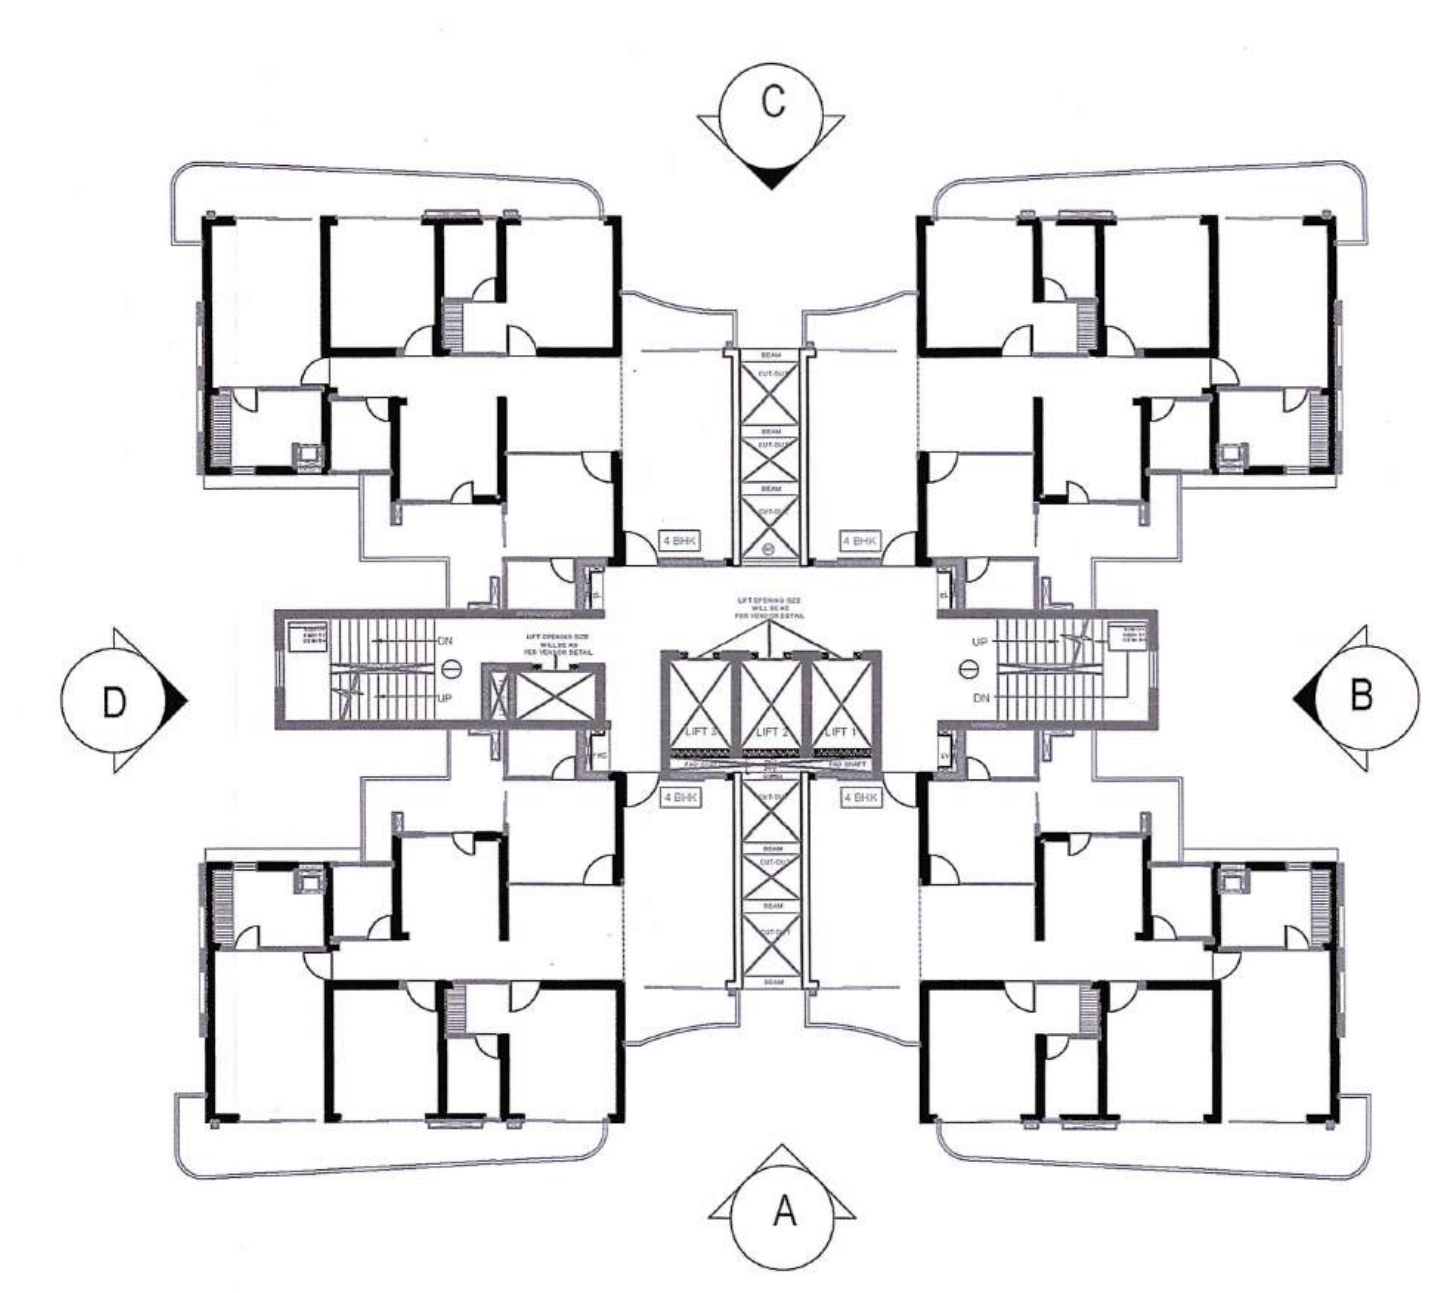


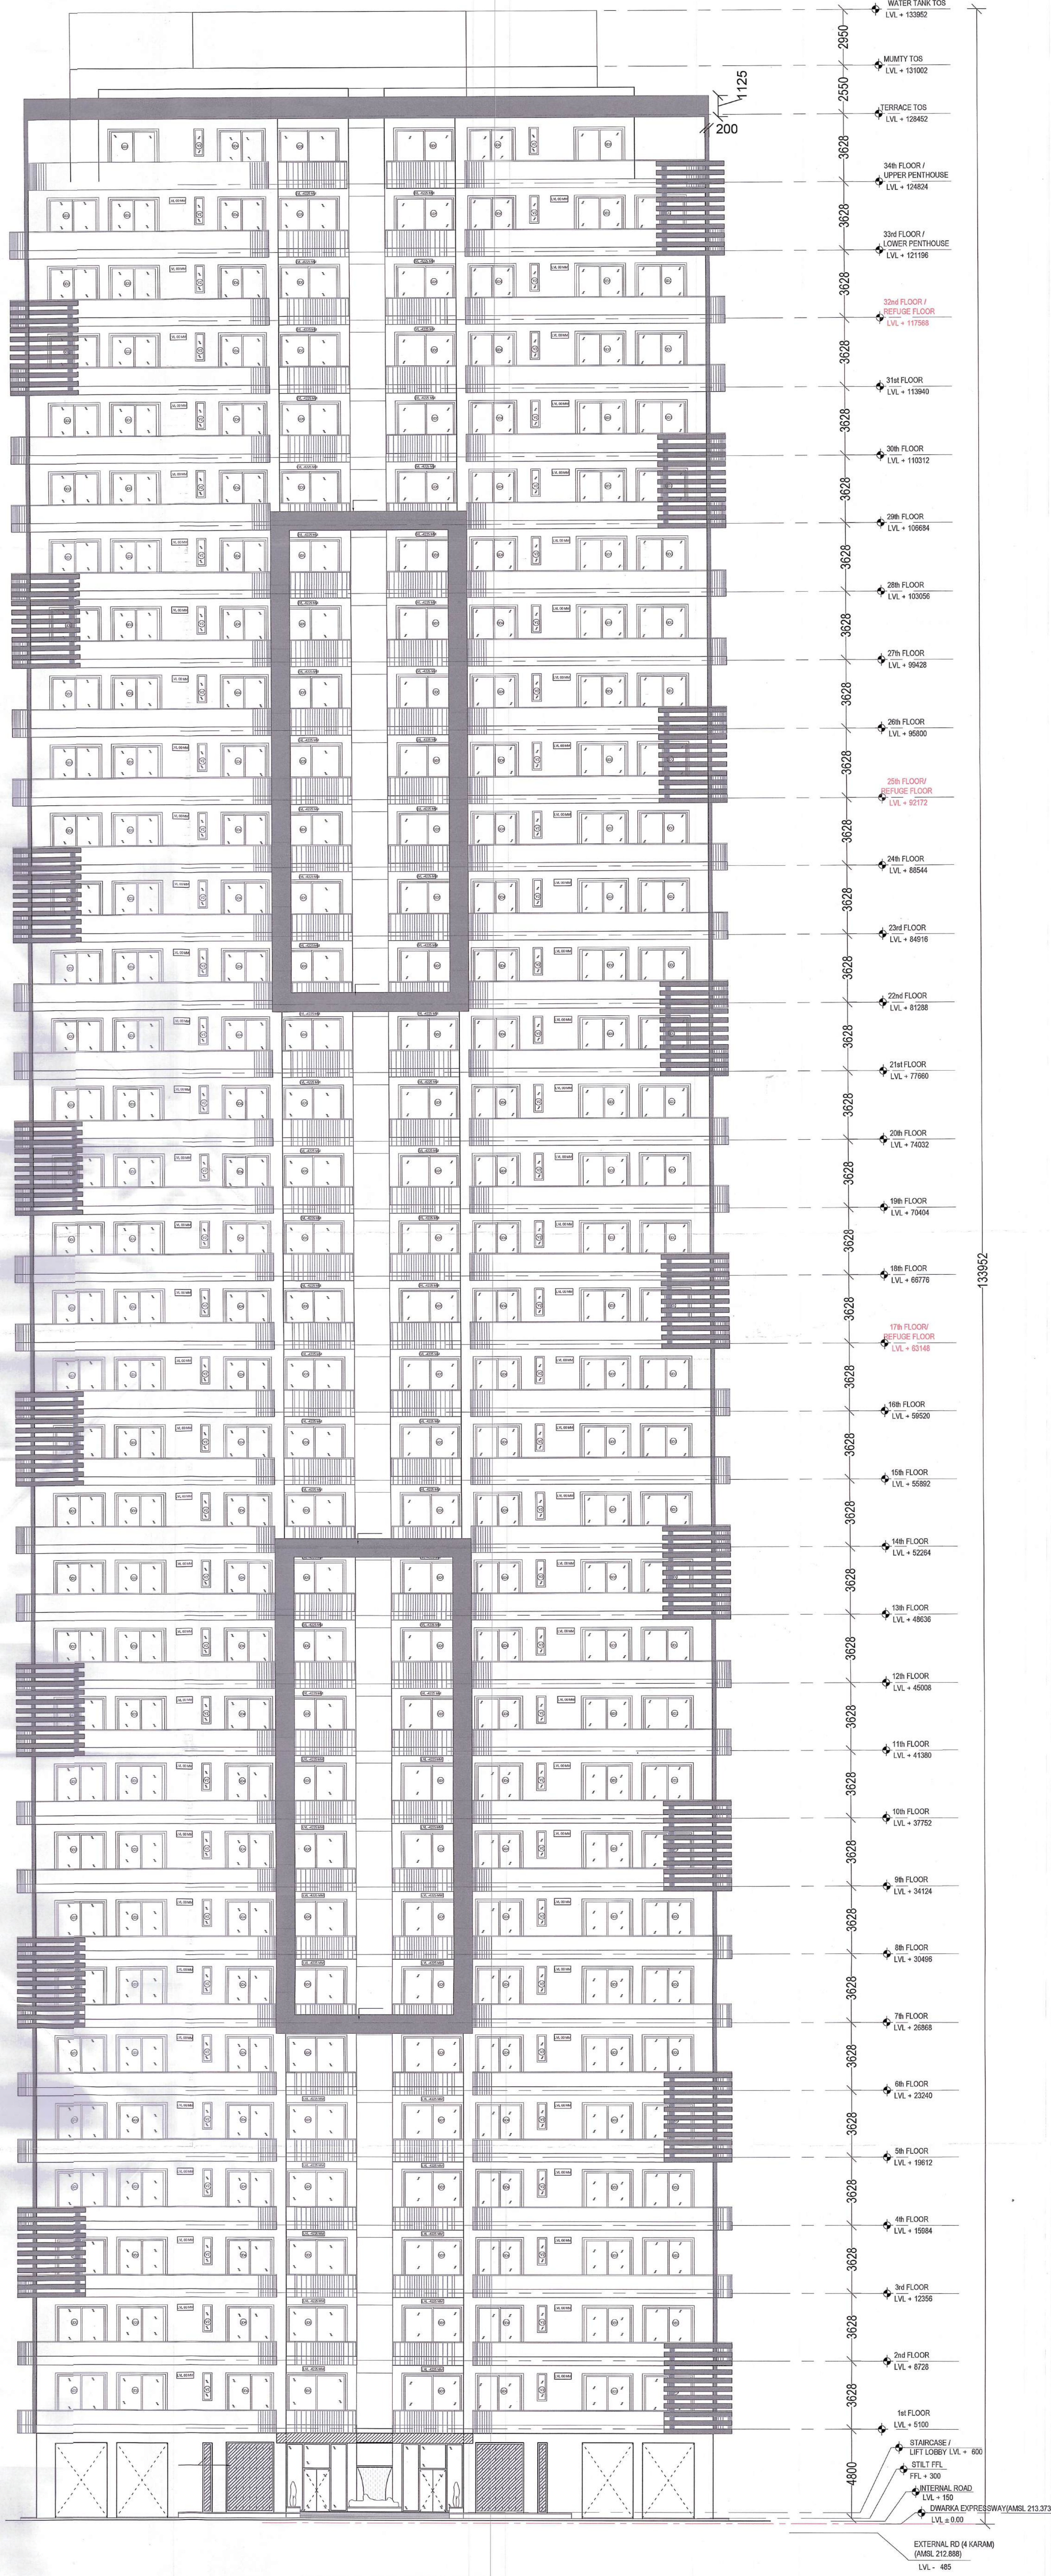

KEY PLAN
TOWER A

This is a "PROVISIONAL BUILDING PLAN" approved only for the purpose of inviting Objections from the general public

TO BE READ WITH THIS OFFICE
MEMO NO. 4/1226
DATED: 29/10/2025

ATP(HQ)
AD
PA
ATP
Rajesh Dutt SD(HQ)
JDA(HQ) Member BPAC

PROJECT:
APPROVAL OF REVISED
BUILDING PLAN OF GROUP
HOUSING COLONY UNDER TOD
policy dated 09.02.2016 FOR AN
AREA MEASURING 9.29375
ACRES (LICENSE NO. 04 OF
2025 DATED 10.01.2025 AND 97
OF 2021 DATED 12.11.2021)
FALLING IN THE REVENUE
ESTATE VILLAGE DAULTABAD,
SECTOR-103, GURUGRAM BEING
DEVELOPED BY AVIANA GREEN
ESTATE PVT.LTD.

SHEET TITLE:

TOWER A
ELEVATION- A



ARCHITECT:
ARCHITECTS AND CONSULTANTS
AE STUDIO
an architectural design studio
A-6, GREEN PARK EXT.
NEW DELHI-110016, Ph: 011 47353989
E-Mail: info@ae-studio.in, Web: www.ae-studio.in

DATE FEBRUARY 2025

SCALE 1:100

NORTH 16 SHEET SIZE A0

CLIENT SIGNATURE ARCHITECT SIGNATURE
For Aviana Green Estate Pvt. Ltd. Sandeep Tandon
Authorised Signatory Architect
CA/9772/10/24

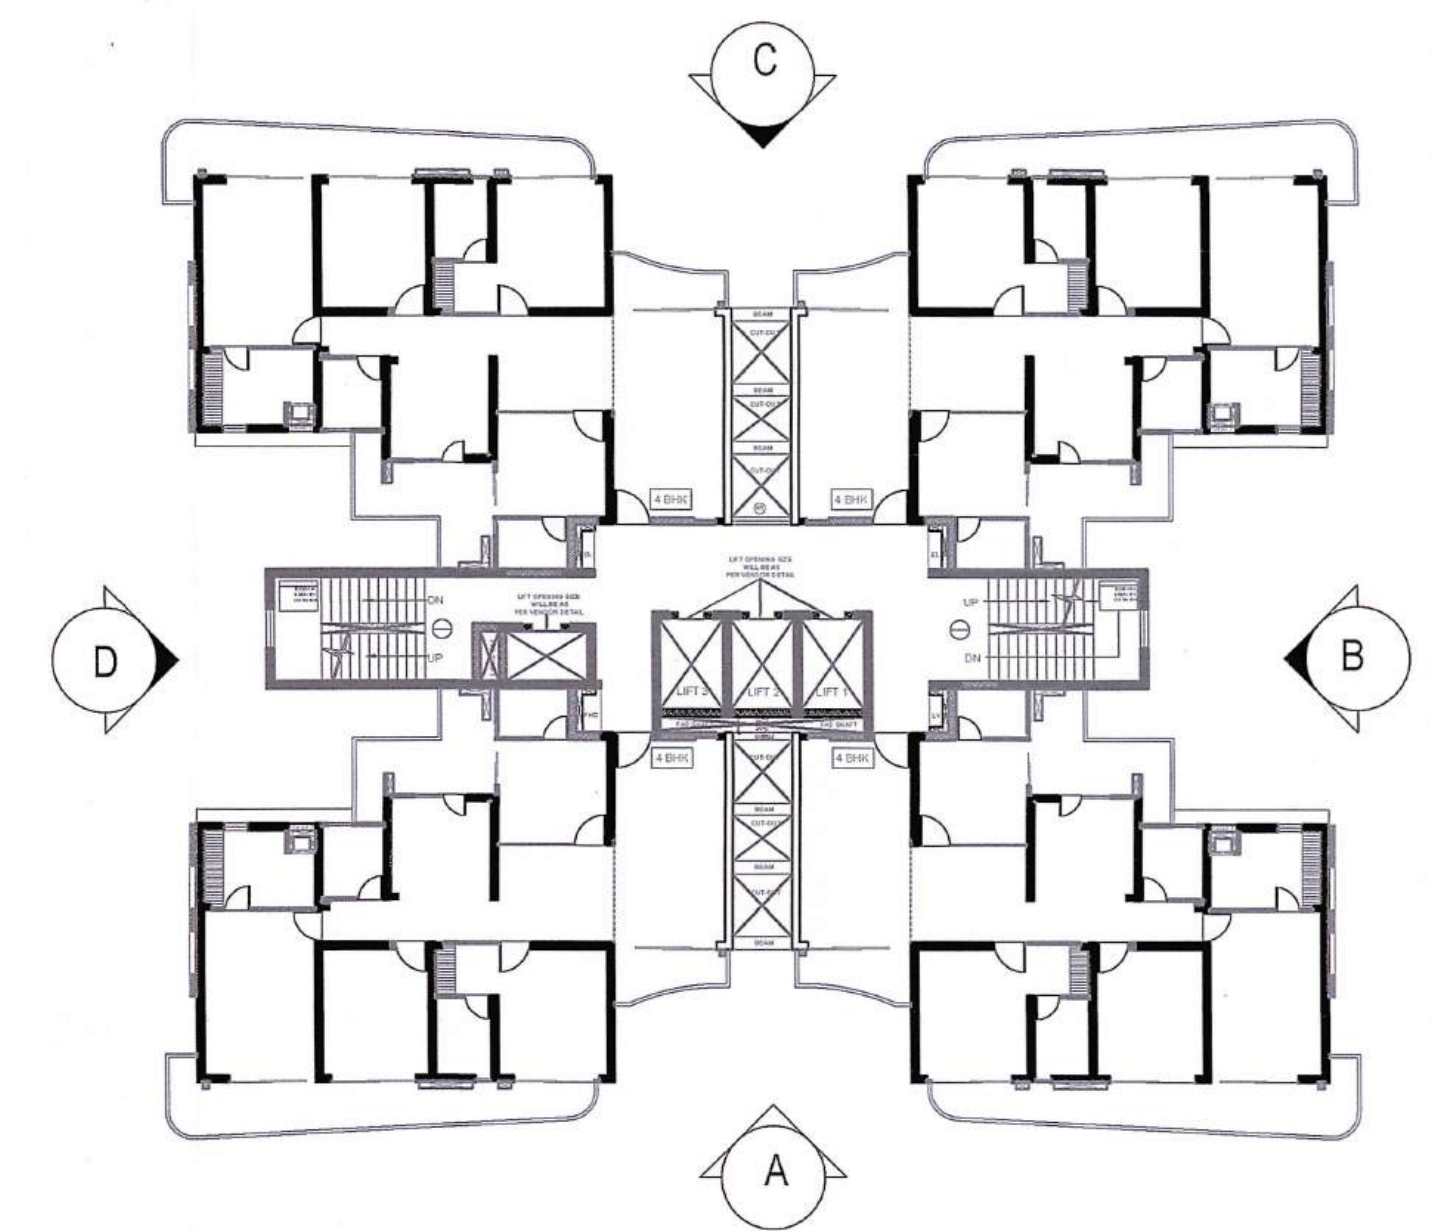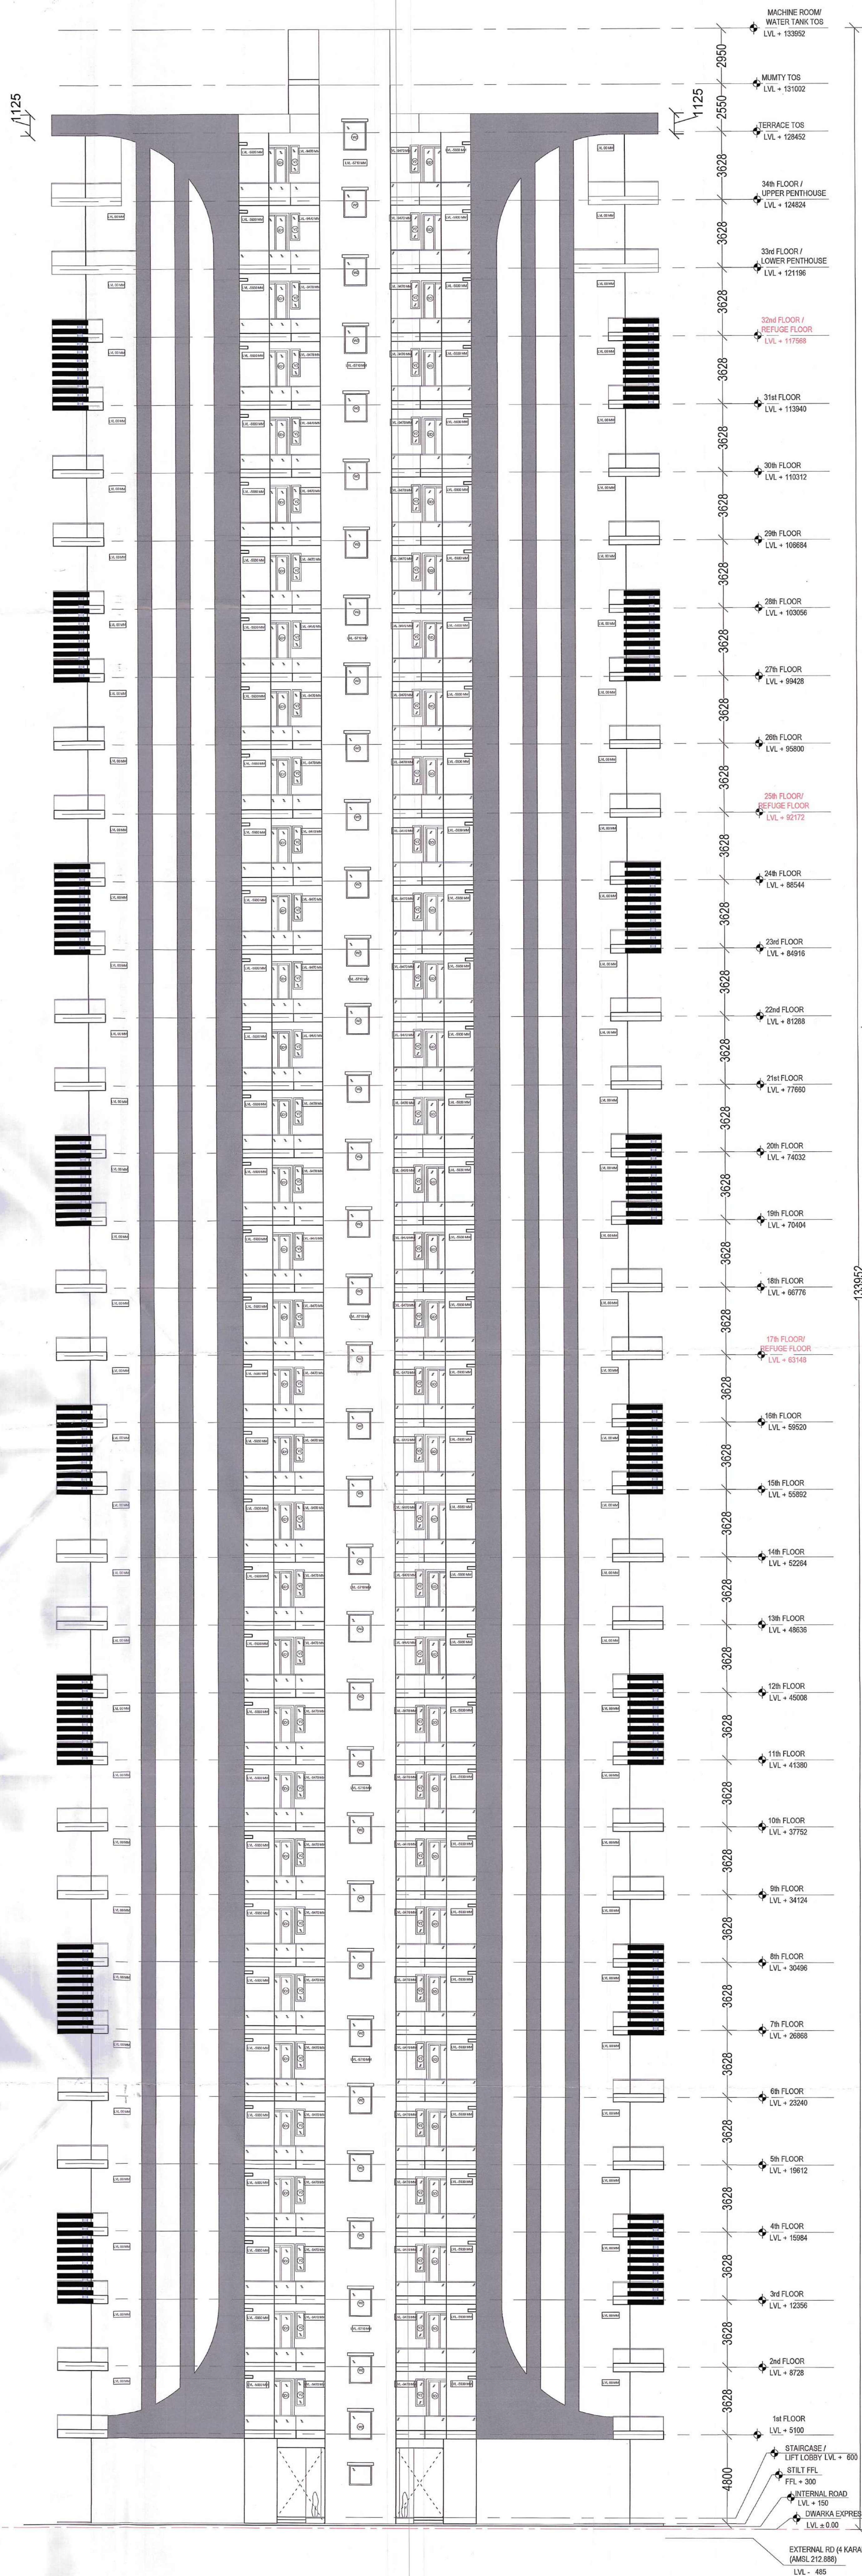

KEY PLAN
TOWER A

This is a "PROVISIONAL BUILDING PLAN"
approved only for the purpose of inviting
Objections from the general public

TO BE READ WITH THIS OFFICE
MEMO NO: 41936
DATED: 28/10/2025

STP(HQ)
Member Secretary
BPAC

STP(HQ)
Member
BPAC

CTP(HQ)
Chairman
BPAC

AD

PA

ATP

Rajesh Dutt
SD(HQ)
Member
BPAC

JD(HQ)
Member
BPAC

PROJECT:
APPROVAL OF REVISED
BUILDING PLAN OF GROUP
HOUSING COLONY UNDER TOD
policy dated 09.02.2016 FOR AN
AREA MEASURING 9.29375
ACRES (LICENSE NO. 04 OF
2025 DATED 10.01.2025 AND 97
OF 2021 DATED 12.11.2021)
FALLING IN THE REVENUE
ESTATE VILLAGE DAULTABAD,
SECTOR-103, GURUGRAM BEING
DEVELOPED BY AVIANA GREEN
ESTATE PVT.LTD.

SHEET TITLE:

TOWER A
ELEVATION-B

ARCHITECT:
ARCHITECTS AND CONSULTANTS

AE STUDIO
an architectural design studio

A-6, GREEN PARK EXT.,
NEW DELHI-110016 Ph: 011 47350269
E-Mail: ae@ae-studio.in Web: www.ae-studio.in

DATE FEBRUARY 2025

SCALE 1:100

NORTH
17
SHEET
SIZE
A0

CLIENT
SIGNATURE

ARCHITECT
SIGNATURE

For Aviana Green Estate Pvt. Ltd.
Sandeep Tandon
Architect
CA/972/100