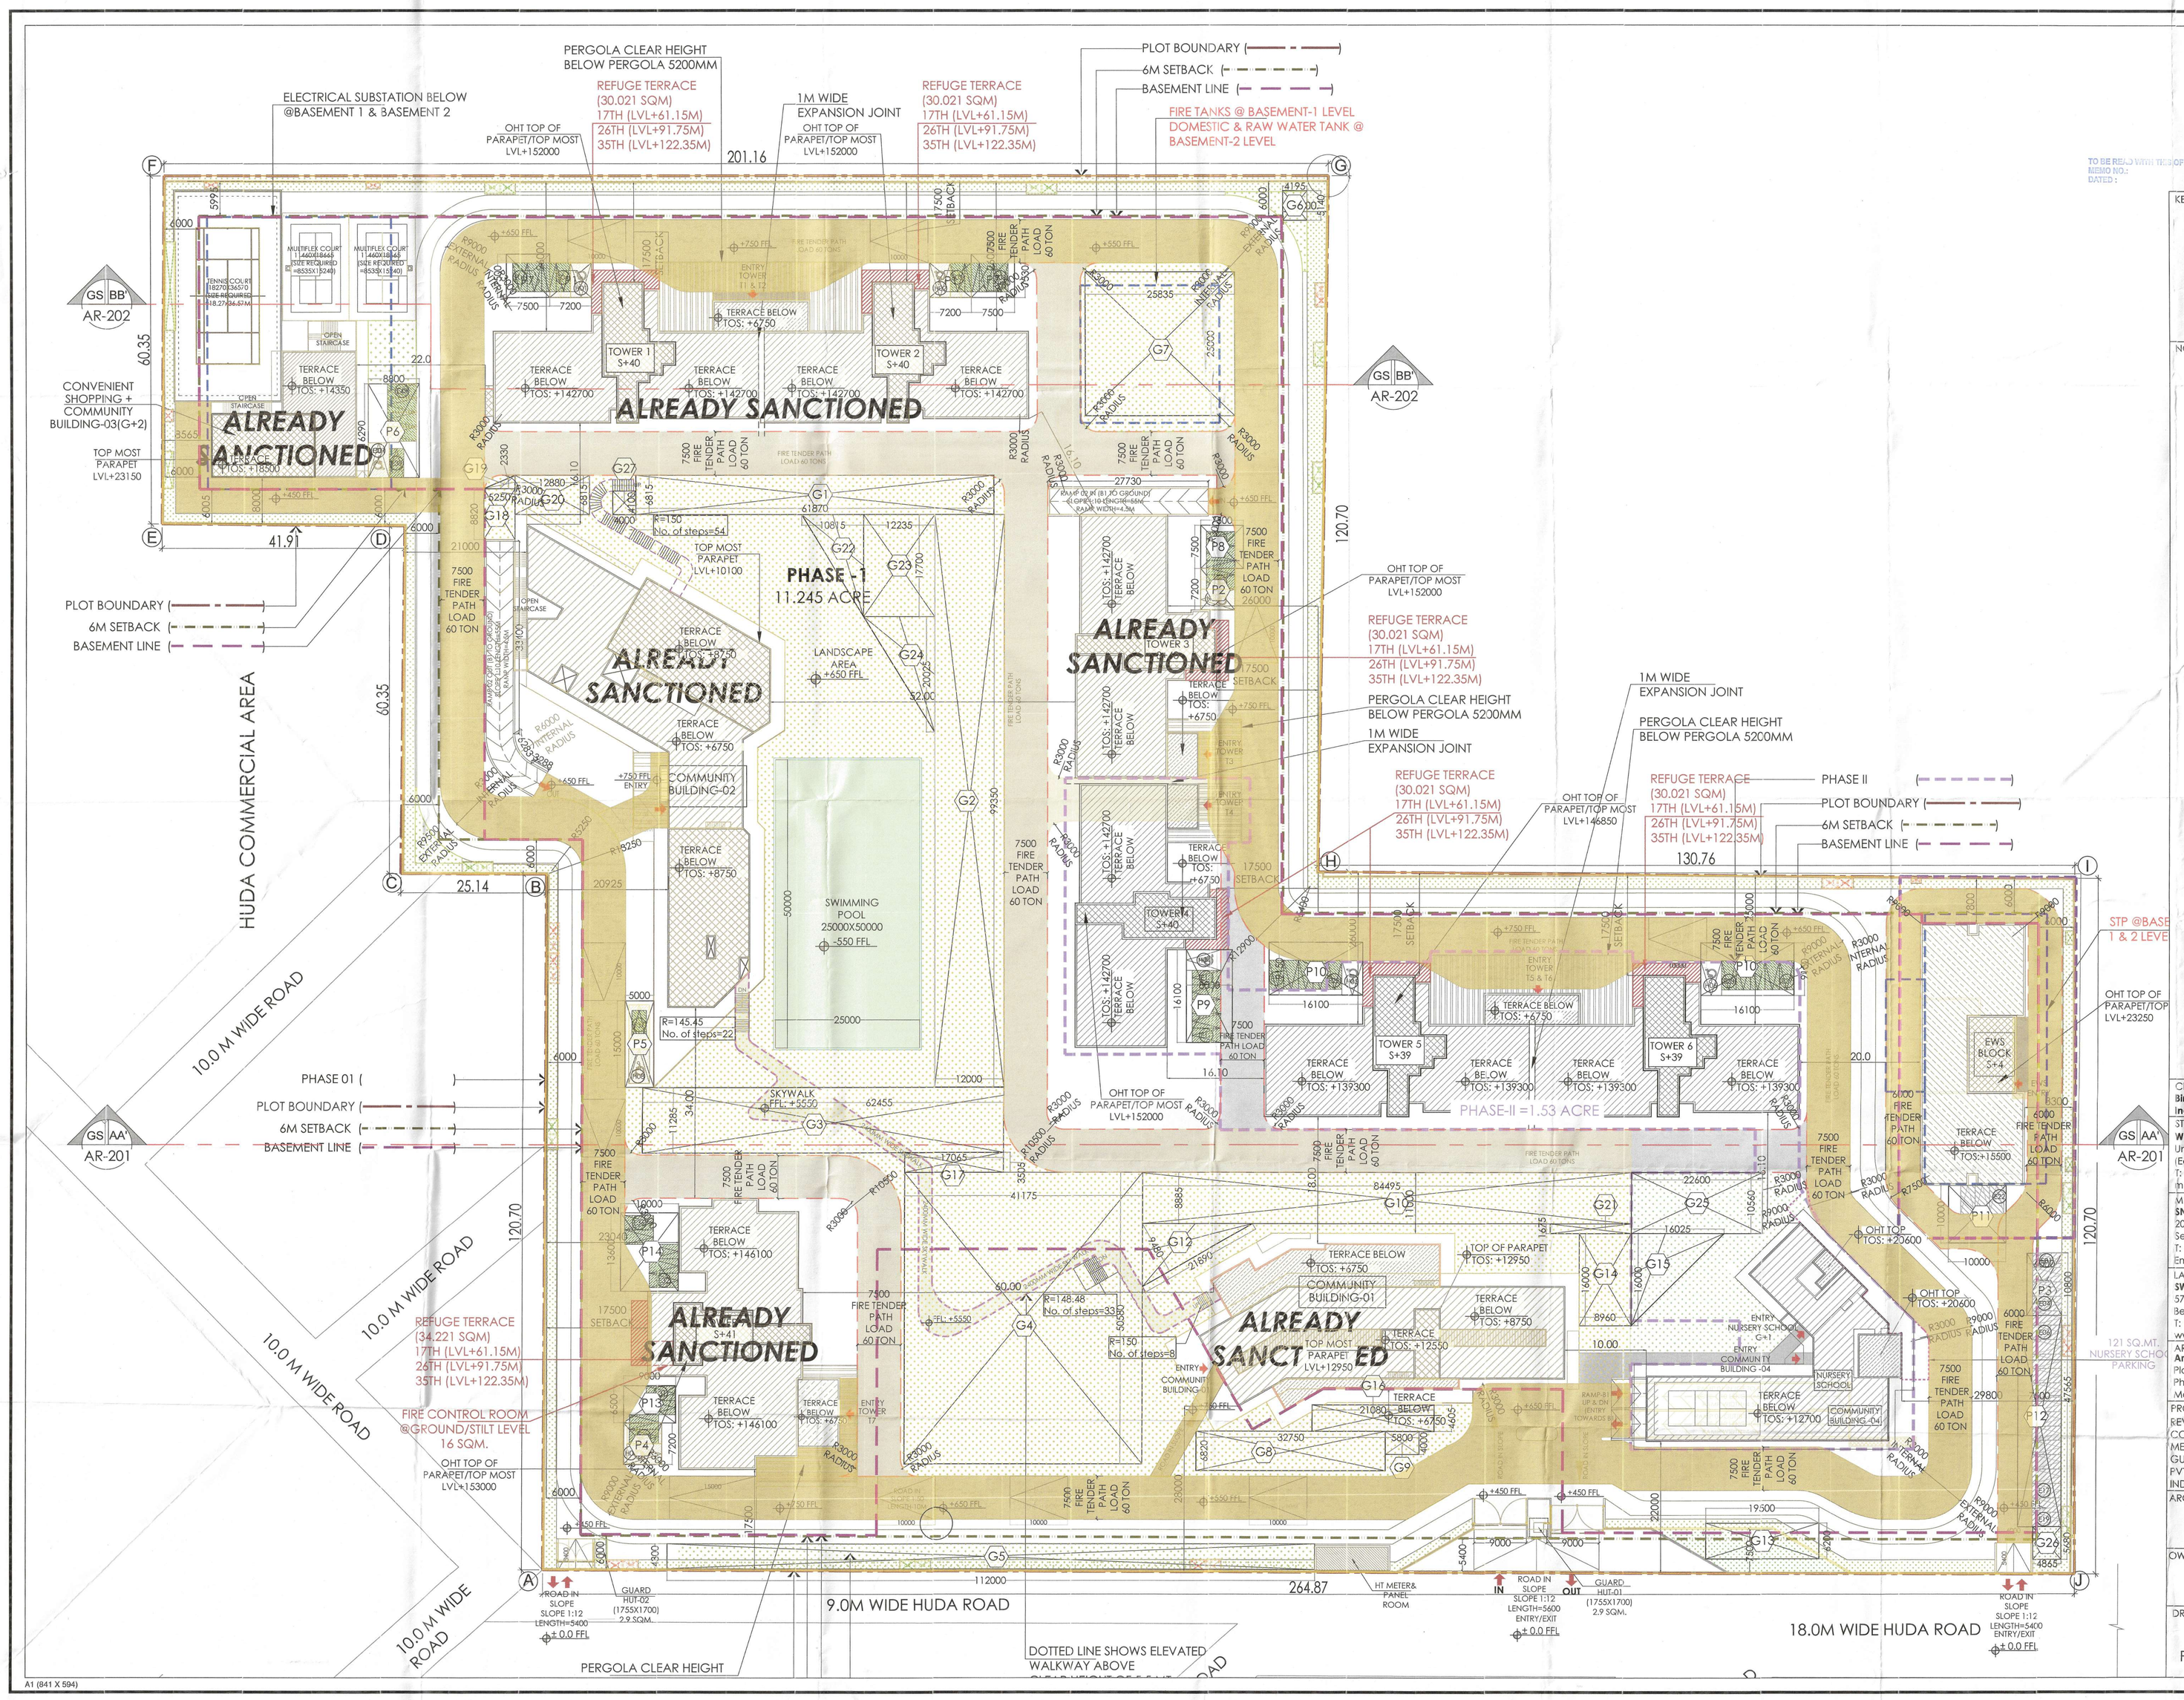

This is a "PROVISIONAL BUILDING PLAN" approved only for the purpose of inviting Objections from the general public

S.T.P. (HQ) Member Secretary B.P.A.C. | S.T.P. (O) Member B.P.A.C. | C.T.N. (FR.) Chairman B.P.A.C.

TO BE READ WITH THIS OFFICE MEMO NO.: DATED:

DTP(HQ) JD. P.A. A.T.P. ATP(HQ) JDT(HQ) Member BPAC JD(HQ)

KEY PLAN

NOTES

PHASE I & II	
	PHASE I PLAN
	PHASE II PLAN

HVAC LEGEND	
	SUPPLY AIR (FRESH) CUTOUT
	EXHAUST AIR CUTOUT
BR	BLOWER ROOM

LEGEND	
	SITE BOUNDARY AS/ZONING
	6M SETBACK LINE AS/ZONING
	LINE OF BASEMENT

PARKING LEGEND	
	SINGLE CAR PARKING
	VISITORS CAR PARKING

CLIENT
Birla Estates Pvt. Ltd. in collaboration with Barmalt india Pvt. Ltd.

STRUCTURES
WHITBY WOOD PRITAMDASANI, MUMBAI
Unit 1101 | Lodha Supremus | Powai, Andheri (East) | Mumbai-400072 | Maharashtra | India
T: +91-9820-186879
ph.pritamdasani@whitbywood.com

MEP
SNC. SUNIL NAYYAR CONSULTING ENGINEERS LLP
206-206A & 305A-305B, 2nd & 3rd Floor Sector54 | Gurgaon-122002 | Haryana | India
T: +91-124-4803800
Email: sncgurgaon@snc.co.in

LANDSCAPE
SWA, LAGUNA BEACH
570 | Glenneyre Street | Laguna Beach | California-92651 | USA
T: +1.949.497.5471 | D: +1.949.607.0174 |
www.swagroup.com

ARCHITECTS
Arcop Associates Pvt. Ltd.
Plot- 36B, Sec-32, Gurgaon-122001
Ph.: 26242050, 26242169
Montreal, Toronto, New-Delhi, Boston

PROJECT
REVISED BUILDING PLAN OF GROUP HOUSING COLONY LICENCE NO 116 of 2011 AREA MEASURING 13.275 ACRES IN SECTOR-31 - 32A, GURGAON BEING DEVELOPED BY BIRLA ESTATES PVT LTD IN COLLABORATION WITH M/S BARMALT INDIA PVT. LTD.

ARCHITECT'S SIGNATURE

OWNER'S SIGNATURE
For BIRLA ESTATES PVT. LTD.
Authorized Signatory

DRAWING TITLE	DRAWING NO.
SITE PLAN PHASE I & II PLAN	AR-SP-01

A1 (841 X 594)