
This is a "PROVISIONAL BUILDING PLAN" approved only for the purpose of Inviting Objections from the general public

TO BE READ WITH THIS OFFICE MEMO NO.:
DATED :

S.T.P. (HQ) Member Secretary B.P.A.C.
S.T.P. (G) Member B.P.A.C.
S.T.P. (HR.) Chairman B.P.A.C.
DTP(HQ)
ATP(HQ)
J.D.
P.A.
A.T.P
DINESH KUMAR PA(HQ)

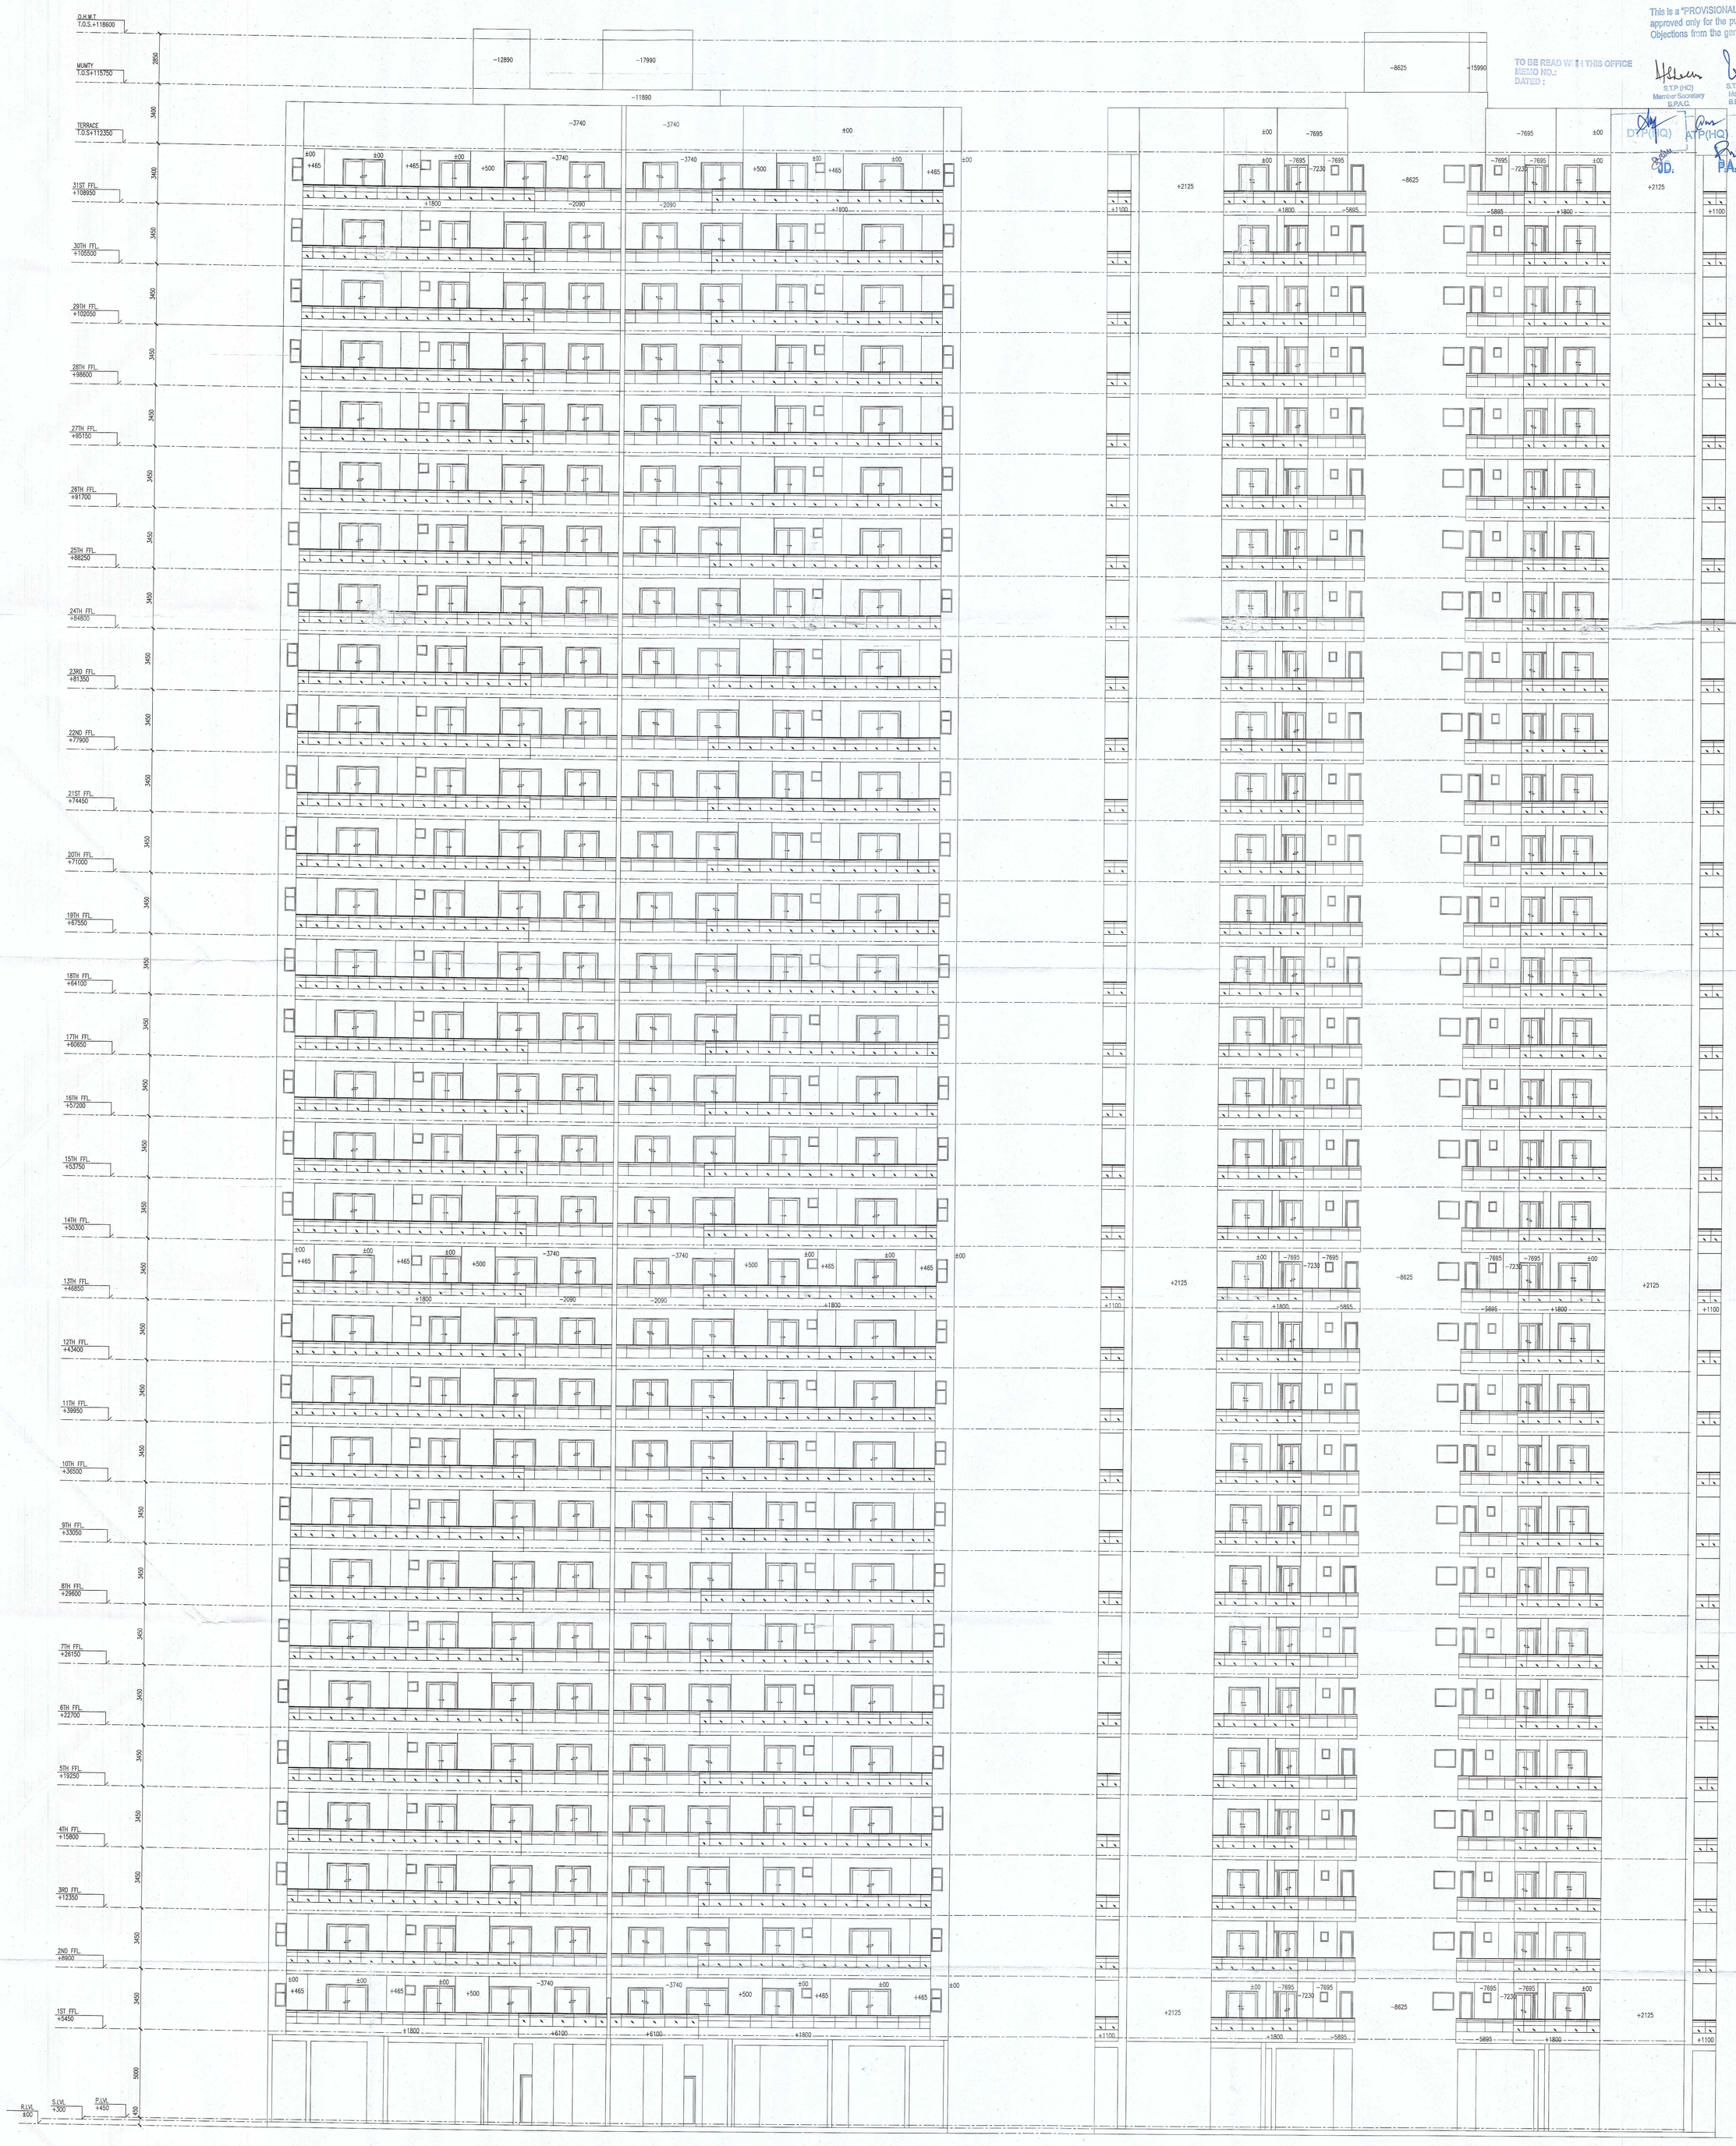


ELEVATION−1
TOWER T6 & T7

ELEVATION−2
TOWER T6

ARCHITECT,S SIGN
BHUPENDERA KUMAR
ARCHITECT
CA/2004/33978
For ADORE PROPMART LLP

CLIENT'S SIGN
Authorized Signatory

PROJECT
REVISED APPROVAL OF BUILDING PLANS OF GROUP HOUSING COLONY AN AREA MEASURING 9.2453 ACRES (LICENSE NO. 264 OF 2023 DATED 19-12-2023) IN SECTOR-77, GURUGRAM BEING DEVELOPED BY ADORE PROPMART LLP.

FSO. (HQ) Member/ BPAC

BUILDING NO.
TOWER− T6 & T7

SHEET TITLE
ELEVATION−1 & 2

| DEALT | SCALE | JOB NO |
|---|---|---|
| S.K. | 1 : 125 | |
| CHECKED | DATE | DRG. NO |
| B.K. | | GH-SD-16(R1) |

ARCHITECT
SAHKO CONSULTANTS LLP
(1001 T-4) UNIT NO. 1001, 10th. FLOOR, TOWER-4, ASSOTECH BUSSINESS, CRESTERRA, PLOT NO. 22, SECTOR-135, NOIDA, U.P.-201305
email : sahkoconsultants@gmail.com