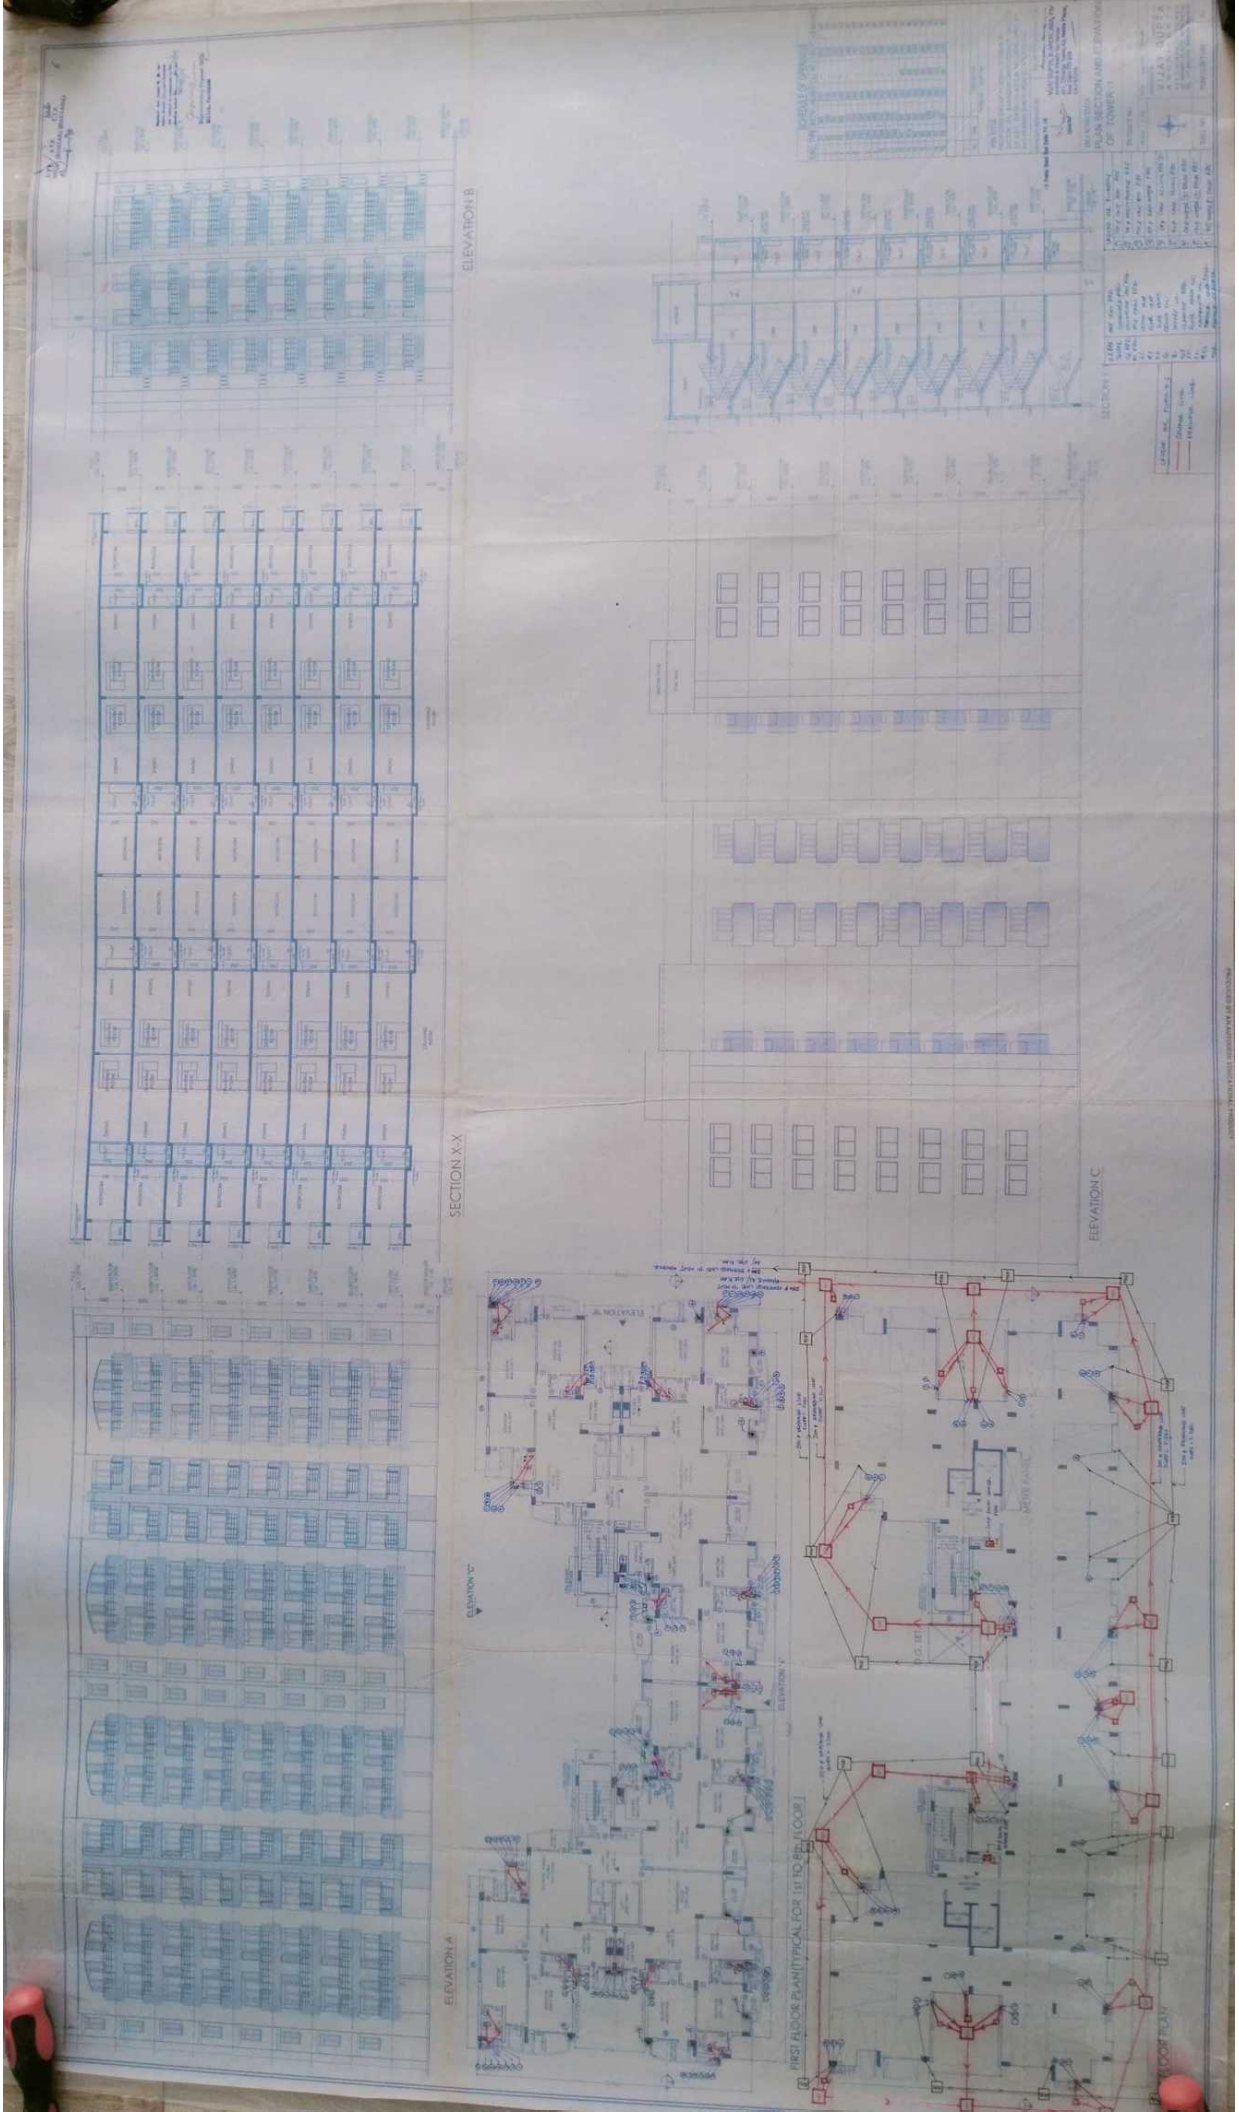
ELEVATION B
SECTION X-X
ELEVATION C
ELEVATION A
FIRST FLOOR PLAN (TYPICAL FOR 1ST TO 8TH FLOOR)

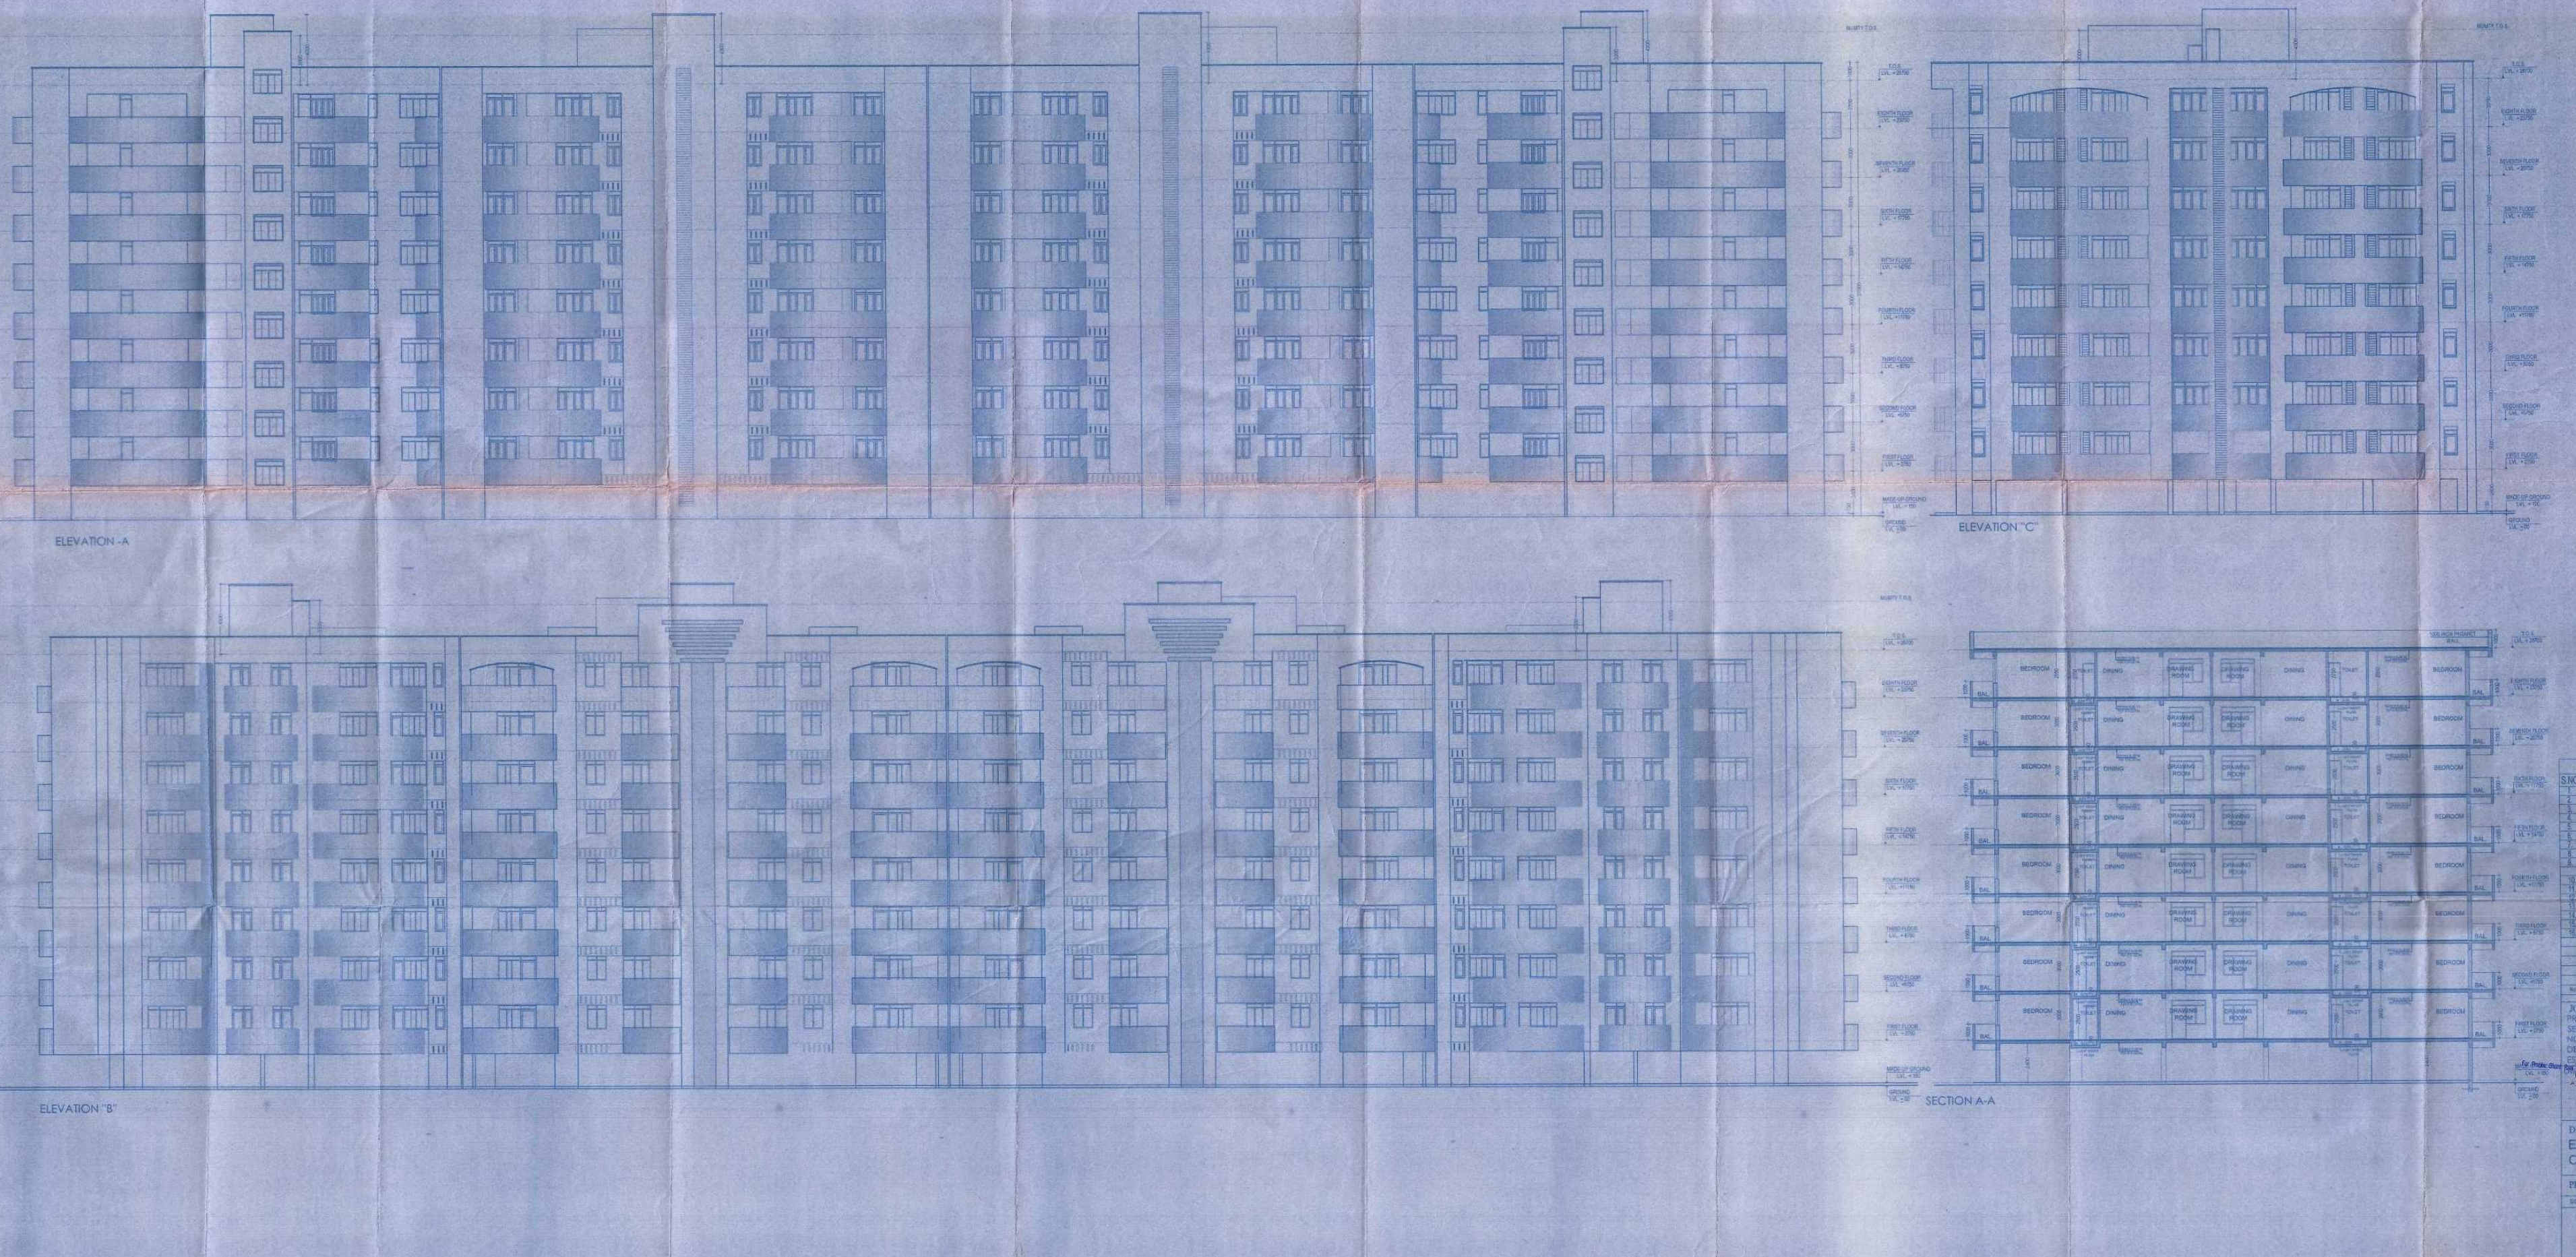

D.T.P. (H.Q.) S.T.P. (ROHTAK) C.T.P. (HARYANA)

SCHEDULE OF OPENINGS

S.NO.	TYPE	WIDTH	HEIGHT	CILL HT.	LIN.HT.	REMARKS
1.	D1	900	2100	—	2100	M.S.
2.	D2	1000	2100	—	2100	M.S.
3.	D3	750	2100	—	2100	M.S.
4.	FD	900	2100	—	2100	M.S.
5.	DW1	1535	2400	—	2400	M.S.
6.	DW2	1580	2400	—	2400	M.S.
7.	DW3	2250	2400	—	2400	M.S.
8.	DW4	2455	2400	—	2400	M.S.
9.	DW5	1685	2400	—	2400	M.S.
10.	W1	600	1800	900	2400	M.S.
11.	W2	830	1800	900	2400	M.S.
12.	W3	666	1800	900	2400	M.S.
13.	W4	1050	1800	900	2450	M.S.
14.	W11	900	1800	900	2400	M.S.
15.	W12	1350	1800	900	2400	M.S.
16.	W15	2170	1800	900	2430	M.S.

No.	Date	DESCRIPTION

REVISIONS / ADDITIONS

JOB TITLE
PROPOSED GROUP HOUSING SCHEME IN SECTOR -3A, BAHADURGARH(LICENCE NO.179 OF 2007 DATED 25.4.07) BEING DEVELOPED BY M/S PRABHU SHANTI REAL ESTATE PVT. LTD.

OWNER'S SIGNATURE:
For Prabhu Shanti Real Estate Pvt. Ltd.
Director

ARCHITECTS SIGNATURE:
VIJAY GUPTA B.ARCH, AIIA, FIV
Architect & Valuer
601, Chiranjiv Tower, 43, Nehru Place, New Delhi-110 019
CA-75/1918

DRAWING TITLE
ELEVATION & SECTION OF TOWER - 2

PROJECT NO. :

SCALE - 1/100 | DATE : aug 2009 | DRAWN

ARCHITECTS
VIJAY GUPTA
ARCHITECTS
601, CHIRANJIV TOWER
43, NEHRU PLACE, NEW DELHI
TEL : 011-26414783, 26465425, 26410730

DRG. NO. PDM/SUB/T2/02 R1

SECTION B-B

ELEVATION 'B'

SECTION A-A

ELEVATION 'A'

ELEVATION 'C'

LEGEND FOR PLUMBING

TYPICAL FLOOR PLAN (FIRST, SECOND, THIRD, FOURTH, FIFTH, SIXTH, SEVENTH, EIGHTH ,NINTH & TENTH FLOOR)

ELEVATION 'B'

ELEVATION 'C'

ELEVATION 'A'

SECTION Y-Y

SECTION X-X

ELEVATION-B

ELEVATION-A

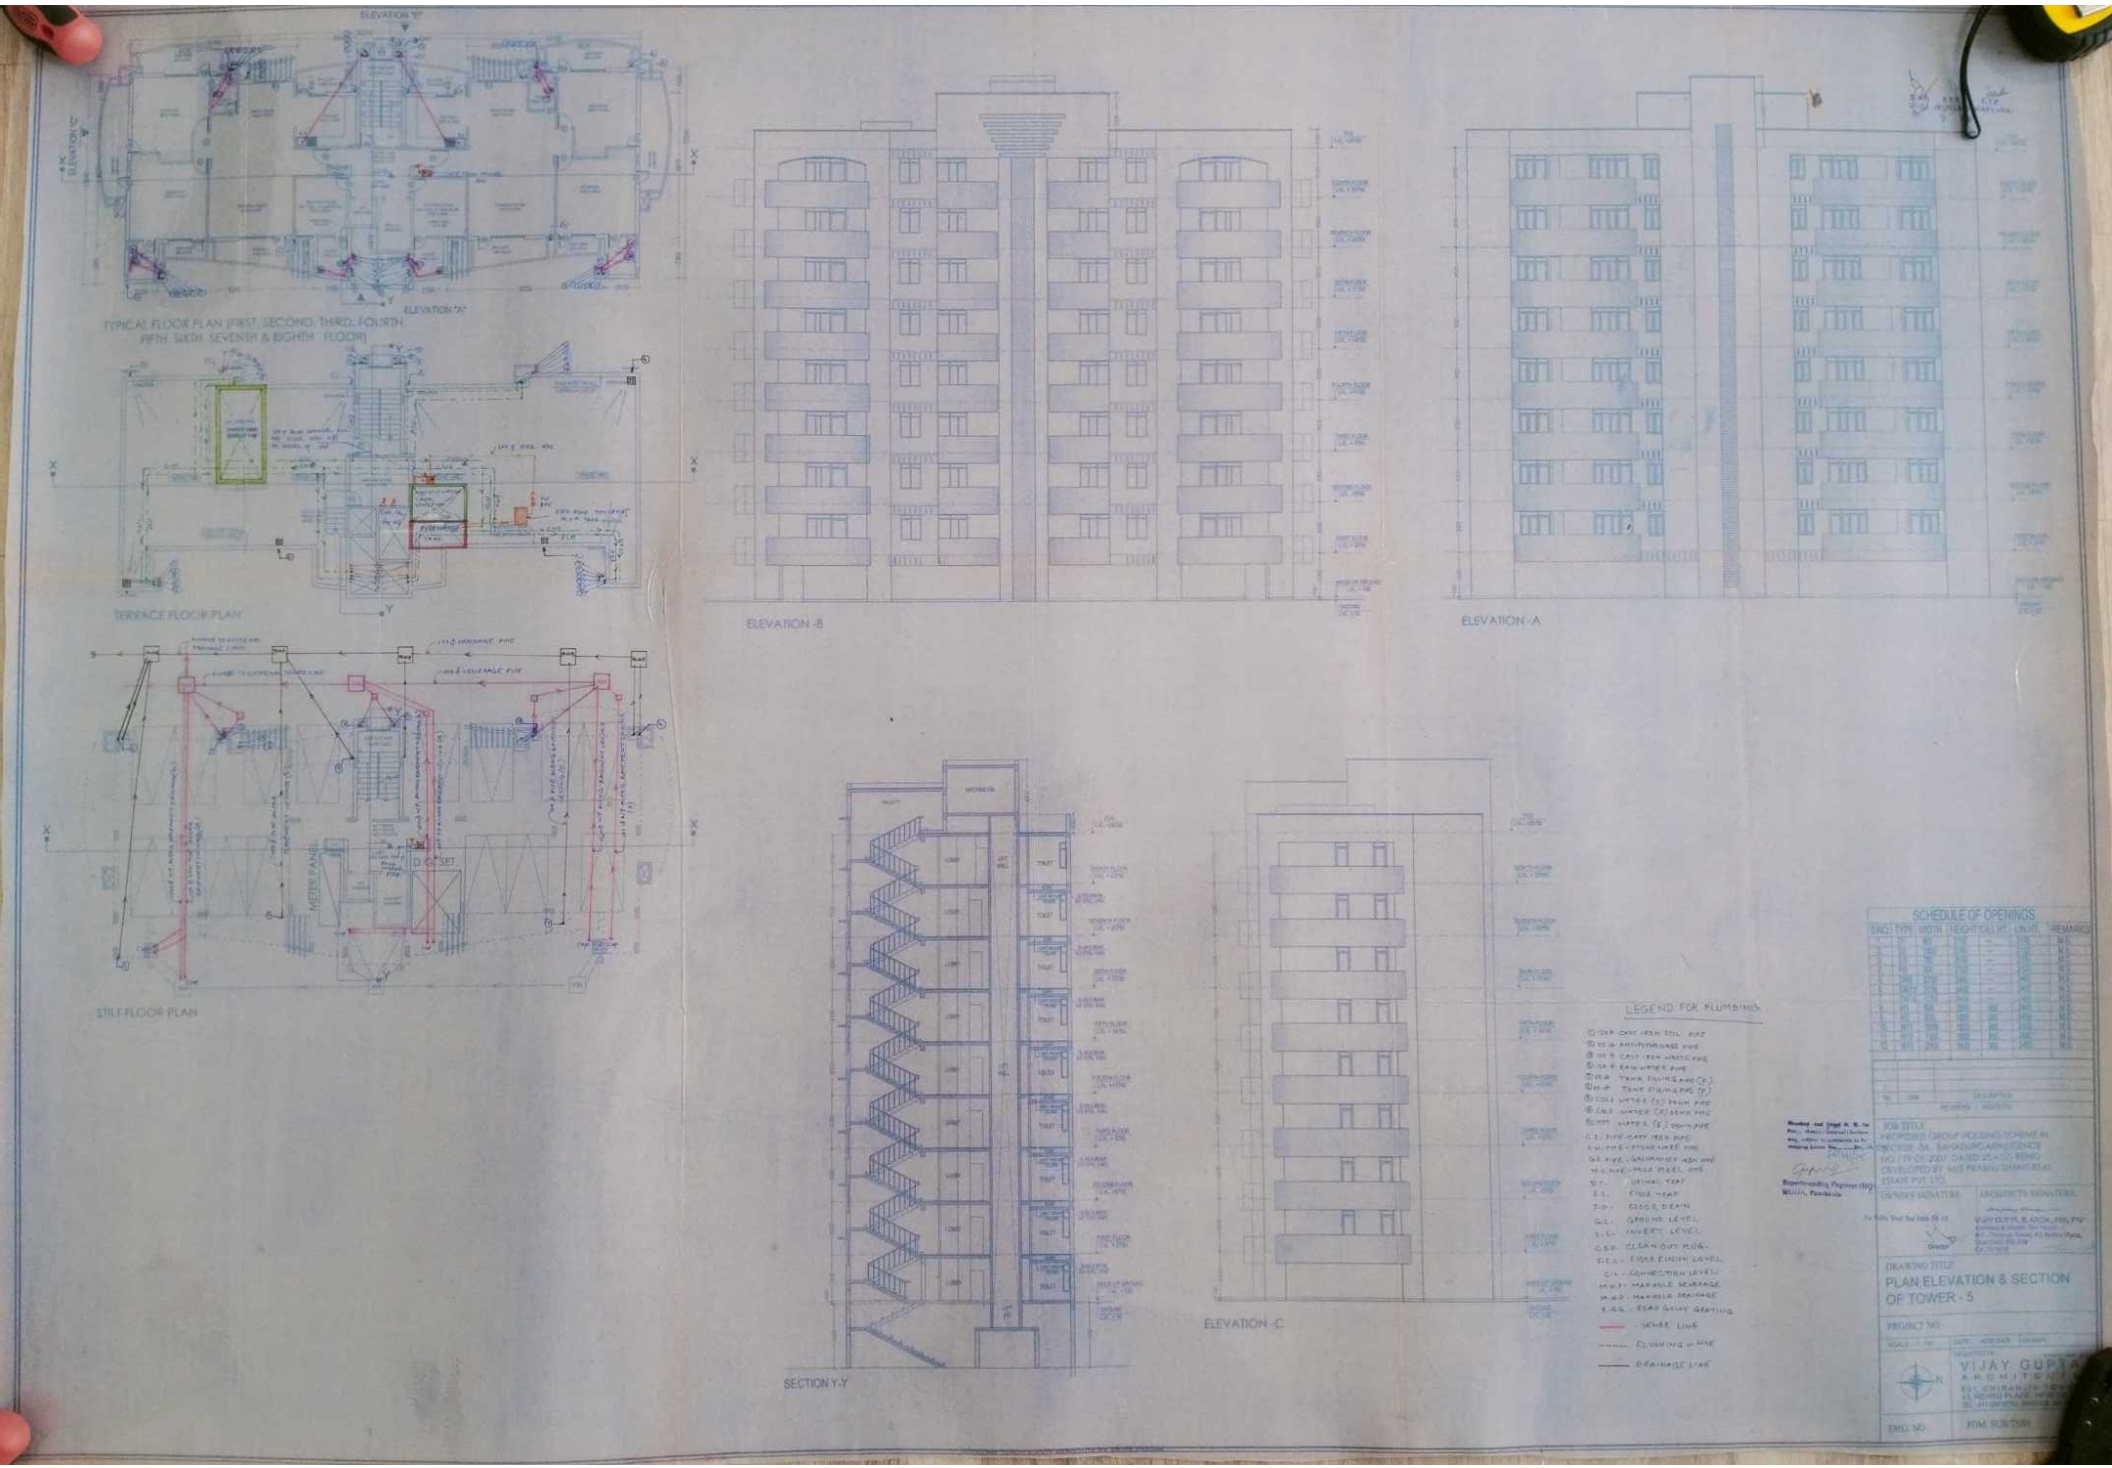
ELEVATION "B"
ELEVATION "C"
ELEVATION "A"
TYPICAL FLOOR PLAN (FIRST, SECOND, THIRD, FOURTH, FIFTH, SIXTH, SEVENTH & EIGHTH FLOOR)
TERRACE FLOOR PLAN
STILT FLOOR PLAN
METER PANEL
D.G. SET
ELEVATION -B
ELEVATION -A
SECTION Y-Y
ELEVATION -C
LEGEND FOR PLUMBING
SCHEDULE OF OPENINGS
JOB TITLE
PROPOSED GROUP HOUSING SCHEME IN SECTOR 3A, BAHADURGARH, SCIENCE NO. 179 OF 2007 DATED 25.4.07, BEING DEVELOPED BY M/S PRABHU SHANTI REAL ESTATE PVT. LTD.
OWNER'S SIGNATURE
ARCHITECT'S SIGNATURE
DRAWING TITLE
PLAN, ELEVATION & SECTION OF TOWER - 5
PROJECT NO.
VIJAY GUPTA
ARCHITECTS
DWG. NO.
JOM SUB/TSIN

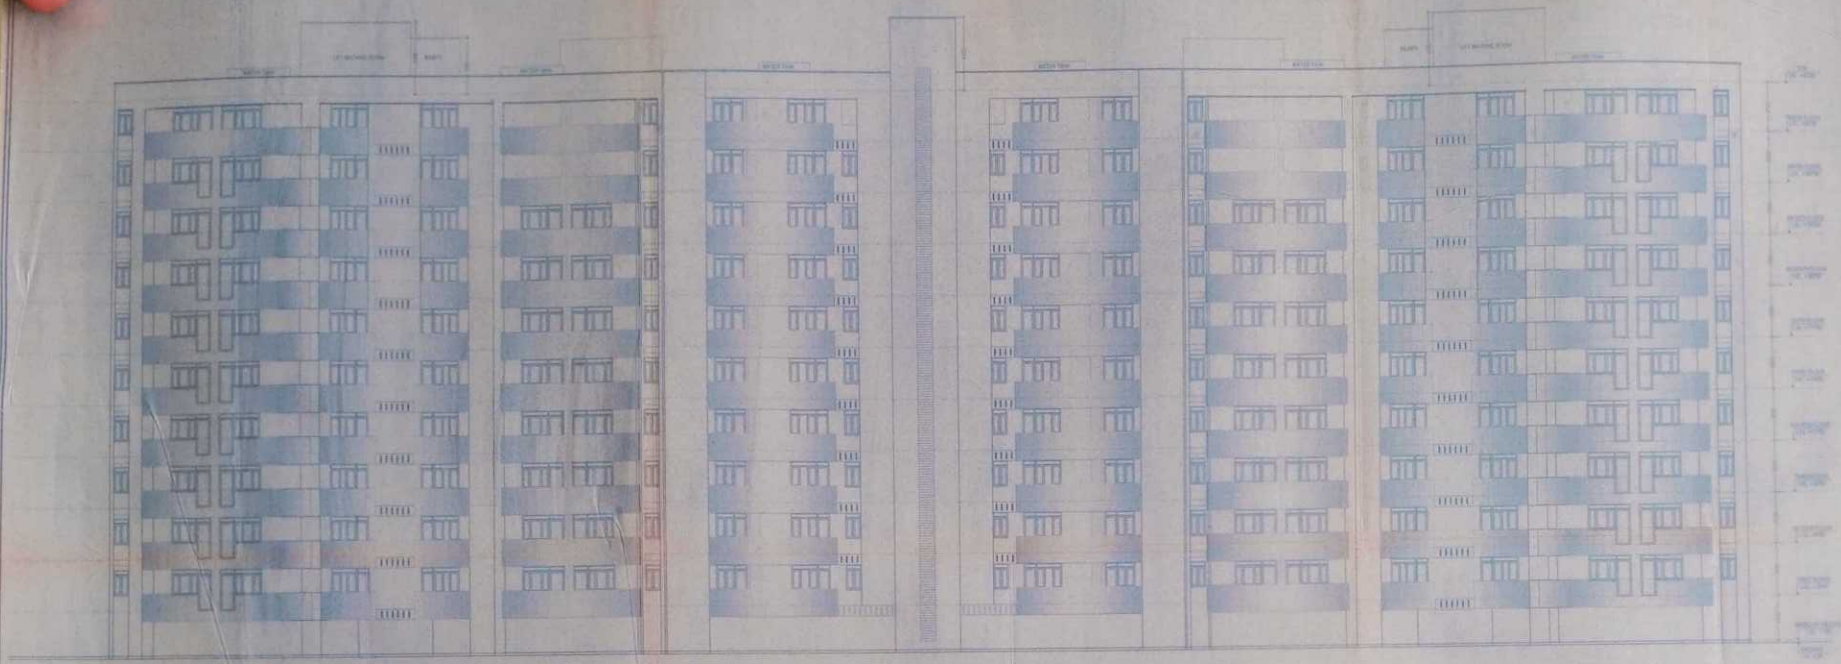

ELEVATION -A



ELEVATION -B

SCHEDULE OF OPENINGS

MARK	TYPE	WIDTH	HEIGHT	SILL HT.	UNIT	REMARKS

NO.	DATE	DESCRIPTION

JOB TITLE


As per SIGNATURE
2012
Director

ARCHITECT'S SIGNATURE:
VIJAY GUPTA, B.ARCH., AIIA, FIV
Registered Architect
Reg. No. CA/79/1018
Date of Validity: 43, Nehru Place,
New Delhi-110019
CA/79/1018

DRAWING TITLE:
ELEVATION & SECTION
OF TOWER - 6

PROJECT NO.:

SCALE: DATE: AUG 2008 DRAWN:

VIJAY GUPTA
ARCHITECTS
501, CHIRANJIV TOWER
43, NEHRU PLACE, NEW DELHI-19
TEL: 26441785, 26460529, 26470785

DRG. NO.: PSHG/SEC9/A-02 R1

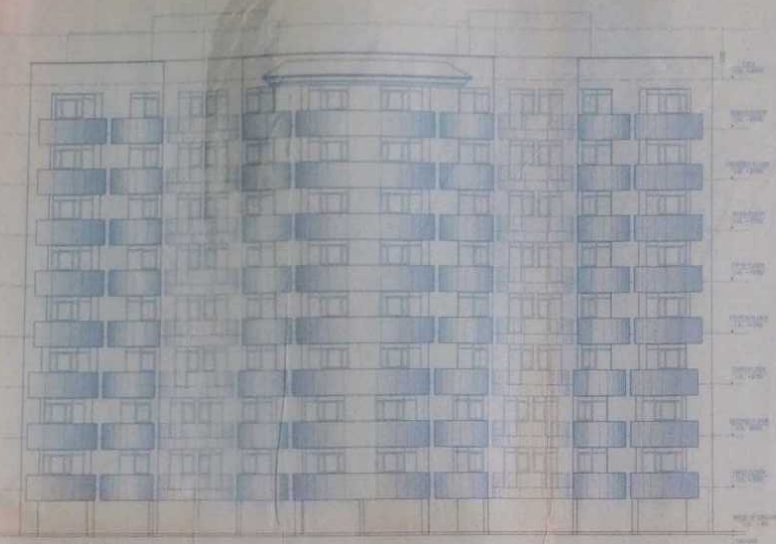

ELEVATION C

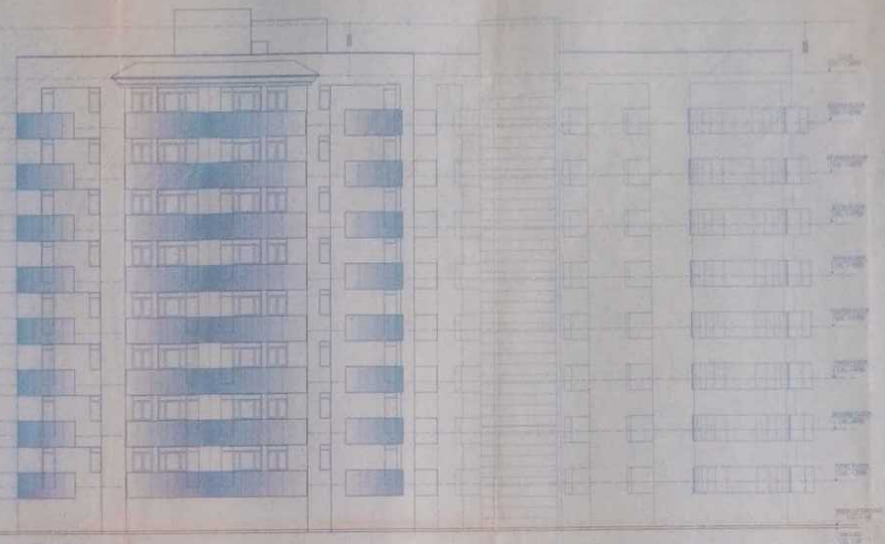

ELEVATION D

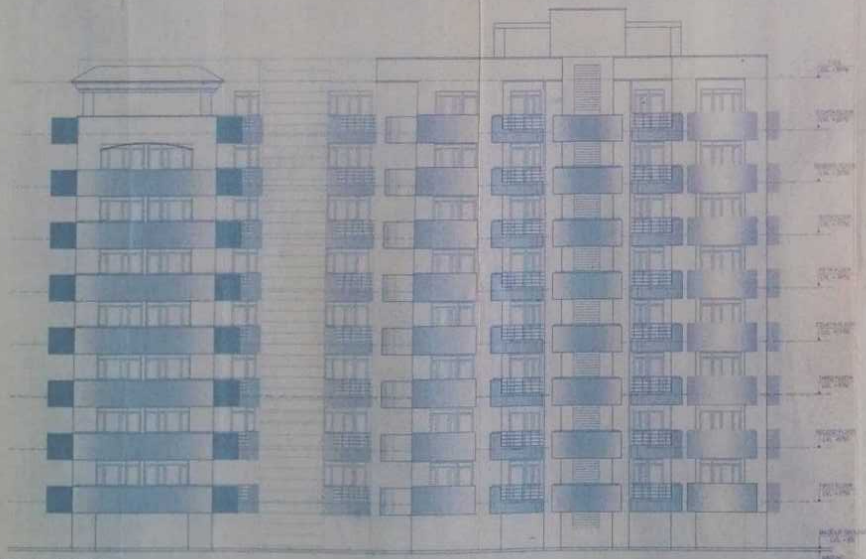

ELEVATION B

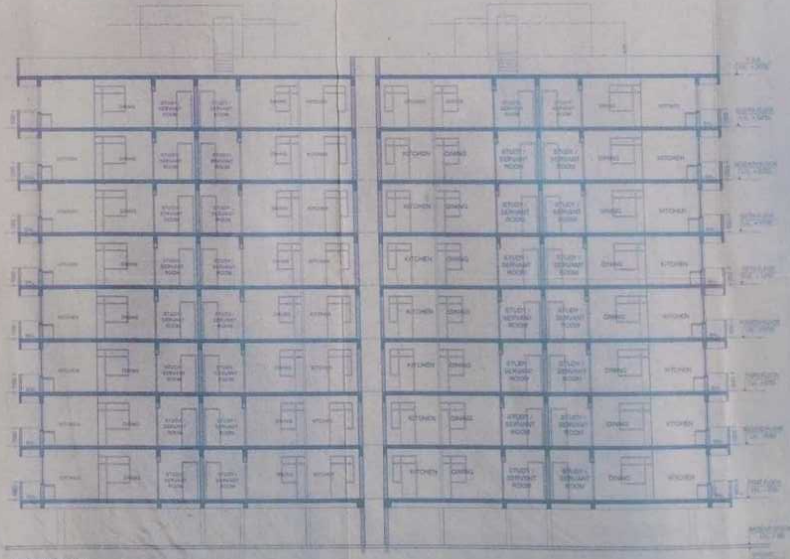

SECTION A-A



NO.	DATE	DESCRIPTION
		REVISING / EDITING

JOB TITLE

PROPOSED GROUP HOUSING SCHEME IN SECTOR -34, BAHADURGARH LICENCE NO. 179 OF 2007 DATED 25.4.07) BSP(C) DEVELOPED BY M/S PRABHU DHANTI REAL ESTATE PVT. LTD

For Prabhu Dhanti Real Estate Pvt. Ltd.

Director

ARCHITECT'S SIGNATURE

DRAWING TITLE

ELEVATION & SECTION OF TOWER- 7

PROJECT NO. :

SCALE	DATE	DRAWN
1:100	AUG'2008	

ARCHITECTS

VIJAY GUPTA ARCHITECTS

501, CHIRANJIV TOWER 43, NEHRU PLACE, NEW DELHI TEL : 011-26514743, 26460426, 26410780

N

DRG. NO. PDM/SUB/TT/02 R1