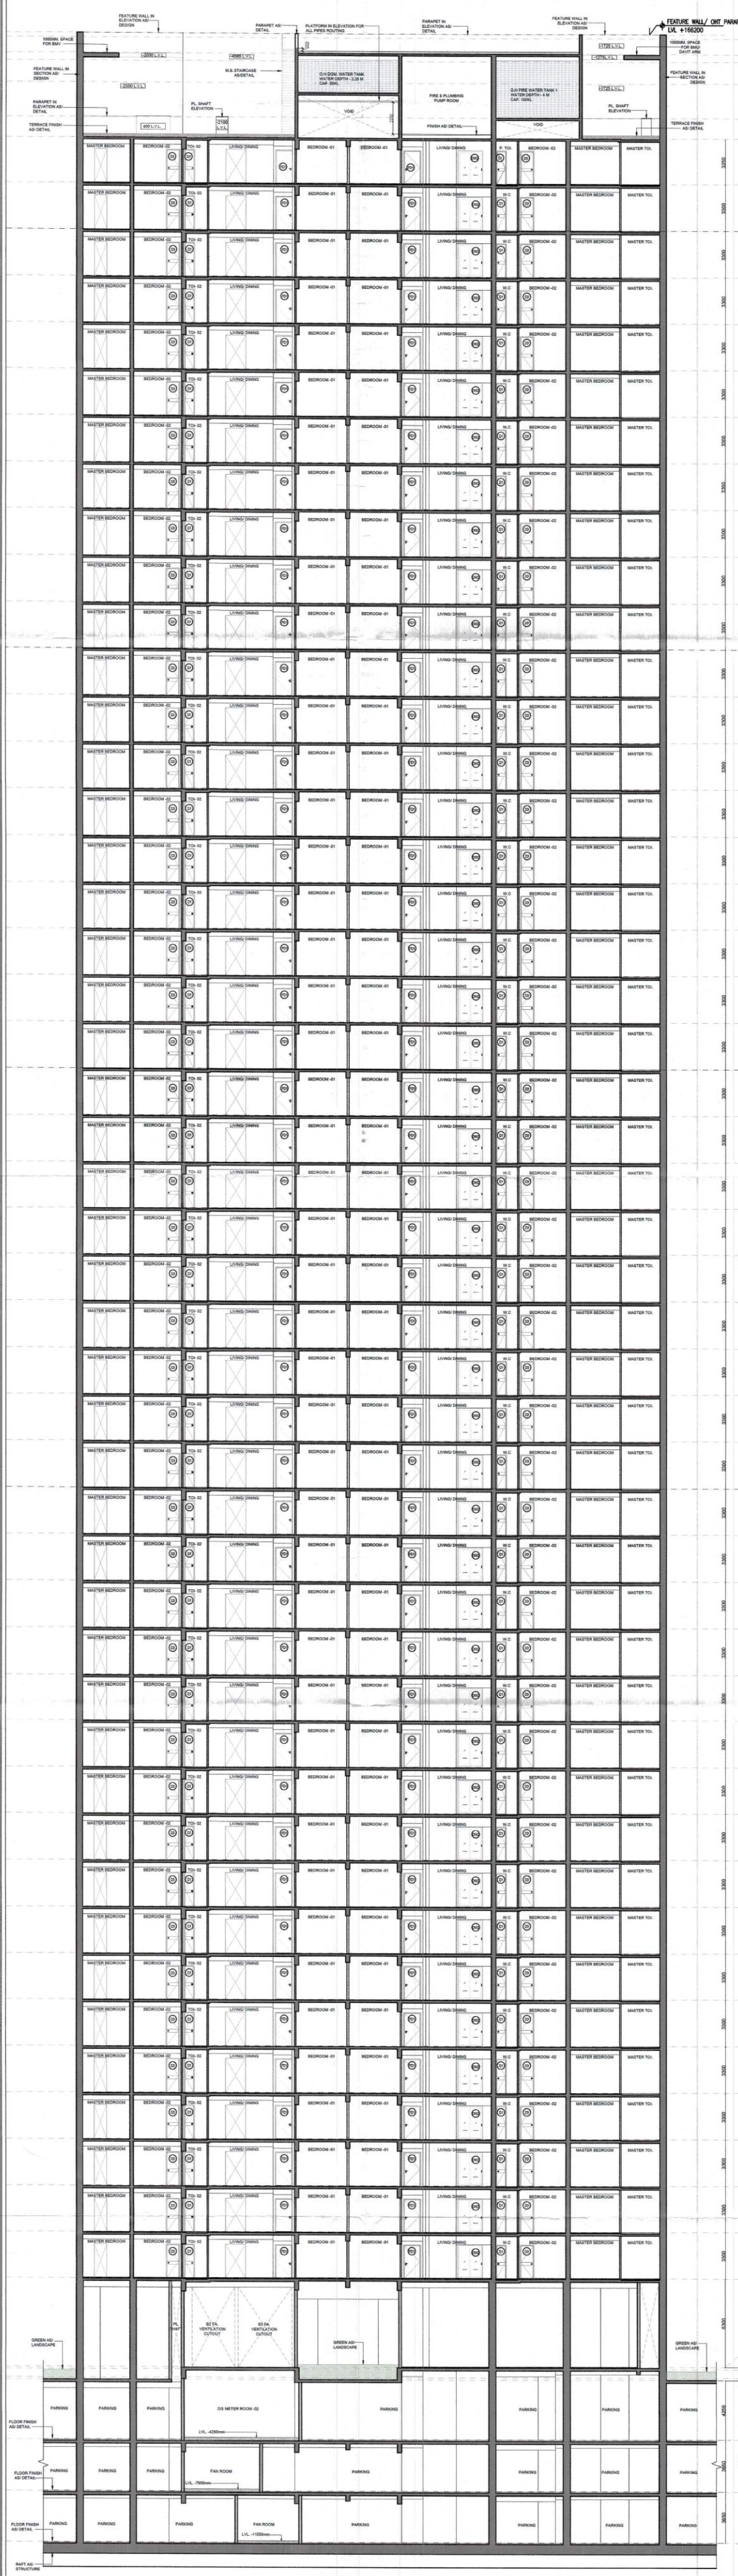

1 TYPICAL SECTION- A-TOWER A
1:100

2 TYPICAL SECTION- B -TOWER A
1:100

This drawing is a "COPYRIGHT" contents of this drawing or part thereof may not be used or reproduced without the permission of the Architect.

S.T.P.(HQ) Member Secretary B.P.A.C.
S.T.P.(G) Member B.P.A.C.
C.T.P.(HR) Chairman B.P.A.C.
DTP(HQ)
ATP(HQ)
AD
PA
ATP
Rajesh Dutt SD(HQ)
FSO
TO BE RETAINED WITH THIS OFFICE
MEMO NO. 2462
DATED : 20-01-2026

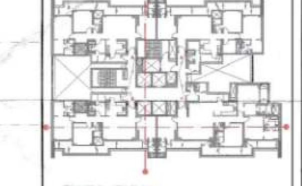

TOWER B- KEY PLAN

OWNER SIGN	ARCHITECT SIGN
	REENA SHARMA B.ARCH CA/2016/77247

KEY PLAN

SUBMISSION DRAWING

OWNER
M/S RADHEY BUILDHOME PVT. LTD. IN COLLABORATION WITH M/S ADANI M2K REALTORS LLP.

PROJECT
PROPOSED RESIDENTIAL GROUP HOUSING COLONY OVER AN ADDITIONAL AREA MEASURING 0.03125 ACRE (LICENSE NO 131 OF 2025 DATED 29-07-2025) ADJOINING TO ALREADY LICENCED AREA MEASURING 5.13125 ACRES (AFTER MIGRATION OF 12.85625 ACRES INTO RESIDENTIAL PLOTTED COLONY UNDER DDJAY-2016 LICENSE NO-44OF 2021 DATED 12.08.2021 OUT OF TOTAL 17.9875 ACRES UNDER LICENCE NO. 24 OF 2012) TOTAL AREA MEASURING 5.1625 ACRES IN SECTOR 102 & 102-A, GURUGRAM

SCALE	DATE	
1:100	17.11.2025	

DRAWING TITLE
TYPICAL SECTION-A & B -TOWER A

ARCHITECTS
MORPHOGENESIS.
41, INDUSTRIAL ESTATE, OKHLA PHASE-III,
NEW DELHI 110020, INDIA
TEL: +91 11 41828070
E MAIL: STUDIO@MORPHOGENESIS.ORG

DRAWING NO.	REVISION
S-18a	