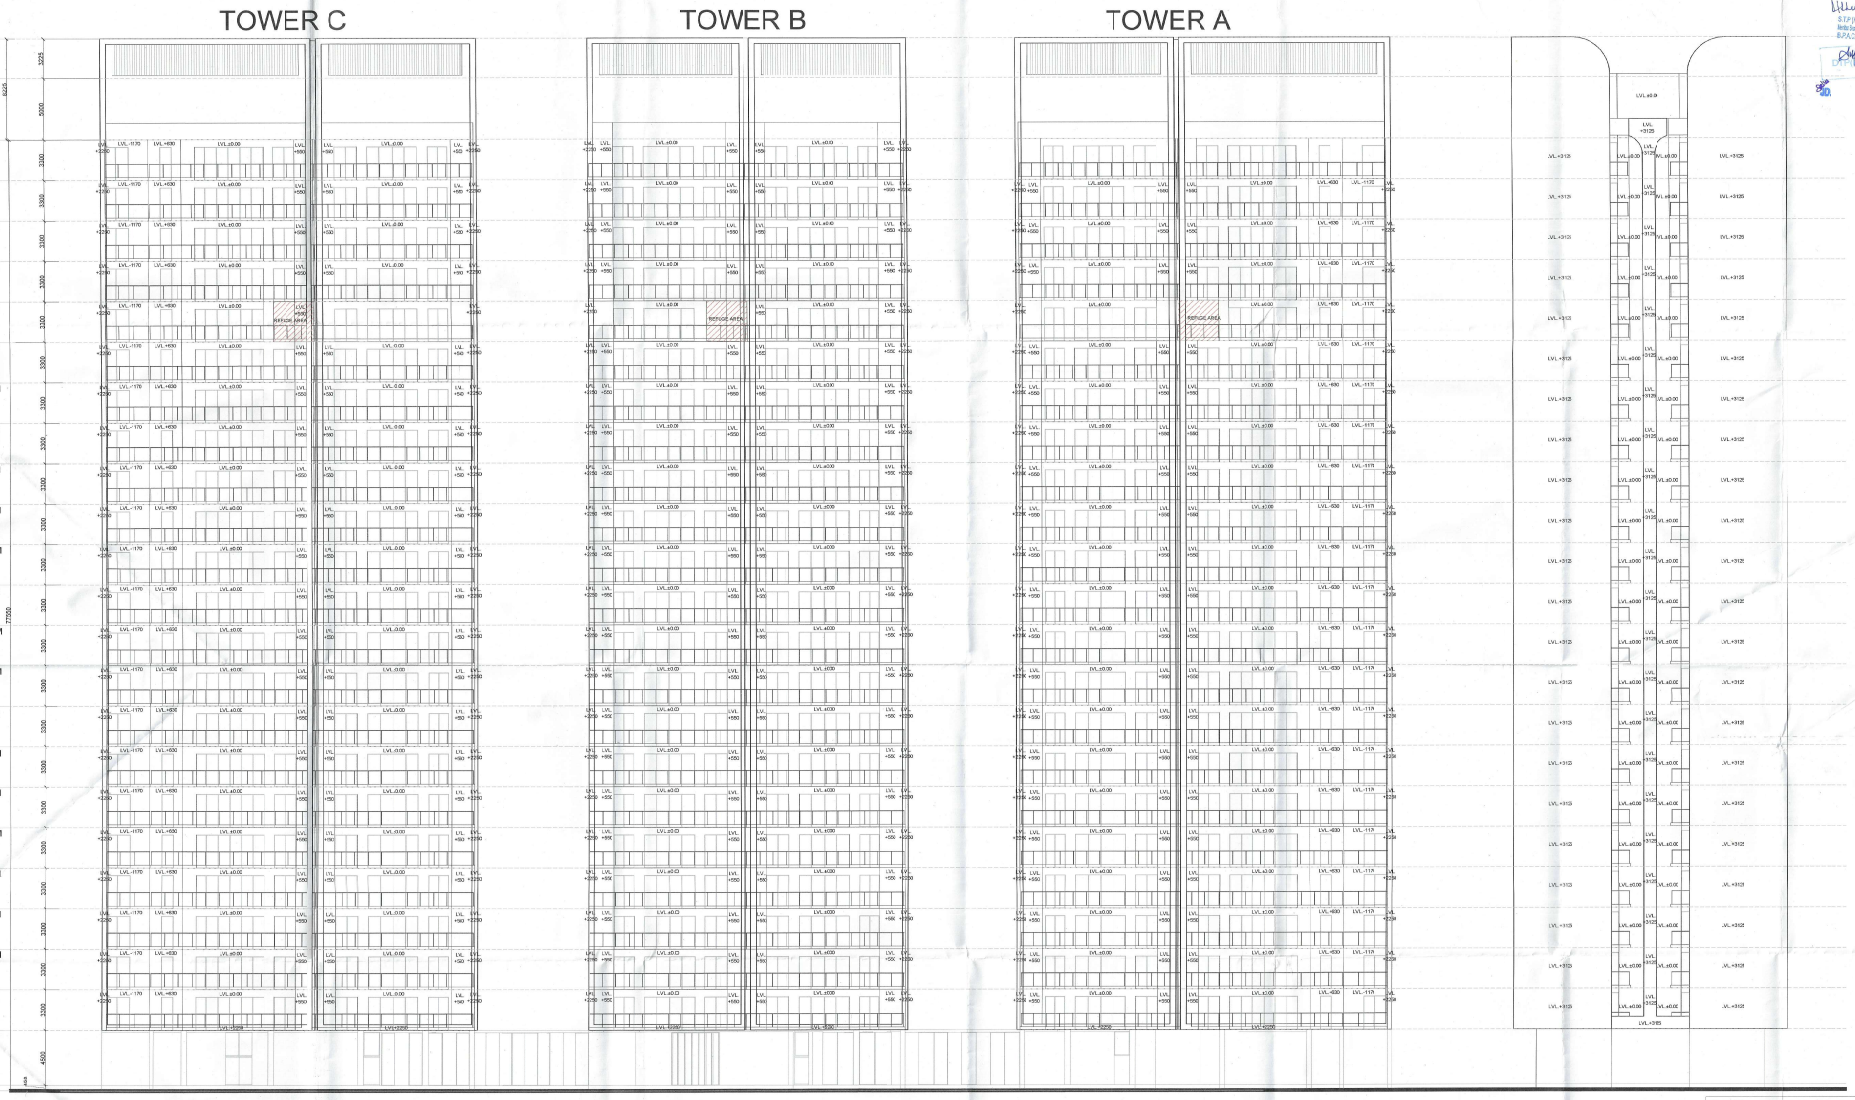

ELEVATION TOWER A,B&C - 03

ELEVATION TOWER A&C - 04

KEY PLAN

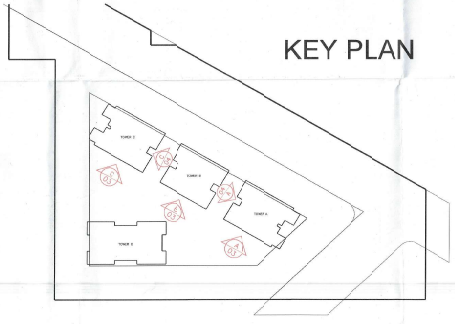

S.T.P.(HQ) Delhi Sarain B.P.A.C.
S.T.P.(G) Member B.P.A.C.
S.T.P.(Plg) Member B.P.A.C.
A.T.P.(HQ)
A.T.P.
DINESH KUMAR PA(HQ)
FSO, (HQ) Member BPAC

SANCTIONED
TO BE READ WITH THE OFFICE MEMO NO.:
DATE :

Boxacres Developers Private Limited
Authorised Signatory

VIMAL BAJAJ
Architect CA/95/01791
SE, Sector-14, Gurgaon

CLIENT:	BOXACRES DEVELOPERS PVT. LTD
PROJECT : -	PROPOSED PLAN OF RETIREMENT HOUSING PROJECT (UNDER RETIREMENT HOUSING POLICY) AREA MEASURING 4.5968 ACRES (LICENSE NO 22 OF 2026 DATED 30.01.2026) IN SECTOR 79 GURUGRAM BEING DEVELOPED BY BOXACRES DEVELOPERS PVT. LTD. AND FORSYTHIA PROPBUILD PVT. LTD. IN COLLABORATION WITH BOXACRES DEVELOPERS PVT LTD.
SCALE :	1:400
NORTH	
DRAWING NAME	TOWER A,B&C ELEVATION AT 3 & 4
DRAWING NO.	SUB-17
APPLICANT'S SIGN.	ARCHITECT'S SIGN