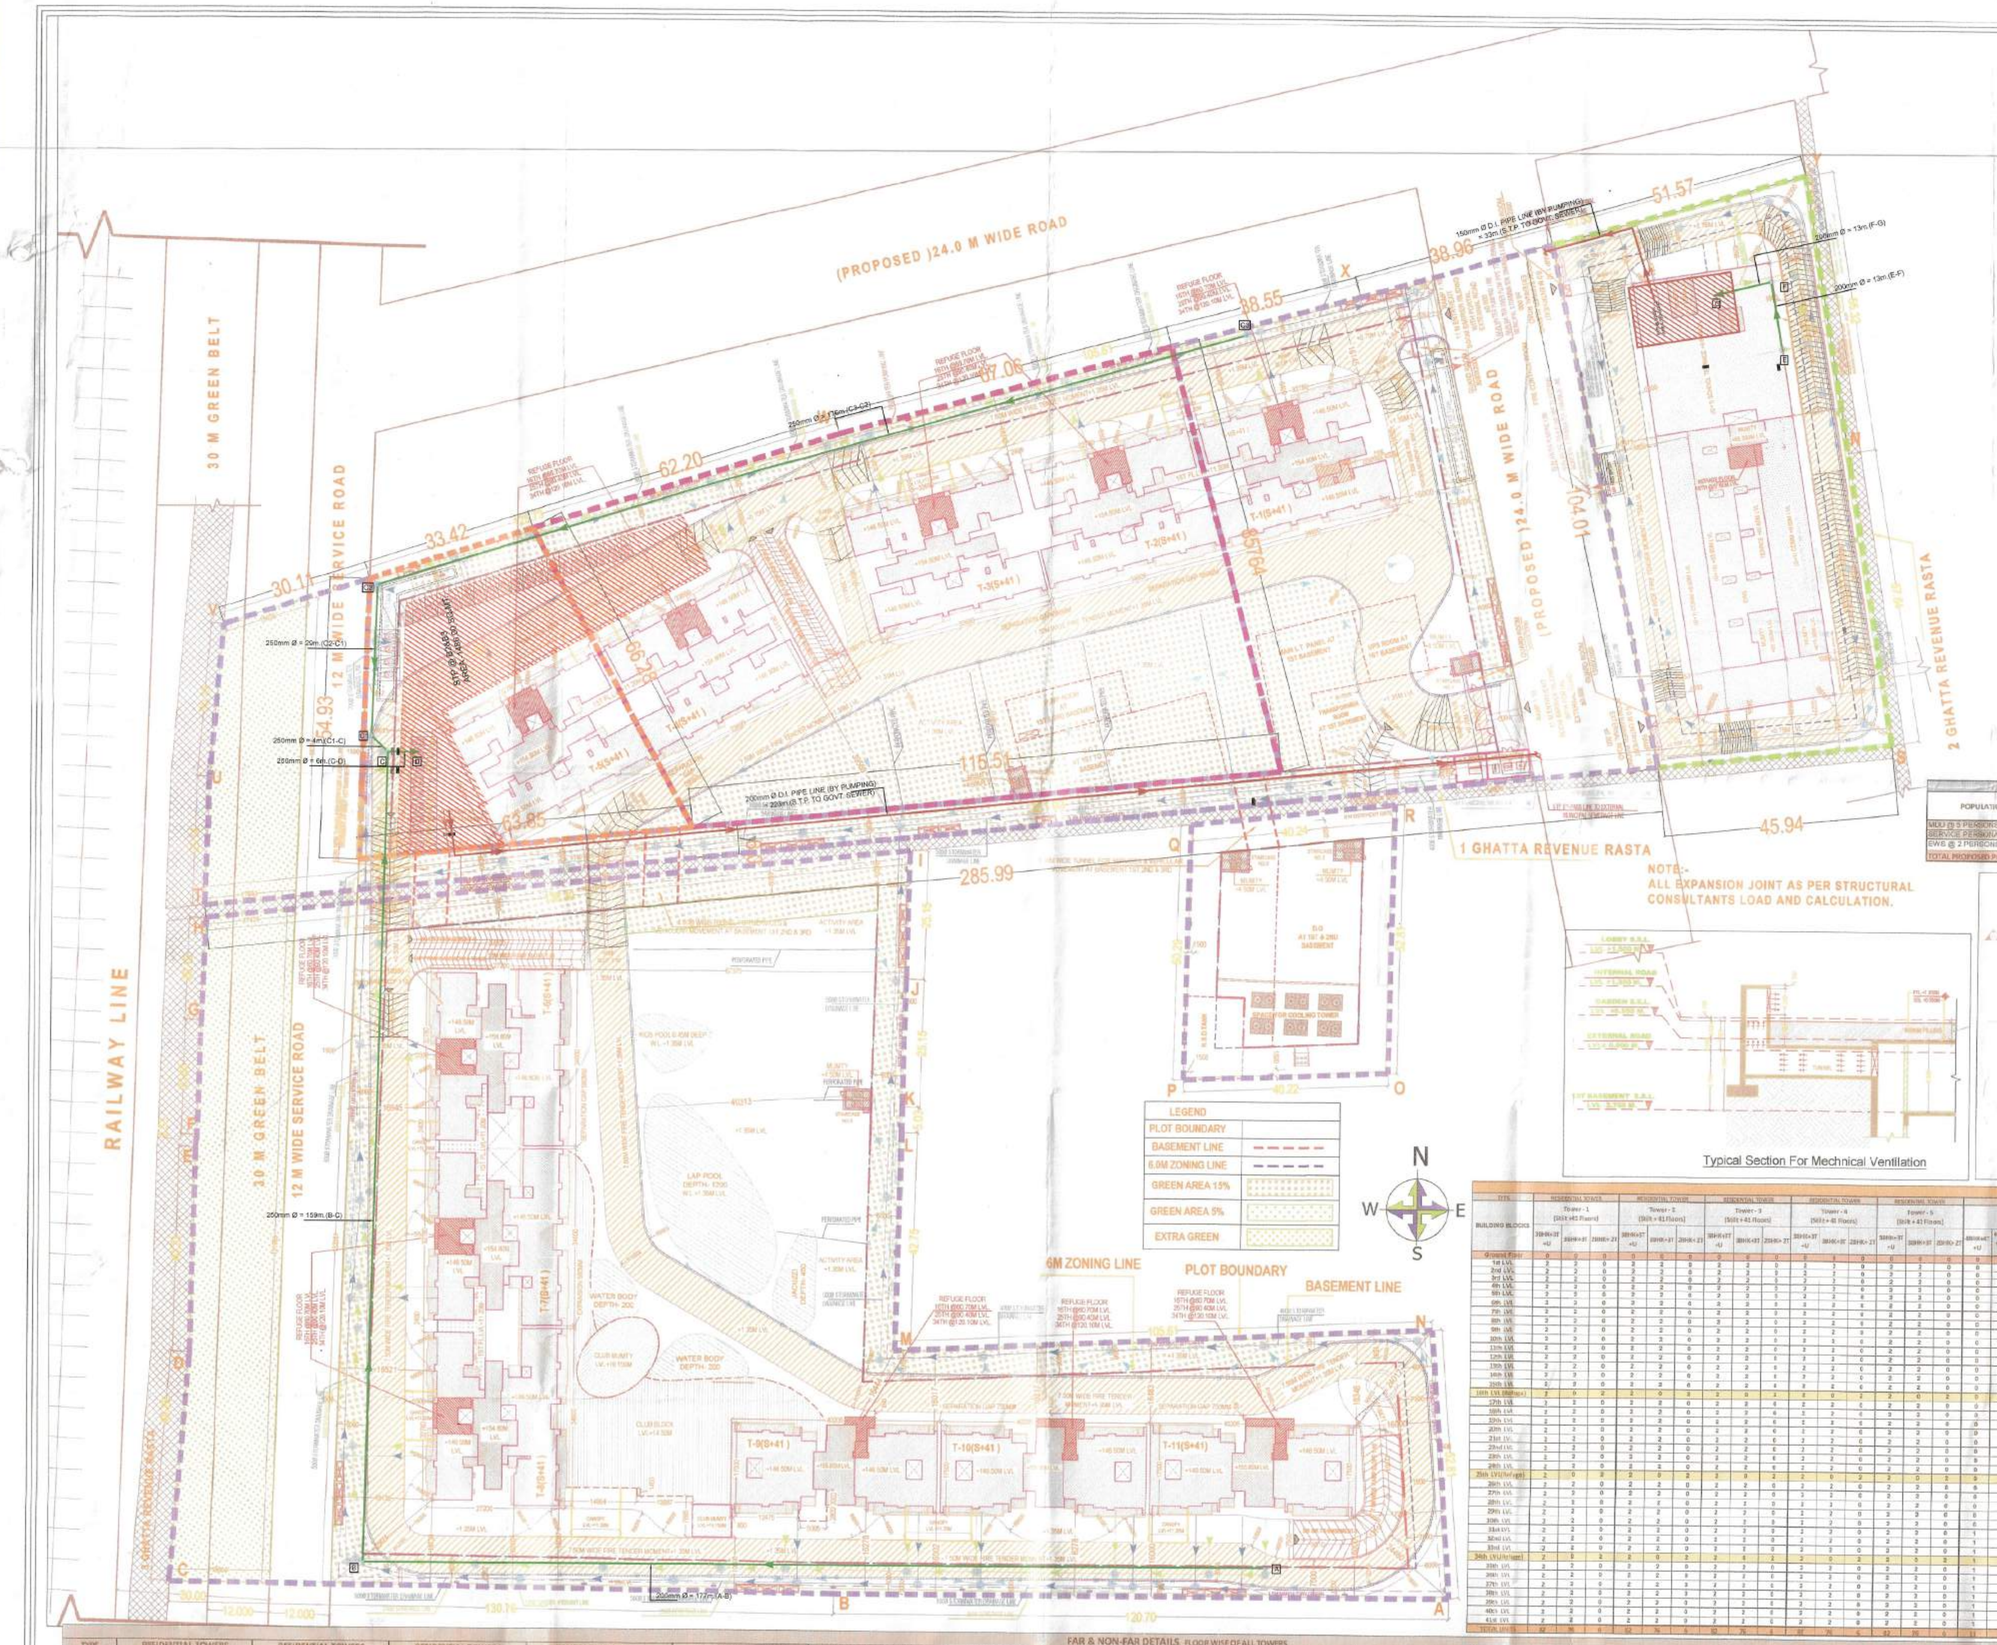

AREA DETAILS WITH TDR			
	DESCRIPTION	ACRES	SQM
1	TOTAL PLOT AREA	13.5656	54897.95
	NET AREA AS PER ZONING	13.1521	53224.58
	PLOT AREA- INTENSE ZONE	11.0753	44820.08
	PLOT AREA- TRANSITION ZONE	2.0768	8404.50
2	PERMISSIBLE GROUND COVERAGE @60%	60.00%	31934.75
3	PROPOSED GROUND COVERAGE	23.84%	12690.33
		VALUE	SQM
4	PERMISSIBLE F.A.R. INTENSE ZONE (A)	3.5	156870.27
5	PERMISSIBLE F.A.R. TRASITION ZONE (B)	2.5	21011.25
6	PLATINUM GREEN IGBC REG.NO. GH 250281 (@15% ON NET AREA) (C)		7983.09
7	TOTAL PERMISSIBLE F.A.R. (A+B+C) =(D)	3.492	185865.61
8	TOTAL PROPOSED COMMERCIAL F.A.R. (E)	1.59	2947.35
9	BALANCE FAR FOR RESIDENTIAL (D-E) =F	98.41%	182917.86
10	TDR AVAILABLE FOR RESIDENTIAL UTILIZATION (G)	1.40	74841.00
11	BALANCE F.A.R. INCLUDING TDR FAR INCLUDING (F+G= H)		257558.86
12	TOTAL PROPOSED RESI. F.A.R. (A)(RE5+EWS+CLUB) (I)		257365.97
13	BALANCE FAR (J= H - I)		192.89
14	TOTAL PROPOSED RESI.+ COMMERCIAL F.A.R.(K= I+ E)		260313.32
15	GREEN AREA REQUIRED 15% OF PLOT AREA	15.00%	8234.69
16	GREEN AREA PROVIDED -	15.00%	8234.90

DENSITY	MAXIMUM PPA	MAXIMUM PERSON	MINIMUM PPA	MINIMUM PERSONS
REQUIRED DENSITY (600 PPA, +/-10%) applicable on Plot Area 10.853 acres (98% of 11.0753 Acres) INTENSE ZONE +150 (TOD+TDR)	810	8791.57	690	7489.1179
REQUIRED DENSITY (430 PPA, +/-10%) applicable on Plot Area 2.0352 acres (98% of 2.0768 Acres) TRANSITION ZONE +150 (TOD+TDR)	623	1267.97	537	1092.9368
TOTAL POPULATION PERMISSIBLE		10059.54		8582.055
TOTAL UNITS PERMISSIBLE		1811.55		1545.481
TOTAL POPULATION ACHIEVED		9986.00		
TOTAL MDU ACHIEVED		1796.00		
AVERAGE PERMISSIBLE DENSITY		784.86		
AVERAGE PROPOSED DENSITY		759.27		

SERVICE UNIT DETAILS	
REQUIRED EWS @ 15% OF MDU	317.29
REQUIRED SERVICE PERSONAL UNITS @ 10% OF MDU	180
PROPOSED EWS UNITS	318
PROPOSED SERVICE PERSONAL UNITS	180

B/E NO.	UNIT TYPE	NOS.
1	1BHK+3*+U	571
2	3BHK+3T	508
3	2BHK+2T	57
4	4BHK+4T+U	41
5	3BHK+2T	481
	TOTAL MDU	1798
6	SERVICE PERSONAL UNIT	180

POPULATION CALCULATION			
POPULATION DETAILS	TOTAL UNITS	POPULATION PER UNIT	TOTAL POPULATION
MDU @ 5 PERSONS	1798	5	8990
SERVICE PERSONAL UNIT @ 2	180	2	360
EWS @ 2 PERSONS	318	2	636
TOTAL PROPOSED POPULATION			9986

PARKING CALCULATION			
	Criteria	REQUIRED CAR PARK	Provided
REQUIRED CAR PARKING FOR MAIN UNIT	0.5 ECS / MAIN UNIT under 100sqm of carpet	383	2335
	1.0 ECS /MAIN UNIT over 100sqm TO 150 sqm of carpet	1202	
EWS PARKING	5% OF TOTAL CAR PARKING	73	73
COMMERCIAL PARKING	1 ECS / MAIN UNIT over 50 sq.mof carpet	52	52
NURSERY SCHOOL 1	15% OF 809.30 SQ.M (OF N. SCHOOL SITE AREA)	121.3 SQ.M	121.3 SQ.M
NURSERY SCHOOL 2	15% OF 809.30 SQ.M (OF N. SCHOOL SITE AREA)	121.3 SQ.M	121.3 SQ.M
PRIMARY SCHOOL 1	15% OF 2023.43 SQ.M (OF PR.SCHOOL SITE AREA)	305.5 SQ.M	305.5 SQ.M
	For every 100 ECS-2 Electrical surface carparks	32	32
TOTAL REQUIRED CAR PARKING (ECS)		1572	2460

PROPOSED ECS				NOS.	ECS
BASEMENT -01				760	764.68
BASEMENT -02				766	791.37
BASEMENT -03				809	793.93
TOTAL ECS AT RESIDENTIAL BASEMENT				2335	2349.94
COMMERCIAL BASEMENT-01				46	46.92
COMMERCIAL BASEMENT-02				40	45.06
COMMERCIAL BASEMENT-03				39	45.98
TOTAL ECS AT COMMERCIAL BASEMENT				125	138.16
TOTAL ECS				2460	2388.12

PUBLIC AMENITIES				
NURSERY SCHOOL 1 @ .2 ACRE	0.2	809.3	1 FOR EVERY 2500 POPULATION	809.30
PERMISSIBLE FAR 1.5				1232.27
MIN FAR REQ FOR SANCTION (25%)				308.07
PROVIDED FAR FOR NURSERY SCHOOL 1				311.436
				2246.94
NURSERY SCHOOL 2 @ .2 ACRE	0.2	809.3	1 FOR EVERY 2500 POPULATION	809.30
PERMISSIBLE FAR 1.5				1232.27
MIN FAR REQ FOR SANCTION (25%)				308.07
PROVIDED FAR FOR NURSERY SCHOOL 2				311.44
PRIMARY SCHOOL@ .5 ACRE	0.5	2023.43	1 FOR EVERY 5000 POPULATION	2023.43
PERMISSIBLE FAR 1.5				3071.56
MIN FAR REQ FOR SANCTION (25%)				767.89
PROVIDED FAR FOR PRIMARY SCHOOL				839.90
TOTAL BUILUP AREA FOR AMENITIES				1462.79

LEGEND
PLOT BOUNDARY
BASEMENT LINE
6.0M ZONING LINE
GREEN AREA 15%
GREEN AREA 5%
EXTRA GREEN

Typical Section For Mechnical Ventilation

S.T.P.(HQ) Member Secretary B.P.A.C. — S.T.P.(G) Member B.P.A.C. — C.T.P.(HR) Chairman B.P.A.C.

DTP(HQ) — ATP(HQ)

AB — PA — ATP

SANCTIONED
TO BE READ WITH THE OFFICE MEMO NO.:
DATED :

GURPREET JD(HQ)

SUDHI
SIGNATORY

SEWERAGE LEGEND:-
SEWERAGE MANHOLE
SEWERAGE LINE
STP OVER FLOW PUMPING LINE
SEWERAGE TREATMENT PLANT

FAR & NON-FAR DETAILS FLOOR WISE OF ALL TOWERS

TYPE	Residential Towers: Tower - 1 (Stilt+41 Floors)	Residential Towers: Tower - 2 (Stilt+41 Floors)	Residential Towers: Tower - 3 (Stilt+41 Floors)	Residential Towers: Tower - 4 (Stilt+41 Floors)	Residential Towers: Tower - 5 (Stilt+41 Floors)	Residential Towers: Tower - 6 (Stilt+41 Floors)	Residential Towers: Tower - 7 (Stilt+41 Floors)	Residential Towers: Tower - 8 (Stilt+41 Floors)	Residential Towers: Tower - 9 (Stilt+41 Floors)	Residential Towers: Tower - 10 (Stilt+41 Floors)	Residential Towers: Tower - 11 (Stilt+41 Floors)
BUILDING BLOCKS	2BHK+2T	2BHK+2T	2BHK+2T	2BHK+2T	2BHK+2T	2BHK+2T	2BHK+2T	2BHK+2T	2BHK+2T	2BHK+2T	2BHK+2T
	FAR	NON-FAR	BALCONY	BUILT-UP AREA	FAR	NON-FAR	BALCONY	BUILT-UP AREA	FAR	NON-FAR	BALCONY
	SQ. MT	SQ. MT	SQ. MT	SQ. MT	SQ. MT	SQ. MT	SQ. MT	SQ. MT	SQ. MT	SQ. MT	SQ. MT
BASEMENT	0.000	106.401	0.000	106.401	0.000	103.810	0.000	103.810	0.000	103.810	0.000
BASEMENT-1,2	0.000	106.401	0.000	106.401	0.000	103.810	0.000	103.810	0.000	103.810	0.000
BASEMENT-3	0.000	106.401	0.000	106.401	0.000	103.810	0.000	103.810	0.000	103.810	0.000
Ground Floor	0.000	0.000	0.000	0.000	0.000	0.000	0.000	0.000	0.000	0.000	0.000
1st LVL	88.92	23.64	10.24	126.80	88.92	23.64	10.24	126.80	88.92	23.64	10.24
2nd LVL	88.92	32.78	18.663	139.363	88.92	32.78	18.663	139.363	88.92	32.78	18.663
3rd LVL	88.92	32.78	18.663	139.363	88.92	32.78	18.663	139.363	88.92	32.78	18.663
4th LVL	88.92	32.78	18.663	139.363	88.92	32.78	18.663	139.363	88.92	32.78	18.663
5th LVL	88.92	32.78	18.663	139.363	88.92	32.78	18.663	139.363	88.92	32.78	18.663
6th LVL	88.92	32.78	18.663	139.363	88.92	32.78	18.663	139.363	88.92	32.78	18.663
7th LVL	88.92	32.78	18.663	139.363	88.92	32.78	18.663	139.363	88.92	32.78	18.663
8th LVL	88.92	32.78	18.663	139.363	88.92	32.78	18.663	139.363	88.92	32.78	18.663
9th LVL	88.92	32.78	18.663	139.363	88.92	32.78	18.663	139.363	88.92	32.78	18.663
10th LVL	88.92	32.78	18.663	139.363	88.92	32.78	18.663	139.363	88.92	32.78	18.663
11th LVL	88.92	32.78	18.663	139.363	88.92	32.78	18.663	139.363	88.92	32.78	18.663
12th LVL	88.92	32.78	18.663	139.363	88.92	32.78	18.663	139.363	88.92	32.78	18.663
13th LVL	88.92	32.78	18.663	139.363	88.92	32.78	18.663	139.363	88.92	32.78	18.663
14th LVL	88.92	32.78	18.663	139.363	88.92	32.78	18.663	139.363	88.92	32.78	18.663
15th LVL(Refuge)	88.92	32.78	18.663	139.363	88.92	32.78	18.663	139.363	88.92	32.78	18.663
16th LVL	88.92	32.78	18.663	139.363	88.92	32.78	18.663	139.363	88.92	32.78	18.663
17th LVL	88.92	32.78	18.663	139.363	88.92	32.78	18.663	139.363	88.92	32.78	18.663
18th LVL	88.92	32.78	18.663	139.363	88.92	32.78	18.663	139.363	88.92	32.78	18.663
19th LVL	88.92	32.78	18.663	139.363	88.92	32.78	18.663	139.363	88.92	32.78	18.663
20th LVL	88.92	32.78	18.663	139.363	88.92	32.78	18.663	139.363	88.92	32.78	18.663
21st LVL	88.92	32.78	18.663	139.363	88.92	32.78	18.663	139.363	88.92	32.78	18.663
22nd LVL	88.92	32.78	18.663	139.363	88.92	32.78	18.663	139.363	88.92	32.78	18.663
23rd LVL	88.92	32.78	18.663	139.363	88.92	32.78	18.663	139.363	88.92	32.78	18.663
24th LVL	88.92	32.78	18.663	139.363	88.92	32.78	18.663	139.363	88.92	32.78	18.663
25th LVL(Refuge)	88.92	32.78	18.663	139.363	88.92	32.78	18.663	139.363	88.92	32.78	18.663
26th LVL	88.92	32.78	18.663	139.363	88.92	32.78	18.663	139.363	88.92	32.78	18.663
27th LVL	88.92	32.78	18.663	139.363	88.92	32.78	18.663	139.363	88.92	32.78	18.663
28th LVL	88.92	32.78	18.663	139.363	88.92	32.78	18.663	139.363	88.92	32.78	18.663
29th LVL	88.92	32.78	18.663	139.363	88.92	32.78	18.663	139.363	88.92	32.78	18.663
30th LVL	88.92	32.78	18.663	139.363	88.92	32.78	18.663	139.363	88.92	32.78	18.663
31st LVL	88.92	32.78	18.663	139.363	88.92	32.78	18.663	139.363	88.92	32.78	18.663
32nd LVL	88.92	32.78	18.663	139.363	88.92	32.78	18.663	139.363	88.92	32.78	18.663
33rd LVL	88.92	32.78	18.663	139.363	88.92	32.78	18.663	139.363	88.92	32.78	18.663
34th LVL(Refuge)	88.92	32.78	18.663	139.363	88.92	32.78	18.663	139.363	88.92	32.78	18.663
35th LVL	88.92	32.78	18.663	139.363	88.92	32.78	18.663	139.363	88.92	32.78	18.663
36th LVL	88.92	32.78	18.663	139.363	88.92	32.78	18.663	139.363	88.92	32.78	18.663
37th LVL	88.92	32.78	18.663	139.363	88.92	32.78	18.663	139.363	88.92	32.78	18.663
38th LVL	88.92	32.78	18.663	139.363	88.92	32.78	18.663	139.363	88.92	32.78	18.663
39th LVL	88.92	32.78	18.663	139.363	88.92	32.78	18.663	139.363	88.92	32.78	18.663
40th LVL	88.92	32.78	18.663	139.363	88.92	32.78	18.663	139.363	88.92	32.78	18.663
41st LVL	88.92	32.78	18.663	139.363	88.92	32.78	18.663	139.363	88.92	32.78	18.663
Terrace	0.000	16.130	0.000	16.130	0.000	16.130	0.000	16.130	0.000	16.130	0.000
L.M.R.	0.000	125.875	0.000	125.875	0.000	125.875	0.000	125.875	0.000	125.875	0.000
TOTAL	2394.924	2856.564	493.325	2524.490	2394.924	2856.564	493.325	2524.490	2394.924	2856.564	493.325

TYPE	Residential Towers: Tower - 12 (Stilt+41 Floors)	Residential Towers: Tower - 13 (Stilt+41 Floors)	Residential Towers: Tower - 14 (Stilt+41 Floors)	Residential Towers: Tower - 15 (Stilt+41 Floors)	Residential Towers: Tower - 16 (Stilt+41 Floors)	Residential Towers: Tower - 17 (Stilt+41 Floors)	Residential Towers: Tower - 18 (Stilt+41 Floors)	Residential Towers: Tower - 19 (Stilt+41 Floors)	Residential Towers: Tower - 20 (Stilt+41 Floors)	Residential Towers: Tower - 21 (Stilt+41 Floors)	Residential Towers: Tower - 22 (Stilt+41 Floors)
BUILDING BLOCKS	2BHK+2T	2BHK+2T	2BHK+2T	2BHK+2T	2BHK+2T	2BHK+2T	2BHK+2T	2BHK+2T	2BHK+2T	2BHK+2T	2BHK+2T
	FAR	NON-FAR	BALCONY	BUILT-UP AREA	FAR	NON-FAR	BALCONY	BUILT-UP AREA	FAR	NON-FAR	BALCONY
	SQ. MT	SQ. MT	SQ. MT	SQ. MT	SQ. MT	SQ. MT	SQ. MT	SQ. MT	SQ. MT	SQ. MT	SQ. MT
BASEMENT	0.000	103.810	0.000	103.810	0.000	103.810	0.000	103.810	0.000	103.810	0.000
BASEMENT-1,2	0.000	103.810	0.000	103.810	0.000	103.810	0.000	103.810	0.000	103.810	0.000
BASEMENT-3	0.000	103.810	0.000	103.810	0.000	103.810	0.000	103.810	0.000	103.810	0.000
Ground Floor	0.000	0.000	0.000	0.000	0.000	0.000	0.000	0.000	0.000	0.000	0.000
1st LVL	88.92	23.64	10.24	126.80	88.92	23.64	10.24	126.80	88.92	23.64	10.24
2nd LVL	88.92	32.78	18.663	139.363	88.92	32.78	18.663	139.363	88.92	32.78	18.663
3rd LVL	88.92	32.78	18.663	139.363	88.92	32.78	18.663	139.363	88.92	32.78	18.663
4th LVL	88.92	32.78	18.663	139.363	88.92	32.78	18.663	139.363	88.92	32.78	18.663
5th LVL	88.92	32.78	18.663	139.363	88.92	32.78	18.663	139.363	88.92	32.78	18.663
6th LVL	88.92	32.78	18.663	139.363	88.92	32.78	18.663	139.363	88.92	32.78	18.663
7th LVL	88.92	32.78	18.663	139.363	88.92	32.78	18.663	139.363	88.92	32.78	18.663
8th LVL	88.92	32.78	18.663	139.363	88.92	32.78	18.663	139.363	88.92	32.78	18.663
9th LVL	88.92	32.78	18.663	139.363	88.92	32.78	18.663	139.363	88.92	32.78	18.663
10th LVL	88.92	32.78	18.663	139.363	88.92	32.78	18.663	139.363	88.92	32.78	18.663
11th LVL	88.92	32.78	18.663	139.363	88.92	32.78	18.663	139.363	88.92	32.78	18.663
12th LVL	88.92	32.78	18.663	139.363	88.92	32.78	18.663	139.363	88.92	32.78	18.663
13th LVL	88.92	32.78	18.663	139.363	88.92	32.78	18.663	139.363	88.92	32.78	18.663
14th LVL	88.92	32.78	18.663	139.363	88.92	32.78	18.663	139.363	88.92	32.78	18.663
15th LVL(Refuge)	88.92	32.78	18.663	139.363	88.92	32.78	18.663	139.363	88.92	32.78	18.663
16th LVL	88.92	32.78	18.663	139.363	88.92	32.78	18.663	139.363	88.92	32.78	18.663
17th LVL	88.92	32.78	18.663	139.363	88.92	32.78	18.663	139.363	88.92	32.78	18.663
18th LVL	88.92	32.78	18.663	139.363	88.92	32.78	18.663	139.363	88.92	32.78	18.663
19th LVL	88.92	32.78	18.663	139.363	88.92	32.78	18.663	139.363	88.92	32.78	18.663
20th LVL	88.92	32.78	18.663	139.363	88.92	32.78	18.663	139.363	88.92	32.78	18.663
21st LVL	88.92	32.78	18.663	139.363	88.92	32.78	18.663	139.363	88.92	32.78	18.663
22nd LVL	88.92	32.78	18.663	139.363	88.92	32.78	18.663	139.363	88.92	32.78	18.663
23rd LVL	88.92	32.78	18.663	139.363	88.92	32.78	18.663	139.363	88.92	32.78	18.663
24th LVL	88.92	32.78	18.663	139.363	88.92	32.78	18.663	139.363	88.92	32.78	18.663
25th LVL(Refuge)	88.92	32.78	18.663	139.363	88.92	32.78	18.663	139.363	88.92	32.78	18.663
26th LVL	88.92	32.78	18.663	139.363	88.92	32.78	18.663	139.363	88.92	32.78	18.663
27th LVL	88.92	32.78	18.663	139.363	88.92	32.78	18.663	139.363	88.92	32.78	18.663
28th LVL	88.92	32.78	18.663	139.363	88.92	32.78	18.663	139.363	88.92	32.78	18.663
29th LVL	88.92	32.78	18.663	139.363	88.92	32.78	18.663	139.363	88.92	32.78	18.663
30th LVL	88.92	32.78	18.663	139.363	88.92	32.78	18.663	139.363	88.92	32.78	18.663
31st LVL	88.92	32.78	18.663	139.363	88.92	32.78	18.663	139.363	88.92	32.78	18.663
32nd LVL	88.92	32.78	18.663	139.363	88.92	32.78	18.663	139.363	88.92	32.78	18.663
33rd LVL	88.92	32.78	18.663	139.363	88.92	32.78	18.663	139.363	88.92	32.78	18.663
34th LVL(Refuge)	88.92	32.78	18.663	139.363	88.92	32.78	18.663	139.363	88.92	32.78	18.663
35th LVL	88.92	32.78	18.663	139.363	88.92	32.78	18.663	139.363	88.92	32.78	18.663
36th LVL	88.92	32.78	18.663	139.363	88.92	32.78	18.663	139.363	88.92	32.78	18.663
37th LVL	88.92	32.78	18.663	139.363	88.92	32.78	18.663	139.363	88.92	32.78	18.663
38th LVL	88.92	32.78	18.663	139.363	88.92	32.78	18.663	139.363	88.92	32.78	18.663
39th LVL	88.92	32.78	18.663	139.363	88.92	32.78	18.663	139.363	88.92	32.78	18.663
40th LVL	88.92	32.78	18.663	139.363	88.92	32.78	18.663	139.363	88.92	32.78	18.663
41st LVL	88.92	32.78	18.663	139.363	88.92	32.78	18.663	139.363	88.92	32.78	18.663
Terrace	0.000	16.130	0.000	16.130	0.000	16.130	0.000	16.130	0.000	16.130	0.000
L.M.R.	0.000	125.875	0.000	125.875	0.000	125.875	0.000	125.875	0.000	125.875	0.000
TOTAL	2394.924	2856.564	493.325	2524.490	2394.924	2856.564	493.325	2524.490	2394.924	2856.564	493.325

TYPE	COMMERCIAL: Commercial Area	COMMERCIAL: Deduct	COMMERCIAL:	EWS			CLUB			BASEMENT	MISC.	TOTAL
BUILDING BLOCKS							Club Area			Basement Exclusion & Parking	CO AND TNA, STAMPED AREA (Residential + Commercial + Basement)	Built-Up Area (Residential + Commercial + Basement)
	FAR	NON-FAR	BUILT-UP AREA	FAR	NON-FAR	BUILT-UP AREA	FAR	NON-FAR	BUILT-UP AREA	FAR	NON-FAR	
	SQ. MT	SQ. MT	SQ. MT	SQ. MT	SQ. MT	SQ. MT	SQ. MT	SQ. MT	SQ. MT	SQ. MT	SQ. MT	SQ. MT
BASEMENT												
BASEMENT-1,2												
BASEMENT-3												
Ground Floor	3.200	0.000	3.200	0.000	0.000	0.000	0.000	0.000	0.000	0.000	0.000	0.000
1st LVL	3.200	0.000	3.200	0.000	0.000	0.000	0.000	0.000	0.000	0.000	0.000	0.000
2nd LVL	3.200	0.000	3.200	0.000	0.000	0.000	0.000	0.000	0.000	0.000	0.000	0.000
3rd LVL	3.200	0.000	3.200	0.000	0.000	0.000	0.000	0.000	0.000	0.000	0.000	0.000
4th LVL	3.200	0.000	3.200	0.000	0.000	0.000	0.000	0.000	0.000	0.000	0.000	0.000
5th LVL	3.200	0.000	3.200	0.000	0.000	0.000	0.000	0.000	0.000	0.000	0.000	0.000
6th LVL	3.200	0.000	3.200	0.000	0.000	0.000	0.000	0.000	0.000	0.000	0.000	0.000
7th LVL	3.200	0.000	3.200	0.000	0.000	0.000	0.000	0.000	0.000	0.000	0.000	0.000
8th LVL	3.200	0.000	3.200	0.000	0.000	0.000	0.000	0.000	0.000	0.000	0.000	0.000
9th LVL	3.200	0.000	3.200	0.000	0.000	0.000	0.000	0.000	0.000	0.000	0.000	0.000
10th LVL	3.200	0.000	3.200	0.000	0.000	0.000	0.000	0.000	0.000	0.000	0.000	0.000
11th LVL	3.200	0.000	3.200	0.000	0.000	0.000	0.000	0.000	0.000	0.000	0.000	0.000
12th LVL	3.200	0.000	3.200	0.000	0.000	0.000	0.000	0.000	0.000	0.000	0.000	0.000
13th LVL	3.200	0.000	3.200	0.000	0.000	0.000	0.000	0.000	0.000	0.000	0.000	0.000
14th LVL	3.200	0.000	3.200	0.000	0.000	0.000	0.000	0.000	0.000	0.000	0.000	0.000
15th LVL(Refuge)	3.200	0.000	3.200	0.000	0.000	0.000	0.000	0.000	0.000	0.000	0.000	0.000
16th LVL	3.200	0.000	3.200	0.000	0.000	0.000	0.000	0.000	0.000	0.000	0.000	0.000
17th LVL	3.200	0.000	3.200	0.000	0.000	0.000	0.000	0.000	0.000	0.000	0.000	0.000
18th LVL	3.200	0.000	3.200	0.000	0.000	0.000	0.000	0.000	0.000	0.000	0.000	0.000
19th LVL	3.200	0.000	3.200	0.000	0.000	0.000	0.000	0.000	0.000	0.000	0.000	0.000
20th LVL	3.200	0.000	3.200	0.000	0.000	0.000	0.000	0.000	0.000	0.000	0.000	0.000
21st LVL	3.200	0.000	3.200	0.000	0.000	0.000	0.000	0.000	0.000	0.000	0.000	0.000
22nd LVL	3.200	0.000	3.200	0.000	0.000	0.000	0.000	0.000	0.000	0.000	0.000	0.000
23rd LVL	3.200	0.000	3.200	0.000	0.000	0.000	0.000	0.000	0.000	0.000	0.000	0.000
24th LVL	3.200	0.000	3.200	0.000	0.000	0.000	0.000	0.000	0.000	0.000	0.000	0.000
25th LVL(Refuge)	3.200	0.000	3.200	0.000	0.000	0.000	0.000	0.000	0.000	0.000	0.000	0.000
26th LVL	3.200	0.000	3.200	0.000	0.000	0.000	0.000	0.000	0.000	0.000	0.000	0.000
27th LVL	3.200	0.000	3.200	0.000	0.000	0.000	0.000	0.000	0.000	0.000	0.000	0.000
28th LVL	3.200	0.000	3.200	0.000	0.000	0.000	0.000	0.000	0.000	0.000	0.000	0.000
29th LVL	3.200	0.000	3.200	0.000	0.000	0.000	0.000	0.000	0.000	0.000	0.000	0.000
30th LVL	3.200	0.000	3.200	0.000	0.000	0.000	0.000	0.000	0.000	0.000	0.000	0.000
31st LVL	3.200	0.000	3.200	0.000	0.000	0.000	0.000	0.000	0.000	0.000	0.000	0.000
32nd LVL	3.200	0.000	3.200	0.000	0.000	0.000	0.000	0.000	0.000	0.000	0.000	0.000
33rd LVL	3.200	0.000	3.200	0.000	0.000	0.000	0.000	0.000	0.000	0.000	0.000	0.000
34th LVL(Refuge)	3.200	0.000	3.200	0.000	0.000	0.000	0.000	0.000	0.000	0.000	0.000	0.000
35th LVL	3.200	0.000	3.200	0.000	0.000	0.000	0.000	0.000	0.000	0.000	0.000	0.000
36th LVL	3.200	0.000	3.200	0.000	0.000	0.000	0.000	0.000	0.000	0.000	0.000	0.000
37th LVL	3.200	0.000	3.200	0.000	0.000	0.000	0.000	0.000	0.000	0.000	0.000	0.000