




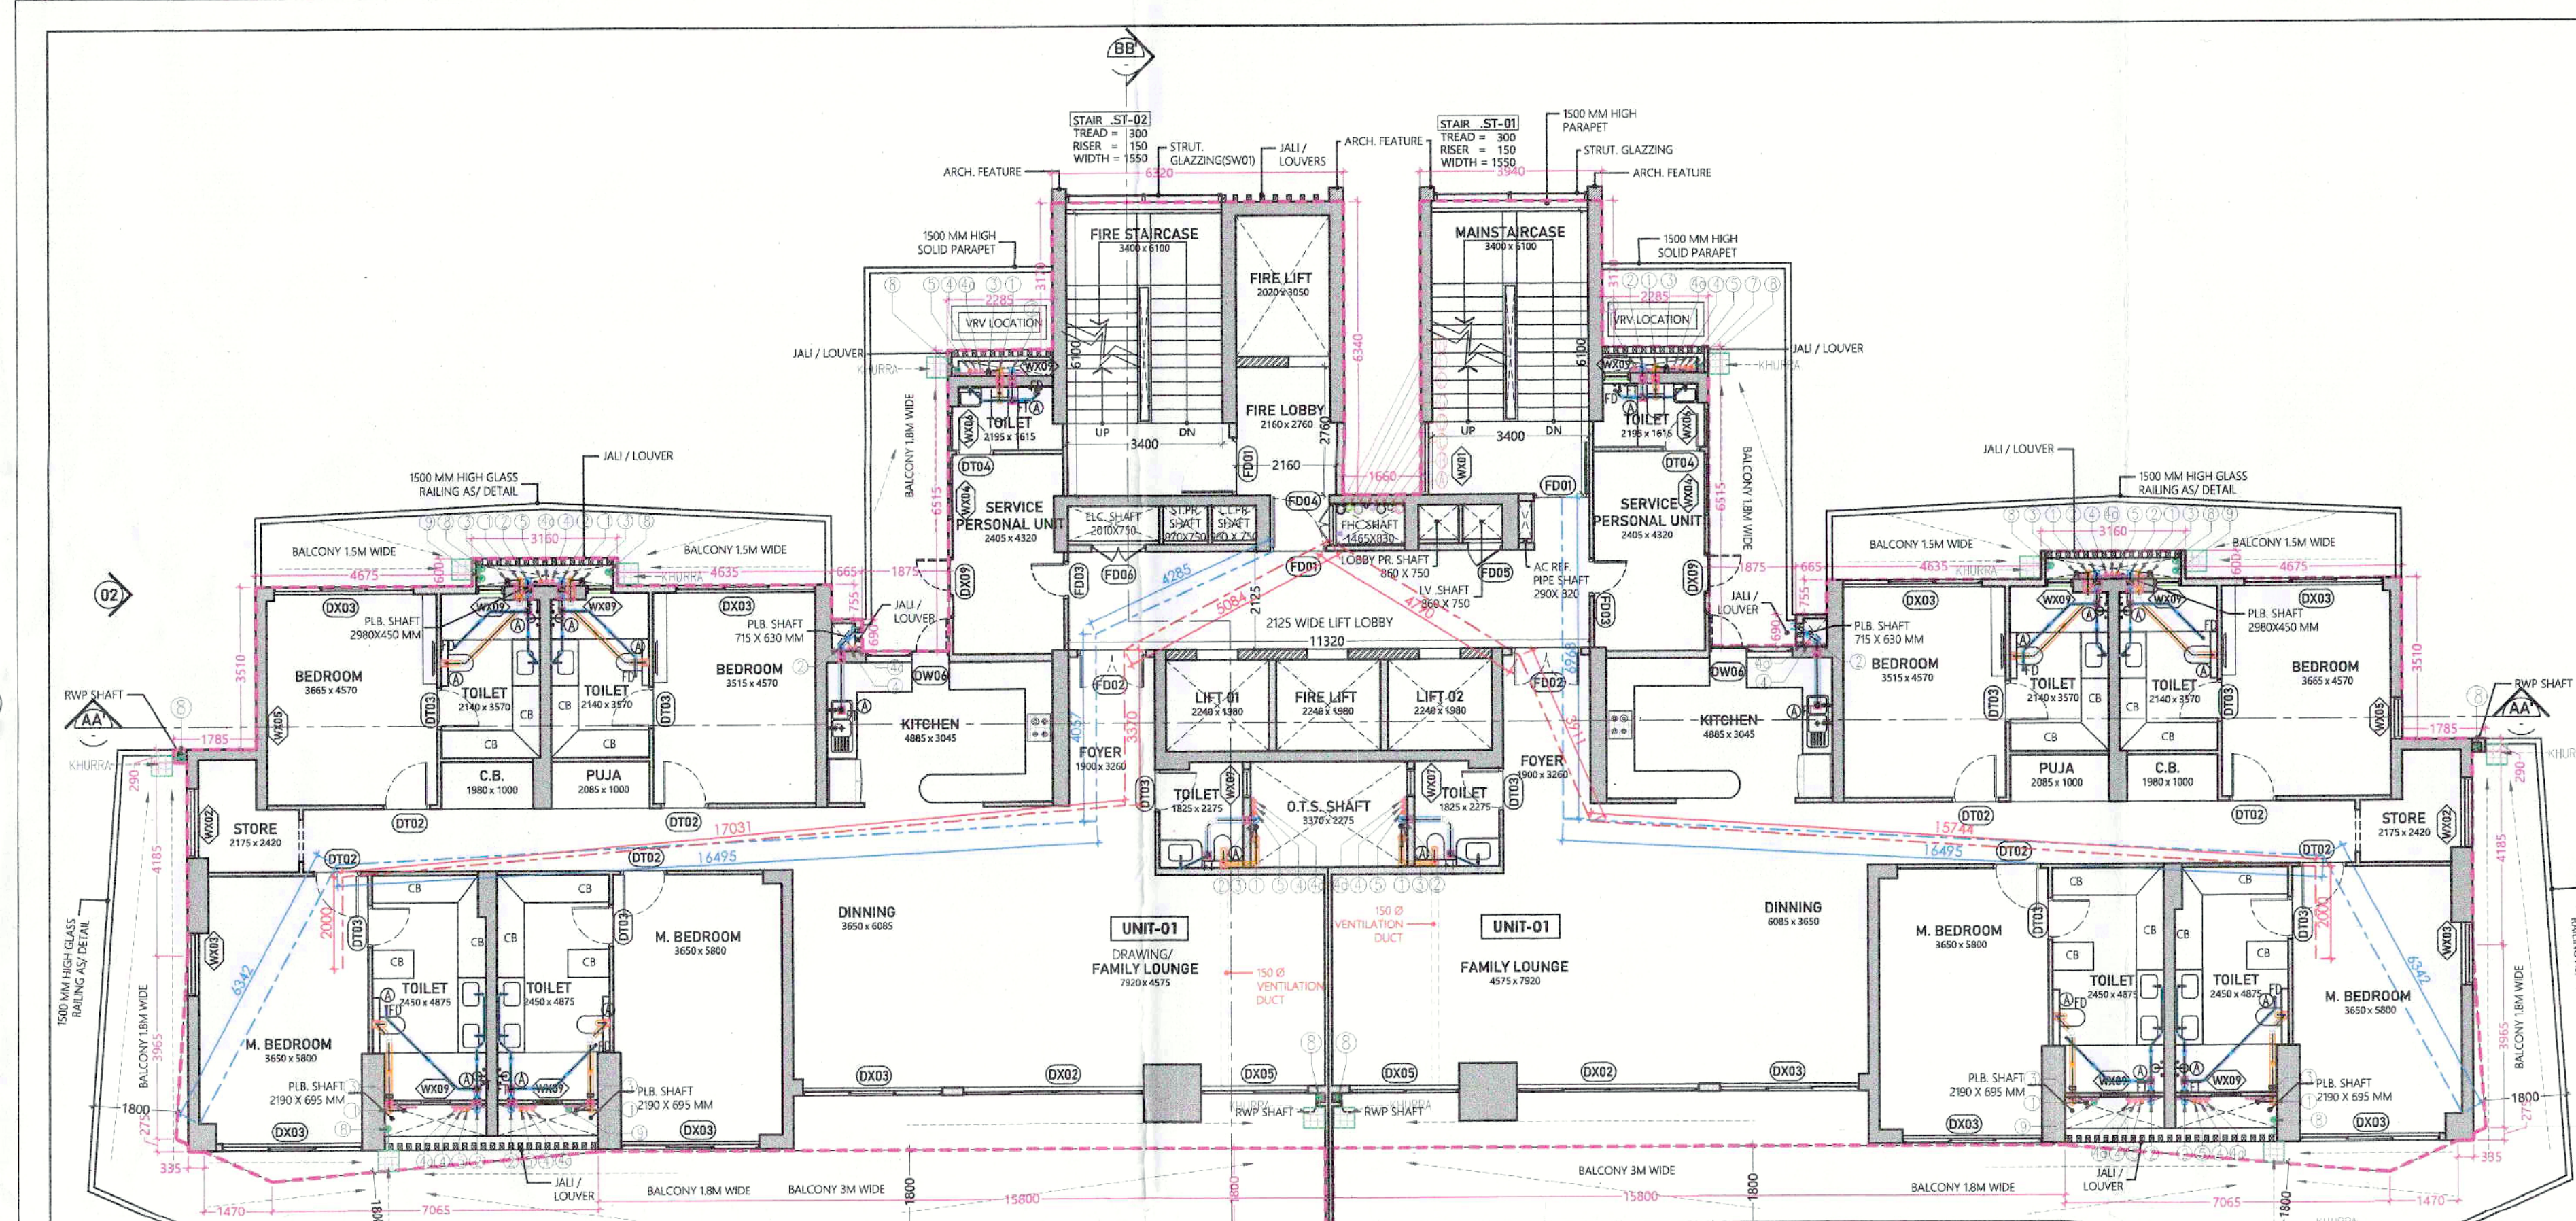


8TH FLOOR PLAN : LVL +33600MM
22TH FLOOR PLAN : LVL +84000 MM

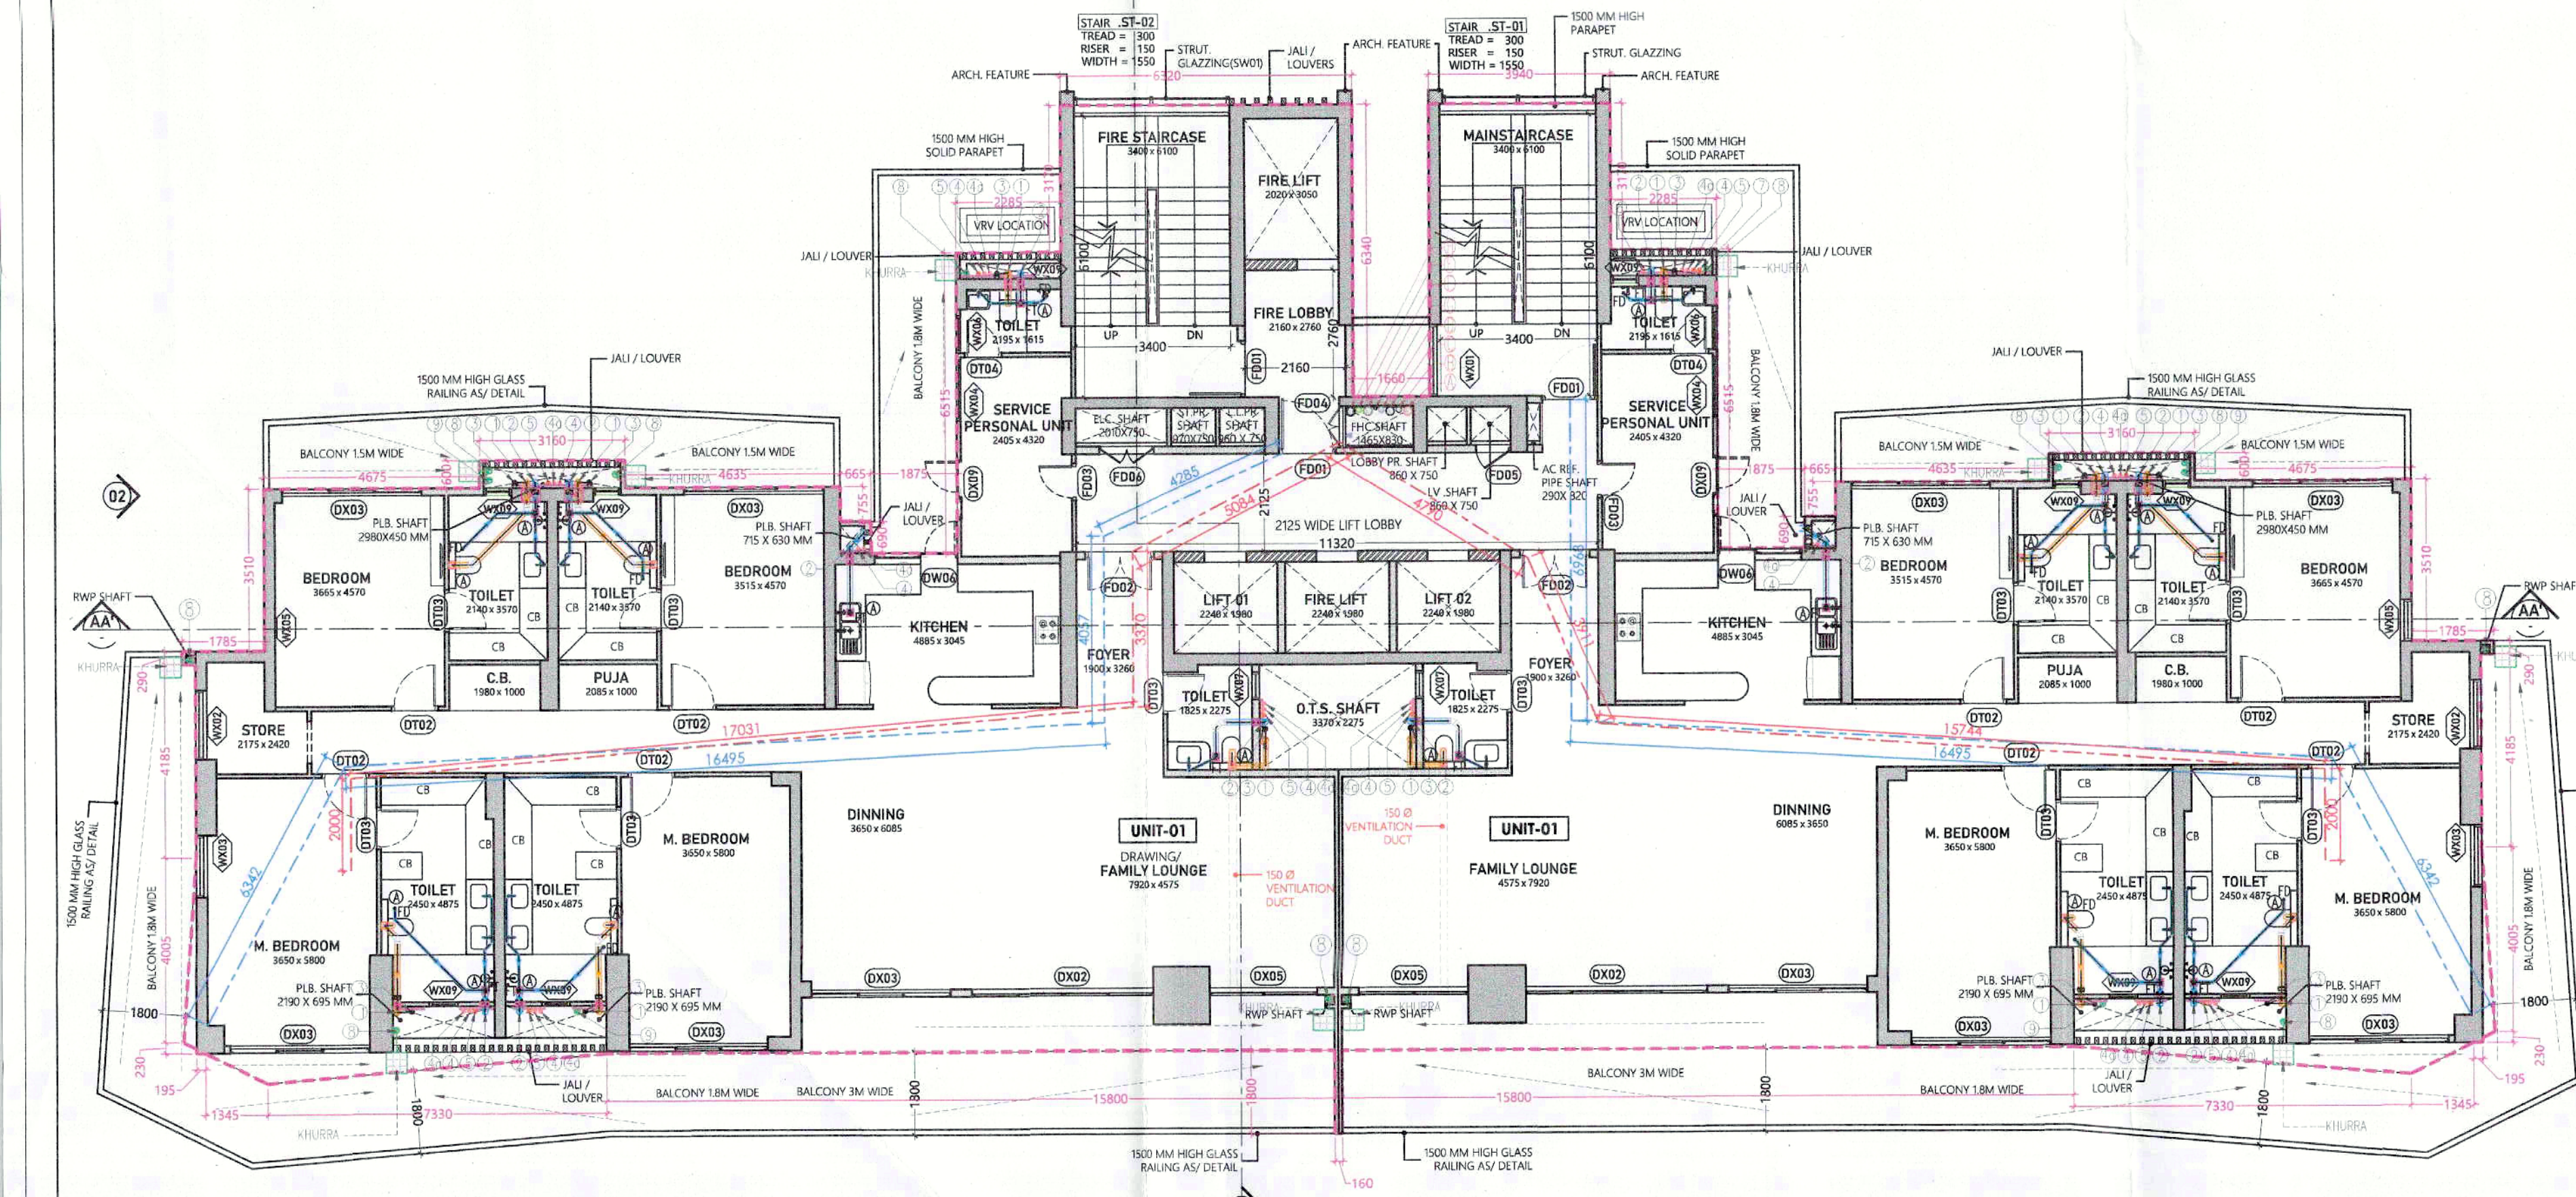


9TH FLOOR PLAN : LVL +37200MM
21TH FLOOR PLAN : LVL +80400 MM

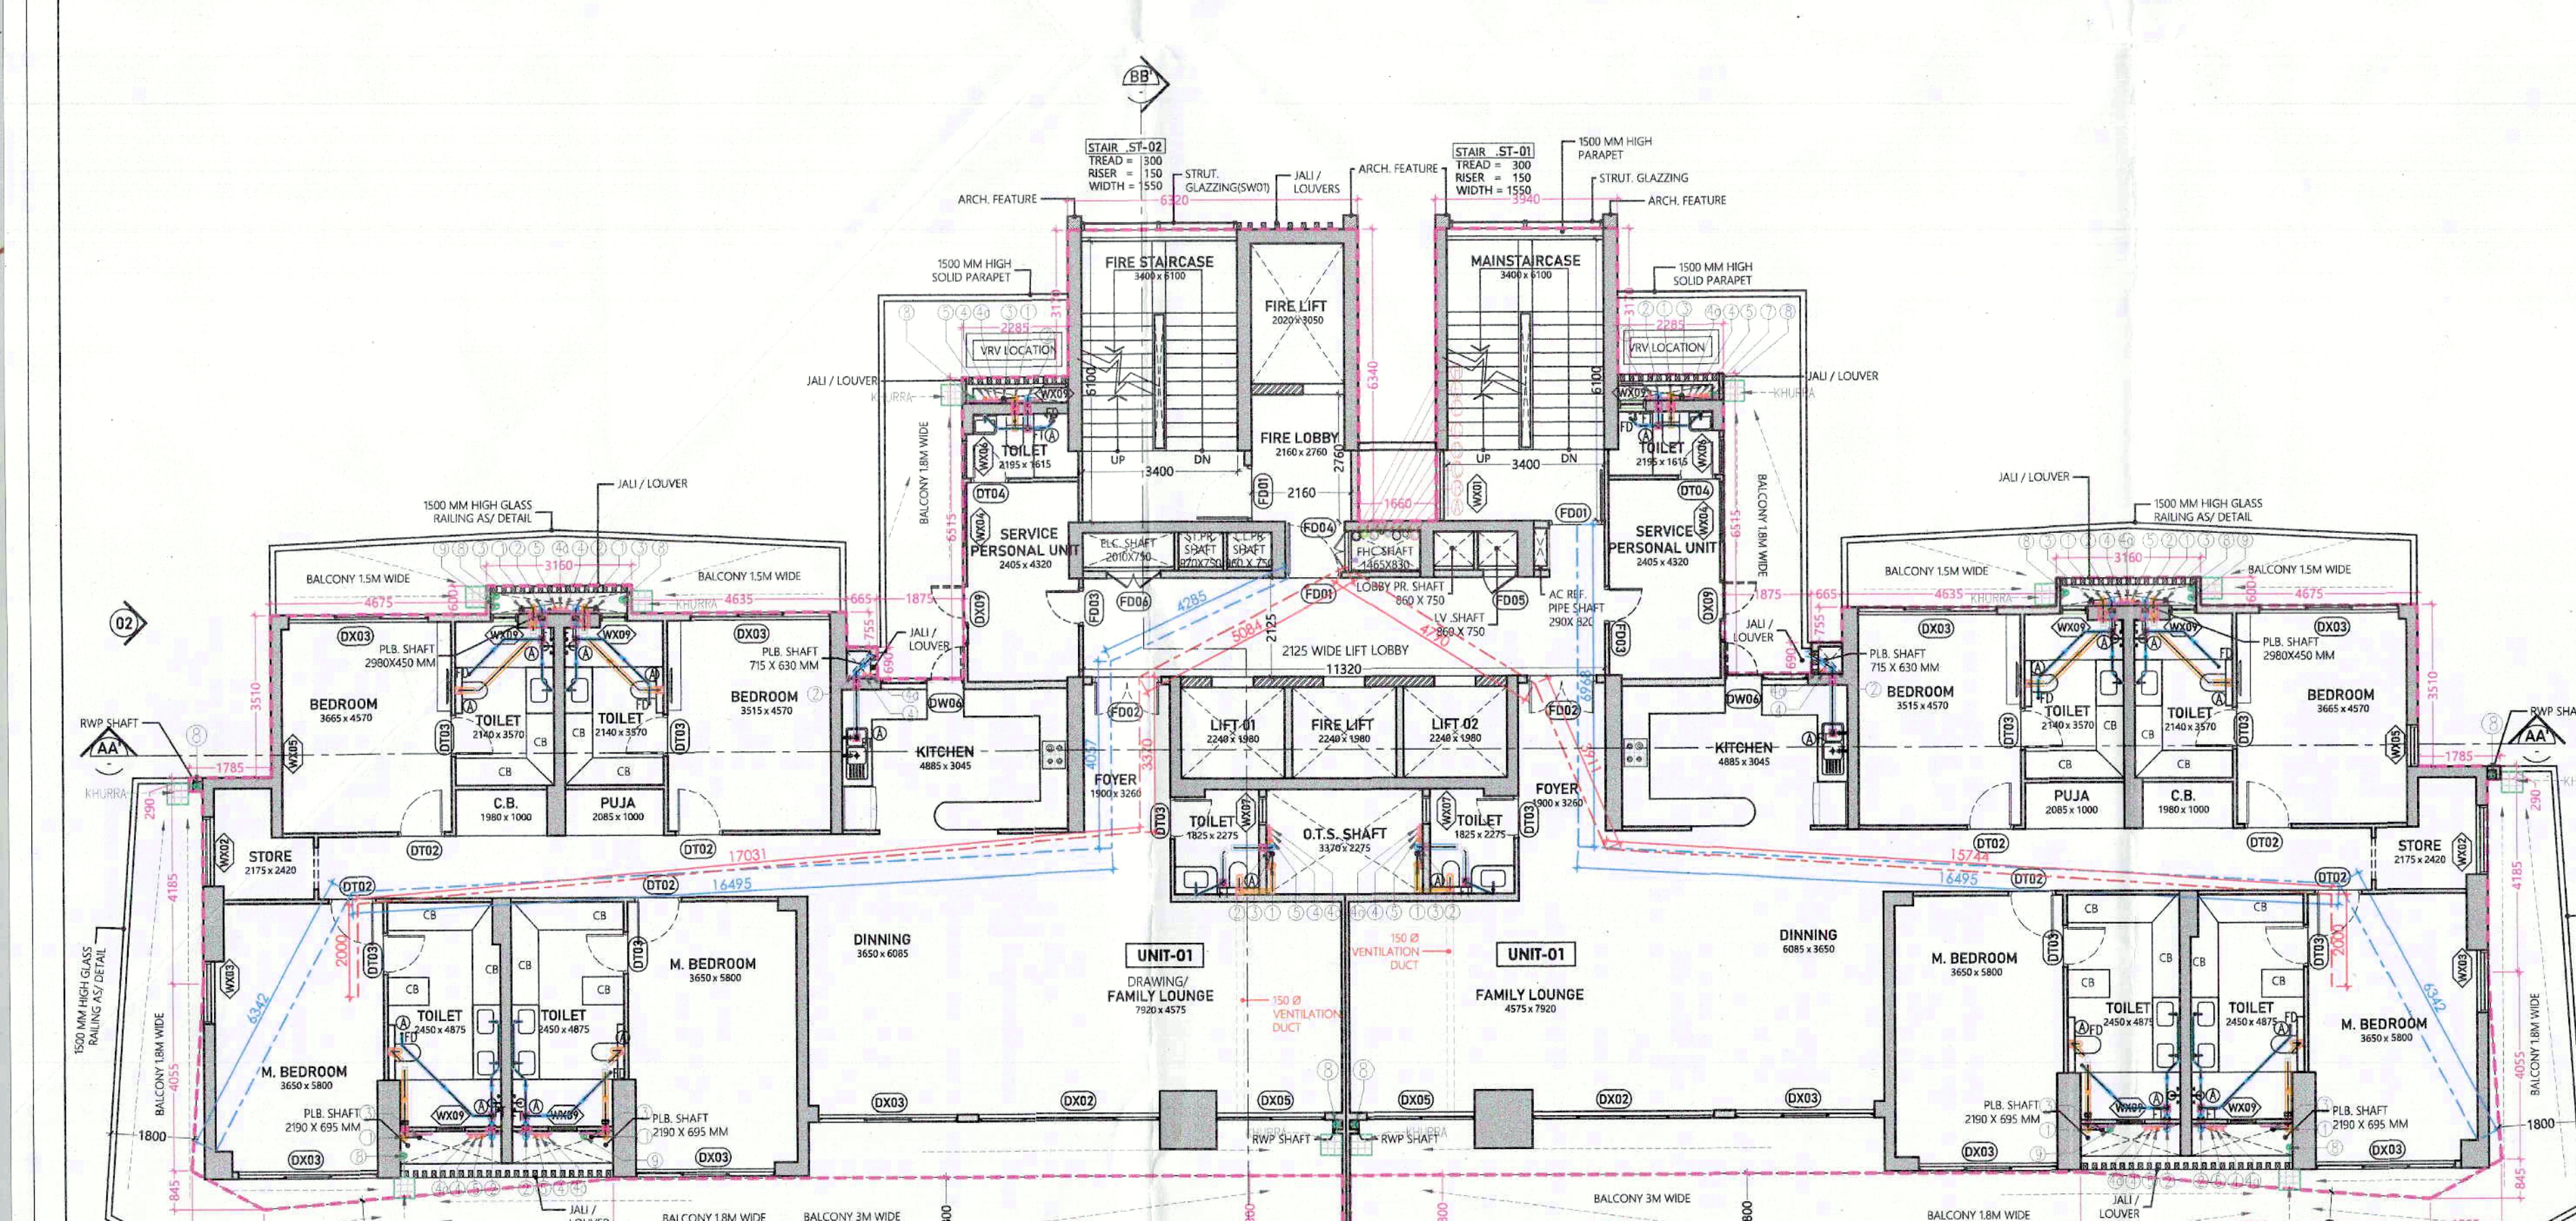


10TH FLOOR PLAN : LVL +40800MM
20TH FLOOR PLAN : LVL +76900 MM

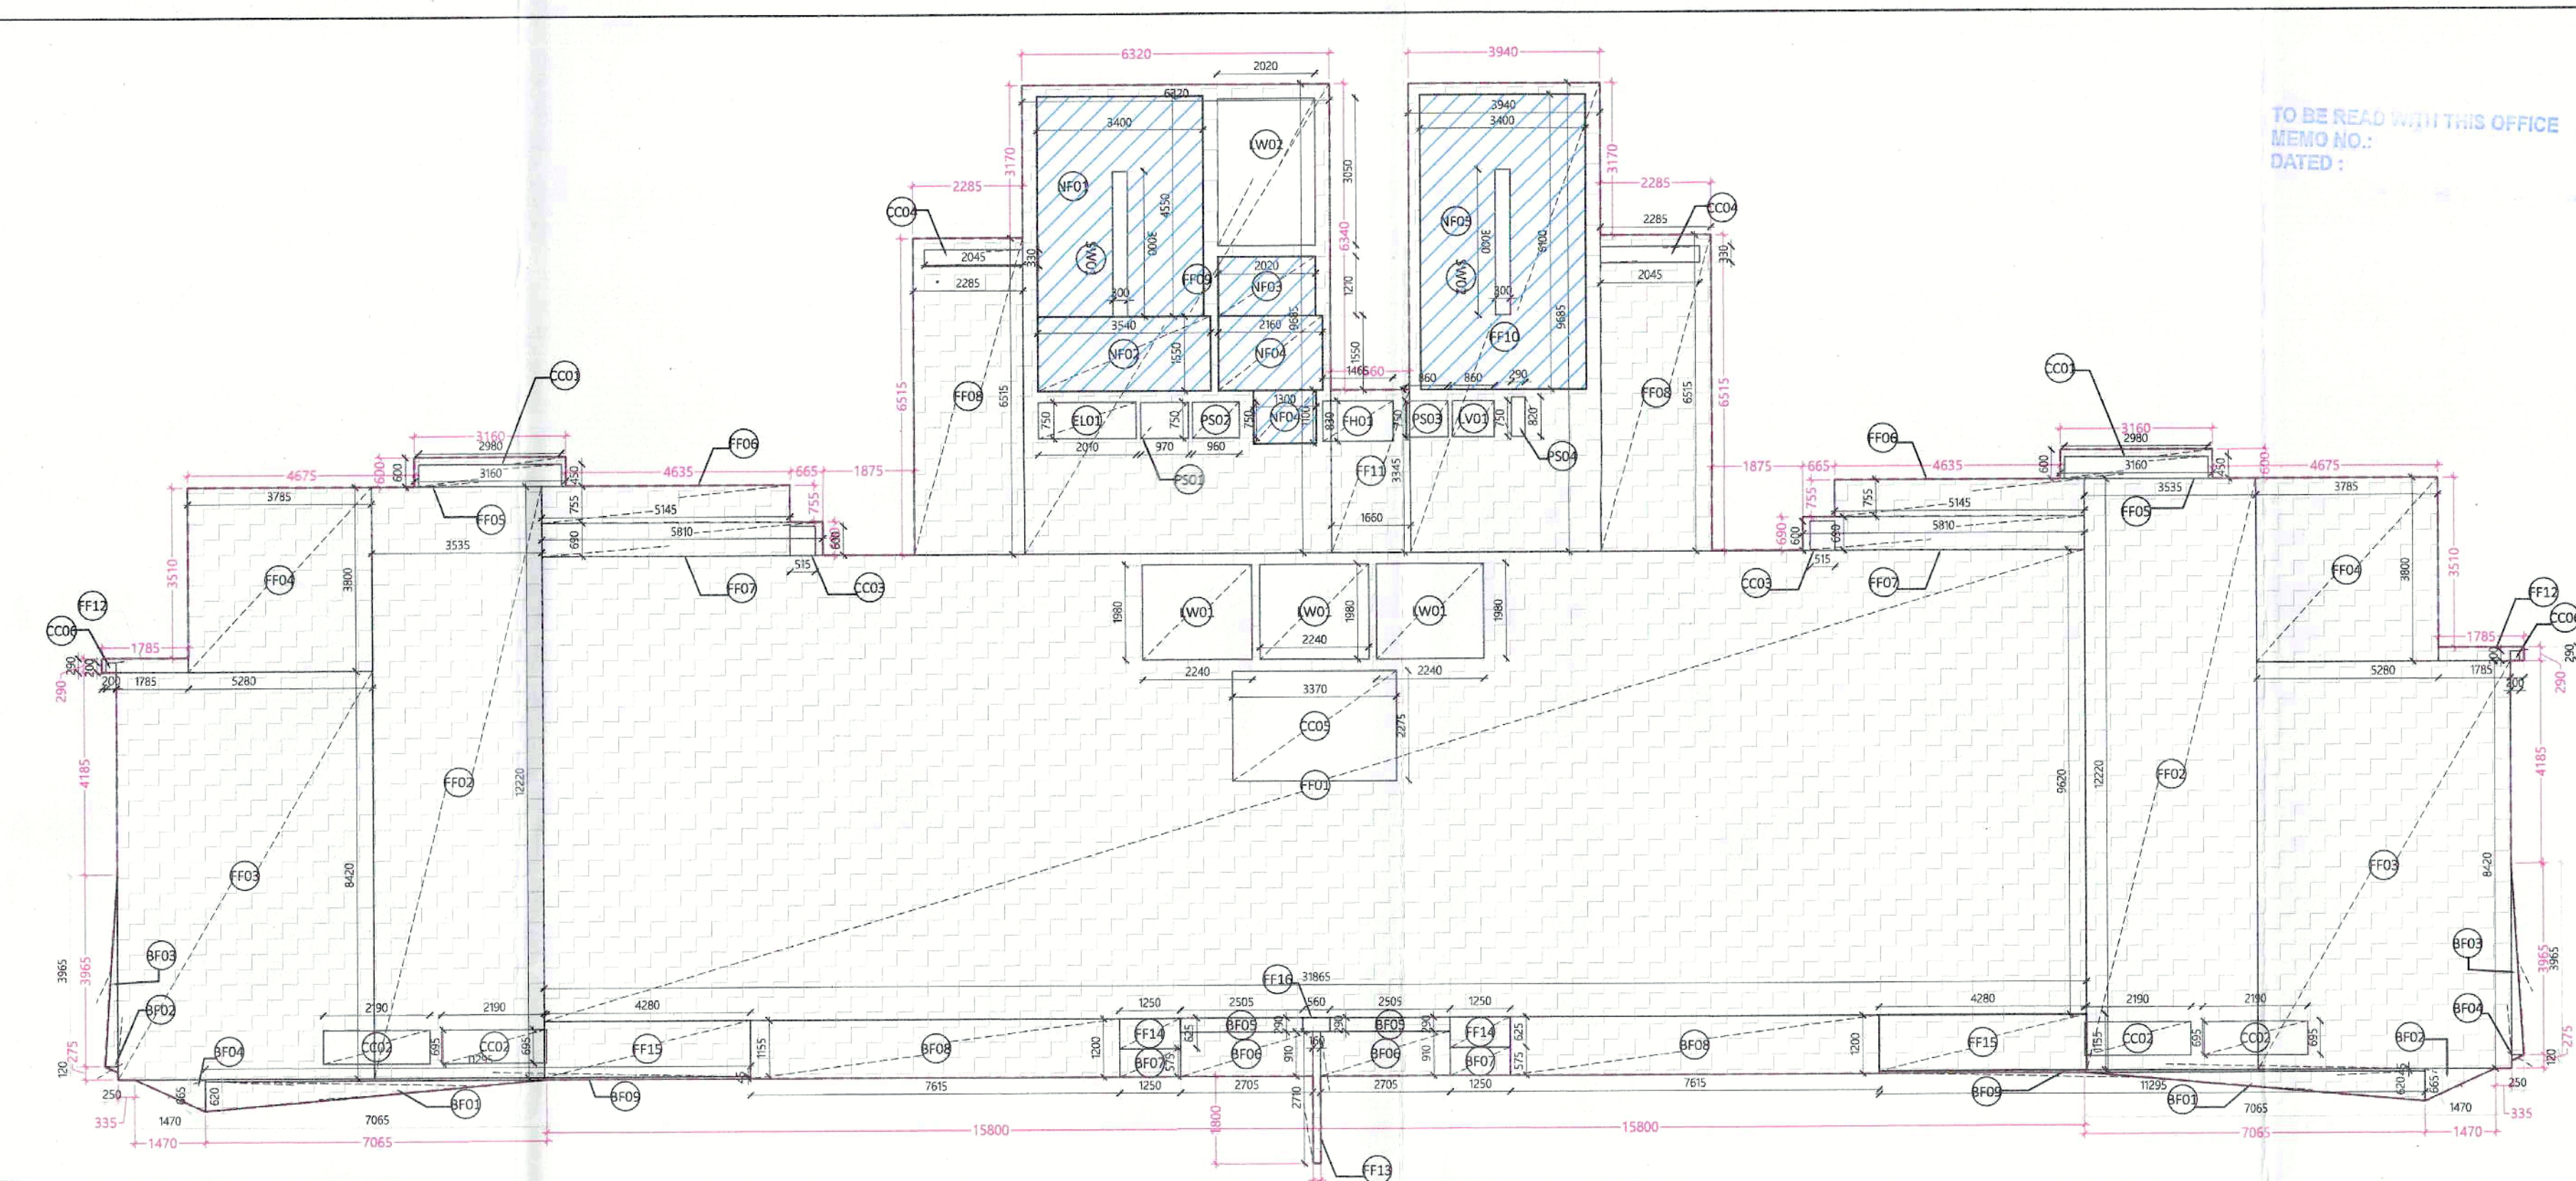

AREA DIAGRAM FOR 8TH & 22TH FLOOR

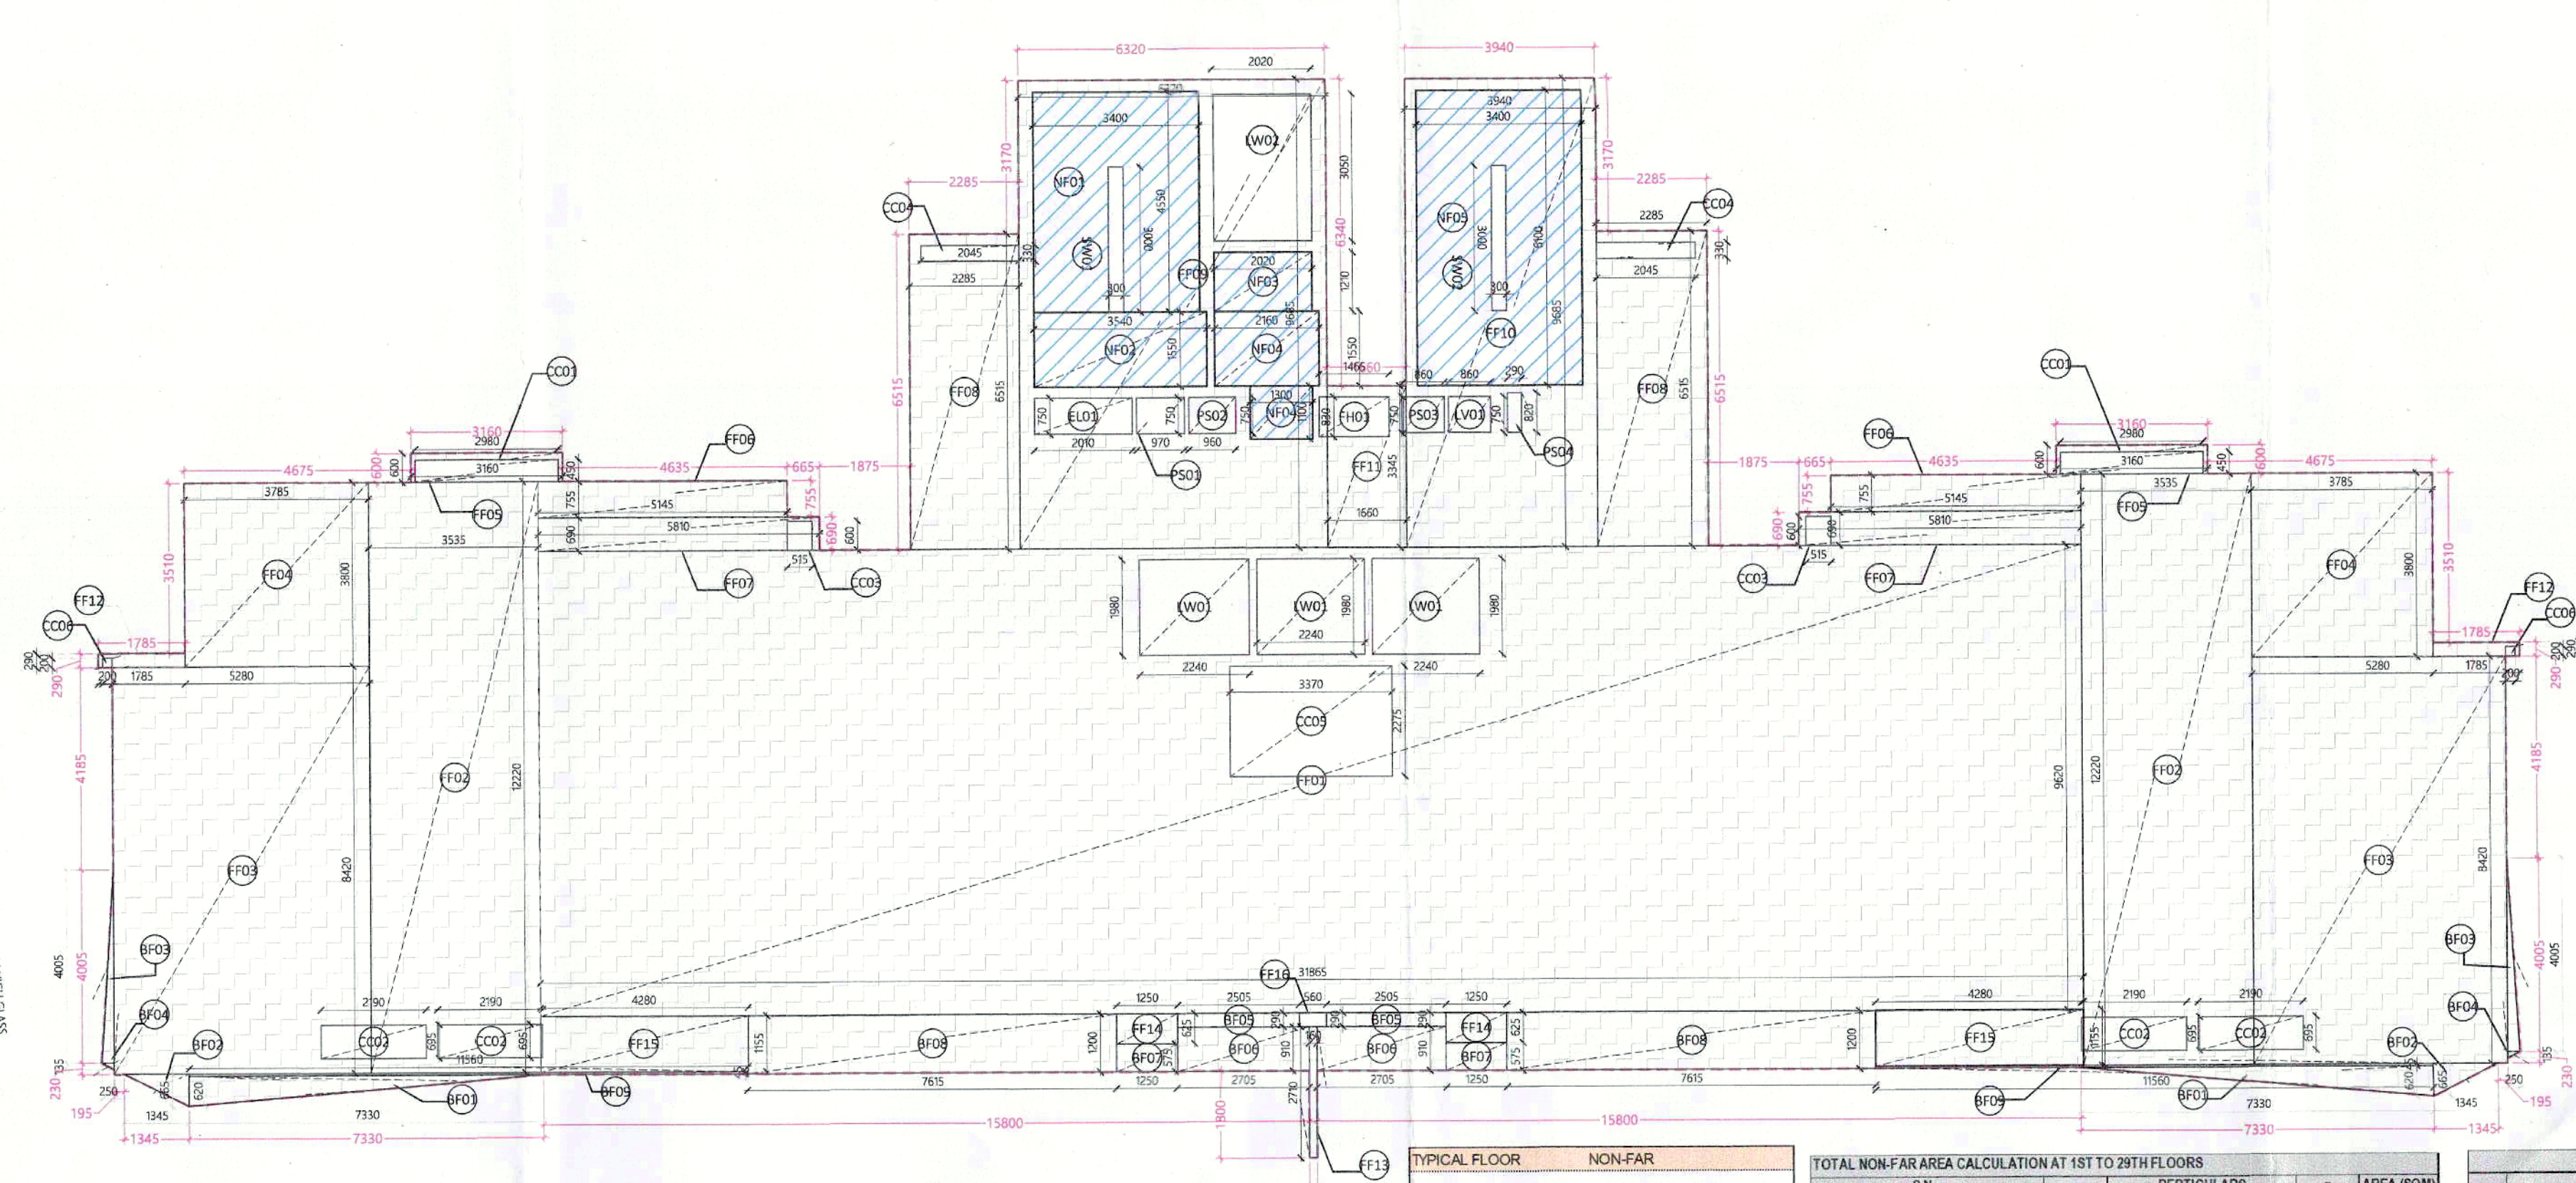

AREA DIAGRAM FOR 9TH & 21TH FLOOR

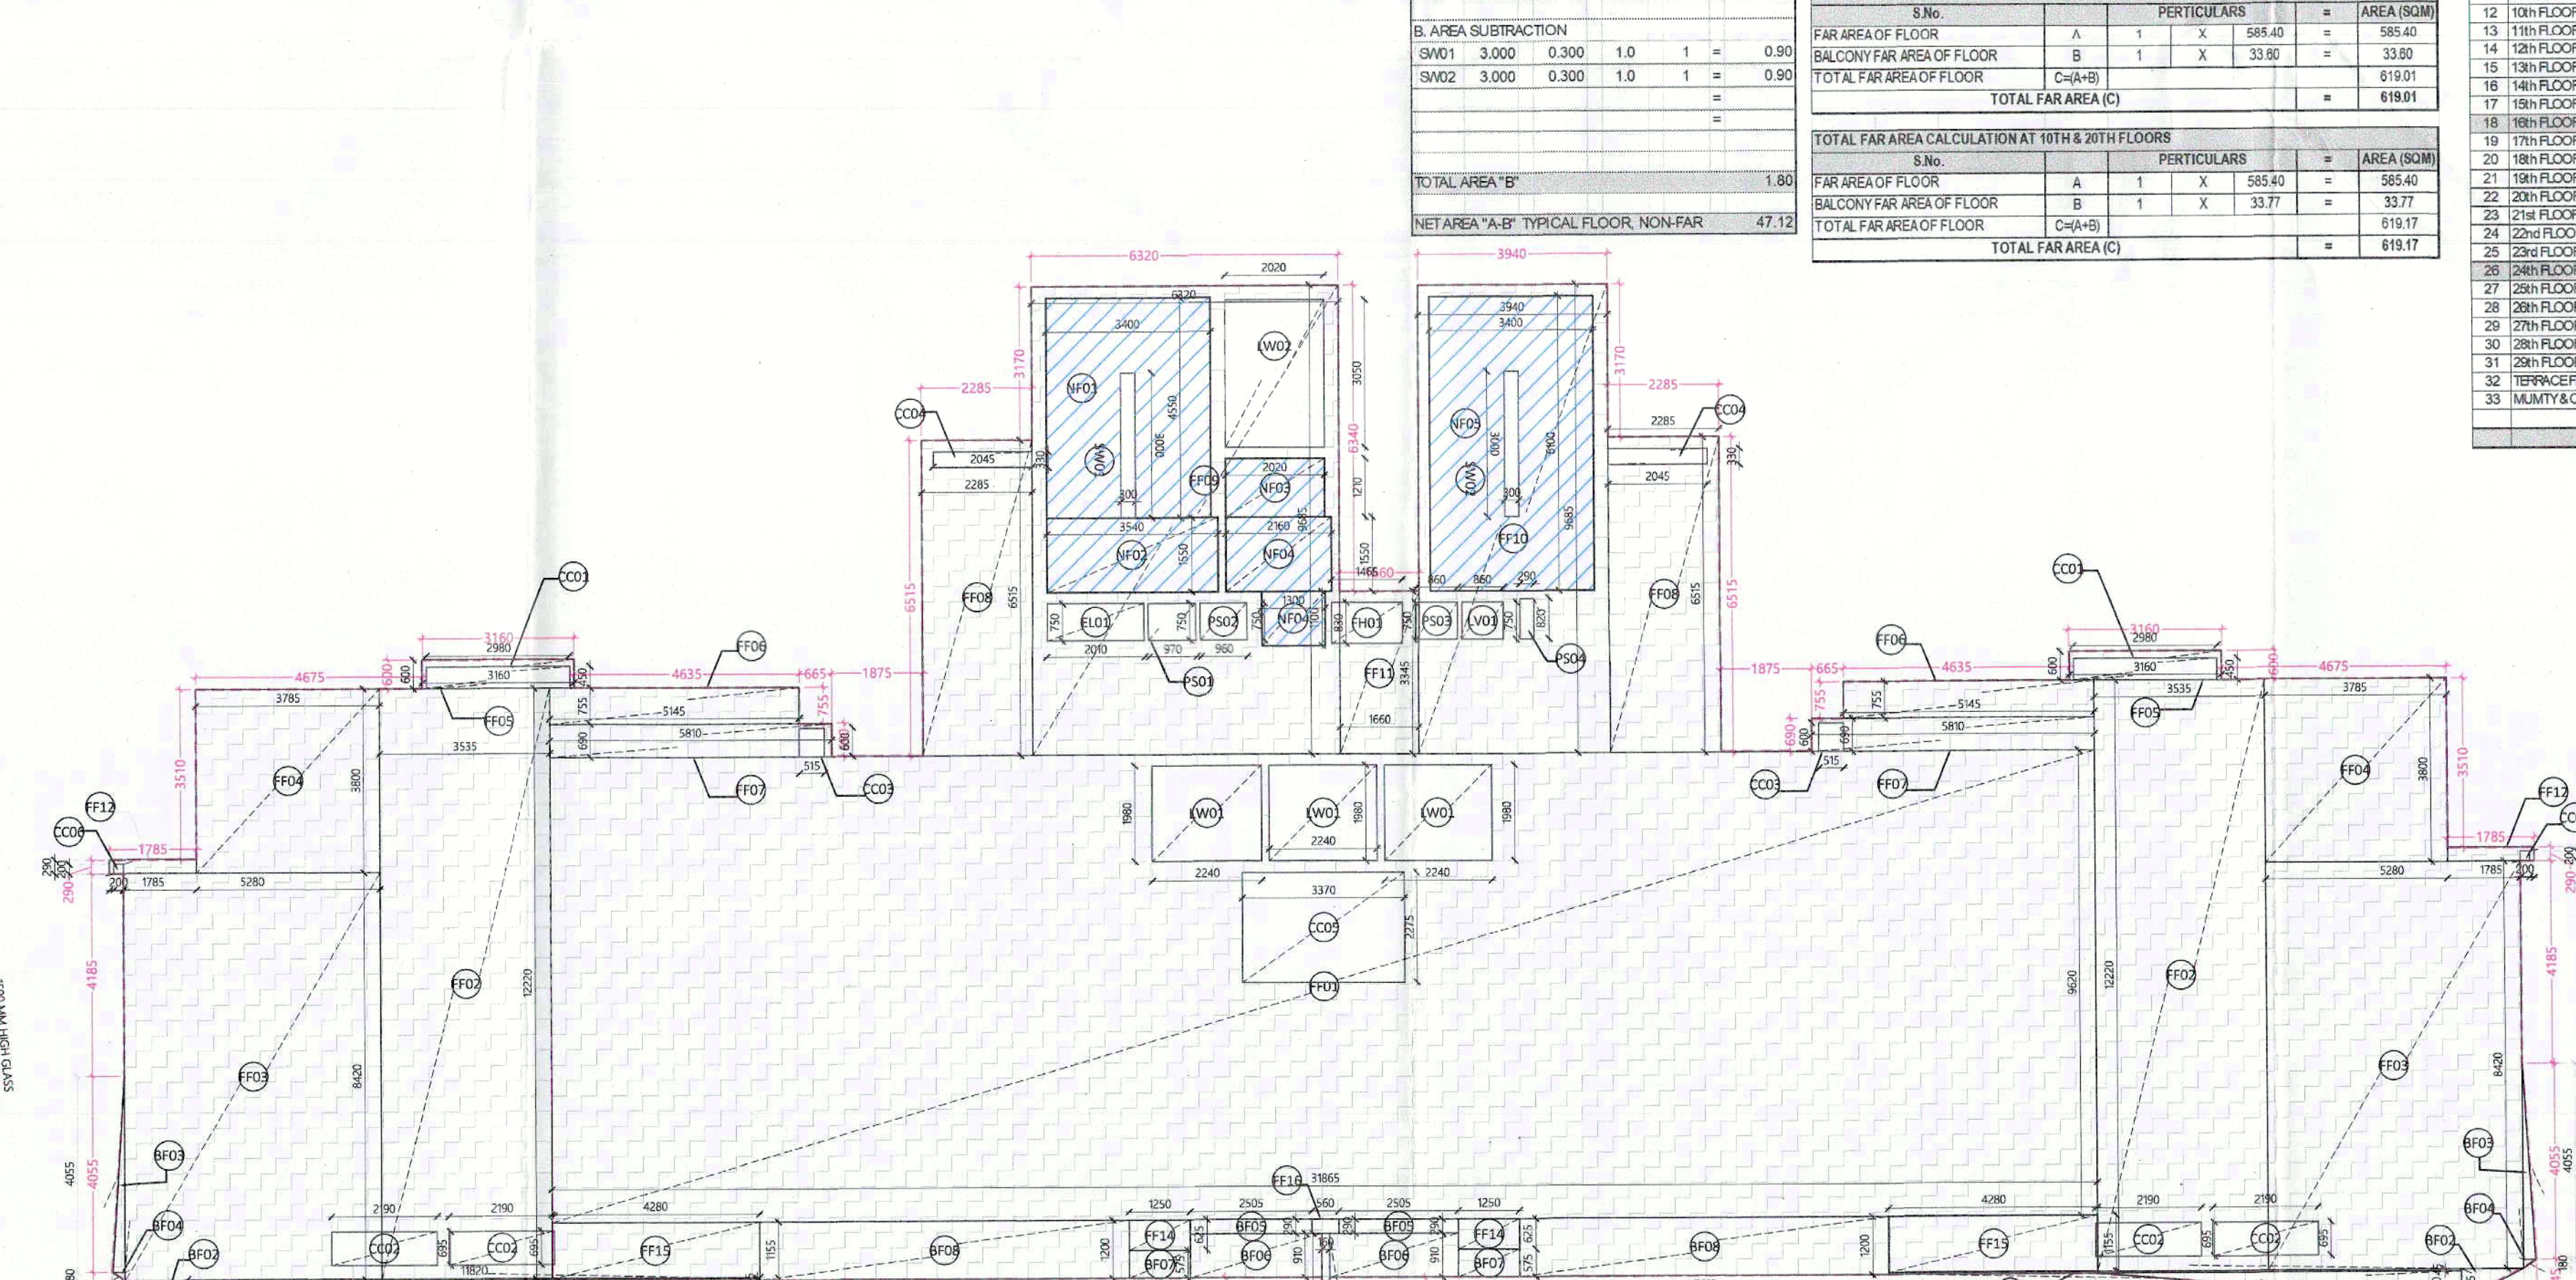

AREA DIAGRAM FOR 10TH & 20TH FLOOR

TYPICAL FLOOR	FAR	Area
ID	X x Y x Multipl x Count	Area
(m)	(m)	(sqm)
A COVERED AREA		
FP01	31.855 x 6.620 x 1.0	211.87
FP02	3.555 x 12.220 x 1.0	43.45
FP03	5.280 x 8.400 x 1.0	44.35
FP04	3.785 x 3.800 x 1.0	14.38
FP05	3.180 x 0.800 x 1.0	2.54
FP06	5.145 x 0.150 x 1.0	0.77
FP07	5.810 x 0.890 x 1.0	5.17
FP08	2.285 x 6.515 x 1.0	14.90
FP09	6.320 x 9.885 x 1.0	62.31
FP10	3.940 x 6.885 x 1.0	27.11
FP11	1.880 x 3.345 x 1.0	6.29
FP12	1.785 x 0.390 x 1.0	0.69
FP13	0.160 x 2.710 x 1.0	0.43
FP14	1.250 x 0.625 x 1.0	0.78
FP15	2.280 x 1.145 x 1.0	2.61
FP16	0.550 x 0.290 x 1.0	0.16
TOTAL AREA 'A'		
CO01	2.580 x 0.450 x 1.0	1.16
CO02	2.190 x 0.695 x 1.0	1.53
CO03	0.915 x 0.650 x 1.0	0.59
CO04	2.045 x 0.330 x 1.0	0.67
CO05	3.370 x 2.275 x 1.0	7.67
CO06	0.295 x 0.290 x 1.0	0.09
CO07	2.010 x 0.750 x 1.0	1.51
CO08	1.465 x 0.830 x 1.0	1.22
CO09	0.860 x 0.750 x 1.0	0.64
CO10	2.240 x 1.980 x 1.0	4.44
CO11	2.240 x 3.350 x 1.0	7.50
CO12	3.400 x 4.550 x 1.0	15.47
CO13	3.540 x 1.550 x 1.0	5.49
CO14	2.820 x 1.210 x 1.0	3.41
CO15	1.300 x 1.100 x 1.0	1.43
CO16	2.160 x 1.950 x 1.0	4.21
CO17	3.400 x 6.100 x 1.0	20.74
CO18	0.970 x 0.750 x 1.0	0.73
CO19	0.840 x 0.750 x 1.0	0.63
CO20	0.840 x 0.750 x 1.0	0.63
