




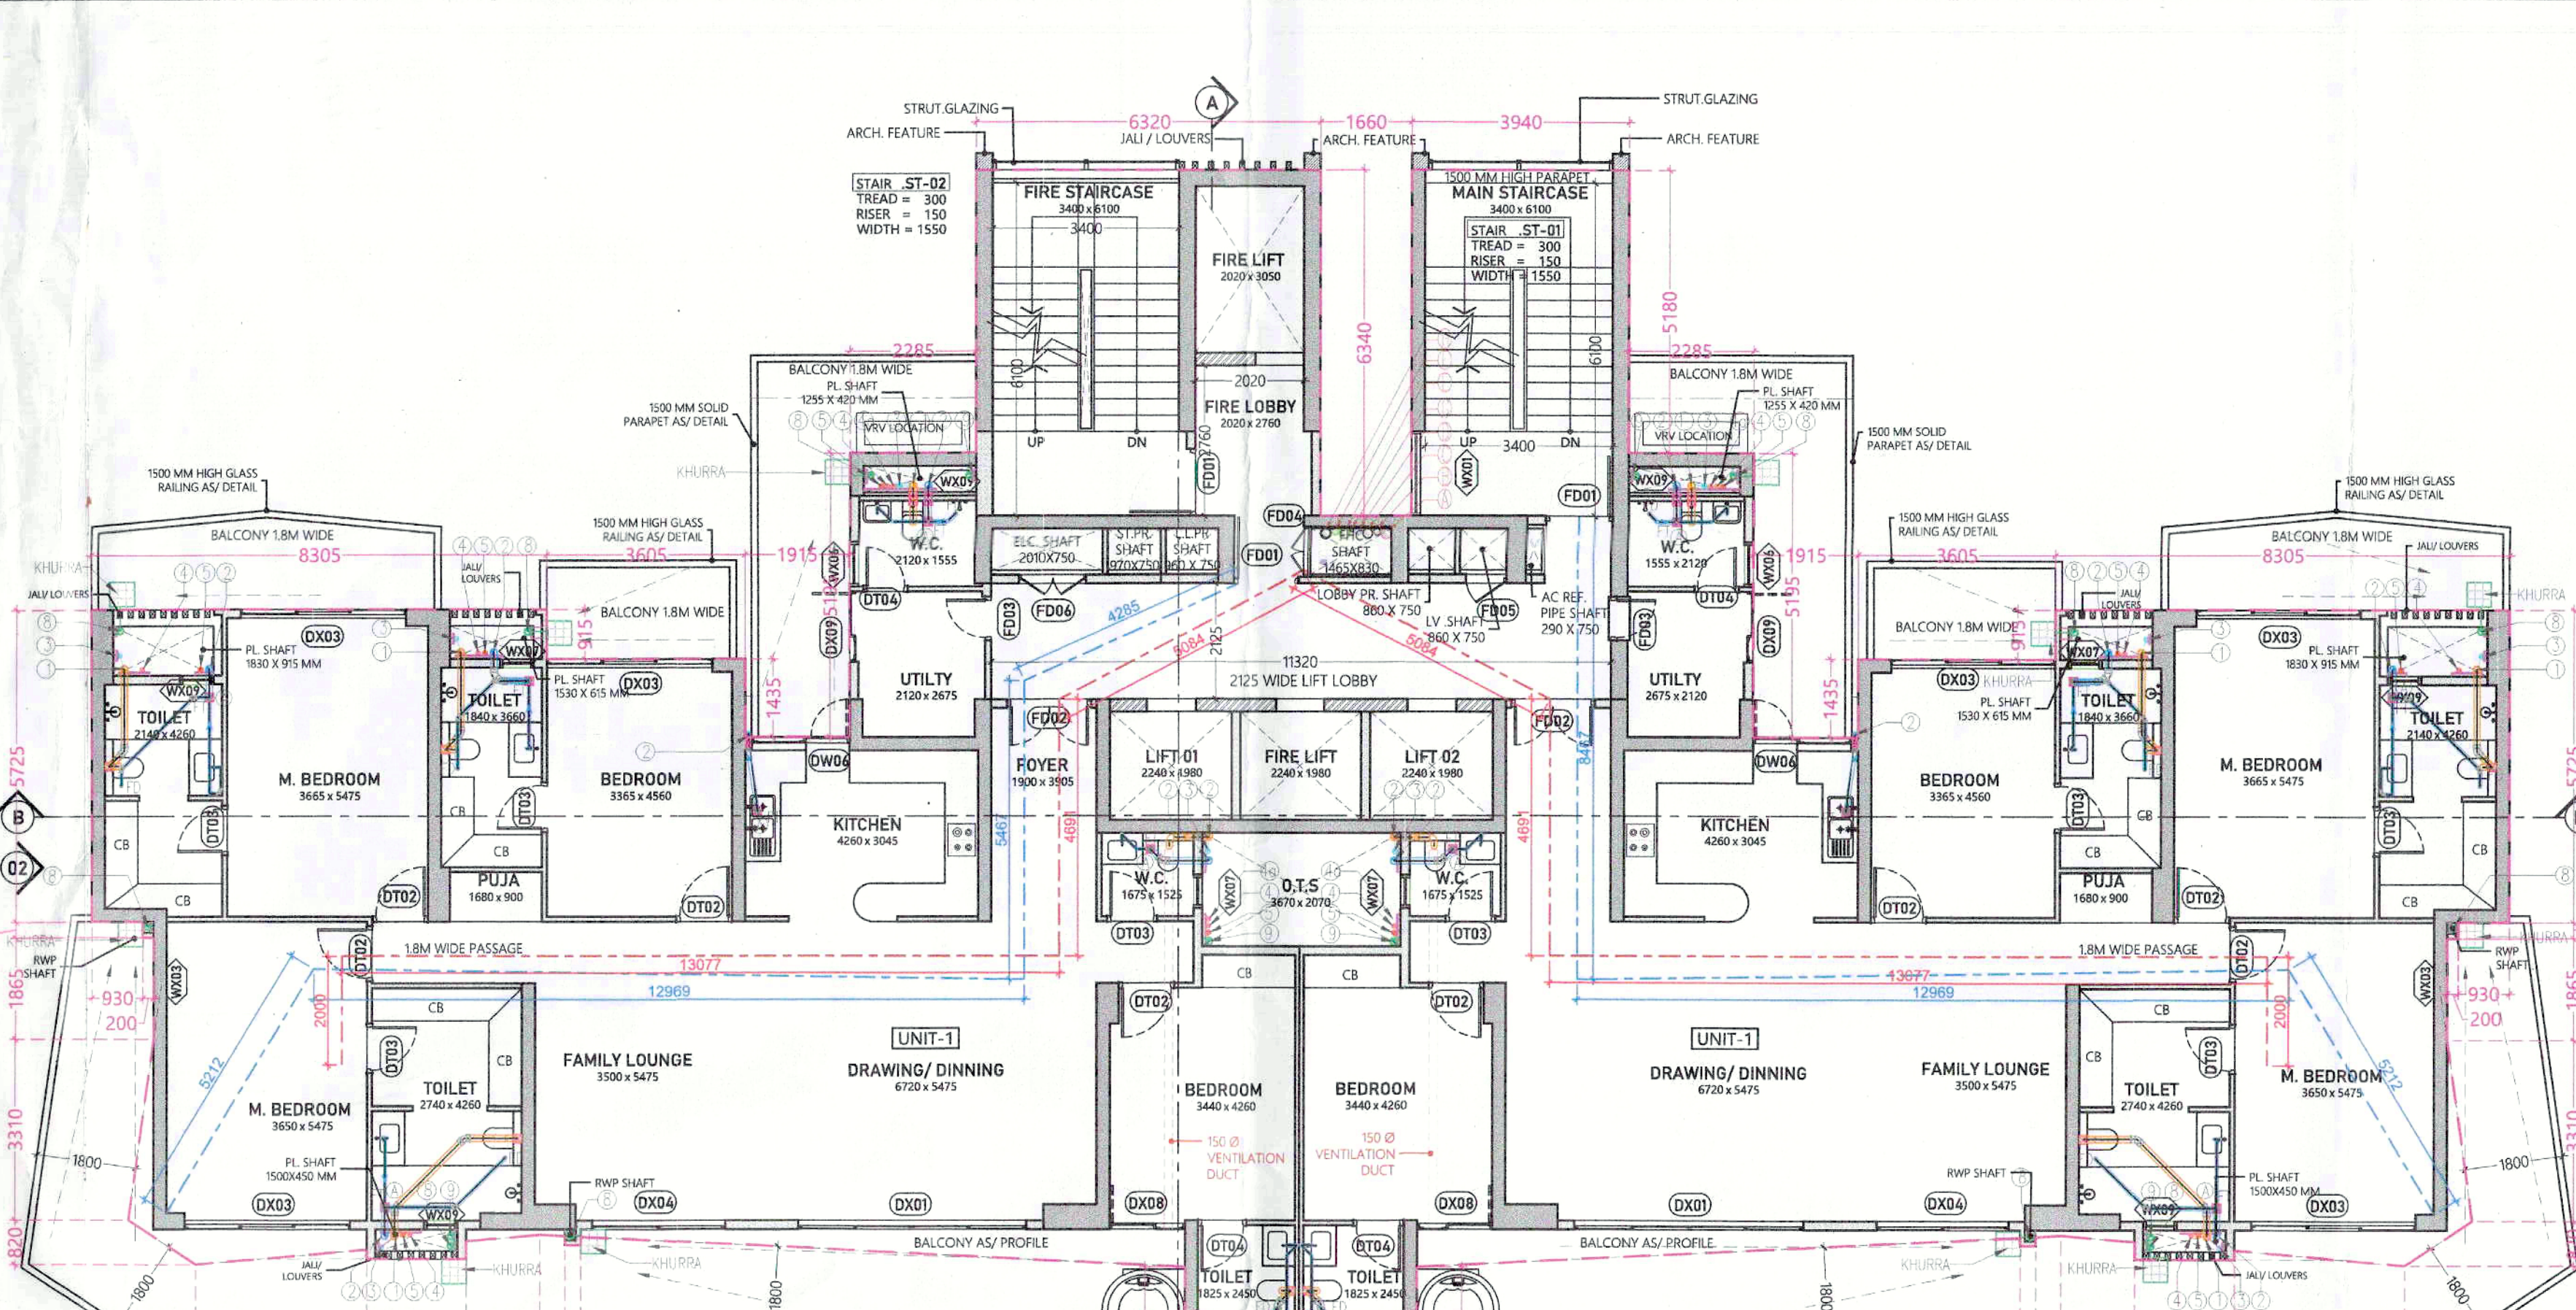


TOWER-B2
14TH FLOOR PLAN : LVL +55200
& 15TH FLOOR PLAN : LVL +58800

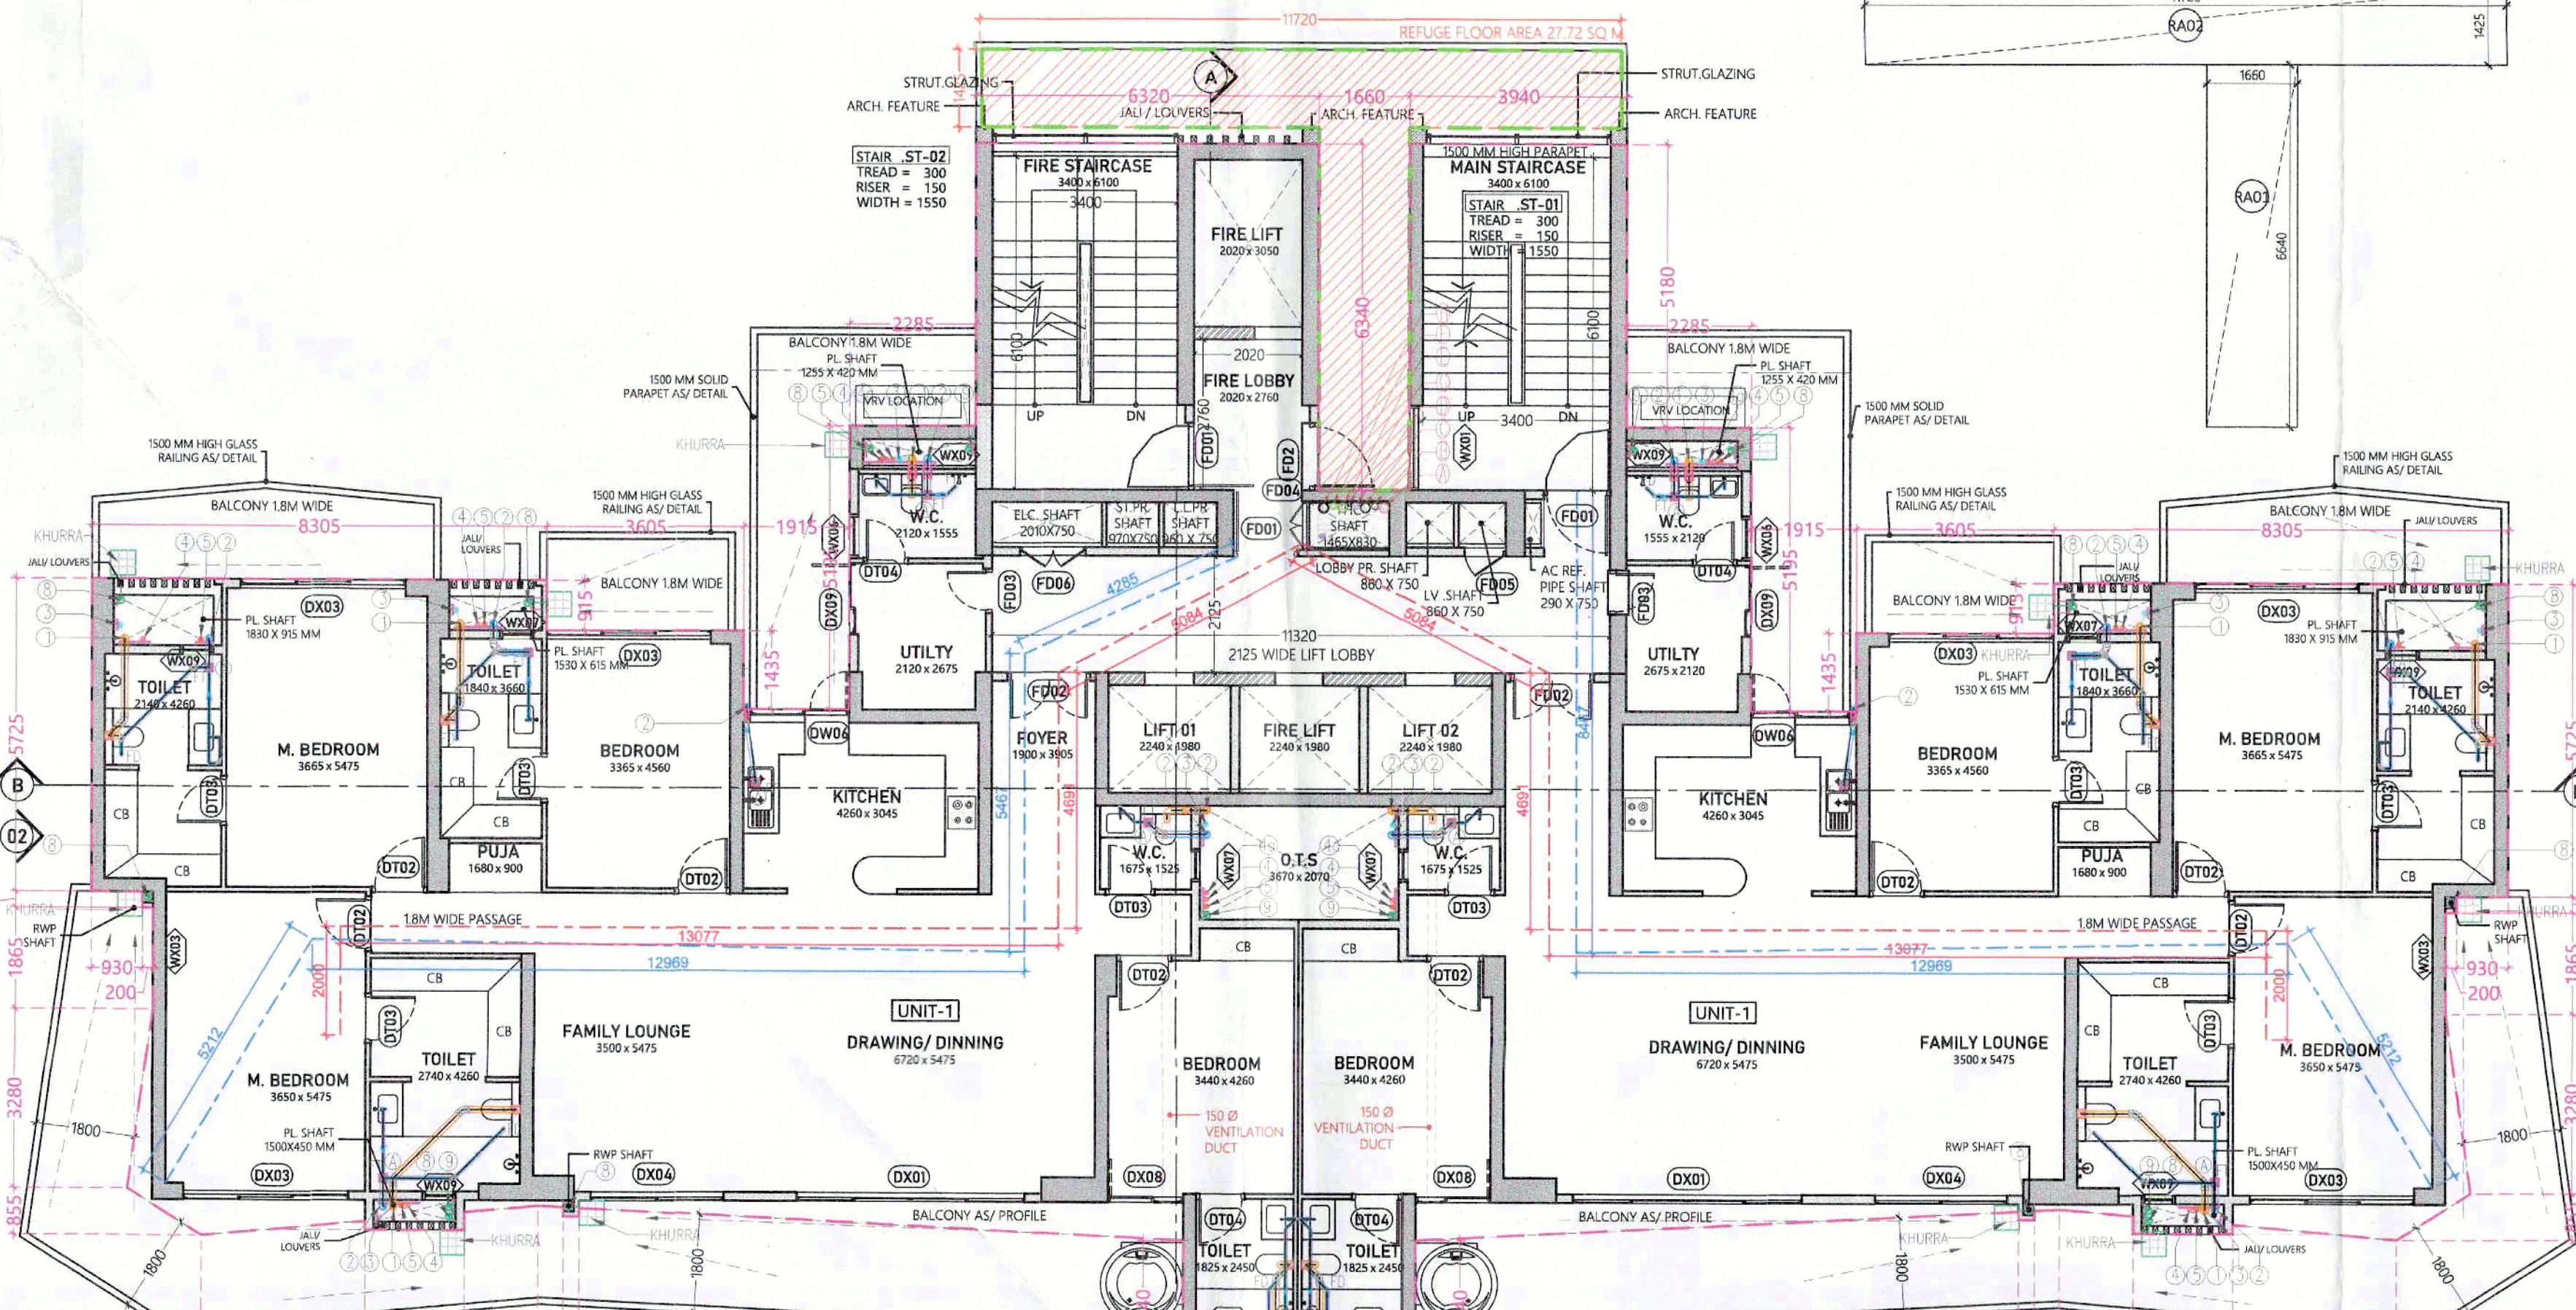


TOWER-B2
16TH FLOOR PLAN : LVL +62400

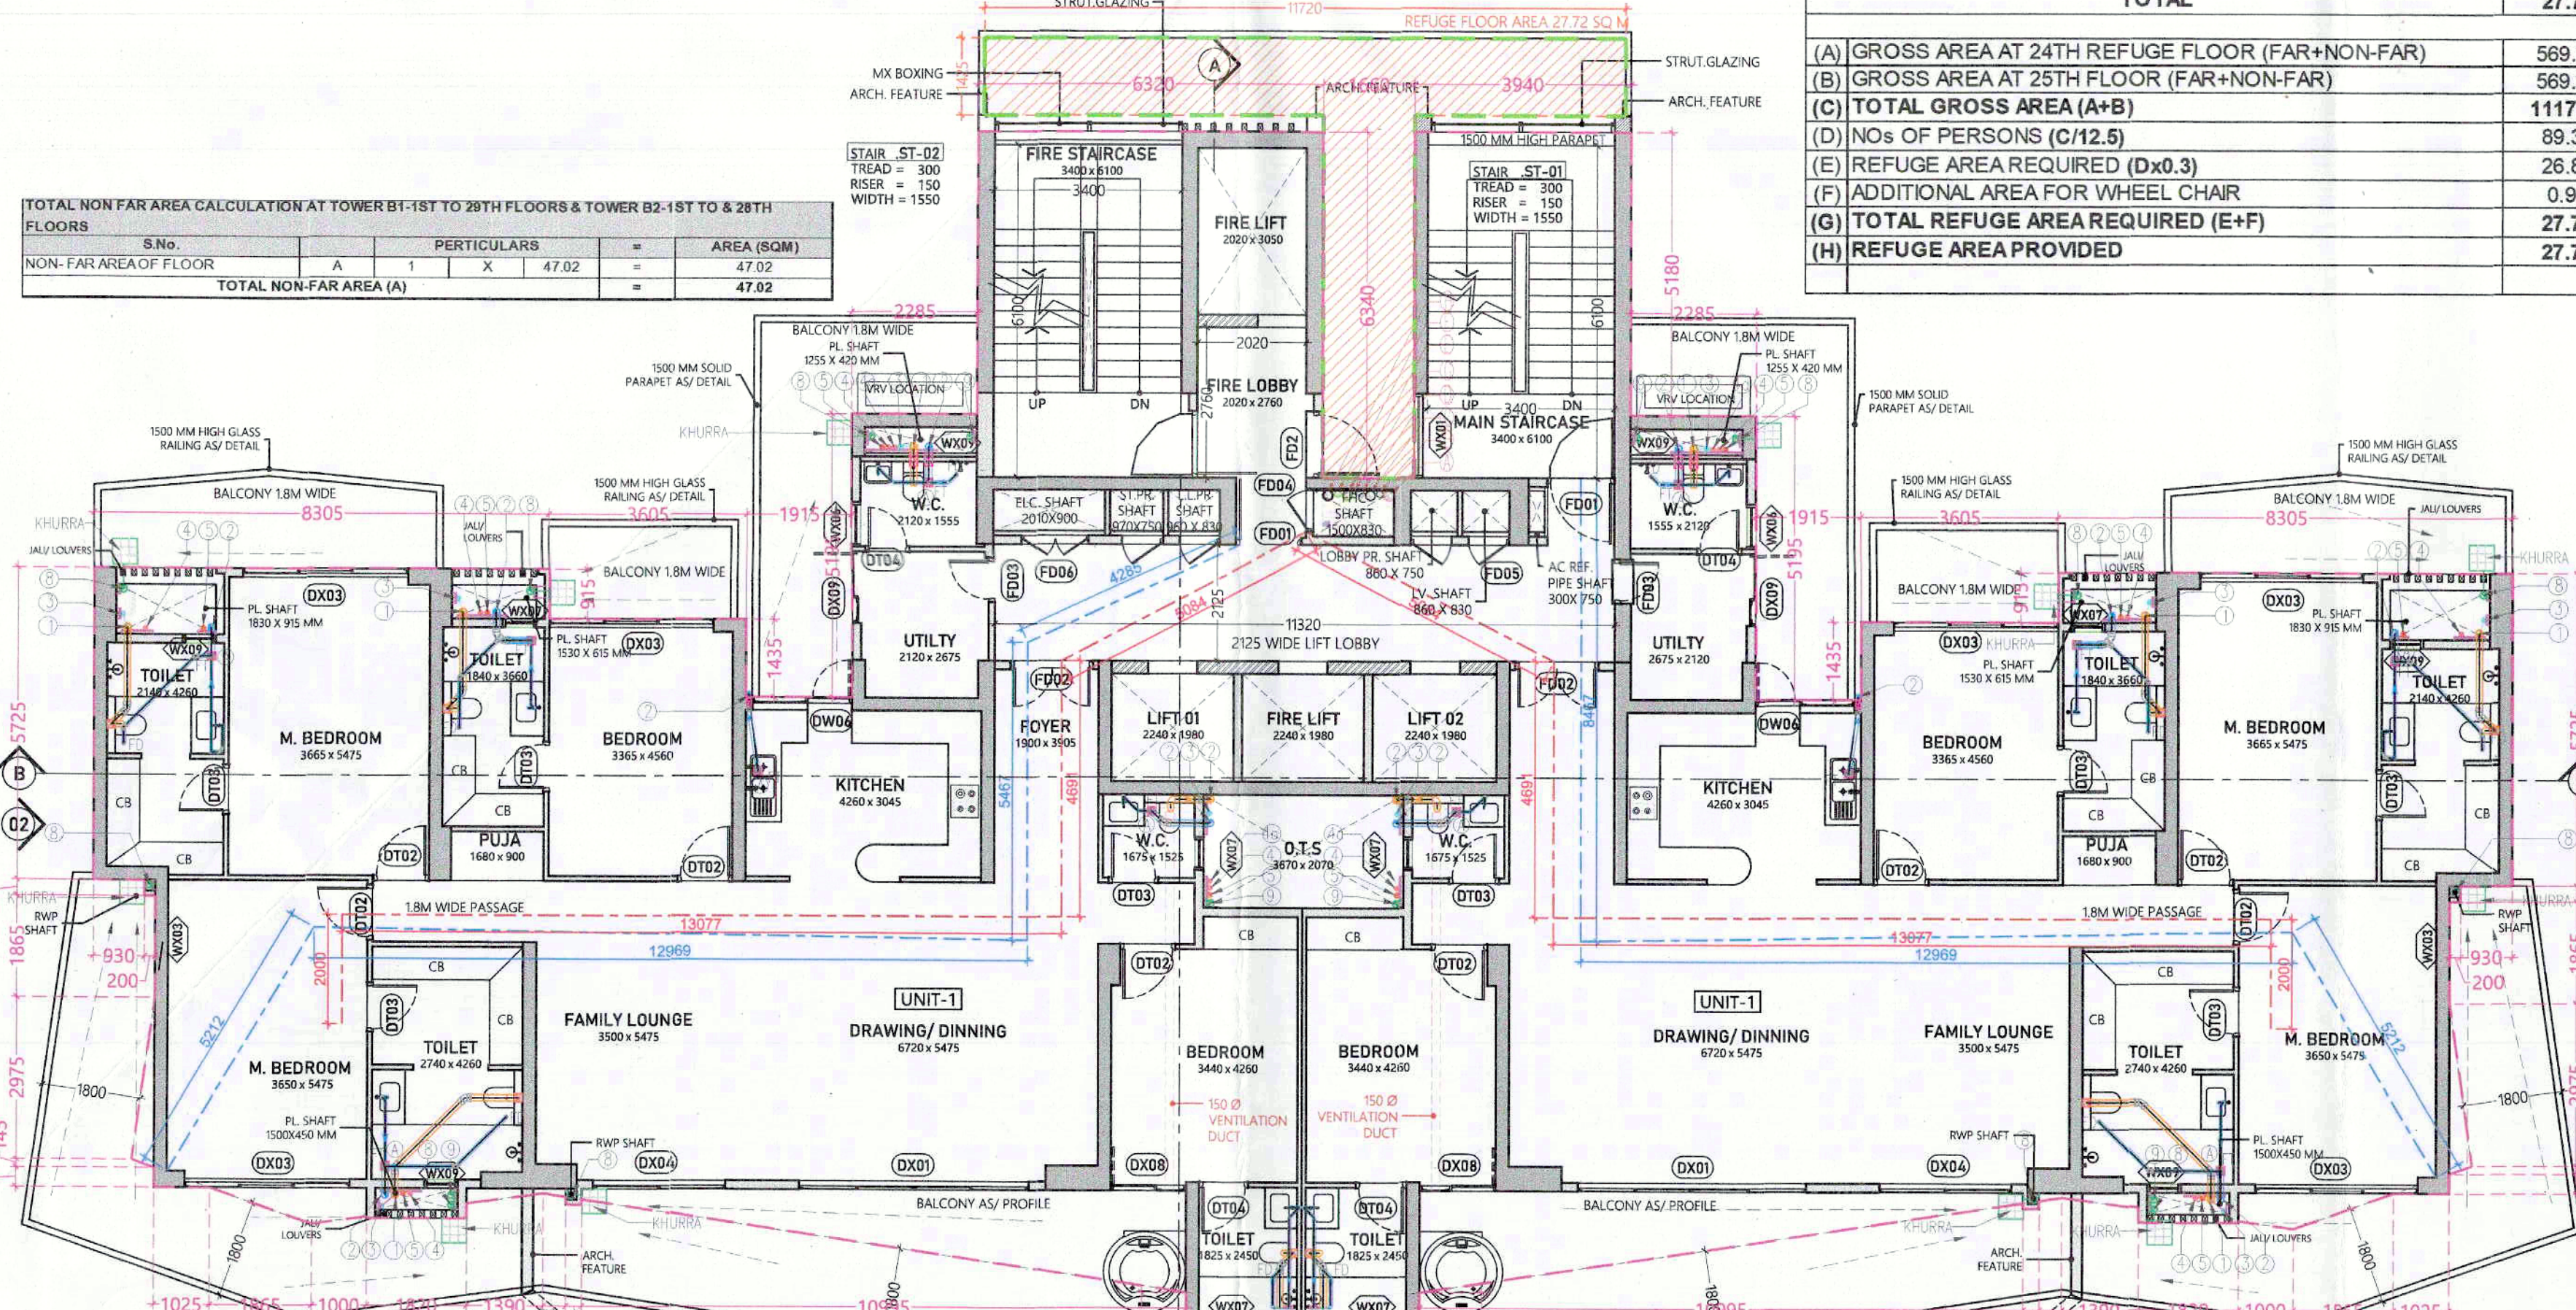


TOWER-B2
24TH FLOOR PLAN : LVL +91200

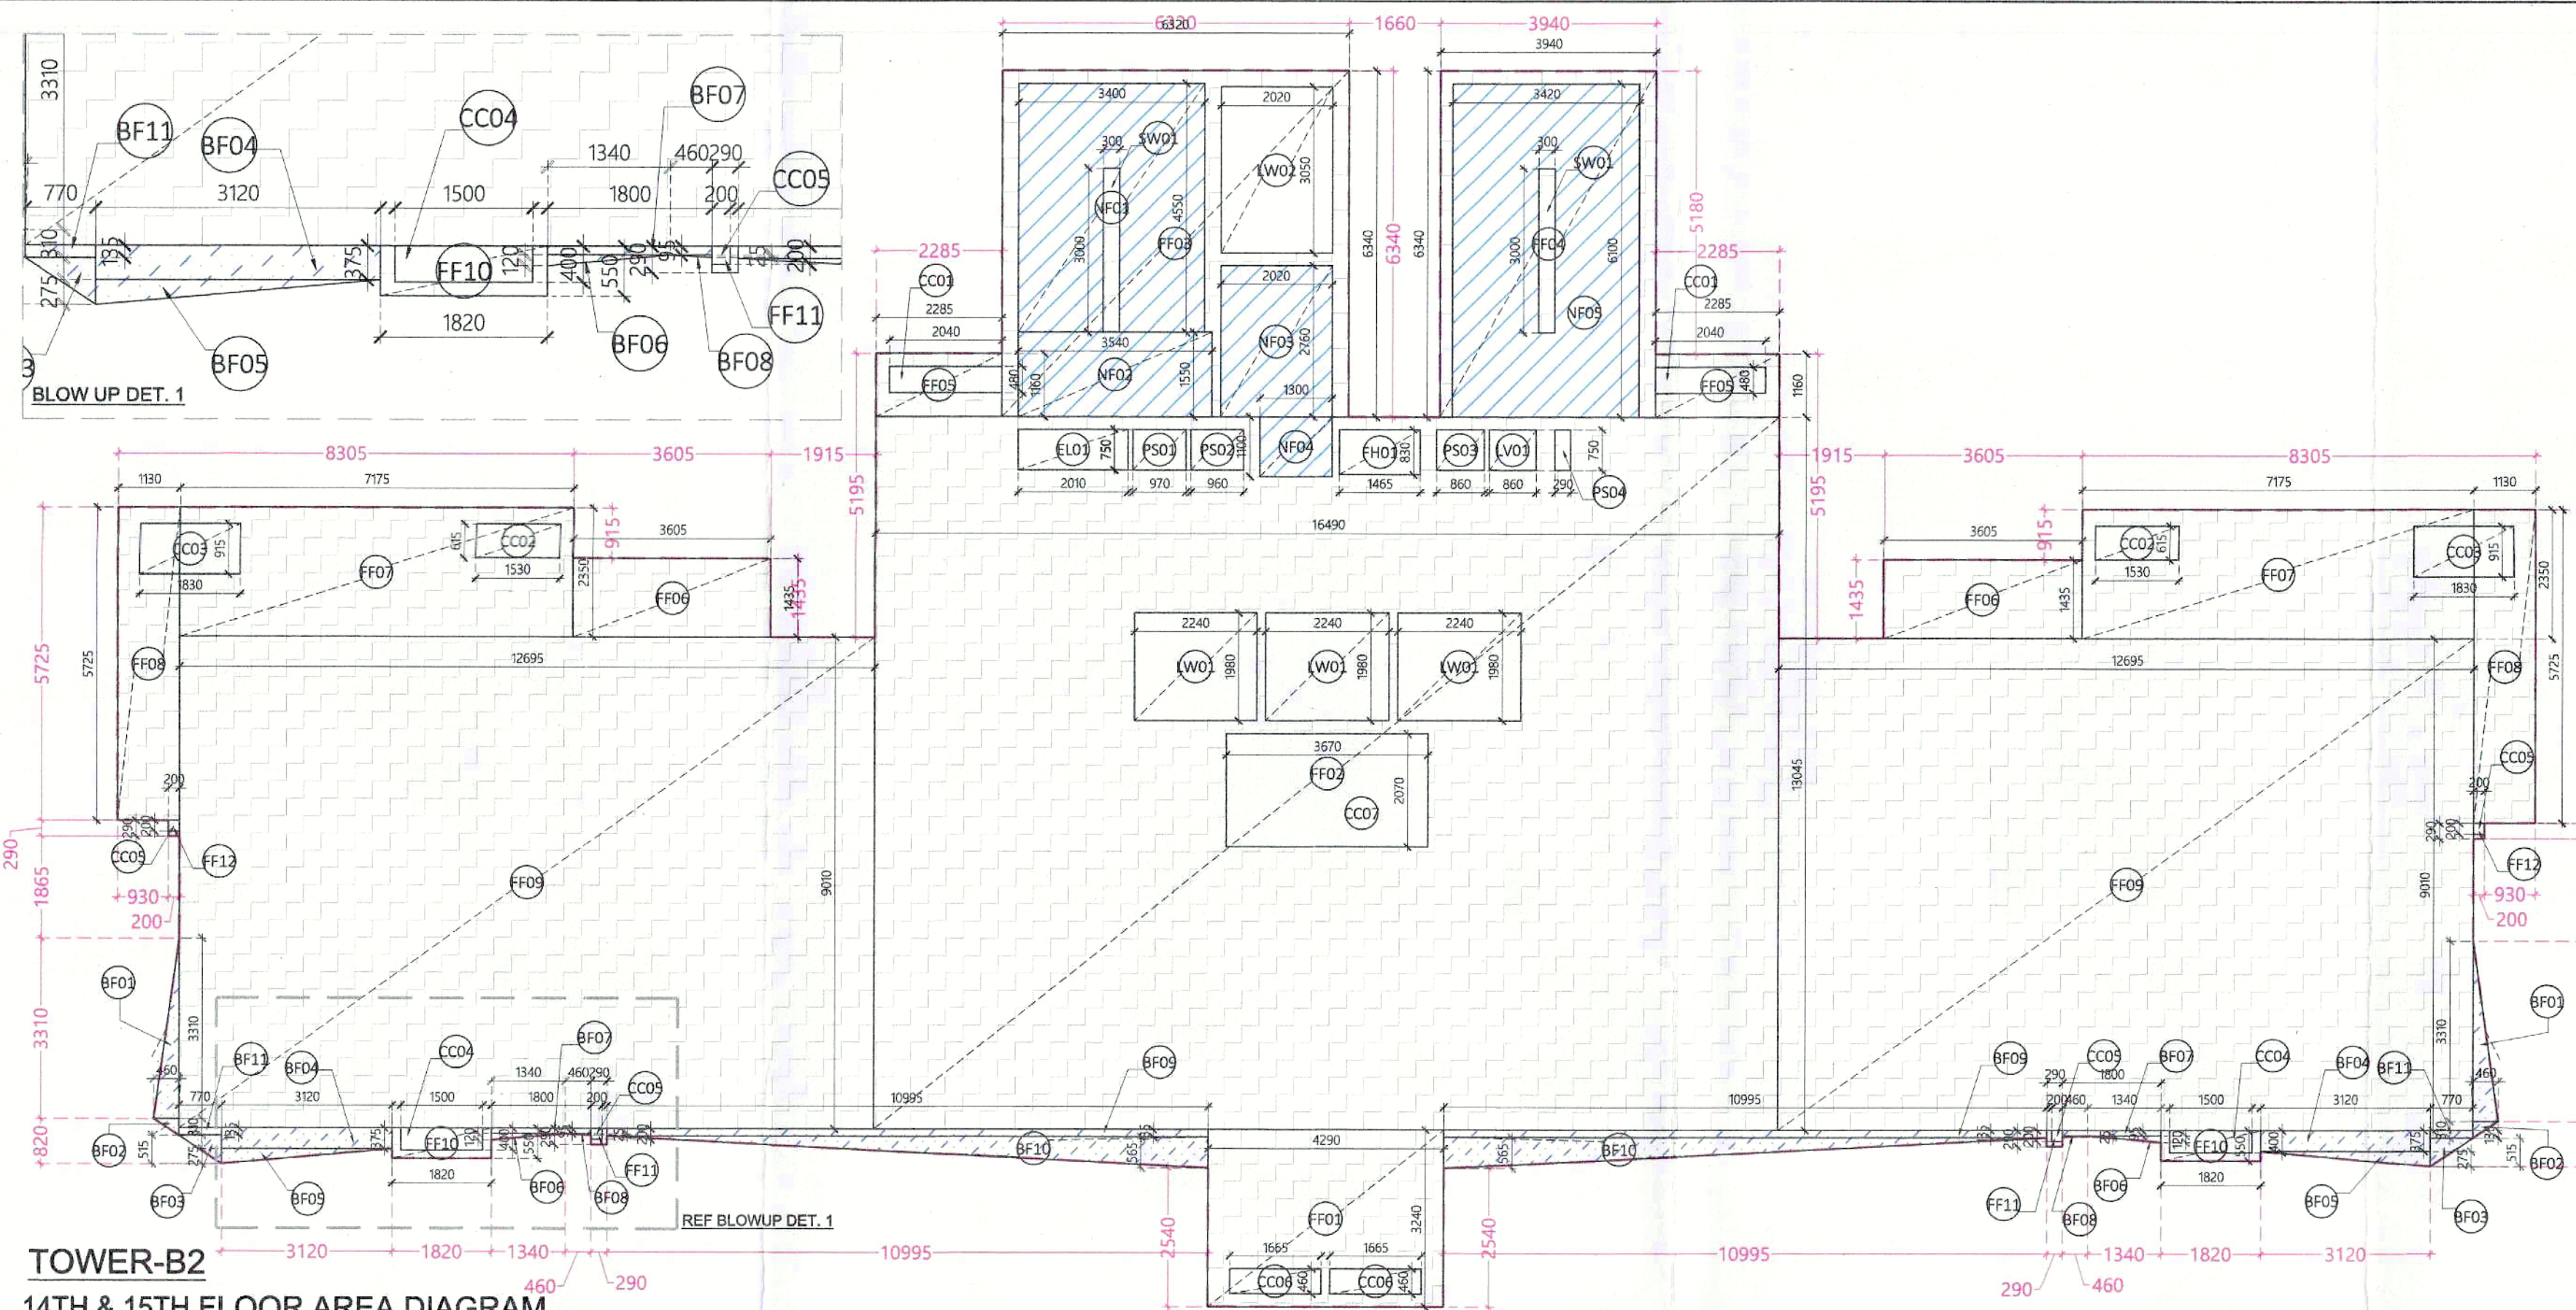

TOWER-B2
14TH & 15TH FLOOR AREA DIAGRAM

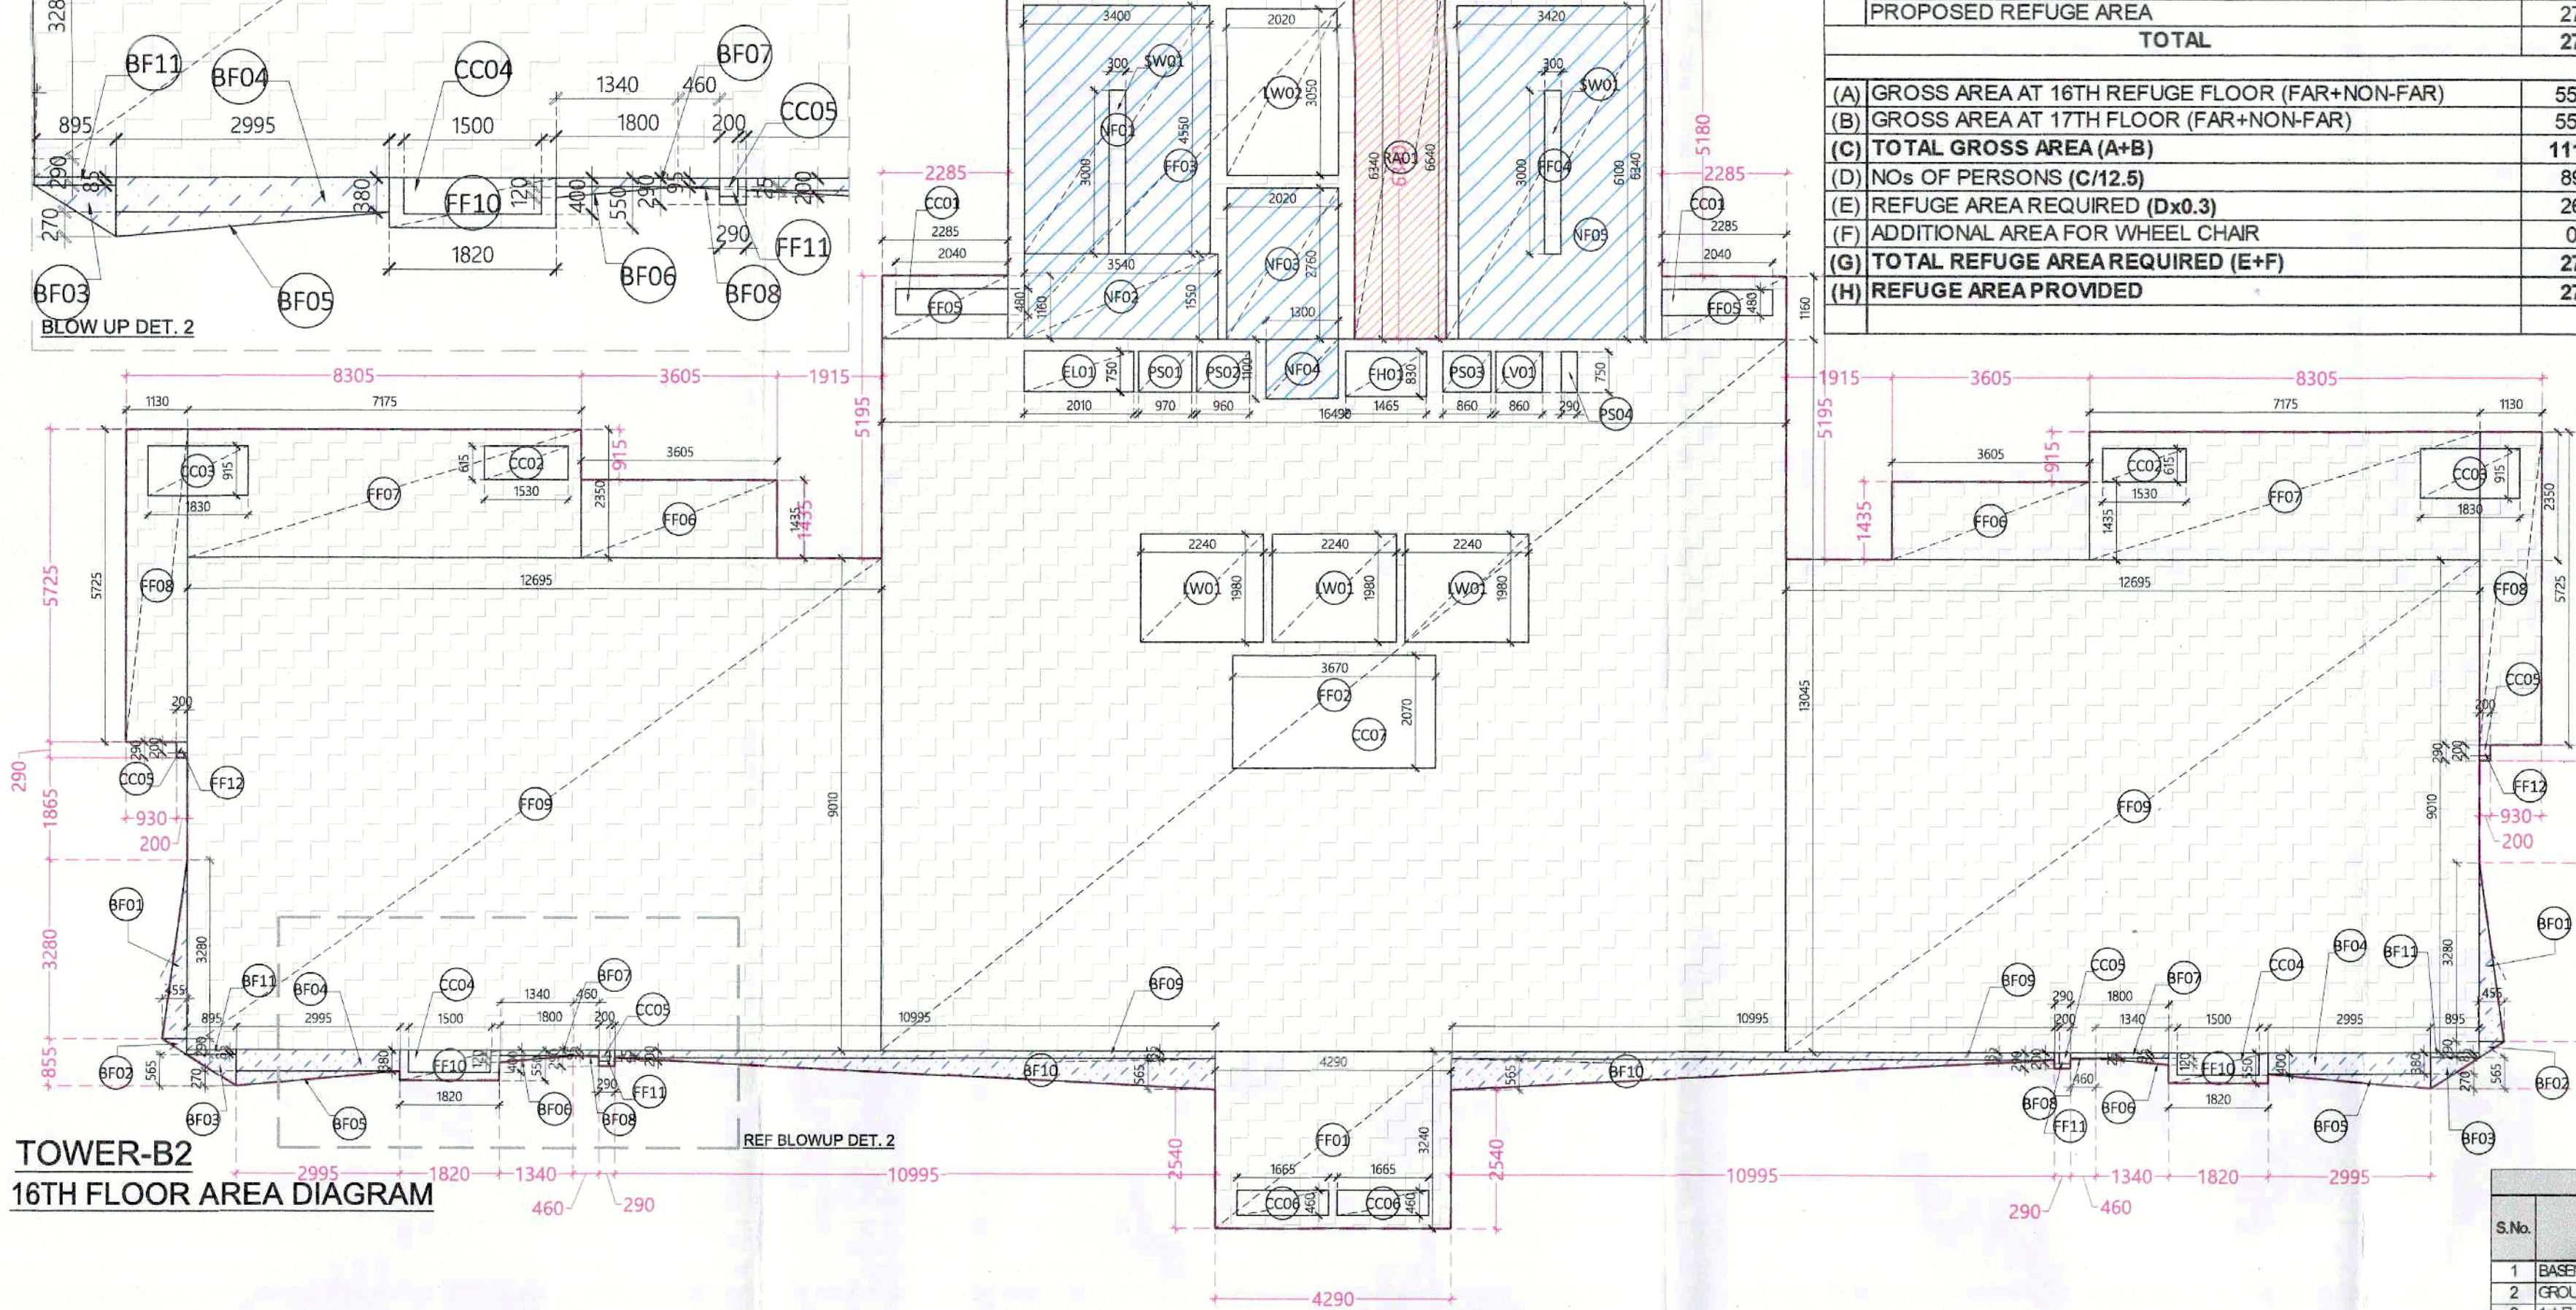

TOWER-B2
16TH FLOOR AREA DIAGRAM

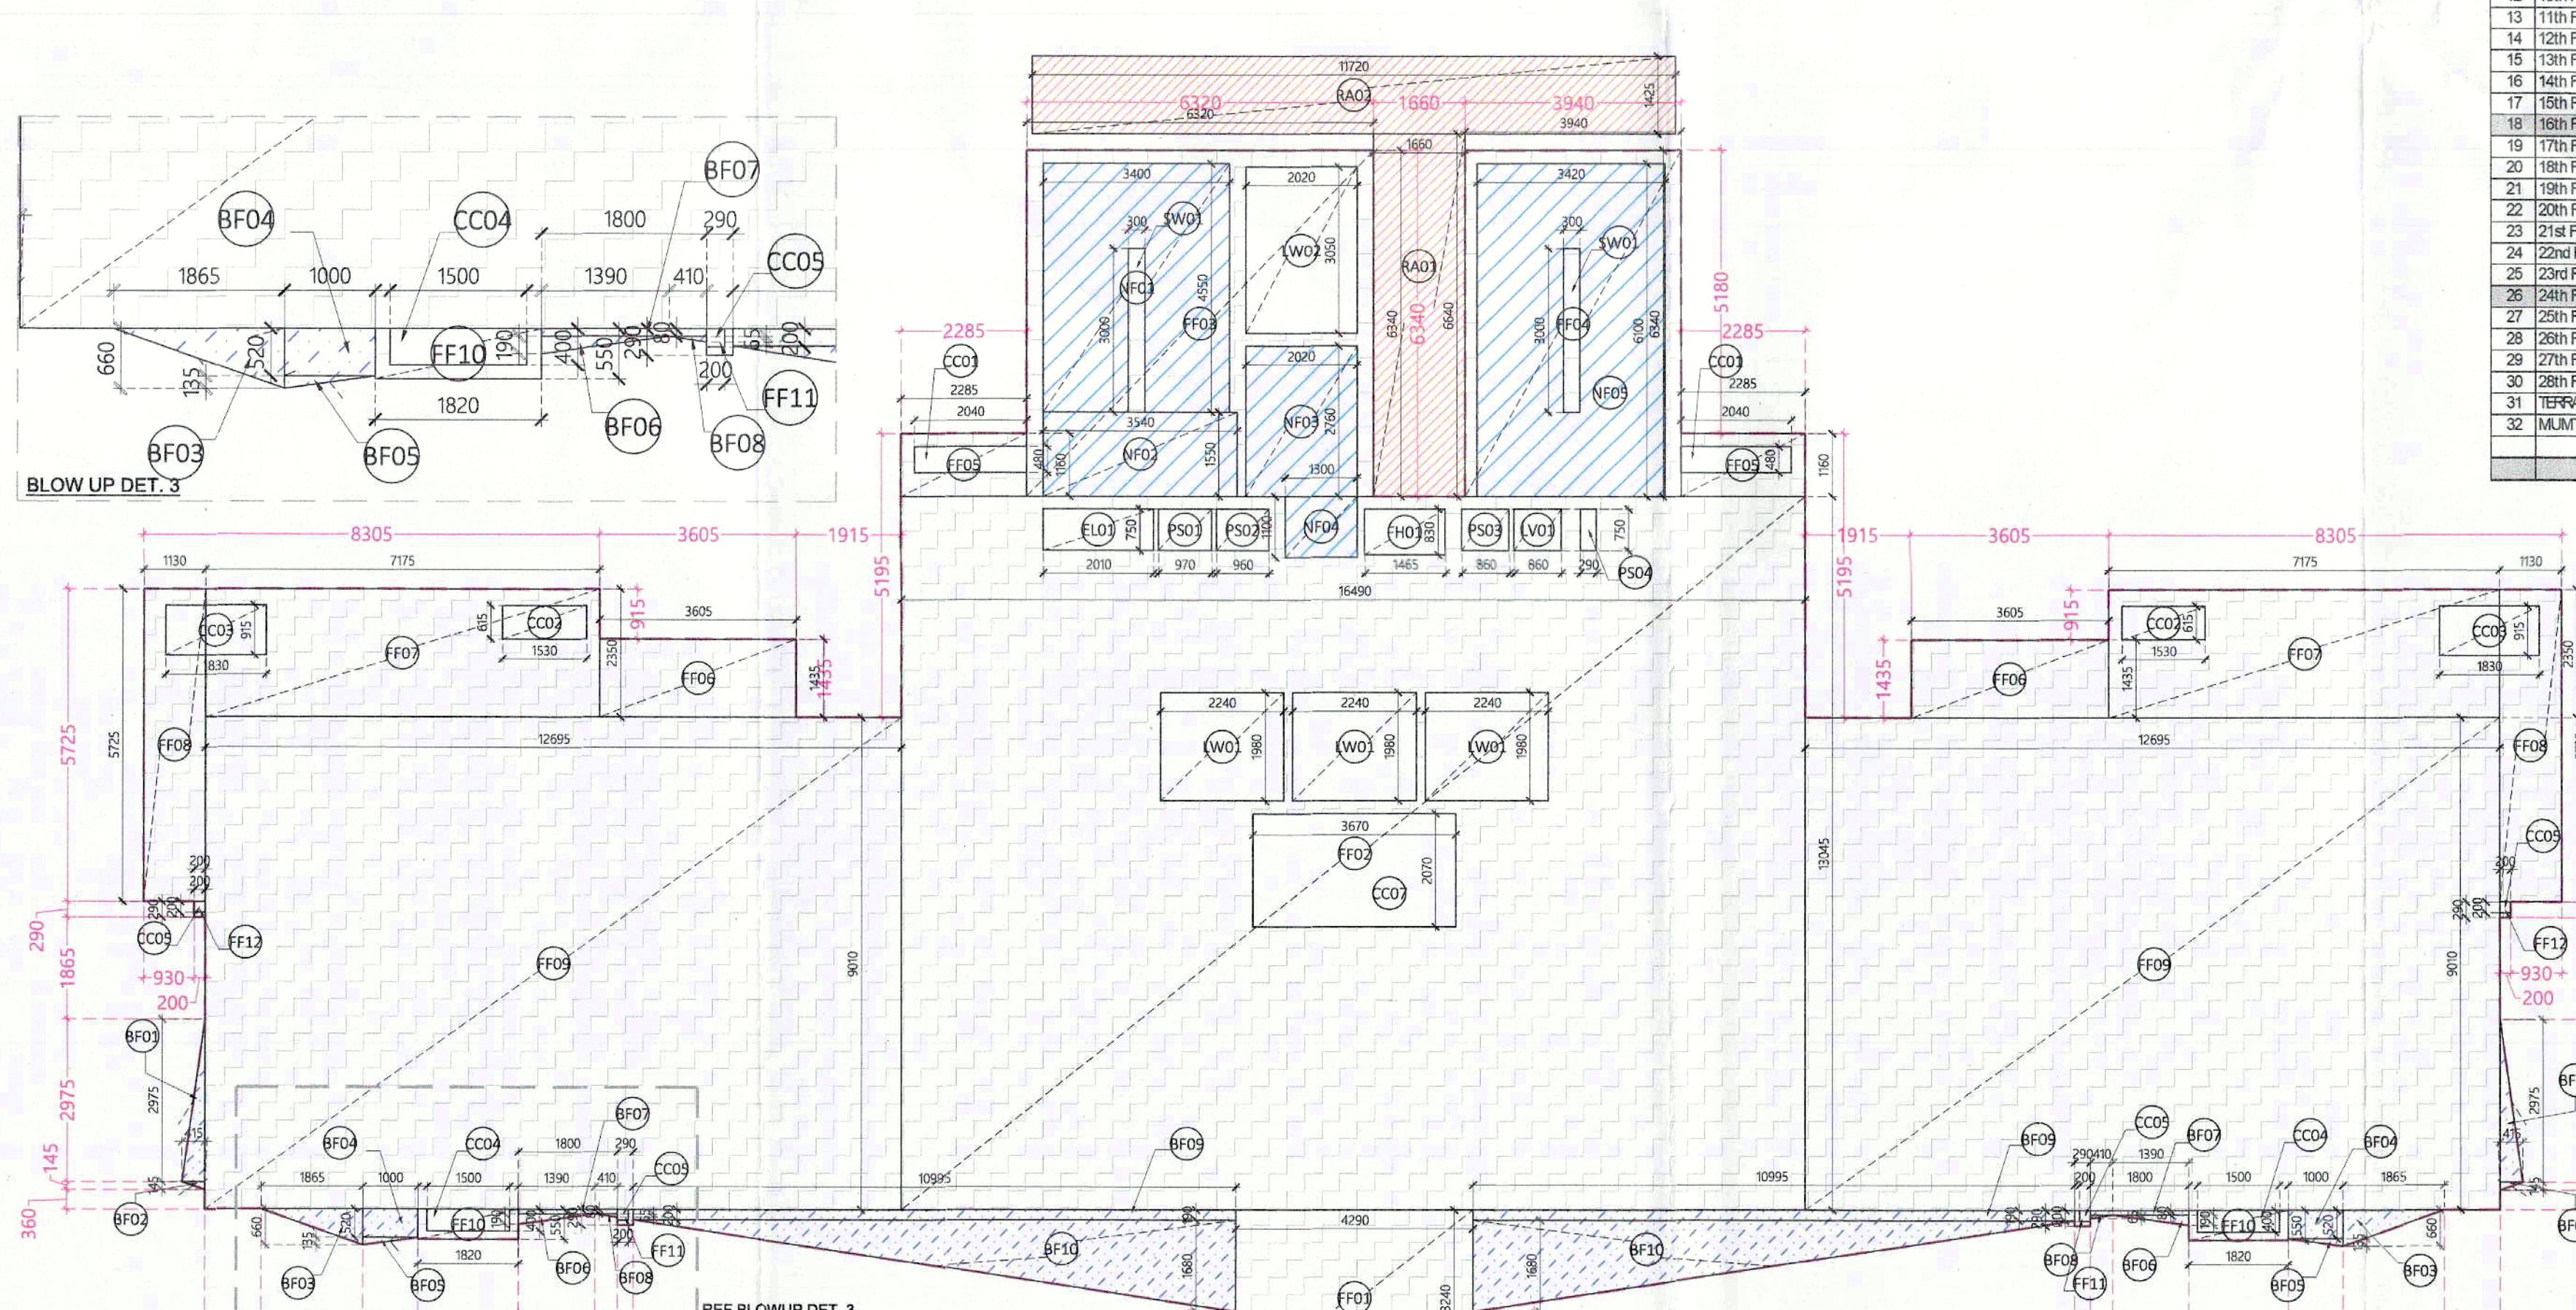

TOWER-B2
24TH FLOOR AREA DIAGRAM

B1 & B2 - TYP. FLOOR			PAR			
ID	X	Y	X	Y	Count	Area
	(m)	(m)	(m)	(m)	(nos)	(sqm)
A COVERED AREA						
FD01	4.290	3.240	1.0	1	1 =	13.90
FD02	16.490	13.045	1.0	1	1 =	215.11
FD03	6.320	6.340	1.0	1	1 =	40.07
FD04	3.940	6.340	1.0	1	1 =	24.98
FD05	2.285	1.160	1.0	2	2 =	5.30
FD06	3.605	1.435	1.0	2	2 =	10.35
FD07	7.175	2.350	1.0	2	2 =	33.72
FD08	1.130	5.725	1.0	2	2 =	12.94
FD09	12.695	9.010	1.0	2	2 =	228.76
FD10	1.820	0.550	1.0	2	2 =	2.00
FD11	0.290	0.290	1.0	2	2 =	0.17
FD12	0.200	0.290	1.0	2	2 =	0.12

TOTAL AREA "A"						587.42
B AREA SUBTRACTION						
ID	X	Y	X	Y	Count	Area
(m)	(m)	(m)	(m)	(m)	(nos)	(sqm)
A COVERED AREA						
CC02	1.530	0.615	1.0	2	=	1.88
CC03	2.040	0.840	1.0	2	=	1.96
CC04	1.830	0.915	1.0	2	=	1.88
CC05	1.830	0.915	1.0	2	=	3.35
CC06	1.500	0.400	1.0	2	=	1.20
CC05	0.200	0.200	1.0	4	=	0.16
CC06	1.665	0.480	1.0	2	=	1.53
CC07	3.670	2.070	1.0	1	=	7.60
CC08	2.010	0.750	1.0	1	=	1.51
FF01	1.465	0.830	1.0	1	=	1.22
FF02	0.860	0.750	1.0	1	=	0.65
FF03	2.240	1.980	1.0	3	=	13.31
FF04	2.020	3.050	1.0	1	=	6.16
FF05	1.300	1.100	1.0	1	=	1.43
FF06	3.420	6.100	1.0	1	=	15.47
FF07	0.970	0.750	1.0	1	=	0.73
FF08	0.960	0.750	1.0	1	=	0.72
FF09	0.860	0.750	1.0	1	=	0.65
FF10	0.290	0.290	1.0	1	=	0.22
TOTAL AREA "B"						91.85

B1 & B2 - TYP. FLOOR NON-FAR

495.77

ID	X	Y	X	Y	Count	Area
(m)	(m)	(m)	(m)	(m)	(nos)	(sqm)
A COVERED AREA						
NP01	3.400	4.550	1.0	1	15.47	
NP02	3.540	1.550	1.0	1	5.49	
NP03	2.920	2.780	1.0	1	5.58	
NP04	1.300	1.100	1.0	1	1.43	
NP05	3.420	6.100	1.0	1	20.86	
TOTAL AREA "A"						48.82
B. AREA SUBTRACTION						
SW01	0.300	3.000	1.0	2	1.80	
						=
						=
						=
TOTAL AREA "B"						1.80

B1-14TH, B2-14TH, 15TH BALCONY/FAR						
ID	X	Y	X	Y	Count	Area
	(m)				(nos)	(sqm)
A COVERED AREA						
FF01	3.310	0.480	0.5	2	=	1.52
FF02	0.310	0.480	0.5	2	=	0.14
FF03	0.770	0.515	0.5	2	=	0.40
FF04	3.120	0.375	1.0	2	=	2.34
FF05	3.120	0.275	0.5	2	=	0.86
FF06	1.340	0.120	0.5	2	=	0.16
FF07	1.800	0.095	1.0	2	=	0.34
FF08	0.460	0.025	0.5	2	=	0.01
FF09	10.995	0.135	1.0	2	=	2.97
FF10	10.995	0.565	0.5	2	=	6.21
FF11	0.770	0.135	1.0	2	=	0.21
TOTAL AREA "A"						15.16

BUILDING IS CENTRALIZED
MECHANICALLY VENTILATED ON ALL
FLOOR & 100% POWER BACK UP

TOWER B2					
C/S		GROUND COVER (SQM)	FAR/SON	NON-FAR/SON	BUILT-UP AREA (SQM)
	FLOOR	641.96	430.37	210.89	643.96
A	1ST FLOOR		507.48	47.02	554.51
	2ND FLOOR		507.47	47.02	554.49
	3RD FLOOR		508.36	47.02	555.38
	4TH FLOOR		508.86	47.02	555.88
	5TH FLOOR		509.24	47.02	556.27
	6TH FLOOR		509.60	47.02	556.62
	7TH FLOOR		509.95	47.02	556.97
	8TH FLOOR		510.15	47.02	557.19
	9TH FLOOR		510.35	47.02	557.39
	10TH FLOOR		510.55	47.02	557.59
B	11TH FLOOR		510.75	47.02	557.79
	12TH FLOOR		510.95	47.02	557.99
	13TH FLOOR		511.15	47.02	558.19
	14TH FLOOR		511.35	47.02	558.39
	15TH FLOOR		511.55	47.02	558.59
	16TH FLOOR		511.75	47.02	558.79
	17TH FLOOR		511.95	47.02	558.99
	18TH FLOOR		512.15	47.02	559.19
	19TH FLOOR		512.35	47.02	559.39
	20TH FLOOR		512.55	47.02	559.59
C	21ST FLOOR		512.75	47.02	559.79
	22ND FLOOR		512.95	47.02	559.99
	23RD FLOOR		513.15	47.02	560.19
	24TH FLOOR		513.35	47.02	560.39
	25TH FLOOR		513.55	47.02	560.59
	26TH FLOOR		513.75	47.02	560.79
	27TH FLOOR		513.95	47.02	560.99
	28TH FLOOR		514.15	47.02	561.19
	29TH FLOOR		514.35	47.02	561.39
	30TH FLOOR		514.55	47.02	561.59
D	31ST FLOOR		514.75	47.02	561.79
	32ND FLOOR		514.95	47.02	561.99
	33RD FLOOR		515.15	47.02	562.19
	34TH FLOOR		515.35	47.02	562.39
	35TH FLOOR		515.55	47.02	562.59
	36TH FLOOR		515.75	47.02	562.79
	37TH FLOOR		515.95	47.02	562.99
	38TH FLOOR		516.15	47.02	563.19
	39TH FLOOR		516.35	47.02	563.39
	40TH FLOOR		516.55	47.02	563.59
E	41ST FLOOR		516.75	47.02	563.79
	42ND FLOOR		516.95	47.02	563.99
	43RD FLOOR		517.15	47.02	564.19
	44TH FLOOR		517.35	47.02	564.39
	45TH FLOOR		517.55	47.02	564.59
	46TH FLOOR		517.75	47.02	564.79
	47TH FLOOR		517.95	47.02	564.99
	48TH FLOOR		518.15	47.02	565.19
	49TH FLOOR		518.35	47.02	565.39
	50TH FLOOR		518.55	47.02	565.59
F	51ST FLOOR		518.75	47.02	565.79
	52ND FLOOR		518.95	47.02	565.99
	53RD FLOOR		519.15	47.02	566.19
	54TH FLOOR		519.35	47.02	566.39
	55TH FLOOR		519.55	47.02	566.59
	56TH FLOOR		519.75	47.02	566.79
	57TH FLOOR		519.95	47.02	566.99
	58TH FLOOR		520.15	47.02	567.19
	59TH FLOOR		520.35	47.02	567.39
	60TH FLOOR		520.55	47.02	567.59
G	61ST FLOOR		520.75	47.02	567.79
	62ND FLOOR		520.95	47.02	567.99
	63RD FLOOR		521.15	47.02	568.19
	64TH FLOOR		521.35	47.02	568.39
	65TH FLOOR		521.55	47.02	568.59
	66TH FLOOR		521.75	47.02	568.79
	67TH FLOOR		521.95	47.02	568.99
	68TH FLOOR		522.15	47.02	569.19
	69TH FLOOR		522.35	47.02	569.39
	70TH FLOOR		522.55	47.02	569.59
H	71ST FLOOR		522.75	47.02	569.79
	72ND FLOOR		522.95	47.02	569.99
	73RD FLOOR		523.15	47.02	570.19
	74TH FLOOR		523.35	47.02	570.39
	75TH FLOOR		523.55	47.02	570.59
	76TH FLOOR		523.75	47.02	570.79
	77TH FLOOR		523.95	47.02	570.99
	78TH FLOOR		524.15	47.02	571.19
	79TH FLOOR		524.35	47.02	571.39
	80TH FLOOR		524.55	47.02	571.59
I	81ST FLOOR		524.75	47.02	571.79
	82ND FLOOR		524.95	47.02	571.99
	83RD FLOOR		525.15	47.02	572.19
	84TH FLOOR		525.35	47.02	572.39
	85TH FLOOR		525.55	47.02	572.59
	86TH FLOOR		525.75	47.02	572.79
	87TH FLOOR		525.95	47.02	572.99
	88TH FLOOR		526.15	47.02	573.19
	89TH FLOOR		526.35	47.02	573.39
	90TH FLOOR		526.55	47.02	573.59
J	91ST FLOOR		526.75	47.02	573.79
	92ND FLOOR		526.95	47.02	573.99
	93RD FLOOR		527.15	47.02	574.19
	94TH FLOOR		527.35	47.02	574.39
	95TH FLOOR		527.55	47.02	574.59
	96TH FLOOR		527.75	47.02	574.79
	97TH FLOOR		527.95	47.02	574.99
	98TH FLOOR		528.15	47.02	575.19
	99TH FLOOR		528.35	47.02	575.39
	100TH FLOOR		528.55	47.02	575.59
K	101ST FLOOR		528.75	47.02	575.79
	102ND FLOOR		528.95	47.02	575.99
	103RD FLOOR		529.15	47.02	576.19
	104TH FLOOR		529.35	47.02	576.39
	105TH FLOOR		529.55	47.02	576.59
	106TH FLOOR		529.75	47.02	576.79
	107TH FLOOR		529.95	47.02	576.99
	108TH FLOOR		530.15	47.02	577.19
	109TH FLOOR		530.35	47.02	577.39
	110TH FLOOR		530.55	47.02	577.59
L	111TH FLOOR		530.75	47.02	577.79
	112ND FLOOR		530.95	47.02	577.99
	113RD FLOOR		531.15	47.02	578.19
	114TH FLOOR		531.35	47.02	578.39
	115TH FLOOR		531.55	47.02	578.59
	116TH FLOOR		531.75	47.02	578.79
	117TH FLOOR		531.95	47.02	578.99
	118TH FLOOR		532.15	47.02	579.19
	119TH FLOOR		532.35	47.02	579.39
	120TH FLOOR		532.55	47.02	579.59
M	121ST FLOOR		532.75	47.02	579.79
	122ND FLOOR		532.95	47.02	579.99
	123RD FLOOR		533.15	47.02	580.19
	124TH FLOOR		533.35	47.02	580.39
	125TH FLOOR		533.55	47.02	580.59
	126TH FLOOR		533.75	47.02	580.79
	127TH FLOOR		533.95	47.02	580.99
	128TH FLOOR		534.15	47.02	581.19
	129TH FLOOR		534.35	47.02	581.39
	130TH FLOOR		534.55	47.02	581.59
N	131ST FLOOR		534.75	47.02	581.79
	132ND FLOOR		534.95	47.02	581.99
	133RD FLOOR		535.15	47.02	582.19
	134TH FLOOR		535.35	47.02	582.39
	135TH FLOOR		535.55	47.02	582.59
	136TH FLOOR		535.75	47.02	582.79
	137TH FLOOR		535.95	47.02	582.99
	138TH FLOOR		536.15	47.02	583.19
	139TH FLOOR		536.35	47.02	583.39
	140TH FLOOR		536.55	47.02	583.59
O	141ST FLOOR		536.75	47.02	583.79
	142ND FLOOR		536.95	47.02	583.99
	143RD FLOOR		537.15	47.02	584.19
	144TH FLOOR		537.35	47.02	584.39
	145TH FLOOR		537.55	47.02	584.59
	146TH FLOOR		537.75	47.02	584.79
	147TH FLOOR		537.95	47.02	584.99
	148TH FLOOR		538.15	47.02	585.19
	149TH FLOOR		538.35	47.02	585.39
	150TH FLOOR		538.55	47.02	585.59
P	151ST FLOOR		538.75	47.02	585.79
	152ND FLOOR		538.95	47.02	585.99
	153RD FLOOR		539.15	47.02	586.19
	154TH FLOOR		539.35	47.02	586.39
	155TH FLOOR		539.55	47.02	586.59
	156TH FLOOR		539.75	47.02	586.79
	157TH FLOOR		539.95	47.02	586.99
	158TH FLOOR		540.15	47.02	587.19
	159TH FLOOR		540.35	47.02	587.39
	160TH FLOOR		540.55	47.02	587.59
Q	161ST FLOOR		540.75	47.02	587.79
	162ND FLOOR		540.95	47.02	587.99
	163RD FLOOR		541.15	47.02	588.19
	164TH FLOOR		541.35	47.02	588.39
	165TH FLOOR		541.55	47.02	588.59
	166TH FLOOR		541.75	47.02	588.79
	167TH FLOOR		541.95	47.02	588.99
	168TH FLOOR		542.15	47.02	589.19
	169TH FLOOR		542.35	47.02	589.39
	170TH FLOOR		542.55	47.02	589.59
R	171ST FLOOR		542.75	47.02	589.79
	172ND FLOOR		542.95	47.02	589.99
	173RD FLOOR		543.15	47.02	590.19
	174TH FLOOR		543.35	47.02	590.39
	175TH FLOOR		543.55	47.02	590.59
	176TH FLOOR		543.75	47.02	590.79
	177TH FLOOR		543.95	47.02	590.99
	178TH FLOOR		544.15	47.02	591.19
	179TH FLOOR		544.35	47.02	591.39
	180TH FLOOR		544.55	47.02	591.59
S	181ST FLOOR		544.75	47.02	591.79
	182ND FLOOR		544.95	47.02	591.99
	183RD FLOOR		545.15	47.02	592.19
	184TH FLOOR		545.35	47.02	592.39
	185TH FLOOR		545.55	47.02	592.59
	186TH FLOOR		545.75	47.02	592.79
	187TH FLOOR		545.95	47.02	592.99
	188TH FLOOR		546.15	47.02	593.19
	189TH FLOOR		546.35	47.02	593.39
	190TH FLOOR		546.55	47.02	593.59
T	191ST FLOOR		546.75	47.02	593.79
	192ND FLOOR		546.95	47.02	593.99
	193RD FLOOR		547.15	47.02	594.19
	194TH FLOOR		547.35	47.02	594.39
	195TH FLOOR		547.55	47.02	594.59
	196TH FLOOR		547.75	47.02	594.79
	197TH FLOOR		547.95	47.02	594.99
	198TH FLOOR		548.15	47.02	595.19
	199TH FLOOR		548.35	47.02	595.39
	200TH FLOOR		548.55	47.02	595.59
U	201ST FLOOR		548.75	47.02	595.79
	202ND FLOOR		548.95	47.02	595.99
	203RD FLOOR		549.15	47.02	596.19
	204TH FLOOR		549.35	47.02	596.39
	205TH FLOOR		549.55	47.02	596.59
	206TH FLOOR		549.75	47.02	596.79
	207TH FLOOR		549.95	47.02	596.99
	208TH FLOOR		550.15	47.02	597.19
	209TH FLOOR		550.35	47.02	597.39
	210TH FLOOR		550.55	47.02	597.59
V	211ST FLOOR		550.75	47.02	597.79
	212ND FLOOR		550.95	47.02	597.99
	213RD FLOOR		551.15	47.02	598.19
	214TH FLOOR		551.35	47.02	598.39
	215TH FLOOR		551.55	47.02	598.59
	216TH FLOOR		551.75	47.02	598.79
	217TH FLOOR		551.95	47.02	598.99
	218TH FLOOR		552.15	47.02	599.19
	219TH FLOOR		552.35	47.02	599.39
	220TH FLOOR		552.55	47.02	599.59
W	221ST FLOOR		552.75	47.02	599.79
	222ND FLOOR		552.95	47.02	599.99
	223RD FLOOR		553.15	47.02	600.19
	224TH FLOOR		553.35	47.02	600.39
	225TH FLOOR		553.55	47.02	600.59
	226TH FLOOR		553.75	47.02	600.79
	227TH FLOOR		553.95	47.02	600.99
	228TH FLOOR		554.15	47.02	601.19
	229TH FLOOR		554.35	47.02	601.39
	230TH FLOOR		554.55	47.02	601.59
X	231ST FLOOR		554.75	47.02	601.79
	232ND FLOOR		554.95	47.02	601.99
	233RD FLOOR		555.15	47.02	602.19
	234TH FLOOR		555.35	47.02	602.39
	235TH FLOOR		555.55	47.02	602.59
	236TH FLOOR		555.75	47.02	602.79
	237TH FLOOR		555.95	47.02	602.99
	238TH FLOOR		556.15	47.02	