


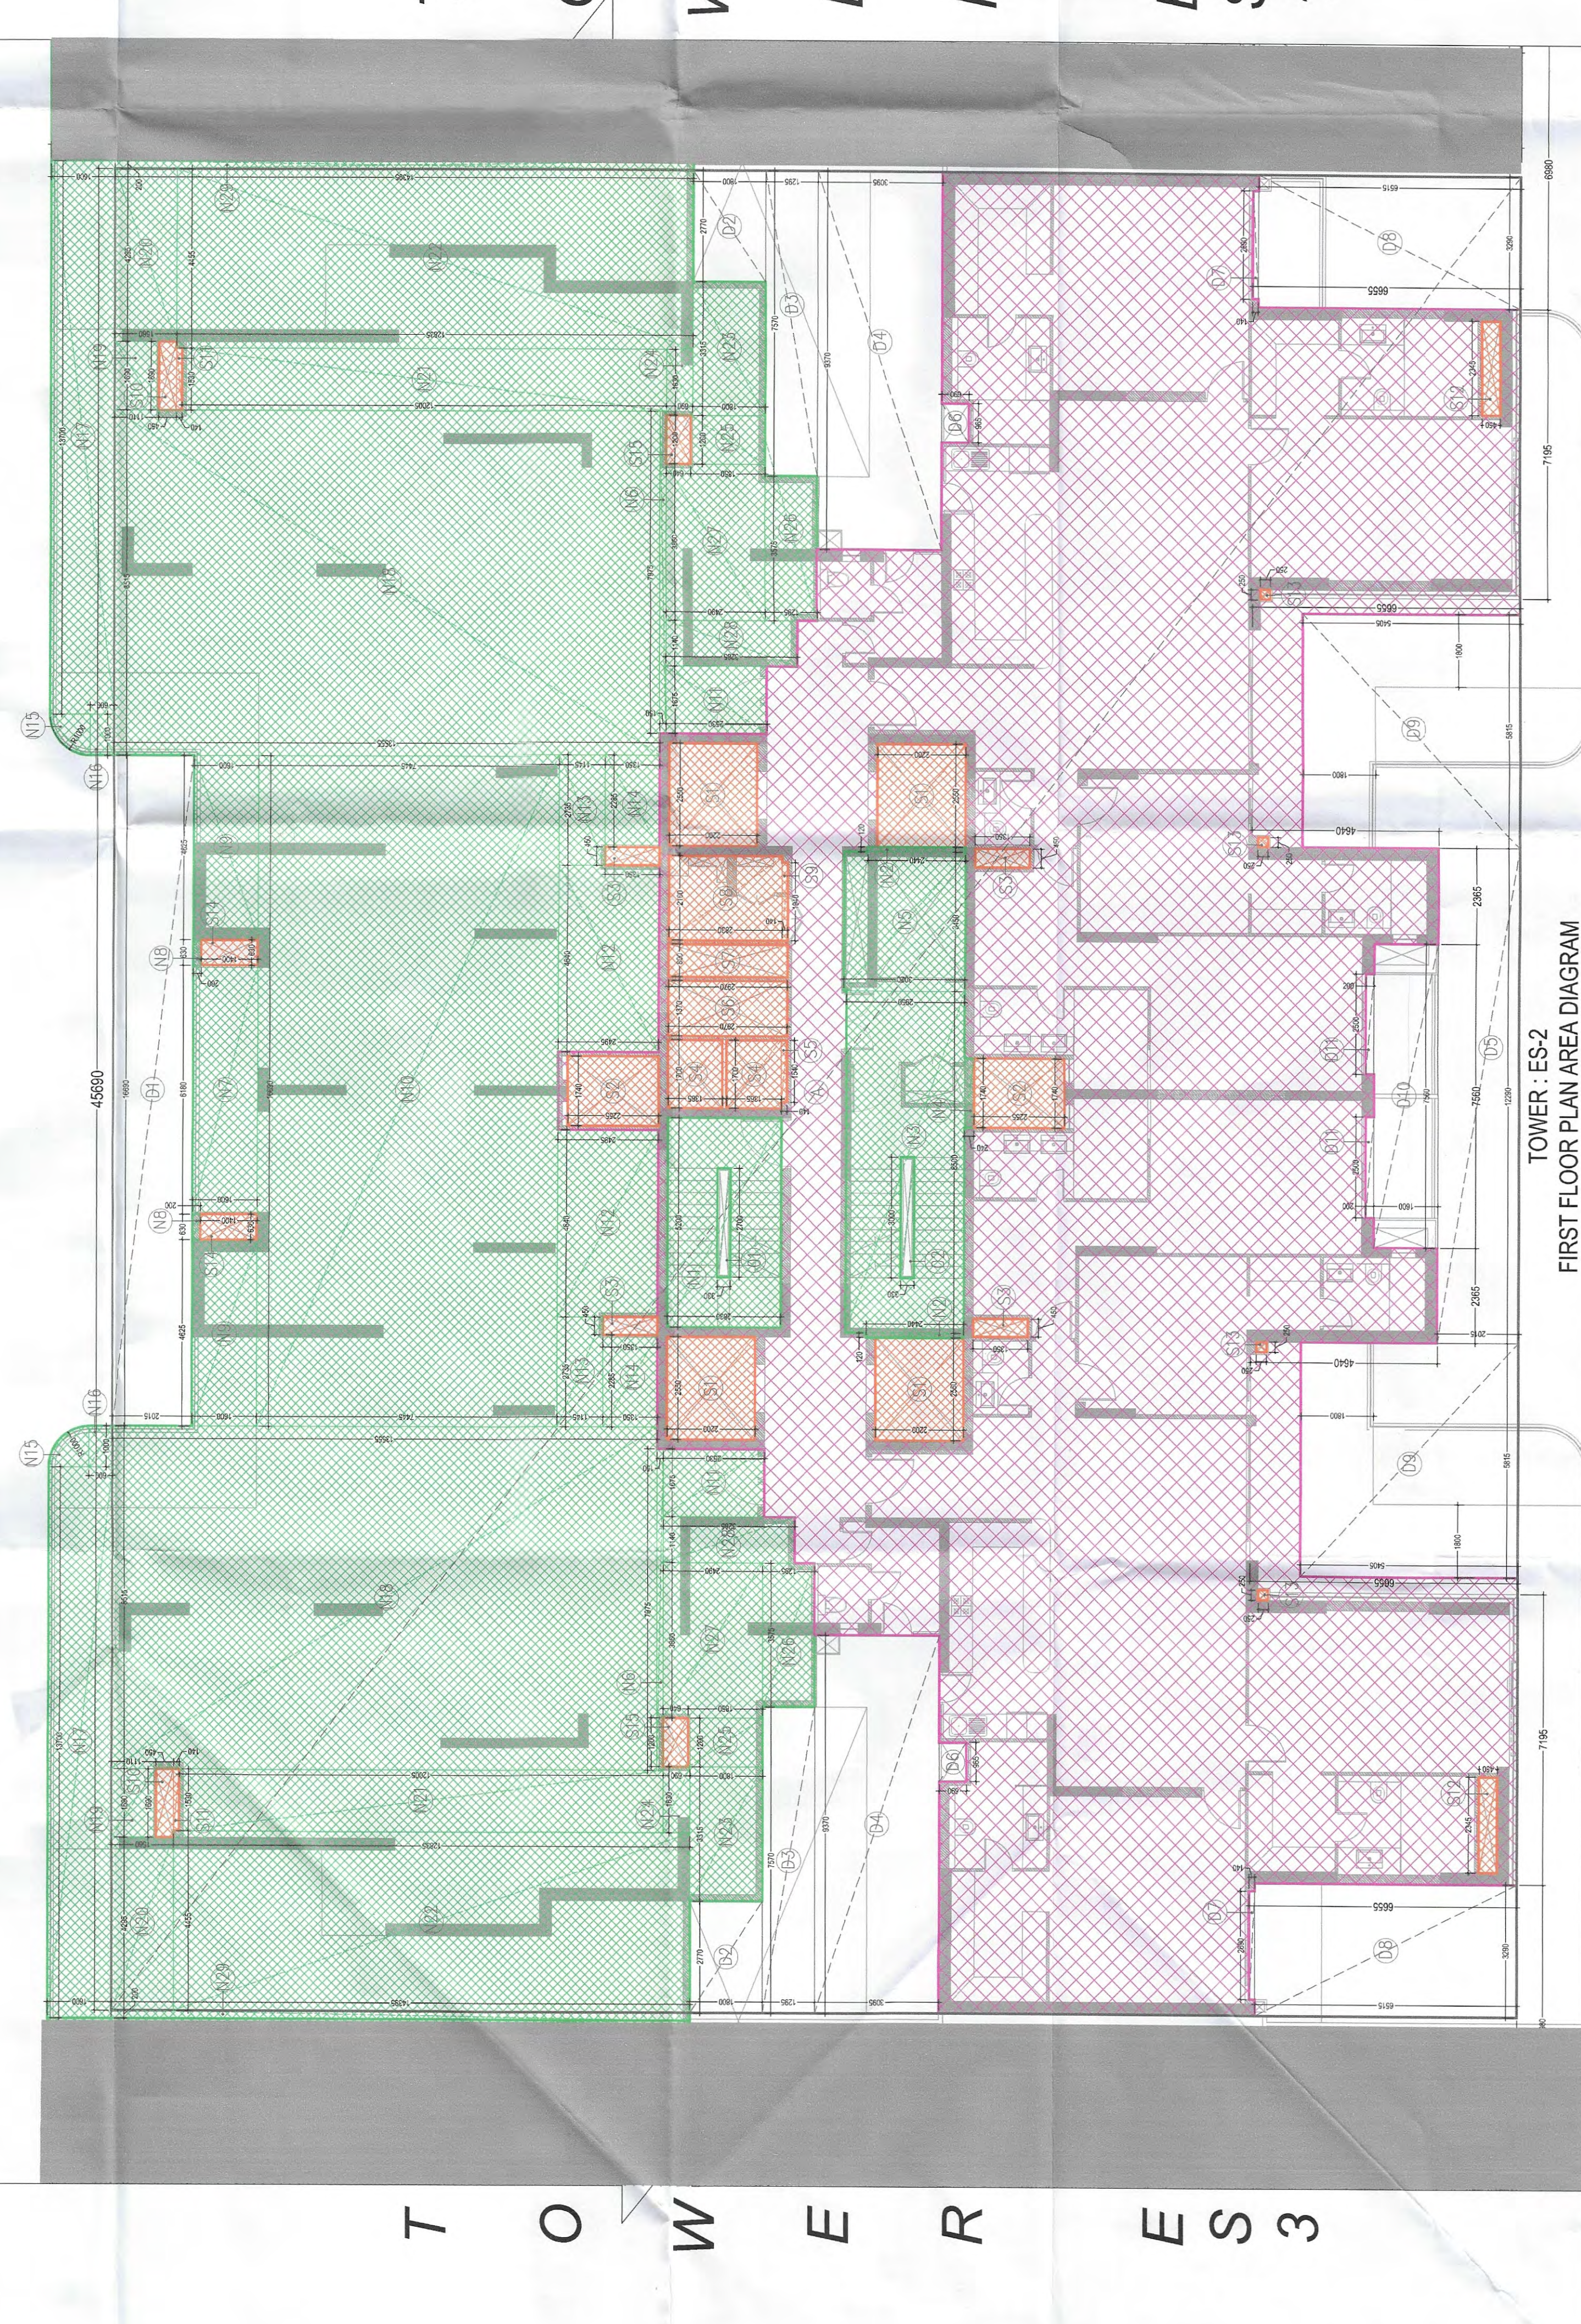
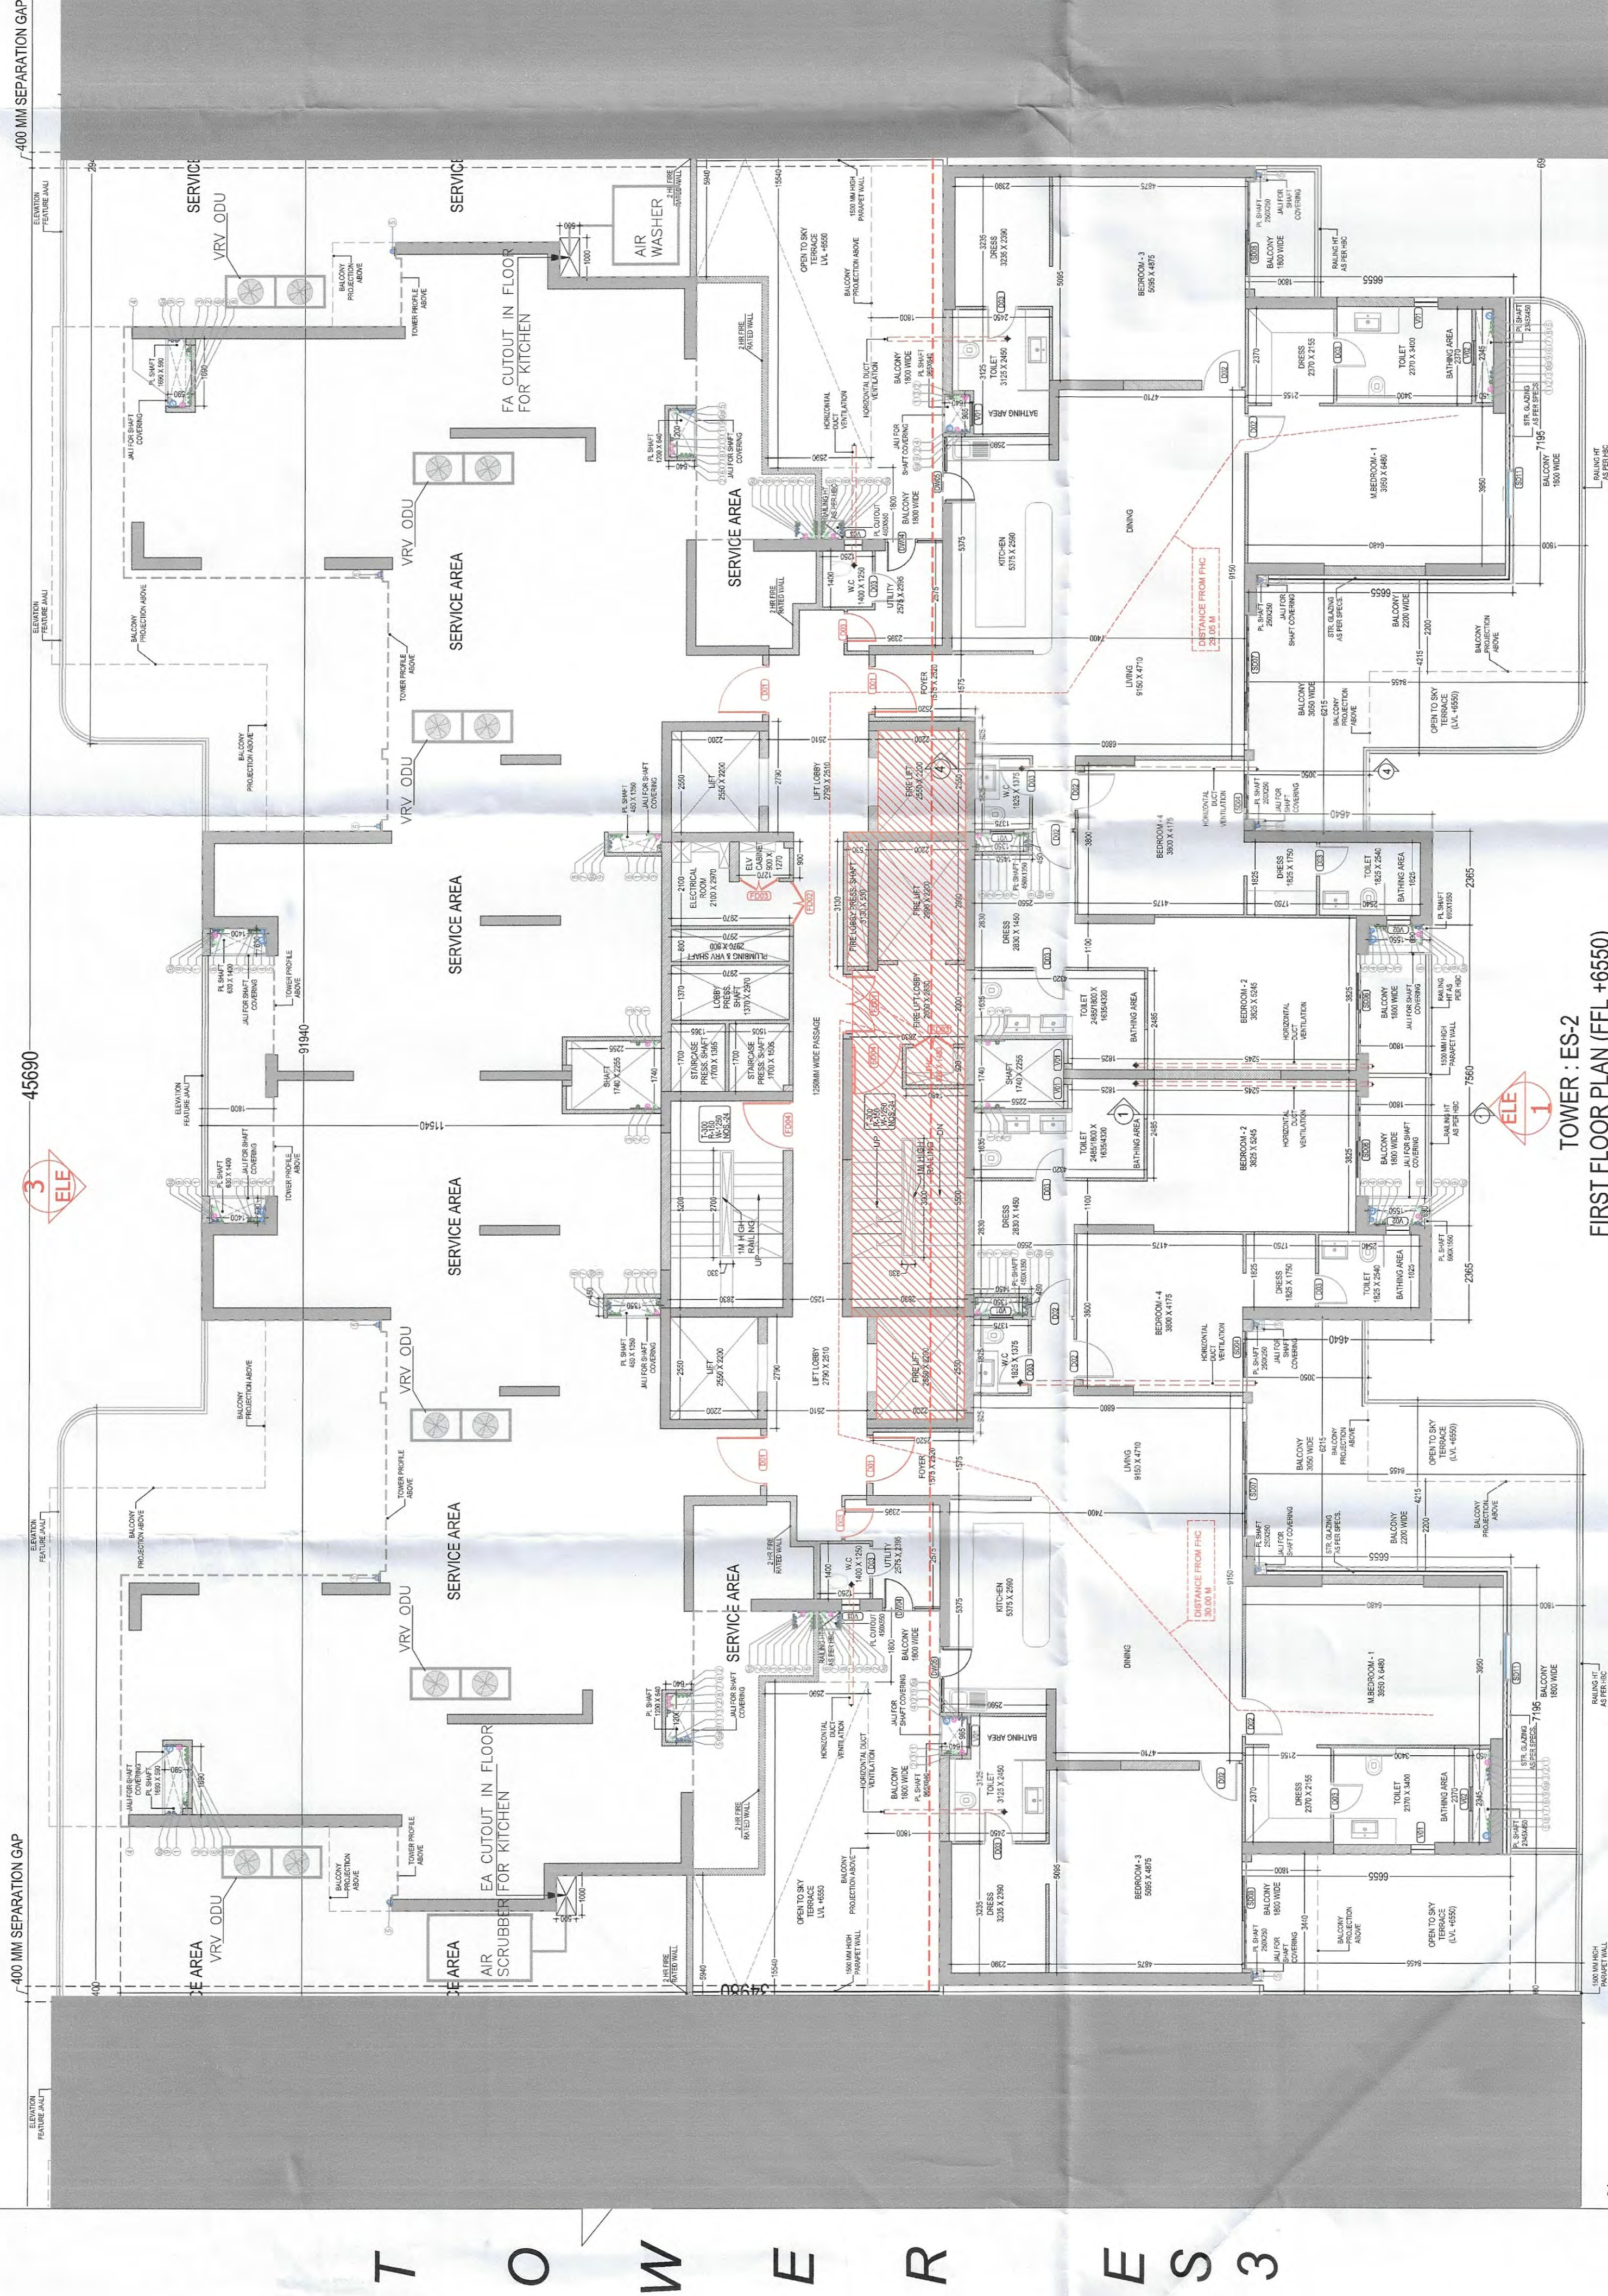
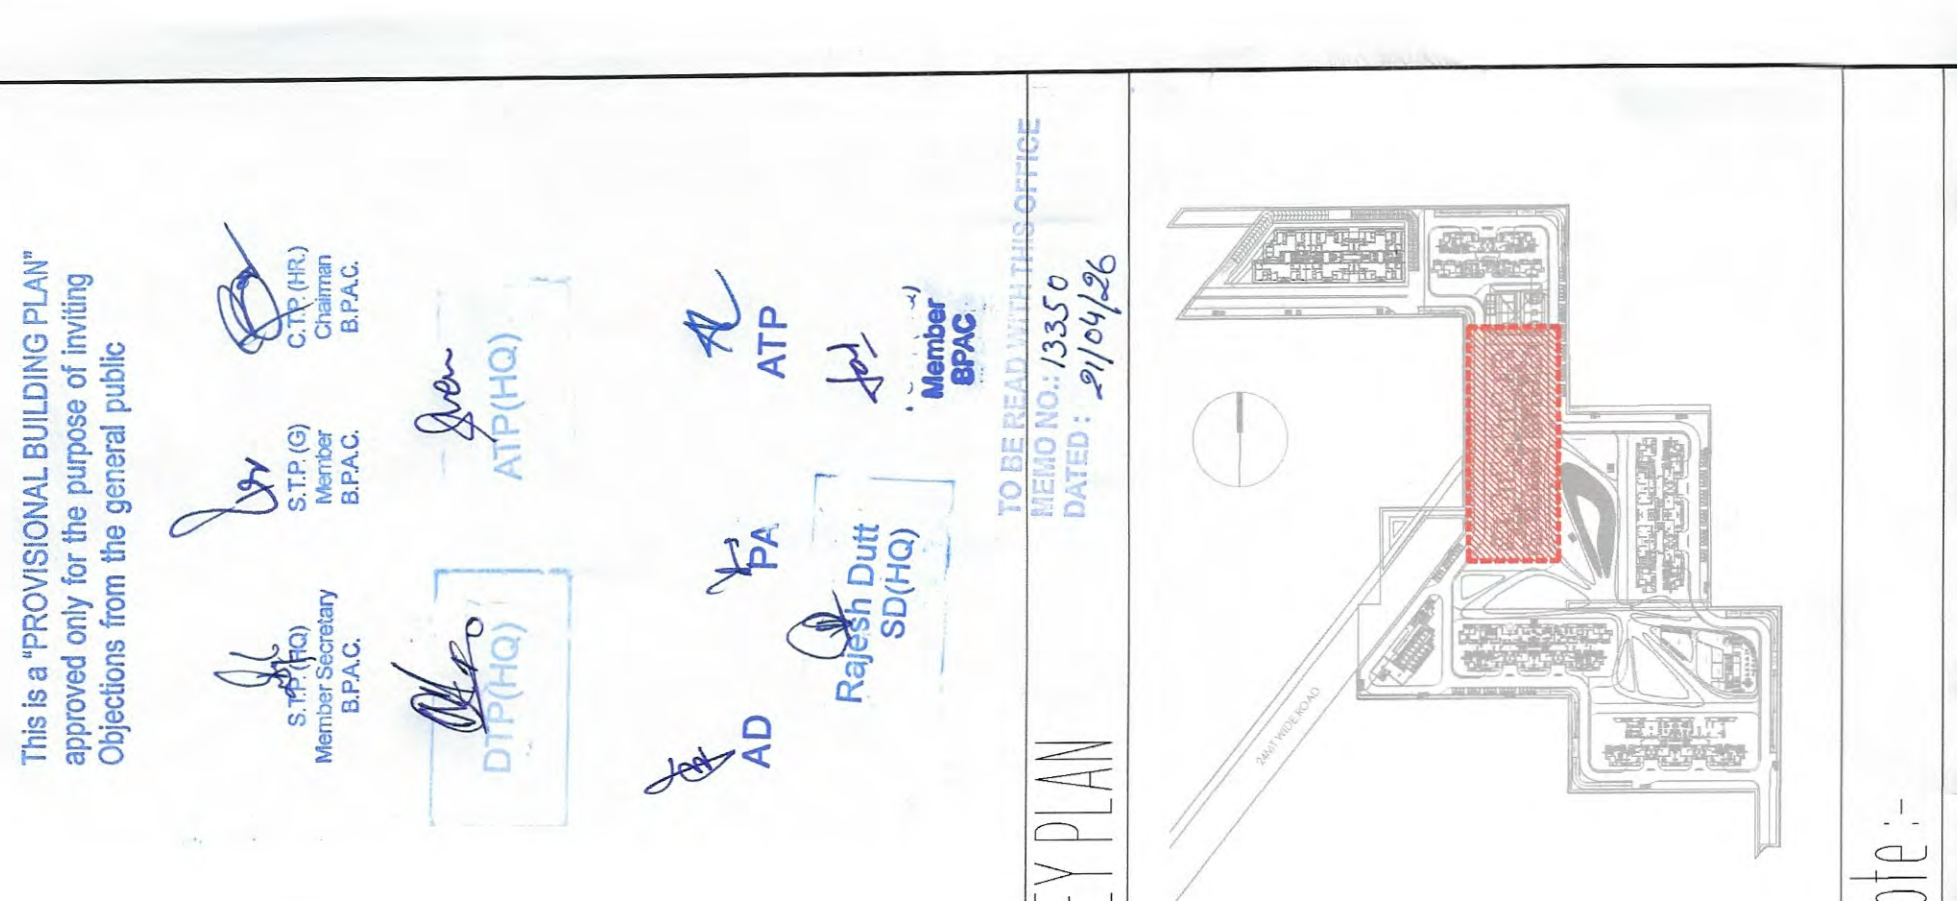
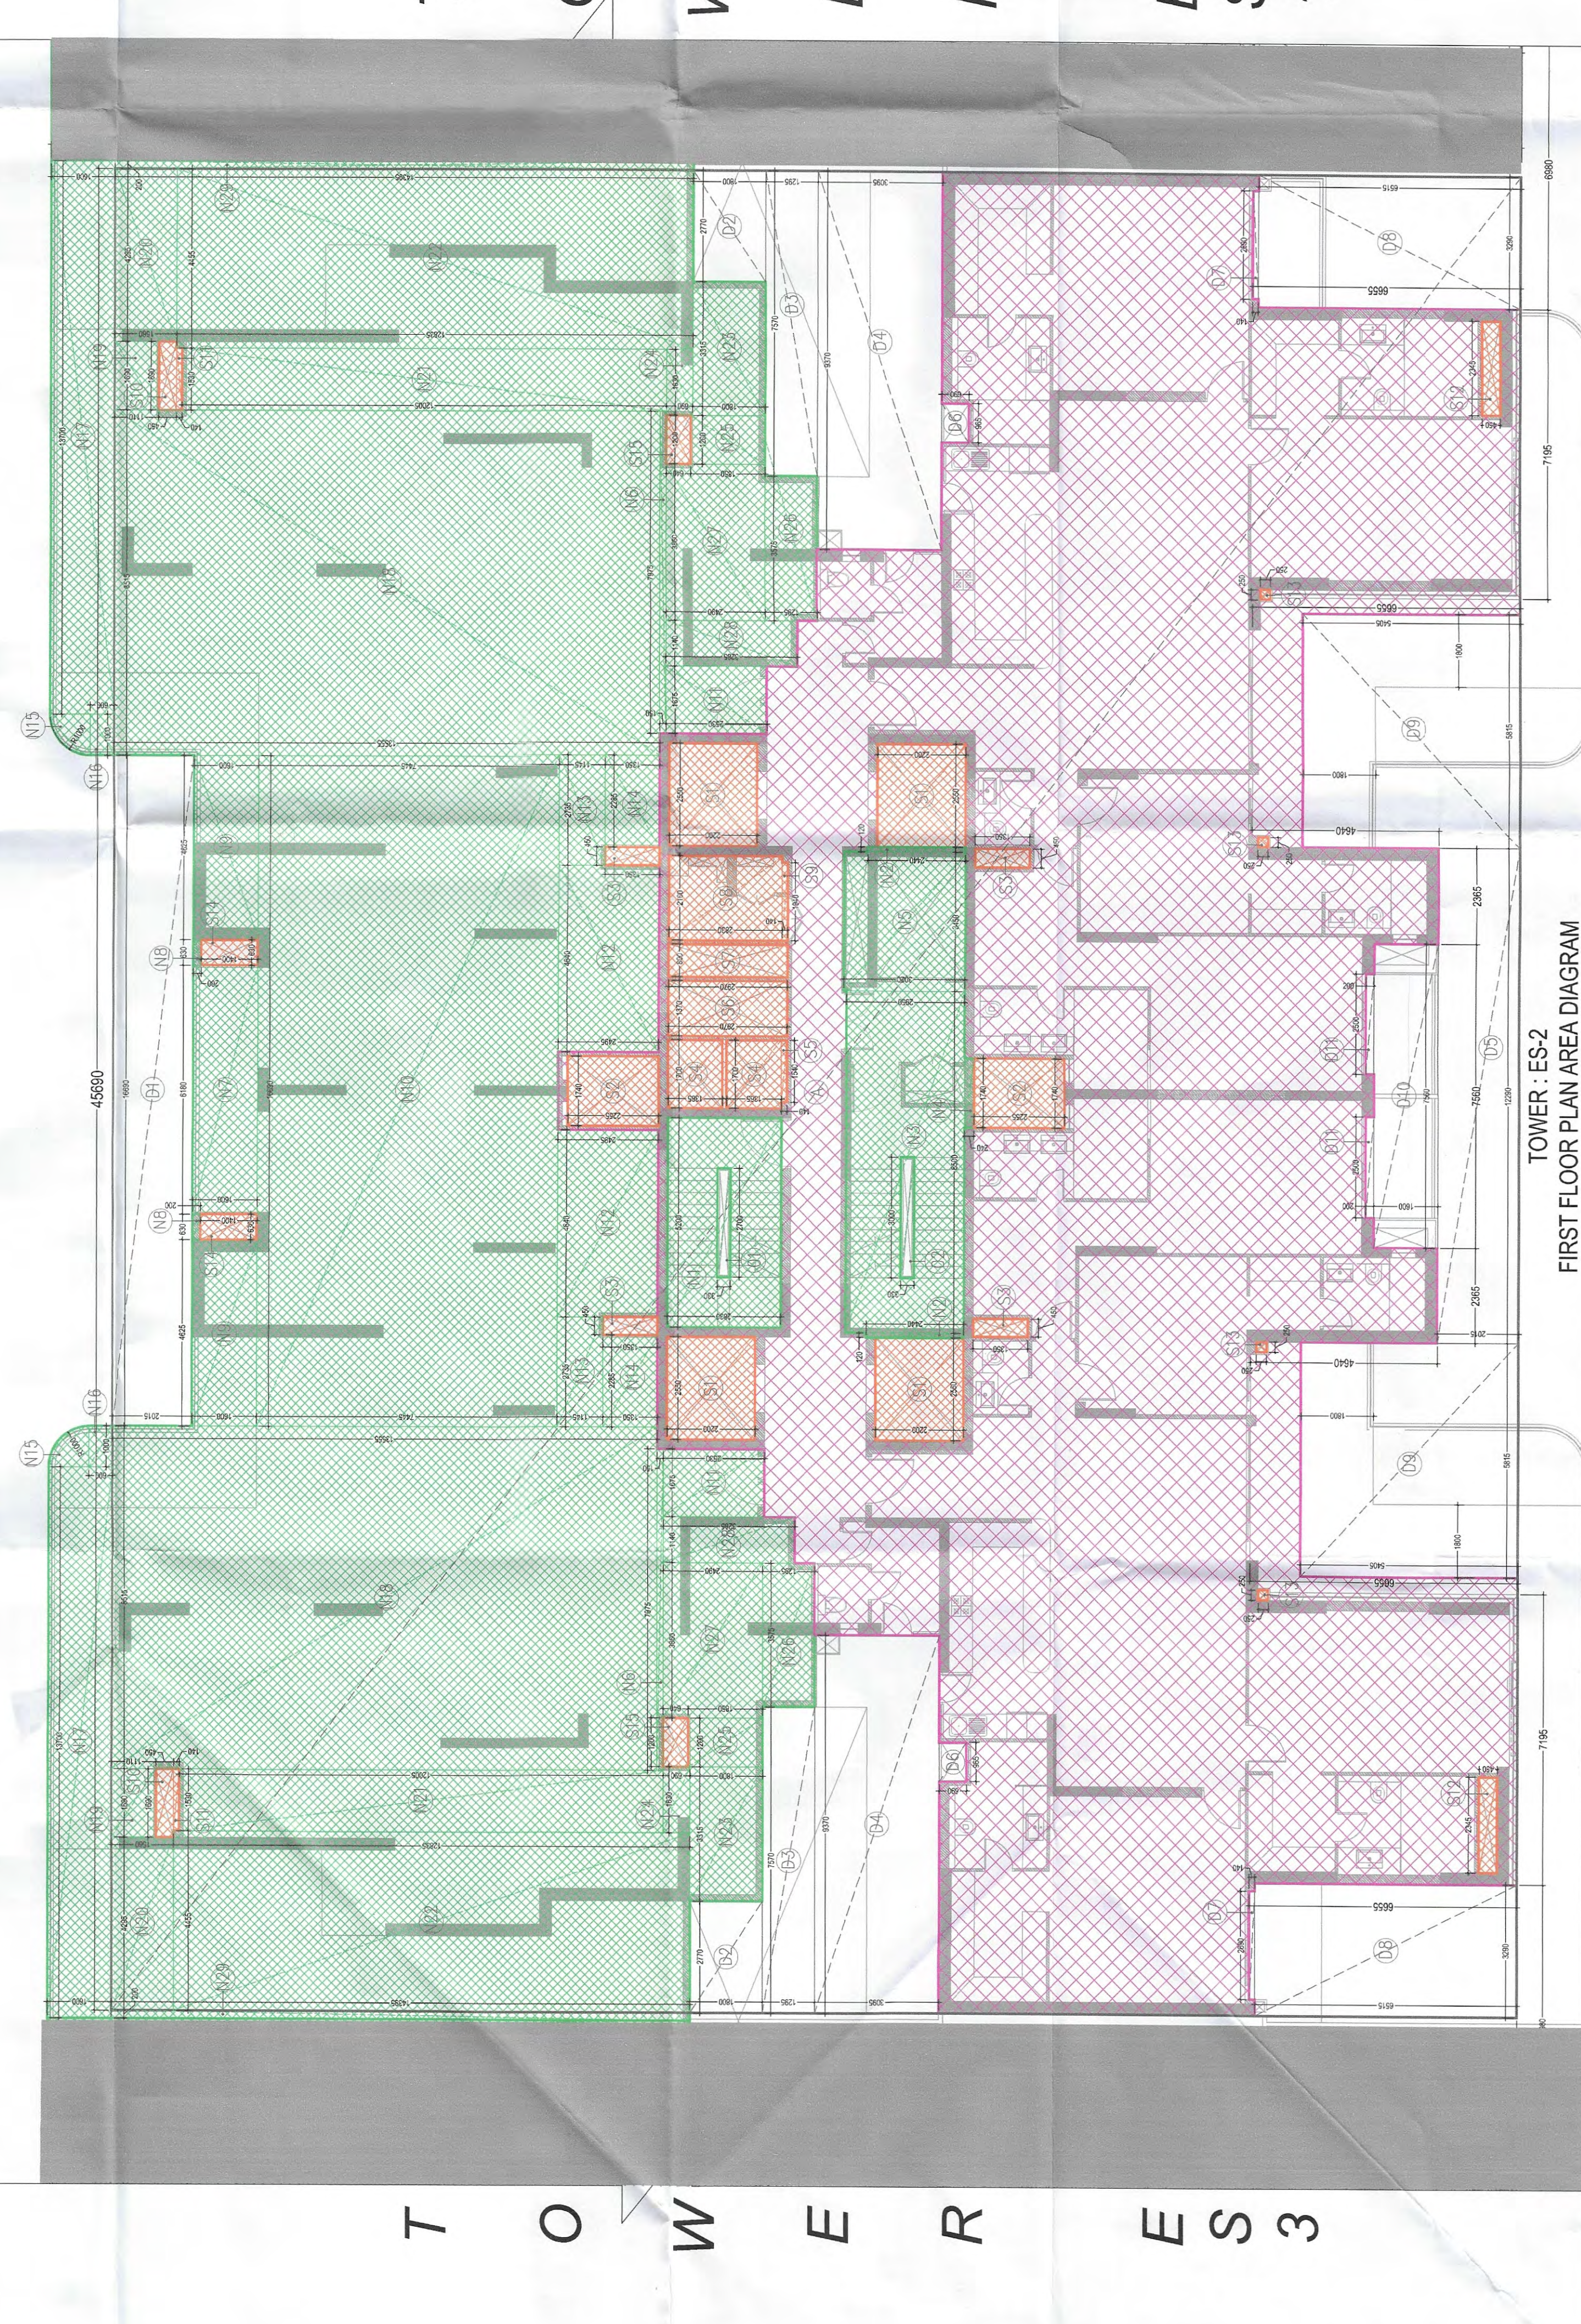


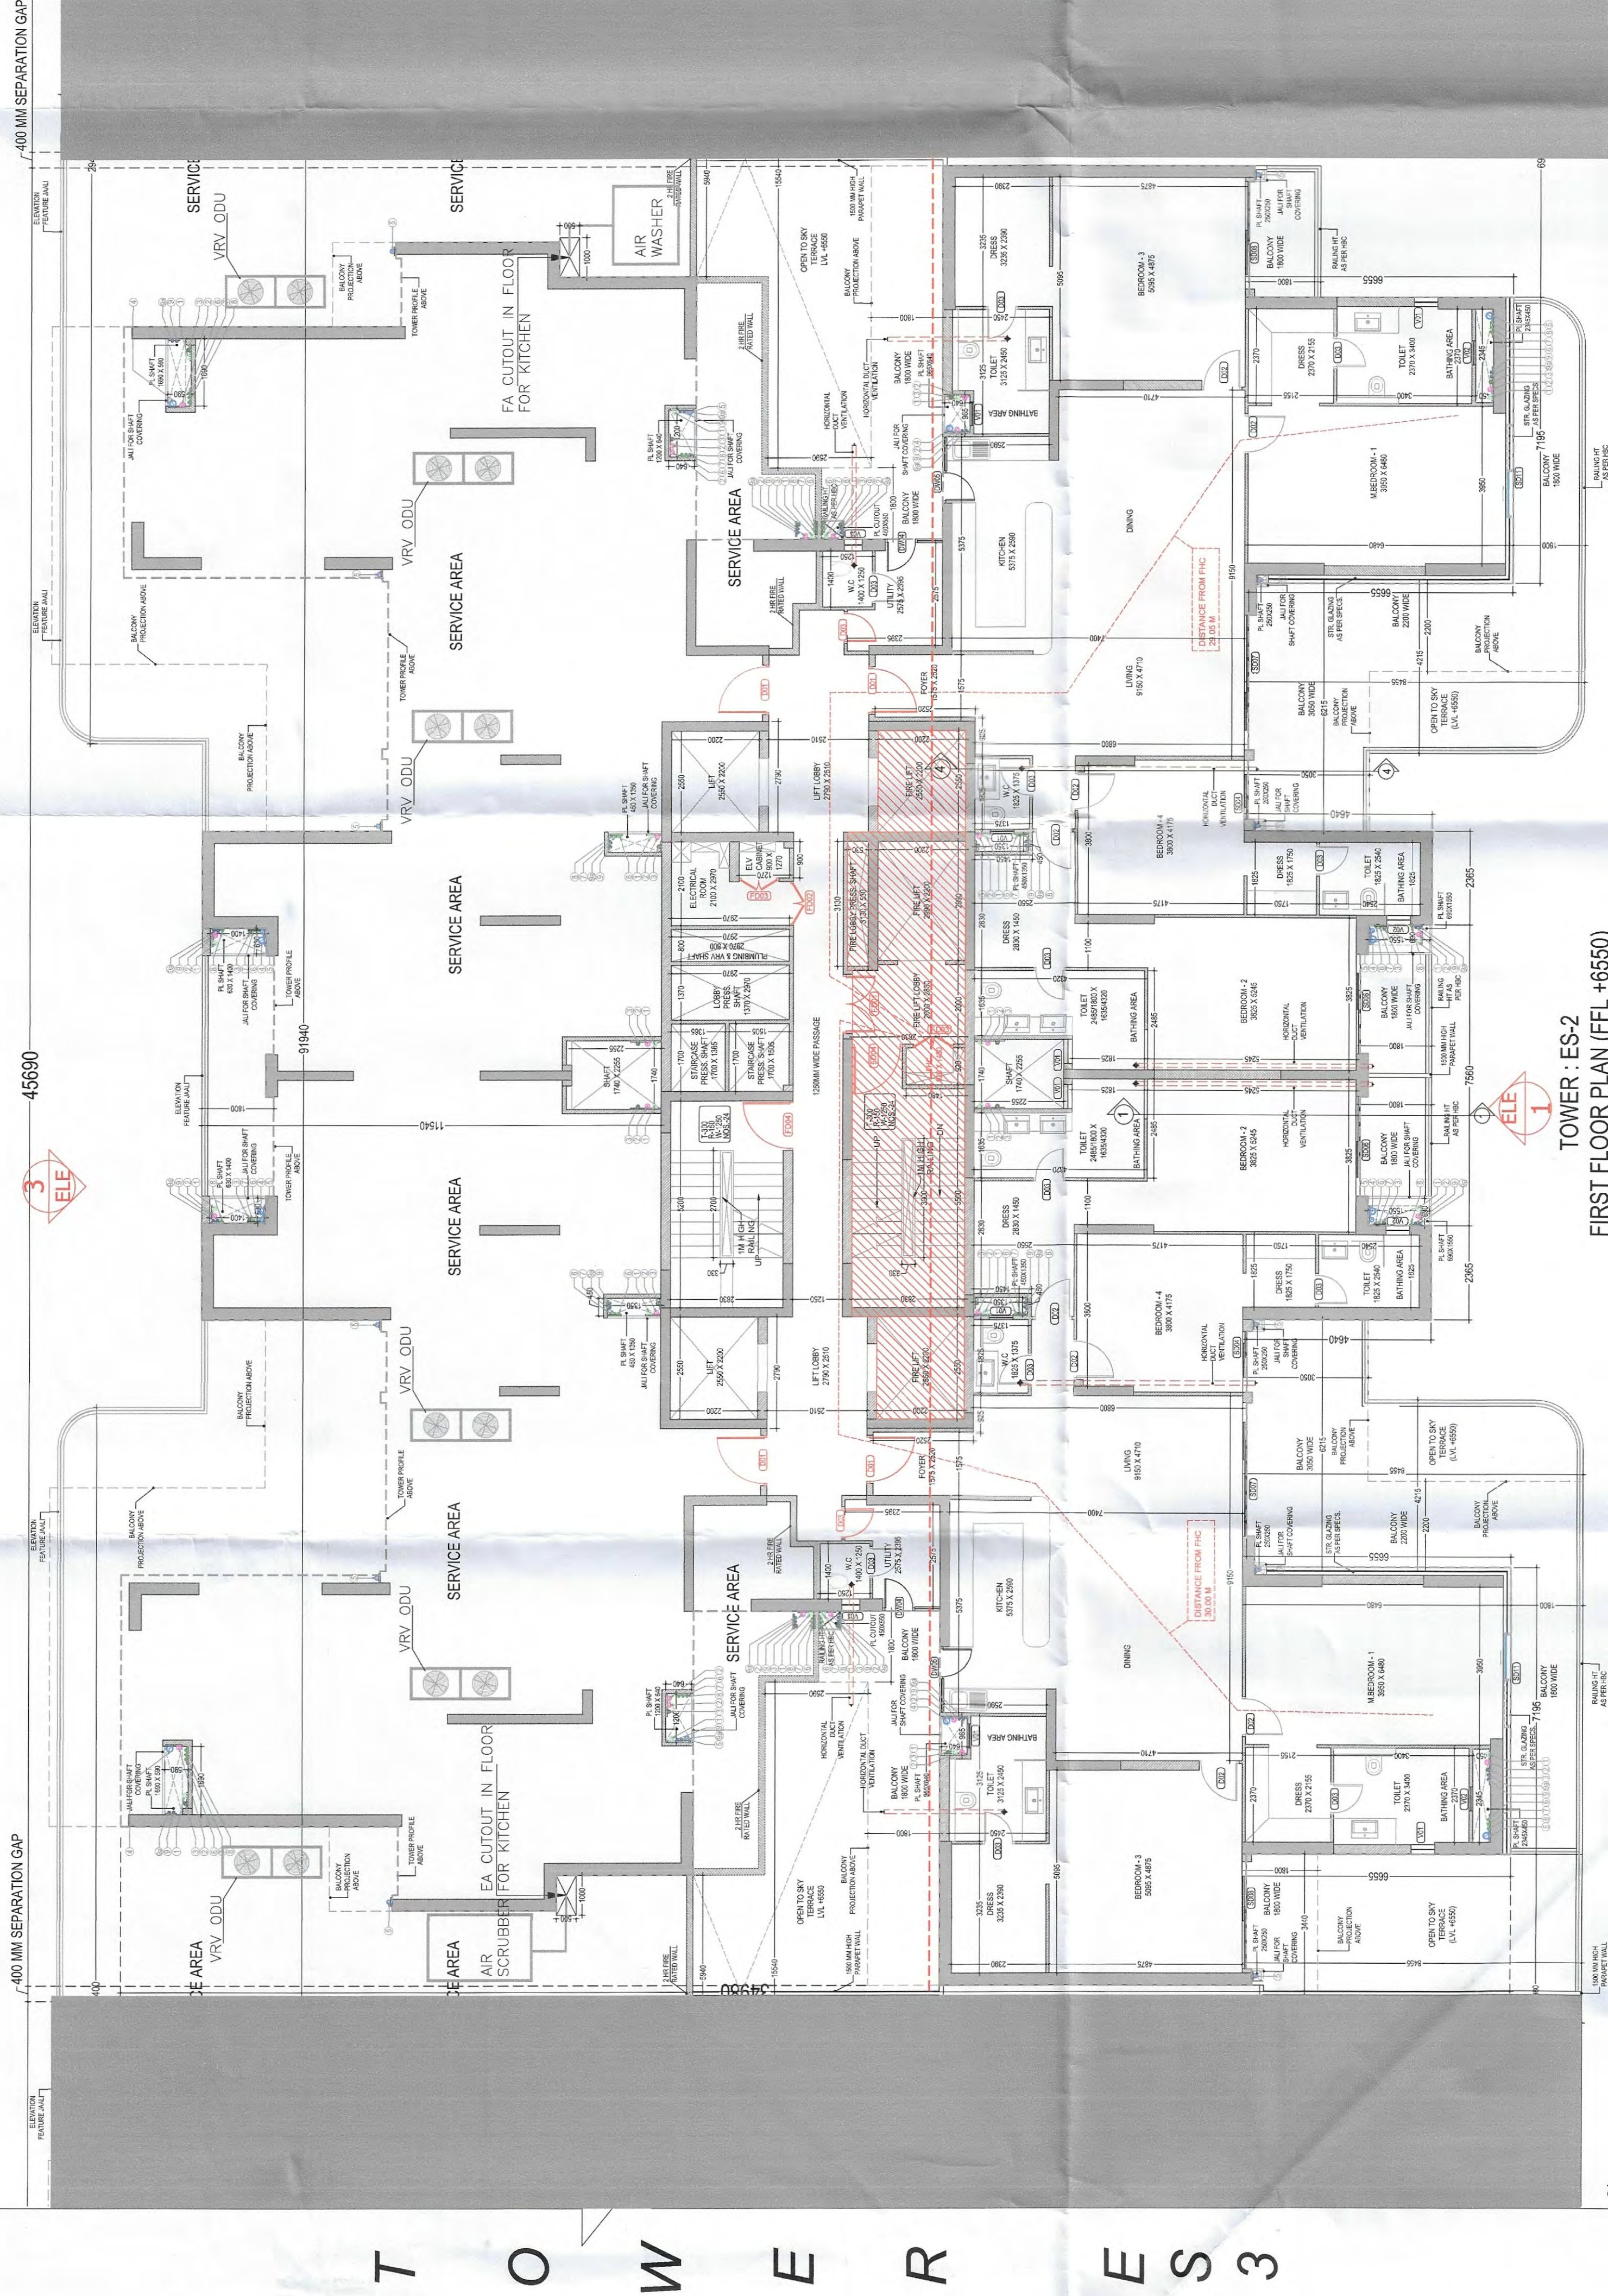



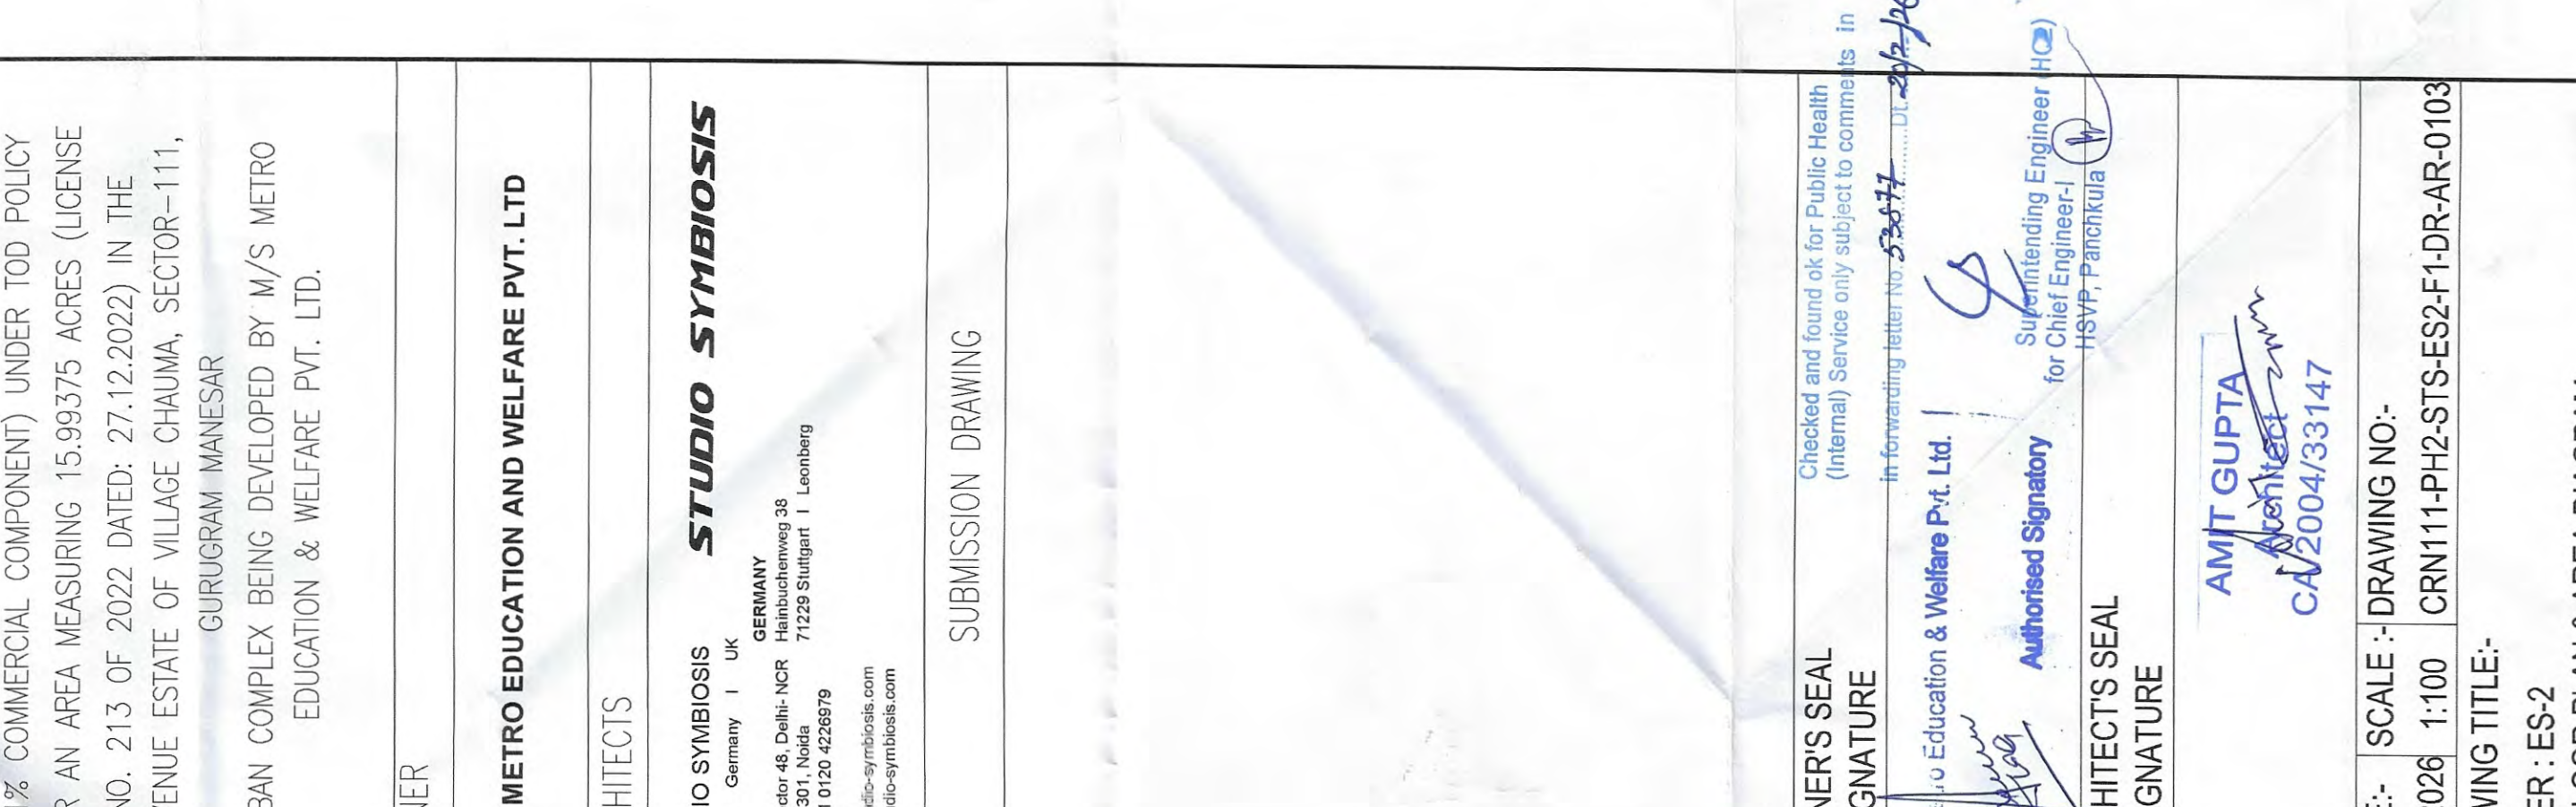

PIPE SUPPORT	W.C. CISTERN	HEALTH FAUCET	GEYSER	BUTTERFLY VALVE	PIPE DROP	FLOOR TRAP	FLOOR DRAIN	FLOOR TRAP CUTOFF 150X150MM	WC CUTOFF 150X150MM	HOT WATER SUPPLY PIPE	KHURRA SIZE 450X450	SUNKEN FOR TOILET 100MM	SUNKEN FOR BALCONY 75 MM
1	2	3	4	5	6	7	8	9	10	11	12	13	14

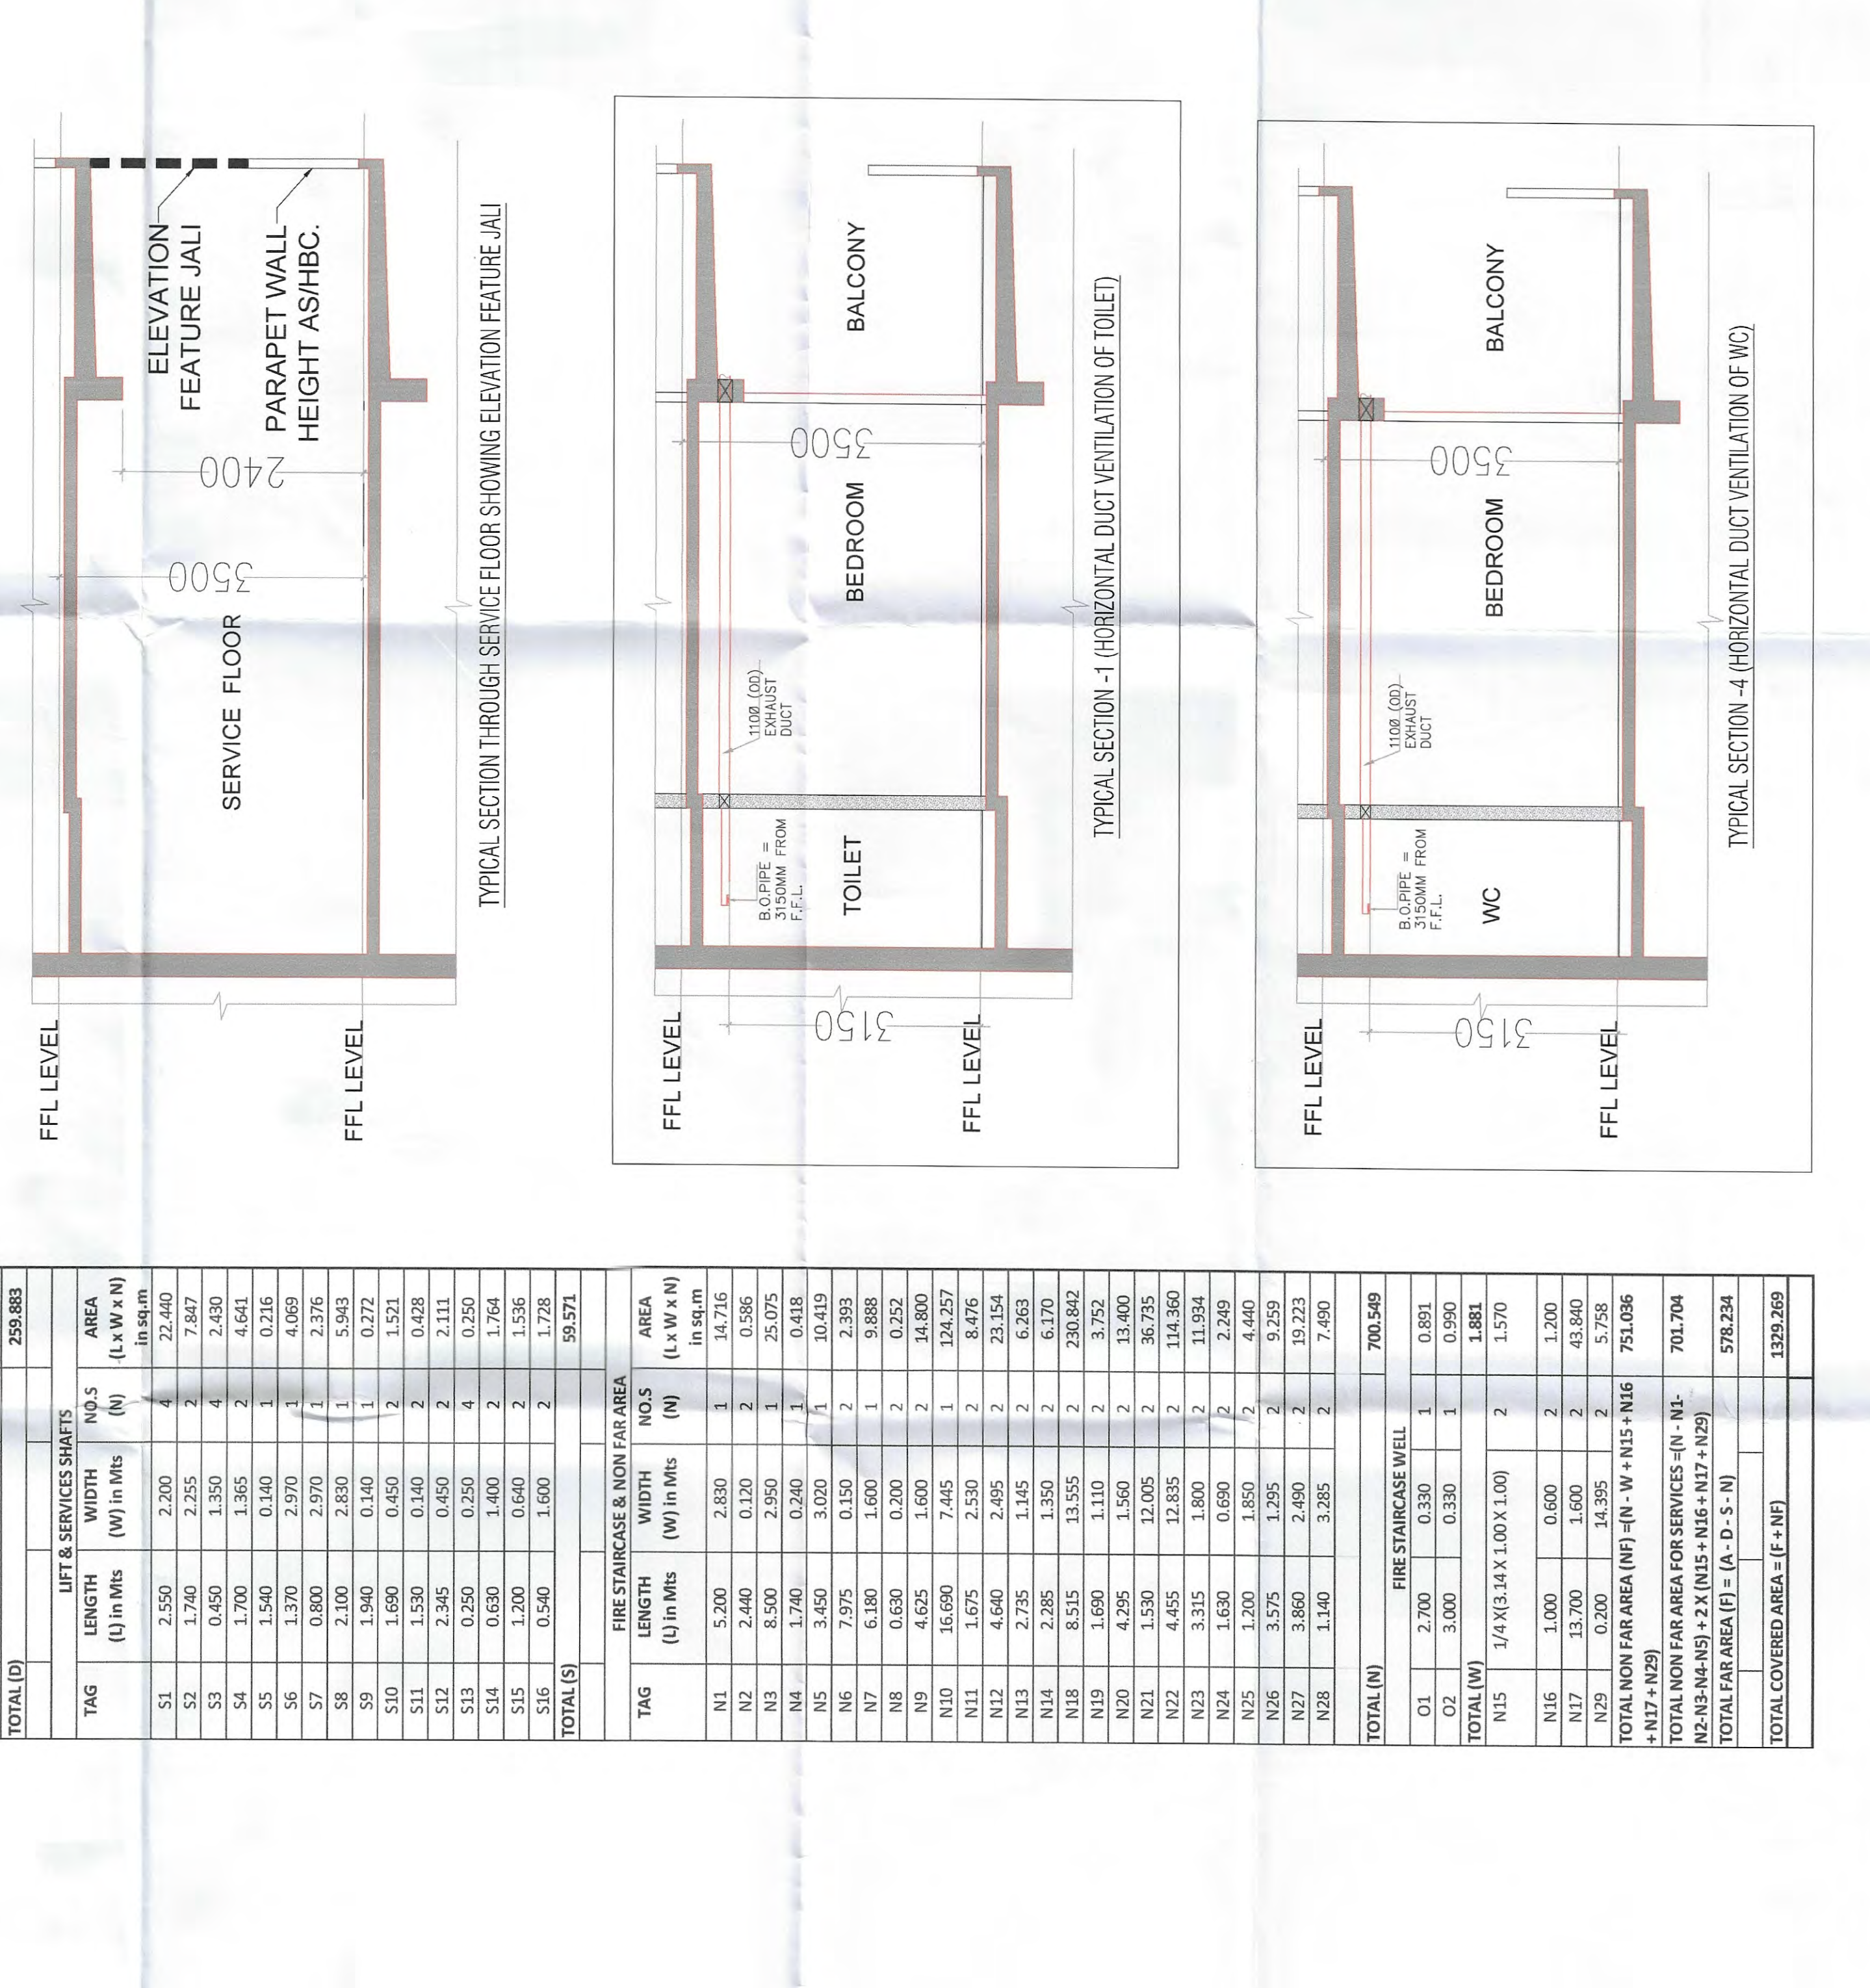


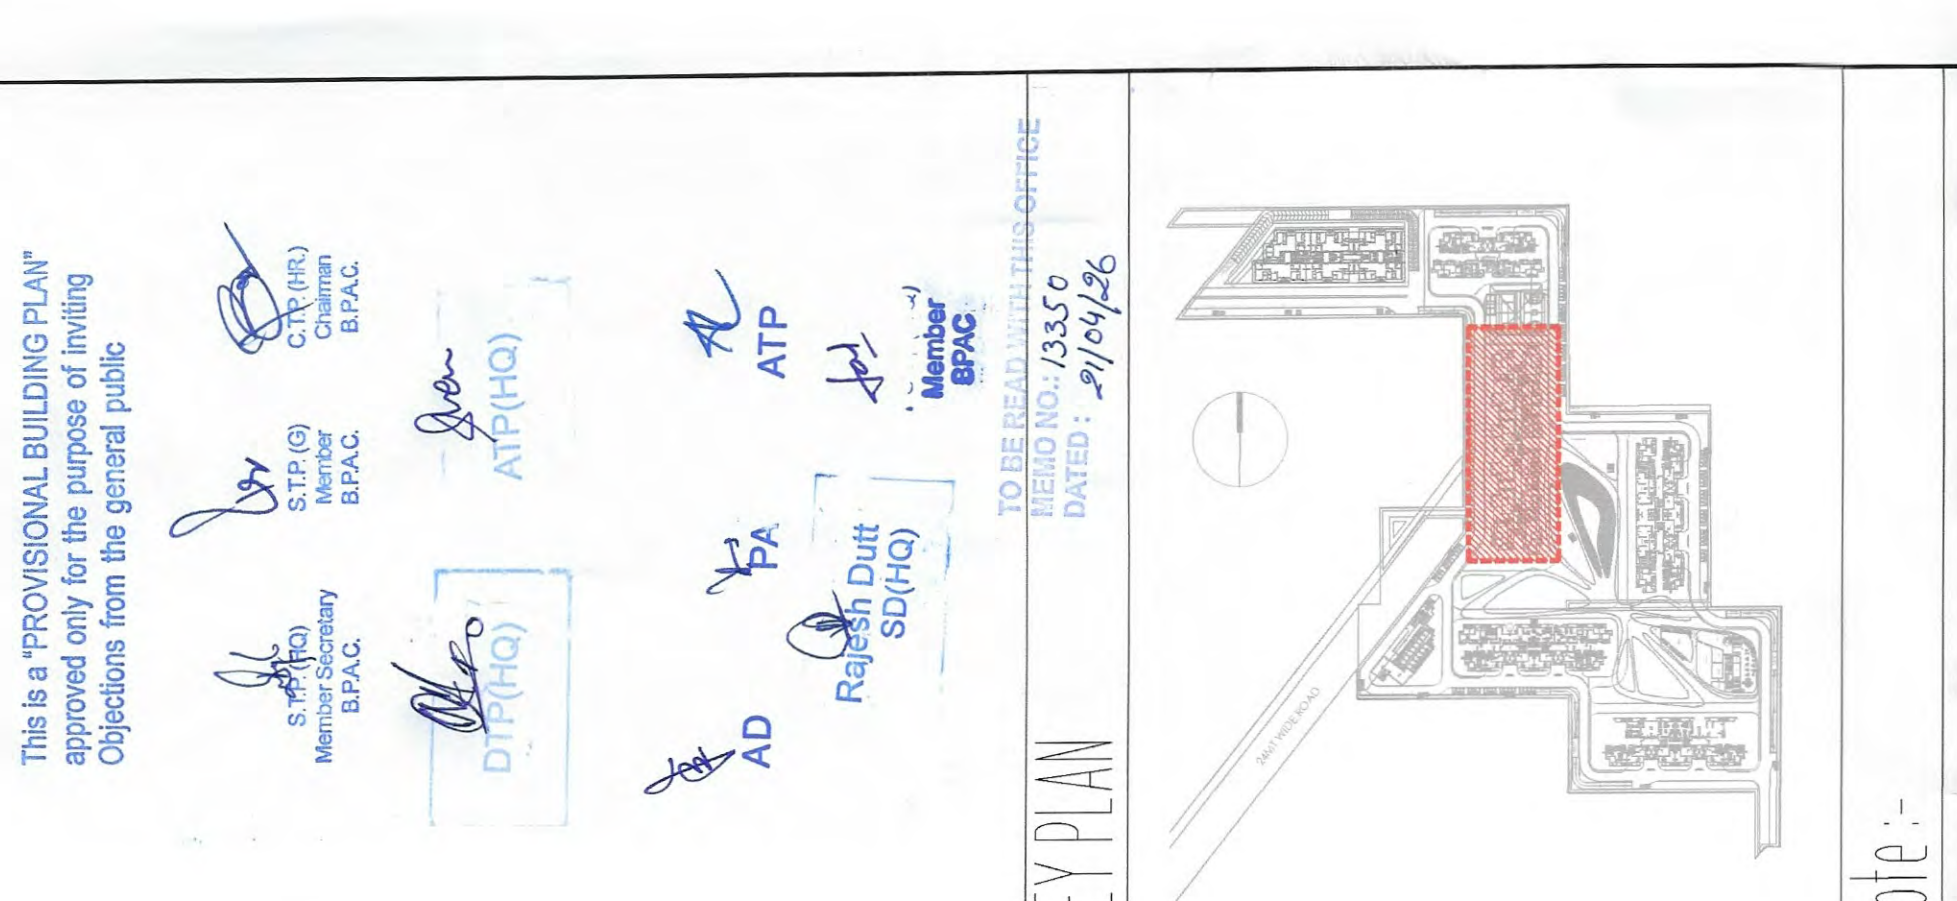

PIPE SUPPORT	W.C. CISTERN	HEALTH FAUCET	GEYSER	BUTTERFLY VALVE	PIPE DROP	FLOOR TRAP	FLOOR DRAIN	FLOOR TRAP CUTOFF 150X150MM	WC CUTOFF 150X150MM	HOT WATER SUPPLY PIPE	KHURRA SIZE 450X450	SUNKEN FOR TOILET 100MM	SUNKEN FOR BALCONY 75 MM
1	2	3	4	5	6	7	8	9	10	11	12	13	14

