

Building Plan Sanction and Plan will be valid for two years only
To be read with Memo No. ....
Date....07/10/24


RISHI RAJ
Supervisor
HSVP Reg. No. 21/2023
H. No. 1875-P, Sector-52, Gurugram
Mob. No. 8901531491

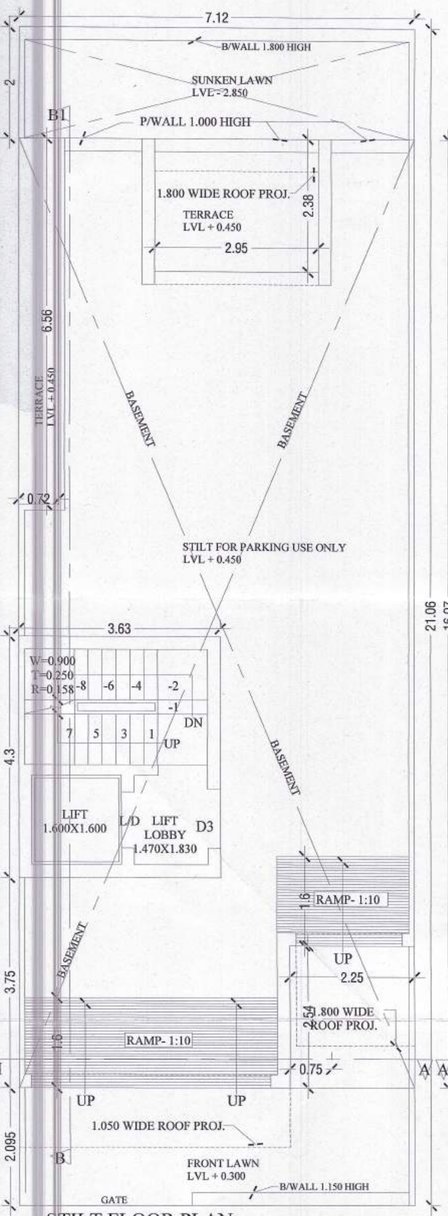


STILT FLOOR PLAN

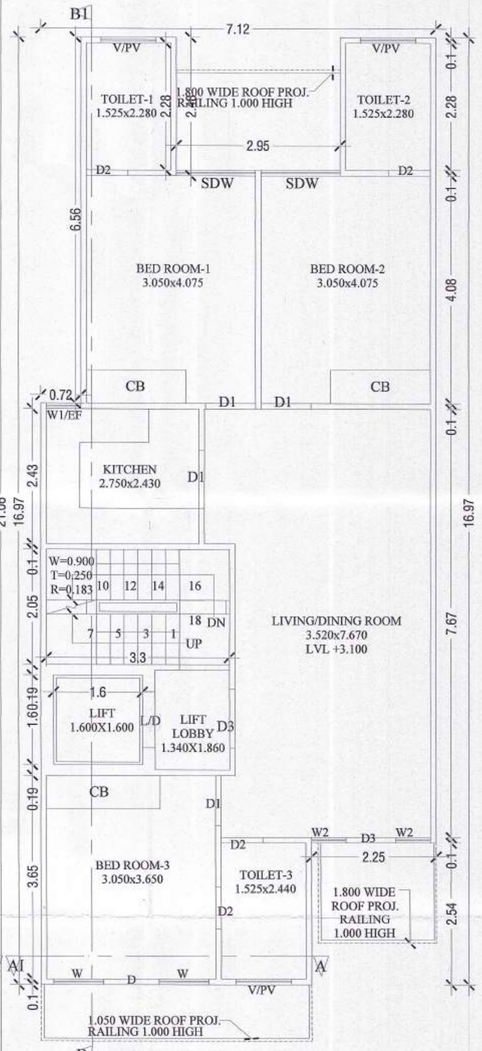

FIRST FLOOR PLAN

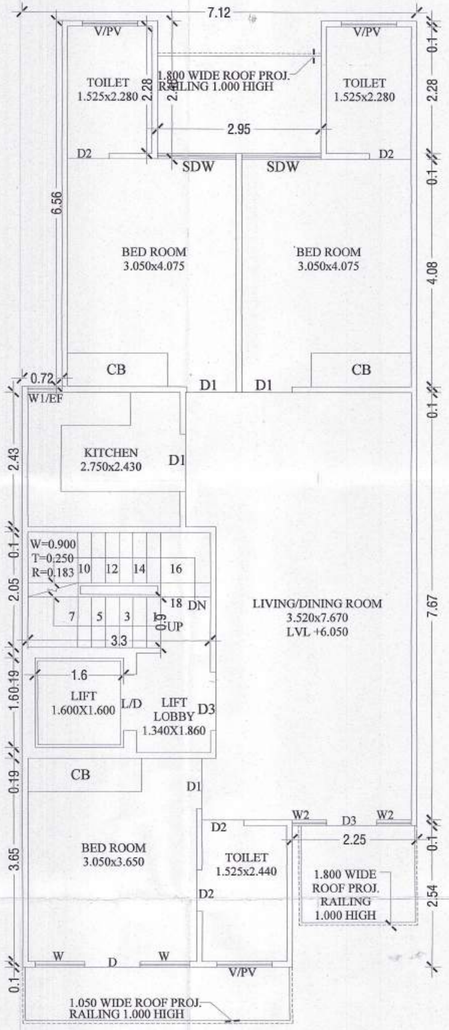


SECOND FLOOR PLAN

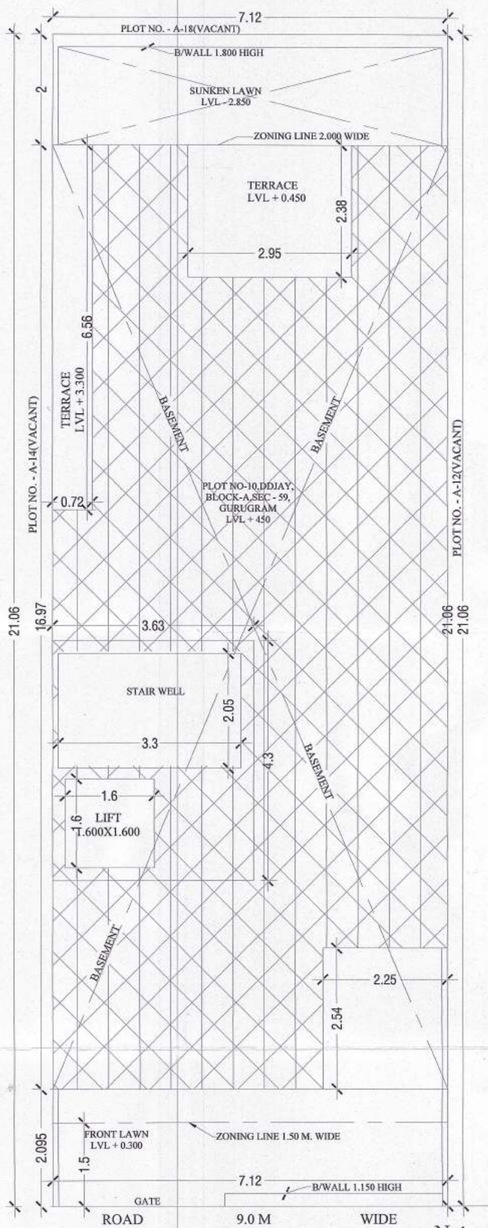

SITE PLAN SCALE = 1 : 100

NOTE :- GATE & B/WALL AS/STD DESIGN

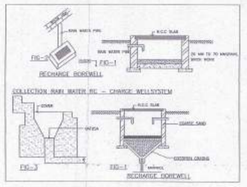

DETAIL OF JOINERY:-

D	1000x2600
D1	900x2100
D2	750x2100
D3	1050x2100
SDW	1425x2600
W	900x2000
W1/EF	620x1700
V/PV	1000x1500

NOTE:-

THE RESPONSIBILITY OF THE STRUCTURE DRG, STRUCTURAL STABILITY OF THEBUILDING BLOCK AGAINST THE EARTH QUAKE SHALL BE SOLLELY OF OWNER/ENGINEER.

AREA CHART:-

TOTAL AREA OF PLOT = 7.120x21.06 = 149.947 SQMT.
PERM.COVD. AREA ON G.F. AT 149.947@ 75% = 112.460 SQMT.
PERM.COVD. AREA ON F.F. AT 149.947@ 75% = 112.460 SQMT.
PERM. F.A.R AT 149.947@ 264% = 395.860 SQMT.
PERM. OLD F.A.R AT 149.947@ 145% = 217.423 SQMT.
PROP.COVD. AREA ON STILT IN FAR=3.630X4.30= 15.610 SQMT.

PROP.COVD. AREA ON STILT IN WITHOUT FAR = 7.120 X 16.965 -(0.720 X 6.55 + 2.950 X 2.380 + 2.245X2.540 + STILT IN FAR) = 120.790 - (4.720 + 7.021+ 5.70 - 15.610) = 120.790 - 33.050=87.740 SQ.M

TOTAL PROP.COVD. AREA ON STILT FLOOR PLAN = 87.740+15.61=103.35 SQ.M.

PROP.COVD. AREA ON FIRST FLOOR PLAN = SAME AS TOTAL PROP.COVD.AREA ON STILT FLOOR-(LIFT WELL+STAIR WELL) = 103.350= (1.60X1.60+3.30X2.050) = 103.350 - (2.560 + 6.765) = 103.350 - 9.325 = 94.025 SQMT.

PROP.COVD. AREA ON SECOND FLOOR PLAN=SAME AS FIRST FLOOR AREA = 94.025 SQMT

PERM.COVD. AREA ON THIRD FLOOR PLAN = 395.952 -(15.610 +94.025 +94.025) = 395.952 - 203.660 = 192.290 SQMT.

PROP.COVD. AREA ON THIRD FLOOR = SAME AS SECOND FLOOR PLAN AREA = 94.025 SQMT

PROP.COVD. AREA ON FOURTH FLOOR = SAME AS SECOND FLOOR PLAN AREA = 94.025 SQMT

PROP.COVD. AREA ON MUMTY FLOOR = SAME AS STILT IN FAR STAIRCASE = 15.610 SQMT.

PROP.COVD. AREA ON BASEMENT FL. PLAN = 7.120 X 16.965

TOTAL STAIR WELL AREA=(F.FL.+S.FL.+T.FL.+F.FL.) = 6.765 X 4 = 27.06 SQMT.

ACHIVED FAR = (STILT+F.F.+S.F.+T.F+F.F) =15.610+94.025+94.025+94.025+94.025=391.715 SQMT.

TOTAL COVD. AREA = ACHIEVED FAR+TOTAL STAIRWELL AREA + MUMTY FLOOR AREA + PROP.COVD. AREA ON STILT IN WITHOUT FAR + BASEMENT FL. PLAN =391.715 + 27.06 +15.610 + 87.740 + 120.790 = 642.915 SQMT.

PROJECT:-

REVISED BUILDING PLAN FOR THE HOUSE AT PLOT NO-13,DDJAY, BLOCK-A,SEC - 59, GURUGRAM


OWNER :- MS DEVELOPER BY COMMANDER REALTORS PVT. LTD. C/O CORONA REALTORS PVT. LTD.

SCALE:- 1: 50 & 100	DRAWN BY:-SANDEEP ITKAN
OWNER SIGN.	ARCHITECT SIGN.


Corona Realtors Private Limited

RISHI RAJ
Supervisor
HSVP Reg. No. 21/2023
H. No. 1875-P, Sector-52, Gurugram
Mob. No. 8901531491


NOTE :- ALL WALL CONSTRUCTED 100 MM IN RCC

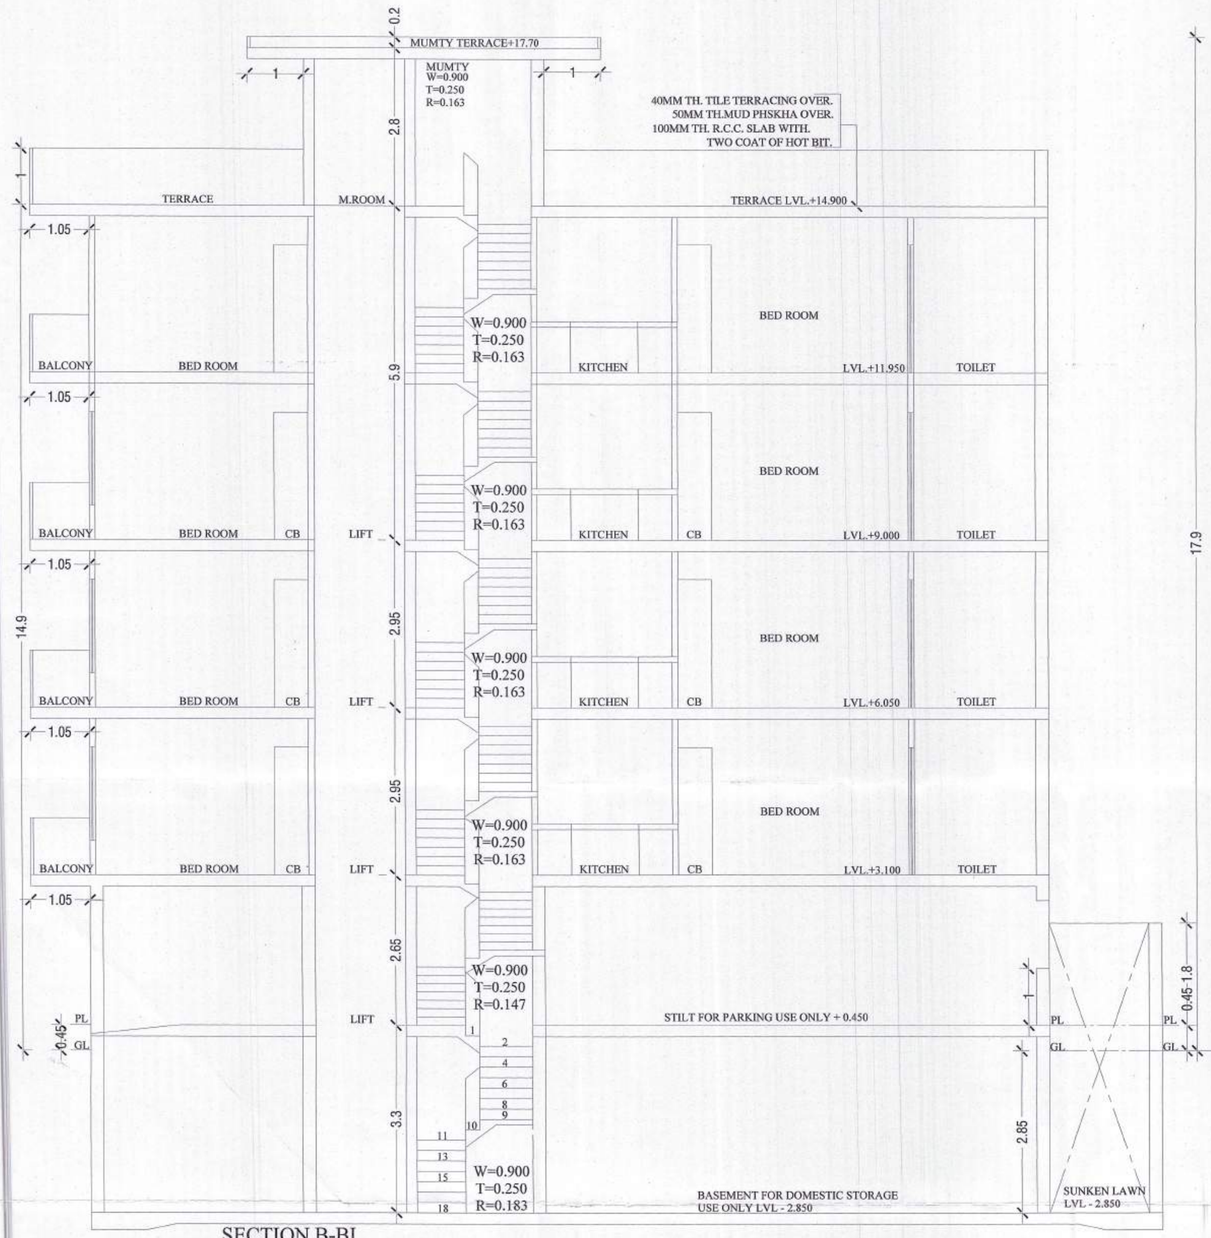

SECTION B-BI

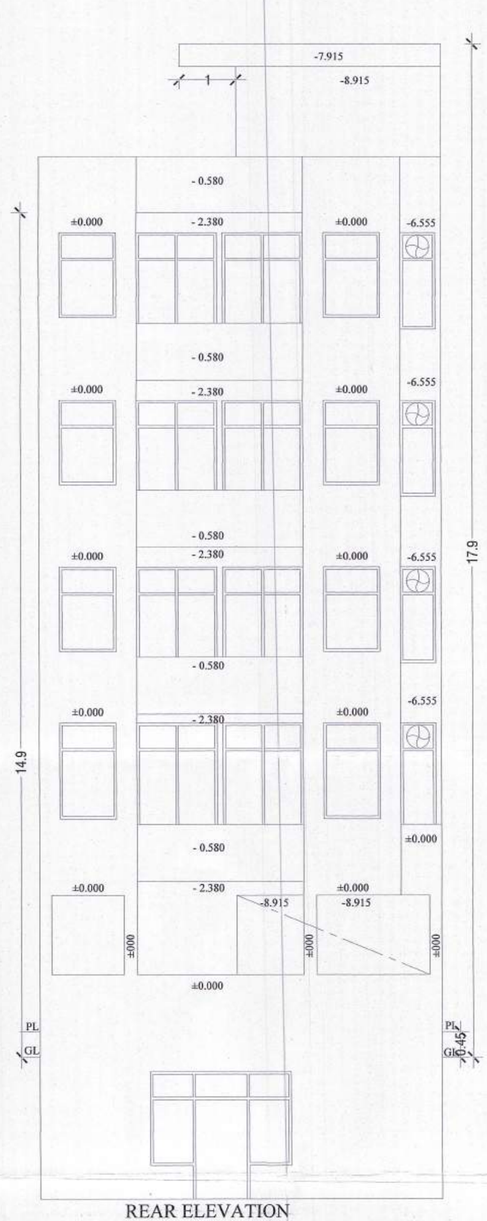

REAR ELEVATION

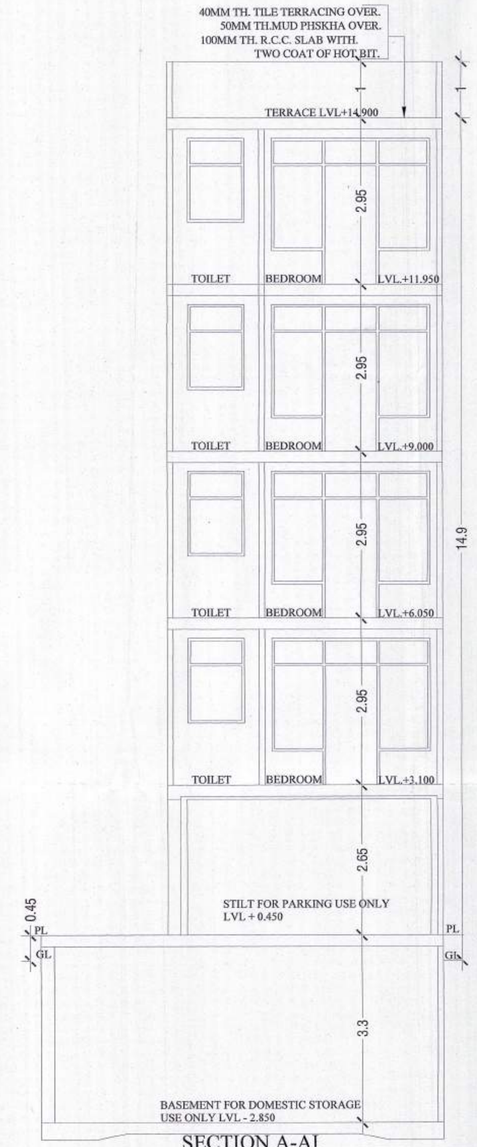

SECTION A-AI

Building Plan Sanction and Plan will be valid for two years only
To be read with Memo No. 081
Date 07/10/2021
RISHI RAJ
Supervisor
HSVP Reg. No. 21/2023
H. No. 1875-P, Sector-52, Gurugram
Mob. No. : 8901531491


PROJECT:-


REVISED BUILDING PLAN FOR THE HOUSE AT
PLOT NO-13,DDJAY, BLOCK-A,SEC - 59, GURUGRAM
OWNER :- MS DEVELOPER BY COMMANDER REALTORS
PVT. LTD. C/O CORONA REALTORS PVT. LTD.

SCALE:- 1: 50 & 100	DRAWN BY:-SANDEEP ITKAN
OWNER SIGN.	ARCHITECT SIGN.


Corona Realtors Private Limited

RISHI RAJ
Supervisor
HSVP Reg. No. 21/2023
H. No. 1875-P, Sector-52, Gurugram
Mob. No. 8901531491

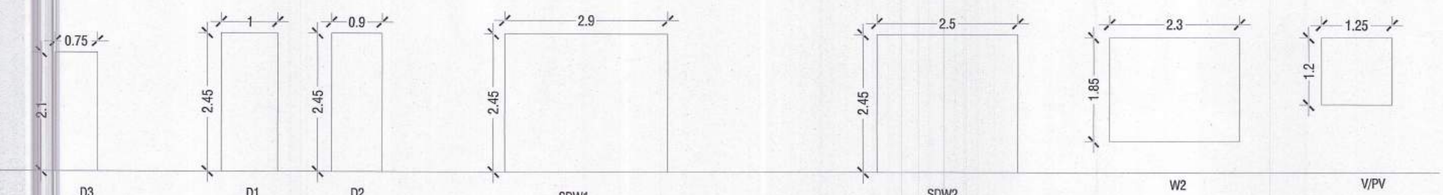


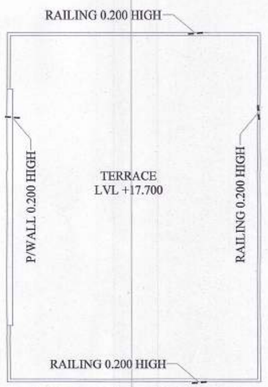


TERRACE FLOOR PLAN

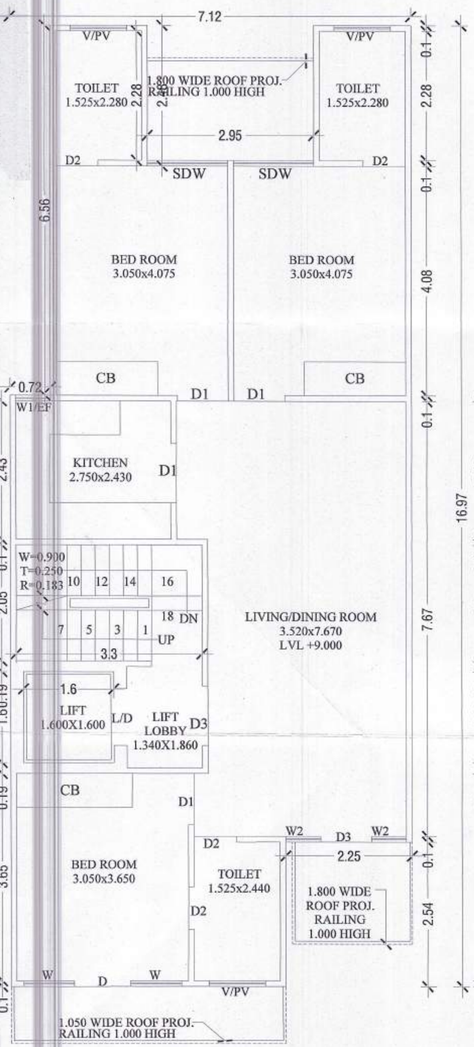


THIRD FLOOR PLAN

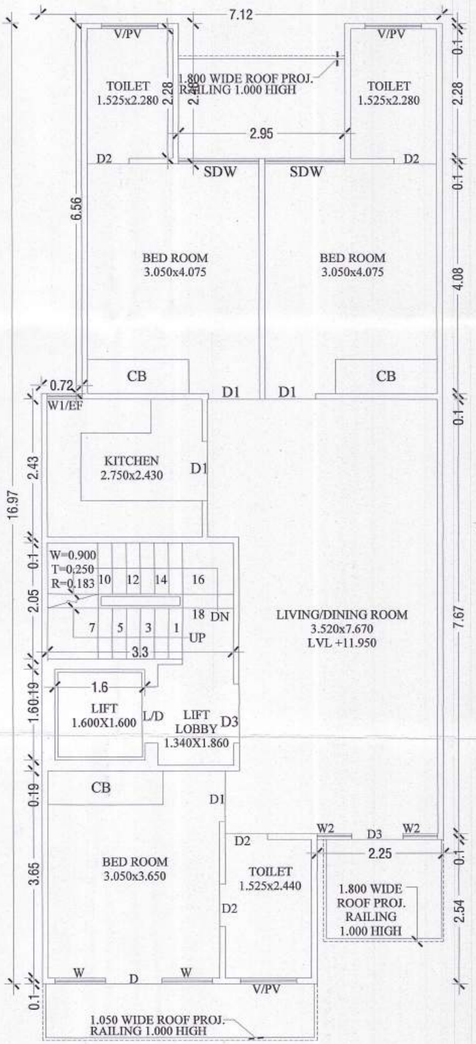


FOURTH FLOOR PLAN

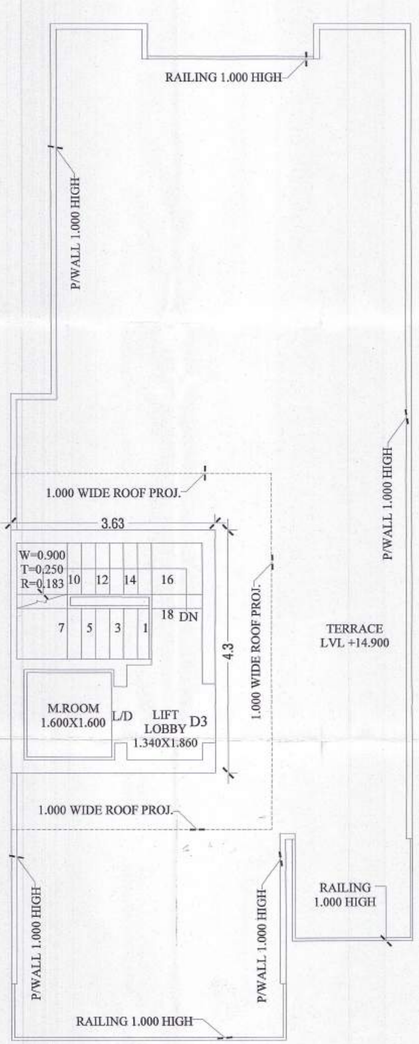

TERRACE FLOOR PLAN

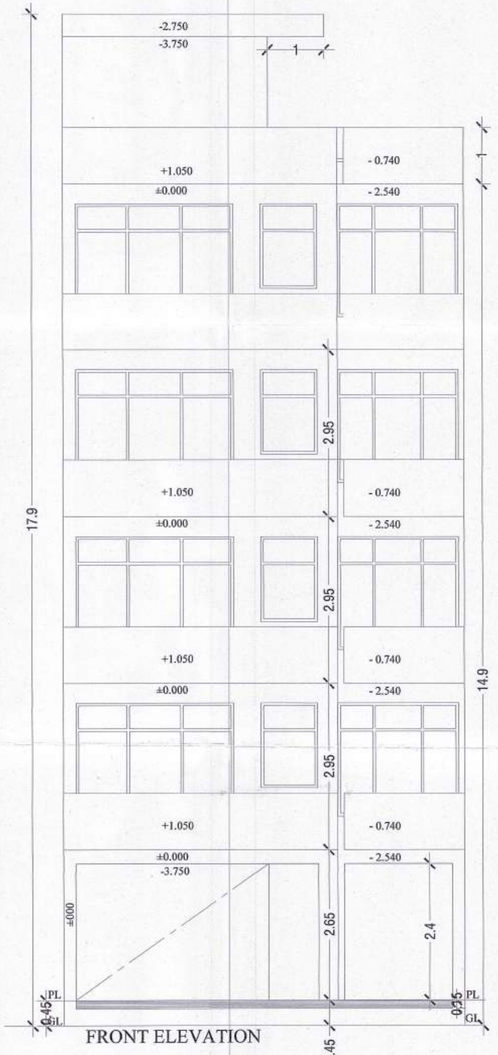

FRONT ELEVATION

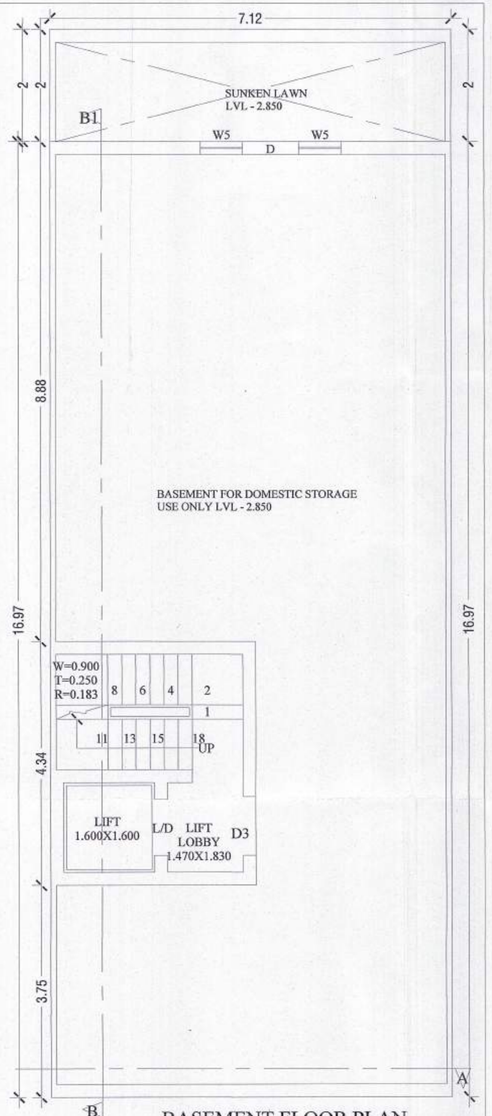

BASEMENT FLOOR PLAN

Building Plan Sanction and Plan will be valid for two years only
To be read with Memo No. 08/...
Date... 07/10/2024

Rishi Raj
RISHI RAJ
Supervisor
HSVP Reg. No. 21/2023
H. No. 1875-P, Sector-52, Gurugram
Mob. No. 8901531491

PROJECT:-
REVISED BUILDING PLAN FOR THE HOUSE AT
PLOT NO-13,DDJAY, BLOCK-A,SEC - 59, GURUGRAM
OWNER :- MS DEVELOPER BY COMMANDER REALTORS
PVT. LTD. C/O CORONA REALTORS PVT. LTD.


SCALE:- 1: 50 & 100	DRAWN BY:-SANDEEP ITKAN
OWNER SIGN.	ARCHITECT SIGN.


Corona Realtors Private Limited


Rishi Raj
RISHI RAJ
Supervisor
HSVP Reg. No. 21/2023
H. No. 1875-P, Sector-52, Gurugram
Mob. No. 8901531491


Building Plan Sanction and Plan will be valid for two years only
To be read with Memo No... 082
Date...07/10/2024


RISHI RAJ
Supervisor
HSVP Reg. No. 212/2023
H. No. 1875-P, Sector-52, Gurugram
Mob. No. 8901531491

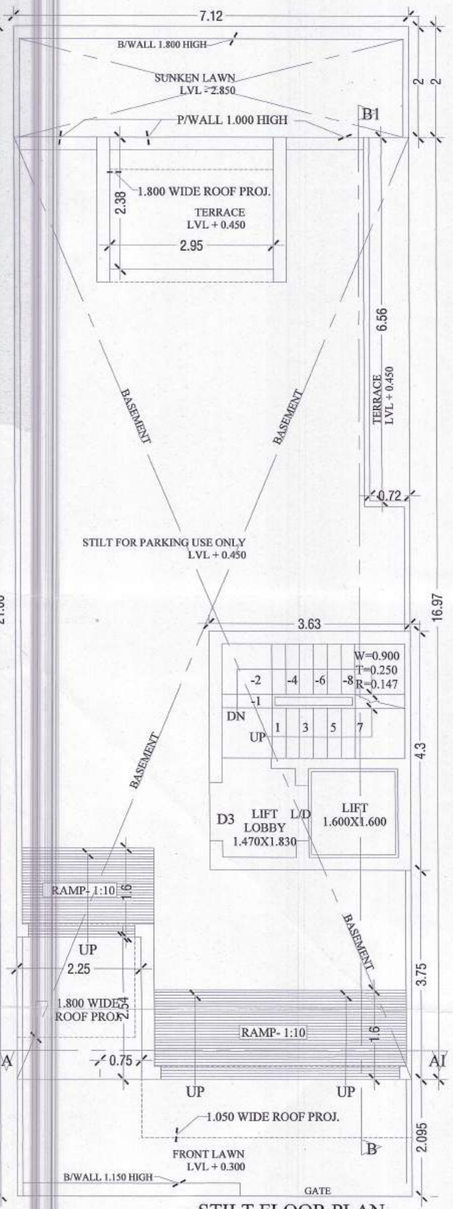

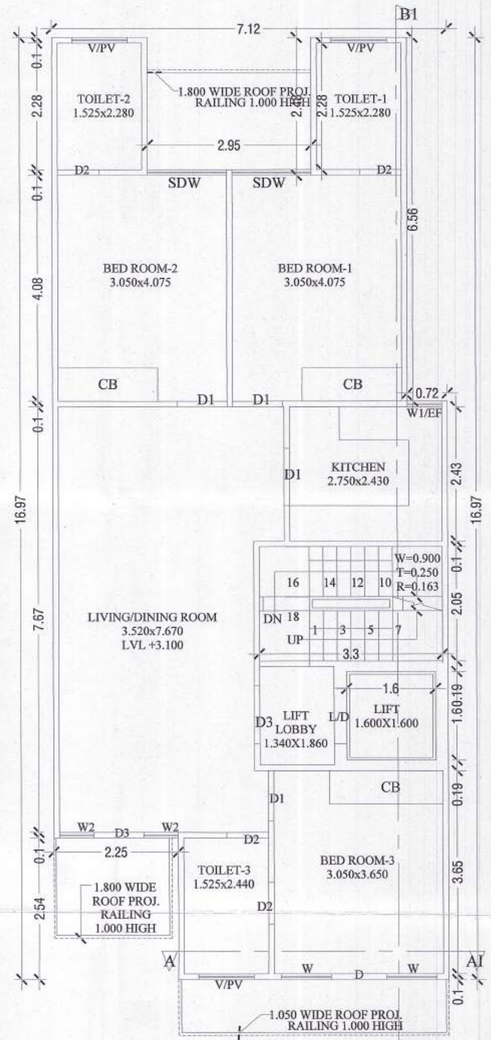

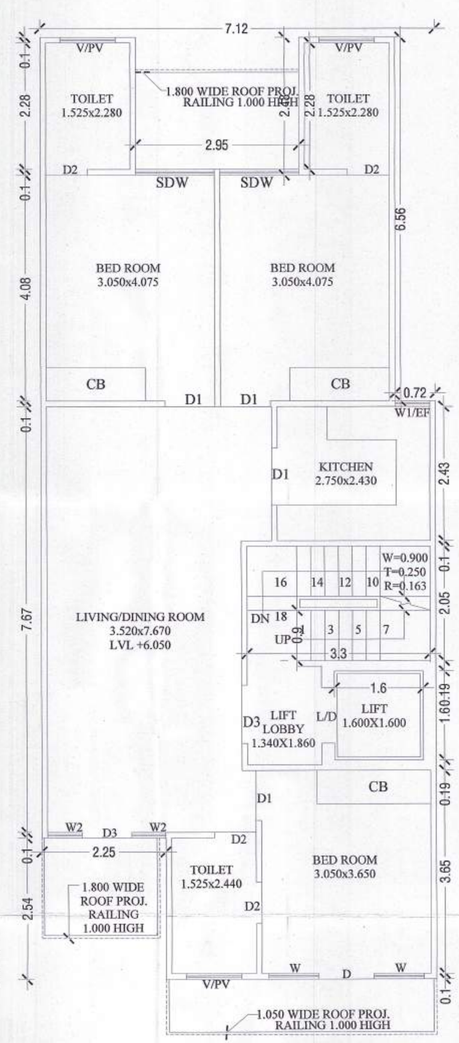

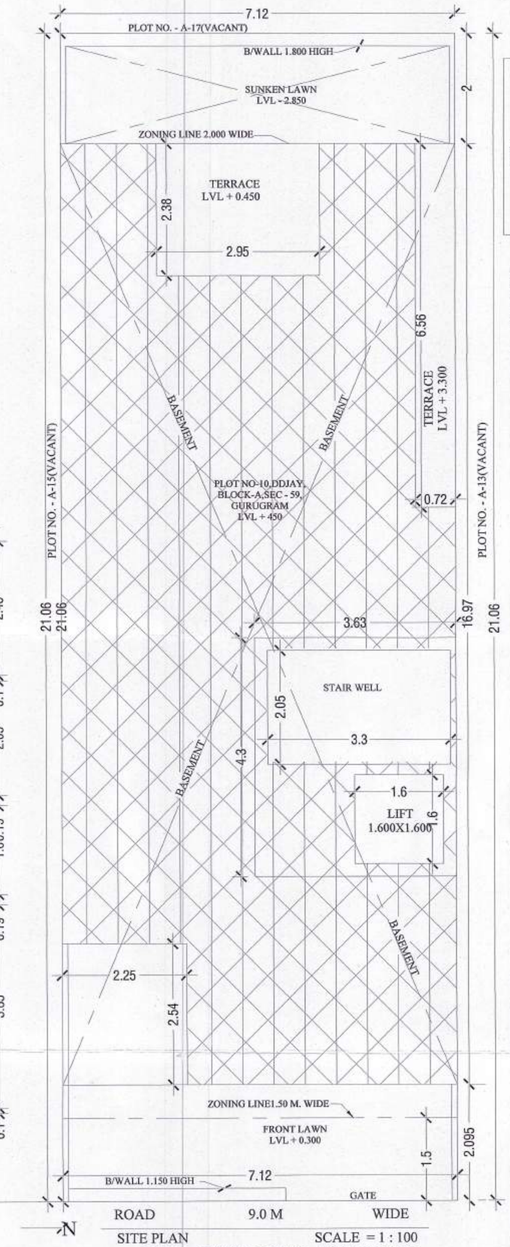

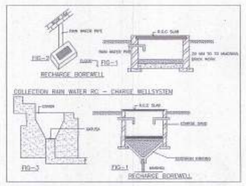

DETAIL OF JOINERY:-
D=1000x2600
D1=900x2100
D2=750x2100
D3=1050x2100
SDW=1425x2600
W=900x2000
W1/EF=620x1700
V/PV=1000x1500

NOTE:-
THE RESPONSIBILITY OF THE STRUCTURE DRG, STRUCTURAL STABILITY OF THEBUILDING BLOCK AGAINST THE EARTH QUAKE SHALL BE SOLLELY OF OWNER/ENGINEER.

AREA CHART:-

TOTAL AREA OF PLOT = 7.120x21.06 = 149.947 SQMT.
PERM.COVD. AREA ON G.F. AT 149.947@ 75% = 112.460 SQMT.
PERM.COVD. AREA ON F.F. AT 149.947@ 75% = 112.460SQMT.
PERM. F.A.R AT 149.947@ 264% = 395.860 SQMT.
PERM. OLD F.A.R AT 149.947@ 145% = 217.423 SQMT.
PROP.COVD. AREA ON STILT IN FAR=3.630X4.30= 15.610 SQMT.

PROP.COVD. AREA ON STILT IN WITHOUT FAR = 7.120 X 16.965 -(0.720 X 6.55 + 2.950 X 2.380 + 2.245X2.540 + STILT IN FAR)
= 120.790 - (4.720 + 7.021+ 5.70 - 15.610) = 120.790 - 33.050=87.74 SQ.M

TOTAL PROP.COVD. AREA ON STILT FLOOR PLAN =
= 87.740+15.61=103.35 SQ.M.

PROP.COVD. AREA ON FIRST FLOOR PLAN = SAME AS TOTAL PROP.COVD.AREA ON STILT FLOOR-(LIFT WELL+STAIR WELL)
= 103.350= (1.60X1.60+3.30X2.050) = 103.350 - (2.560 + 6.765)
= 103.350 - 9.325 = 94.025 SQMT.

PROP.COVD. AREA ON SECOND FLOOR PLAN=SAME AS FIRST FLOOR AREA = 94.025 SQMT

PERM.COVD. AREA ON THIRD FLOOR PLAN = 395.952 -(15.610 +94.025 +94.025) = 395.952 - 203.660 = 192.290 SQMT.

PROP.COVD. AREA ON THIRD FLOOR = SAME AS SECOND FLOOR PLAN AREA = 94.025 SQMT

PROP.COVD. AREA ON FOURTH FLOOR = SAME AS SECOND FLOOR PLAN AREA = 94.025 SQMT

PROP.COVD. AREA ON MUMTY FLOOR = SAME AS STILT IN FAR STAIRCASE = 15.610 SQMT.

PROP.COVD. AREA ON BASEMENT FL. PLAN = 7.120 X 16.965

TOTAL STAIR WELL AREA=(F.FL.+S.FL.+T.FL.+F.FL.)
= 6.765 X 4 = 27.06 SQMT.

ACHIVED FAR = (STILT+F.F.+S.F.+T.F+F.F)
=15.610+94.025+94.025+94.025+94.025=391.715 SQMT.

TOTAL COVD. AREA = ACHIEVED FAR+TOTAL STAIRWELL AREA + MUMTY FLOOR AREA + PROP.COVD. AREA ON STILT IN WITHOUT FAR + BASEMENT FL. PLAN =391.715 + 27.06 +15.610 + 87.740 + 120.790 = 642.915 SQMT.

PROJECT:-
REVISED BUILDING PLAN FOR THE HOUSE AT
PLOT NO-14,DDJAY, BLOCK-A,SEC - 59, GURUGRAM
OWNER :- MS DEVELOPER BY COMMANDER REALTORS
PVT. LTD. C/O CORONA REALTORS PVT. LTD.


SCALE:- 1: 50 & 100 | DRAWN BY:-SANDEEP ITKAN

OWNER SIGN. | ARCHITECT SIGN.


Corona Realtors Private Limited

RISHI RAJ
Supervisor
HSVP Reg. No. 212/2023
H. No. 1875-P, Sector-52, Gurugram
Mob. No. 8901531491


NOTE :- ALL WALL CONSTRUCTED 100 MM IN RCC

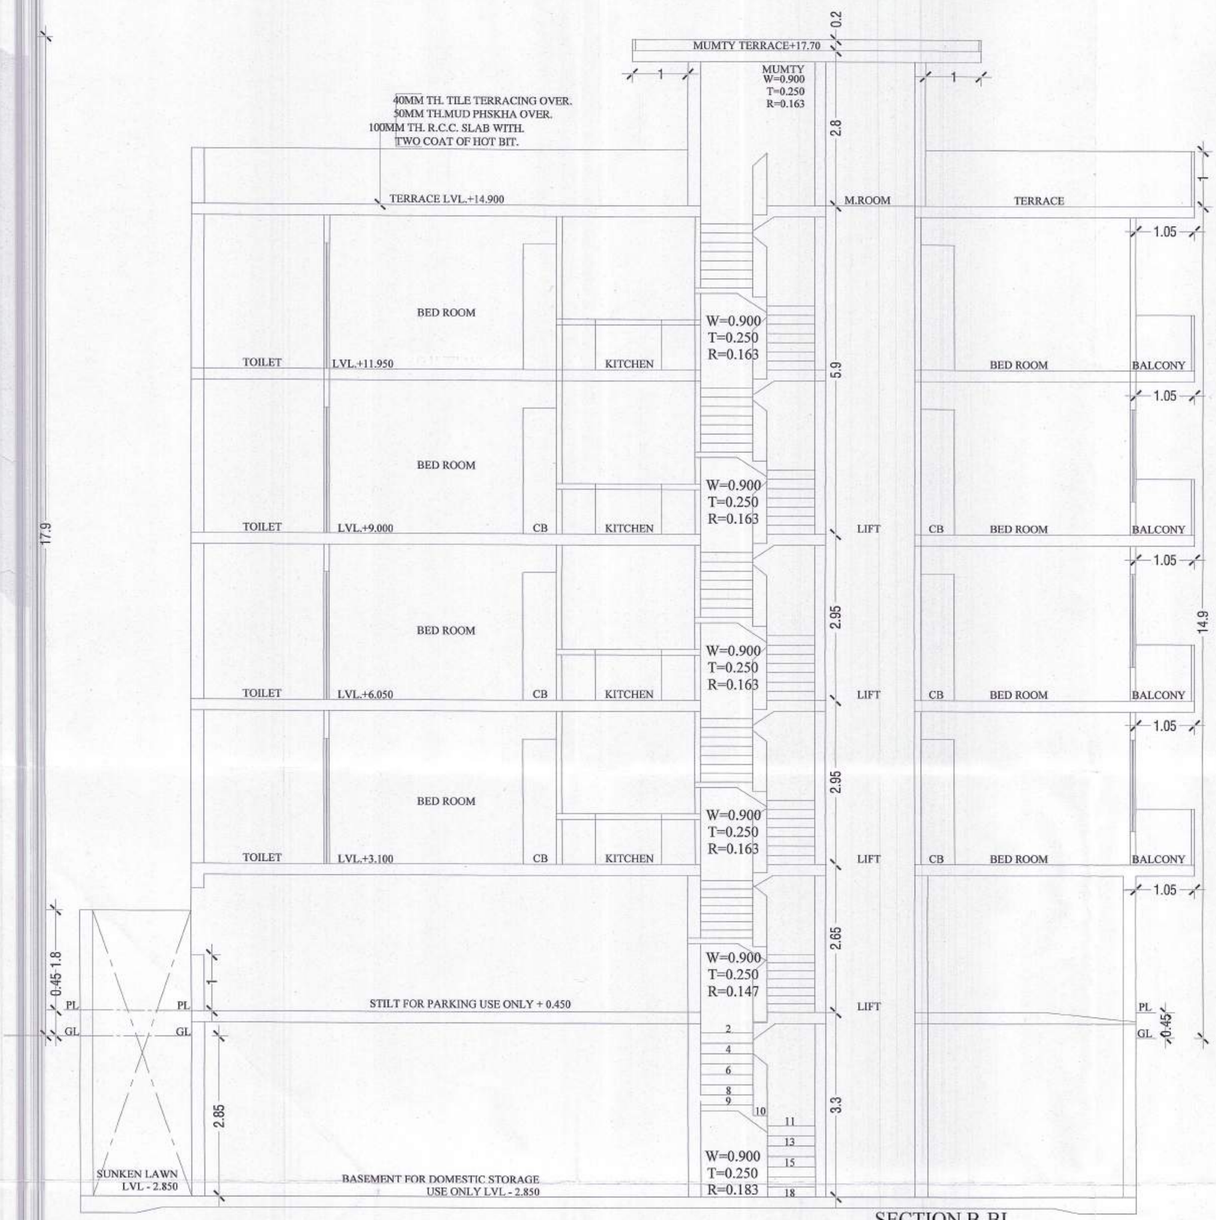

SECTION B-BI

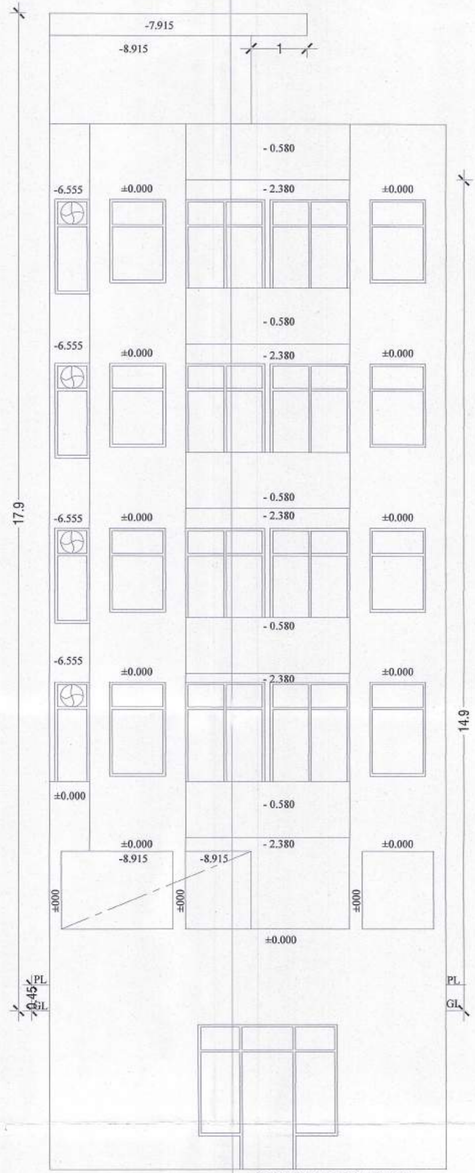

REAR ELEVATION

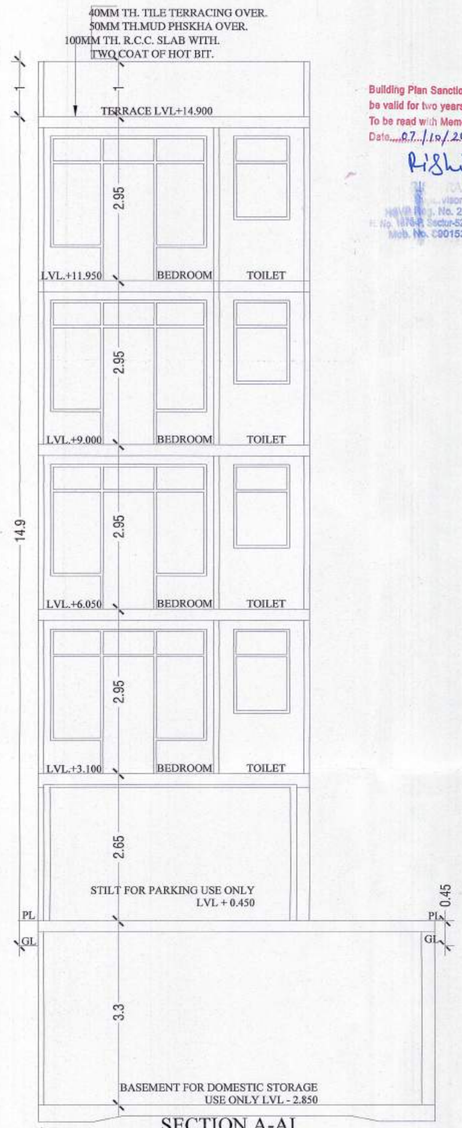

SECTION A-AI

Building Plan Sanction and Plan will be valid for two years only
To be read with Memo No...082...
Date...07/10/2024...


Rishi Raj
Supervisor
HSVP Reg. No. 212/2023
H. No. 1676-P, Sector-52, Gurugram
Mob. No. 8901531491


PROJECT:-
REVISED BUILDING PLAN FOR THE HOUSE AT
PLOT NO-14,DDJAY, BLOCK-A,SEC - 59, GURUGRAM
OWNER :- MS DEVELOPER BY COMMANDER REALTORS
PVT. LTD. C/O CORONA REALTORS PVT. LTD.

SCALE:- 1: 50 & 100	DRAWN BY:-SANDEEP ITKAN
OWNER SIGN.	ARCHITECT SIGN.


Corona Realtors Private Limited

Rishi Raj
RISHI RAJ
Supervisor
HSVP Reg. No. 212/2023
H. No. 1676-P, Sector-52, Gurugram
Mob. No. 8901531491

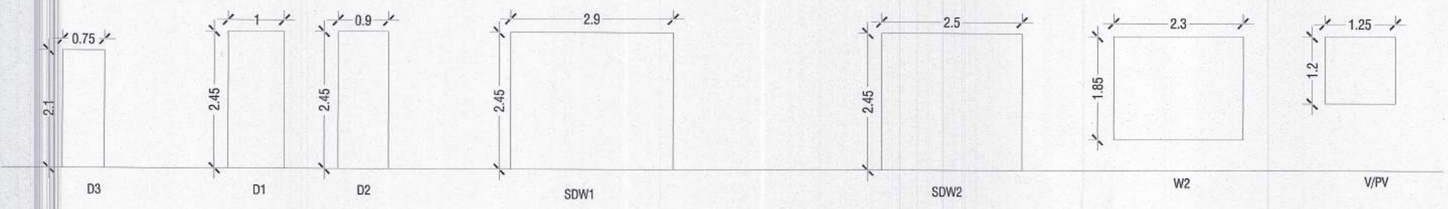


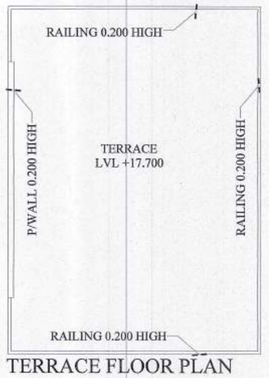


TERRACE FLOOR PLAN

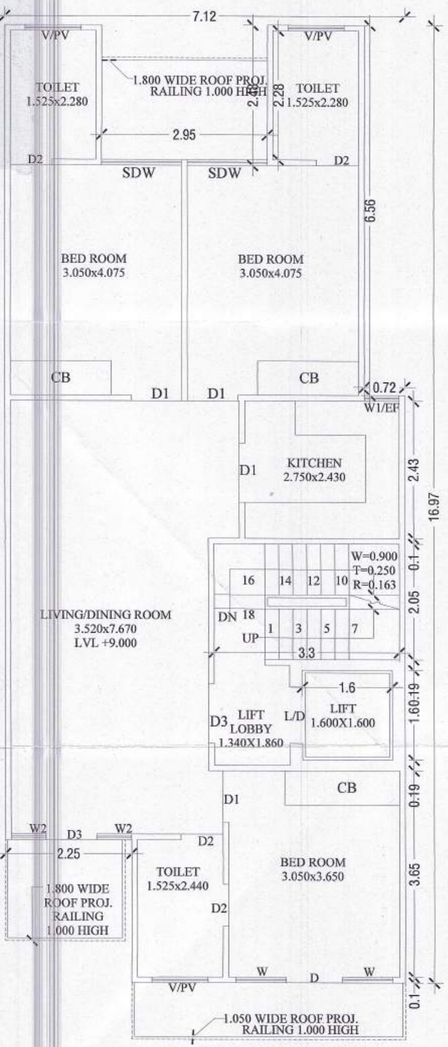


THIRD FLOOR PLAN

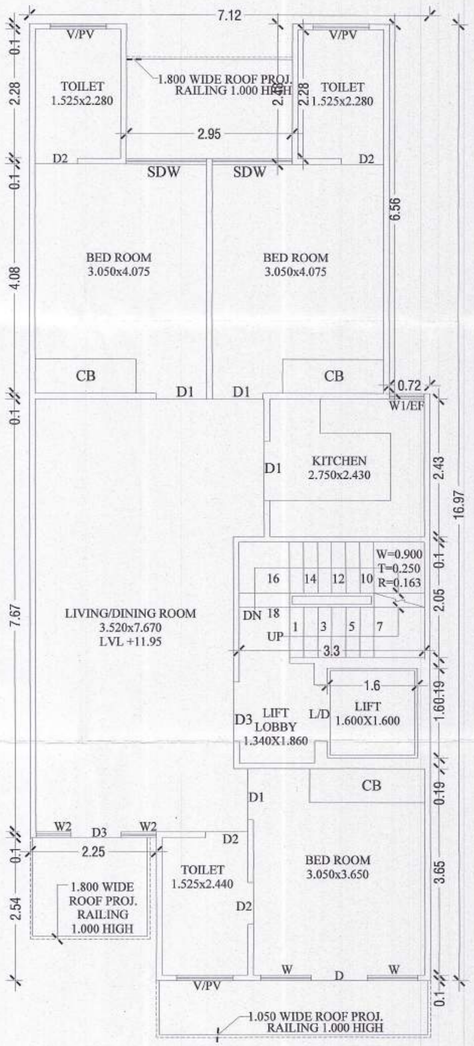


FOURTH FLOOR PLAN

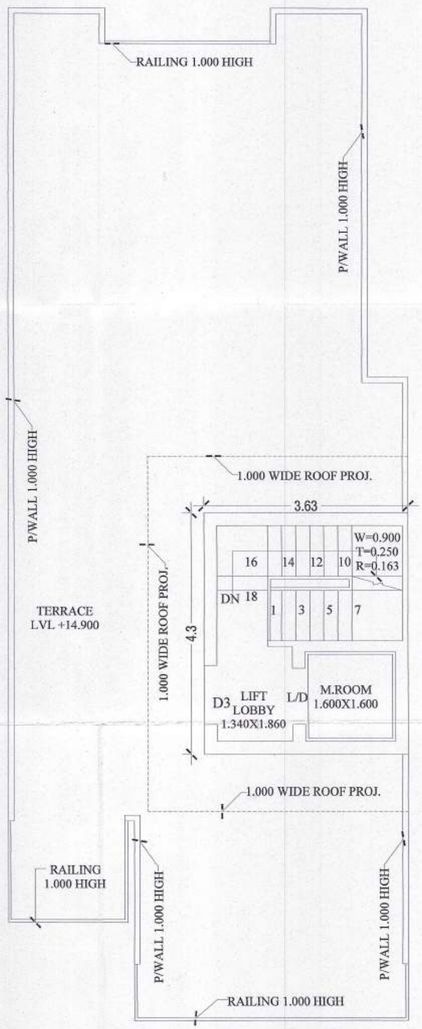

TERRACE FLOOR PLAN

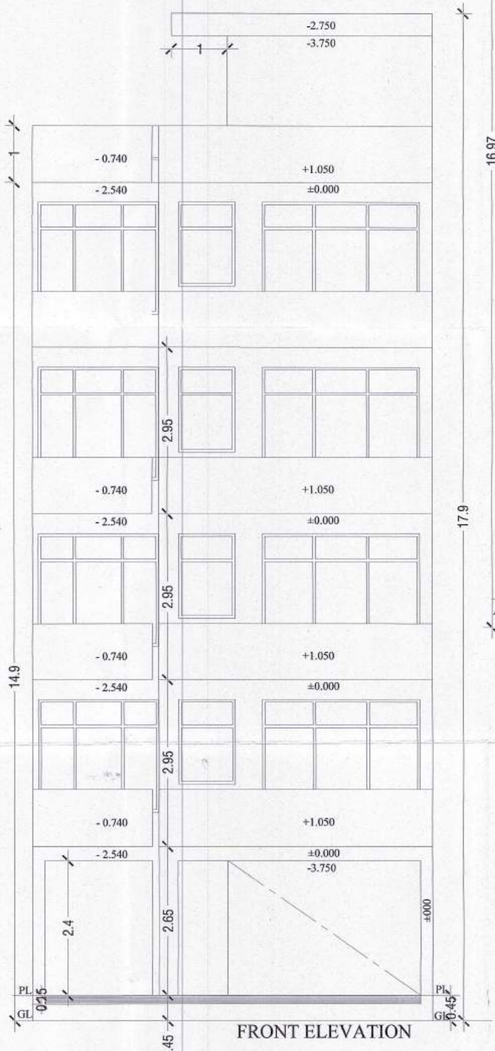

FRONT ELEVATION

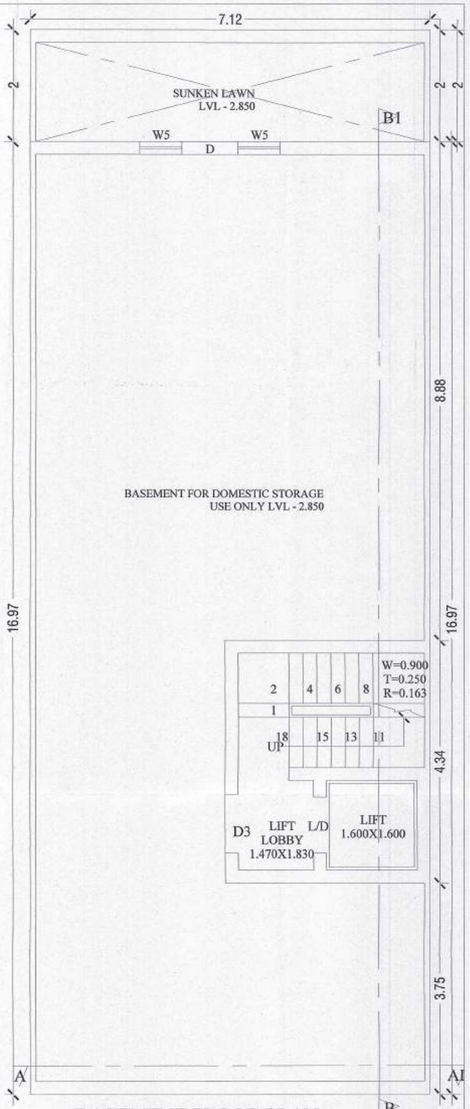

BASEMENT FLOOR PLAN

Building Plan Sanction and Plan will be valid for two years only
To be read with Memo No. 082
Date 07/10/24

RISHI RAJ
Supervisor
HSVP Reg. No. 21/2023
H. No. 1675-P, Sector-52, Gurugram
Mob. No. 8901531491


PROJECT:-
REVISED BUILDING PLAN FOR THE HOUSE AT
PLOT NO-14,DDJAY, BLOCK-A,SEC - 59, GURUGRAM
OWNER :- MS DEVELOPER BY COMMANDER REALTORS
PVT. LTD. C/O CORONA REALTORS PVT. LTD.

SCALE:- 1: 50 & 100	DRAWN BY:-SANDEEP ITKAN
OWNER SIGN.	ARCHITECT SIGN.


Corona Realtors Private Limited

RISHI RAJ
Supervisor
HSVP Reg. No. 21/2023
H. No. 1675-P, Sector-52, Gurugram
Mob. No. 8901531491

NOTE :- ALL WALL CONSTRUCTED 100 MM IN RCC

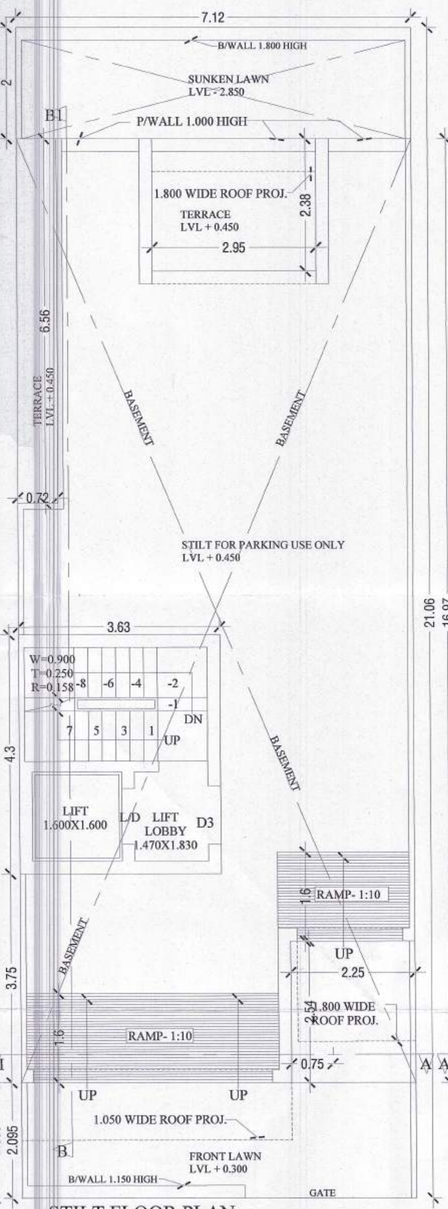


STILT FLOOR PLAN

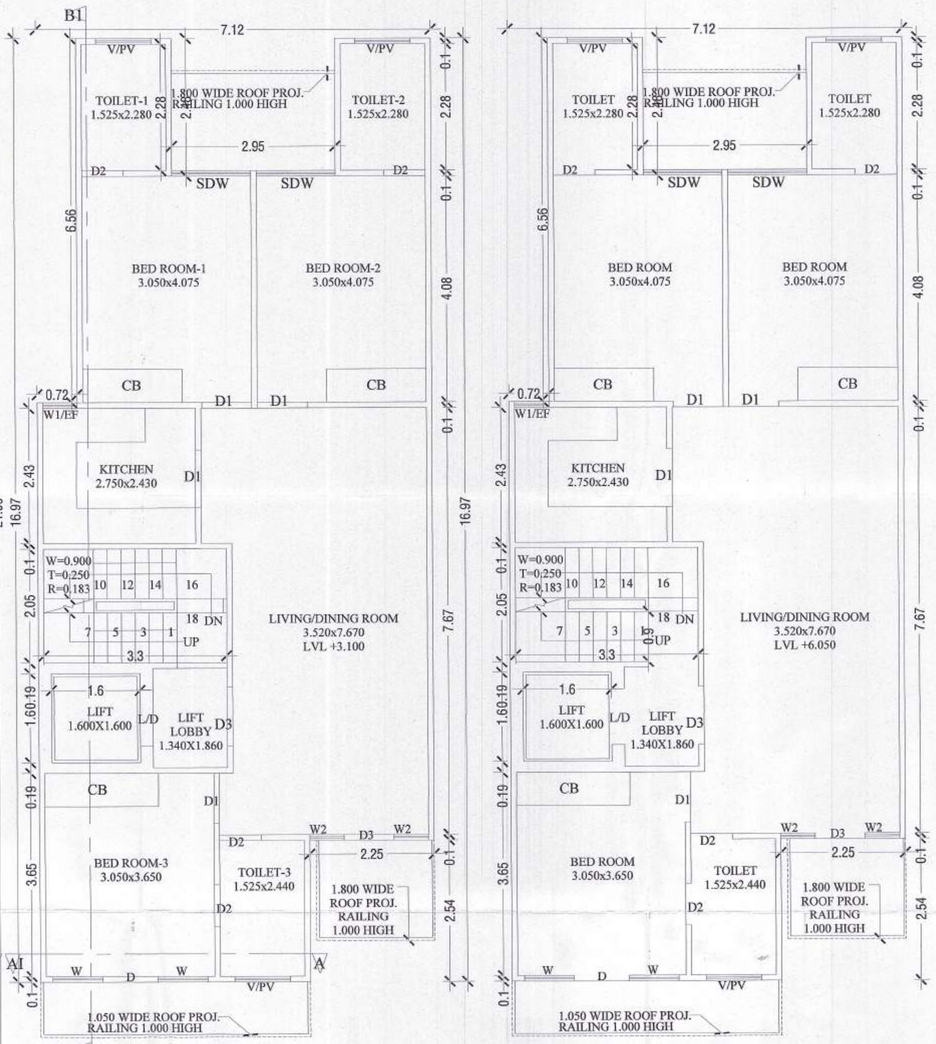


FIRST FLOOR PLAN

SECOND FLOOR PLAN

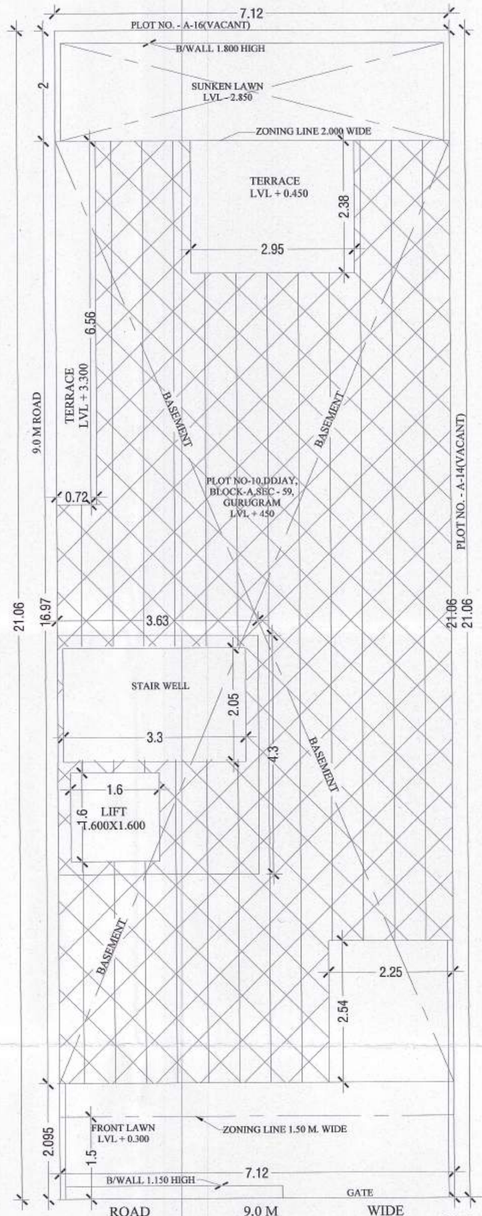

SITE PLAN SCALE = 1 : 100

NOTE :- GATE & B/WALL AS/STD DESIGN

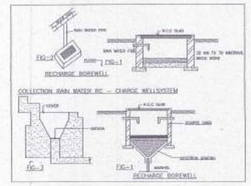

DETAIL OF JOINERY:-

D=1000x2600
D1=900x2100
D2=750x2100
D3=1050x2100
SDW=1425x2600
W=900x2000
W1/EF=620x1700
V/PV=1000x1500

NOTE:-

THE RESPONSIBILITY OF THE STRUCTURE DRG, STRUCTURAL STABILITY OF THEBUILDING BLOCK AGAINST THE EARTH QUAKE SHALL BE SOLLELY OF OWNER/ENGINEER.

AREA CHART:-

TOTAL AREA OF PLOT = 7.120x21.06 = 149.947 SQMT.
PERM.COVD. AREA ON G.F. AT 149.947@ 75% = 112.460 SQMT.
PERM.COVD. AREA ON F.F. AT 149.947@ 75% = 112.460 SQMT.
PERM. F.A.R AT 149.947@ 264% = 395.860 SQMT.
PERM. OLD F.A.R AT 149.947@ 145% = 217.423 SQMT.
PROP.COVD. AREA ON STILT IN FAR=3.630X4.30= 15.610 SQMT.

PROP.COVD. AREA ON STILT IN WITHOUT FAR = 7.120 X 16.965
-(0.720 X 6.55 + 2.950 X 2.380 + 2.245X2.540 + STILT IN FAR)
= 120.790 - (4.720 + 7.021+ 5.70 - 15.610) = 120.790 - 33.050=87.740 SQ.M

TOTAL PROP.COVD. AREA ON STILT FLOOR PLAN
= 87.740+15.61=103.35 SQ.M.

PROP.COVD. AREA ON FIRST FLOOR PLAN = SAME AS TOTAL PROP.COVD.AREA ON STILT FLOOR-(LIFT WELL+STAIR WELL)
= 103.350= (1.60X1.60+3.30X2.050) = 103.350 - (2.560 + 6.765)
= 103.350 - 9.325 = 94.025 SQMT.

PROP.COVD. AREA ON SECOND FLOOR PLAN=SAME AS FIRST FLOOR AREA = 94.025 SQMT

PERM.COVD. AREA ON THIRD FLOOR PLAN = 395.952 -(15.610 +94.025 +94.025) = 395.952 - 203.660 = 192.290 SQMT.

PROP.COVD. AREA ON THIRD FLOOR = SAME AS SECOND FLOOR PLAN AREA = 94.025 SQMT

PROP.COVD. AREA ON FOURTH FLOOR = SAME AS SECOND FLOOR PLAN AREA = 94.025 SQMT

PROP.COVD. AREA ON MUMTY FLOOR = SAME AS STILT IN FAR STAIRCASE = 15.610 SQMT.

PROP.COVD. AREA ON BASEMENT FL. PLAN = 7.120 X 16.965

TOTAL STAIR WELL AREA=(F.FL.+S.FL.+T.FL.+F.FL.)
= 6.765 X 4 = 27.06 SQMT.

ACHIVED FAR = (STILT+F.F.+S.F.+T.F+F.F)
=15.610+94.025+94.025+94.025+94.025=391.715 SQMT.

TOTAL COVD. AREA = ACHIEVED FAR+TOTAL STAIRWELL AREA + MUMTY FLOOR AREA + PROP.COVD. AREA ON STILT IN WITHOUT FAR + BASEMENT FL. PLAN =391.715 + 27.06 +15.610 + 87.740 + 120.790 = 642.915 SQMT.

PROJECT:-

REVISED BUILDING PLAN FOR THE HOUSE AT
PLOT NO-15,DDJAY, BLOCK-A,SEC - 59, GURUGRAM
OWNER :- MS DEVELOPER BY COMMANDER REALTORS
PVT. LTD. C/O CORONA REALTORS PVT. LTD.

SCALE:- 1: 50 & 100


DRAWN BY:-SANDEEP ITKAN


OWNER SIGN.

ARCHITECT SIGN.


RISHI RAJ
Supt. Visor
HSVP Reg. No. 21/2023
H. No. 1015-P, Sector-52, Gurugram
Mob. No. 8901531491

NOTE :- ALL WALL CONSTRUCTED 100 MM IN RCC

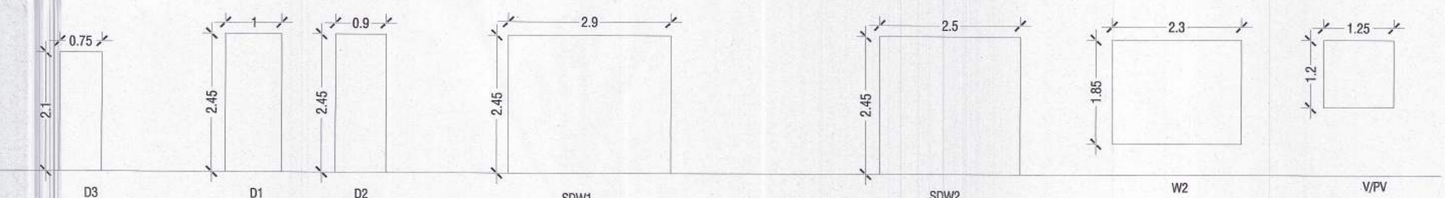


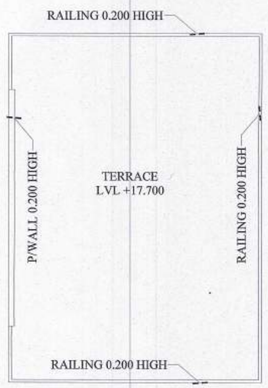


TERRACE FLOOR PLAN

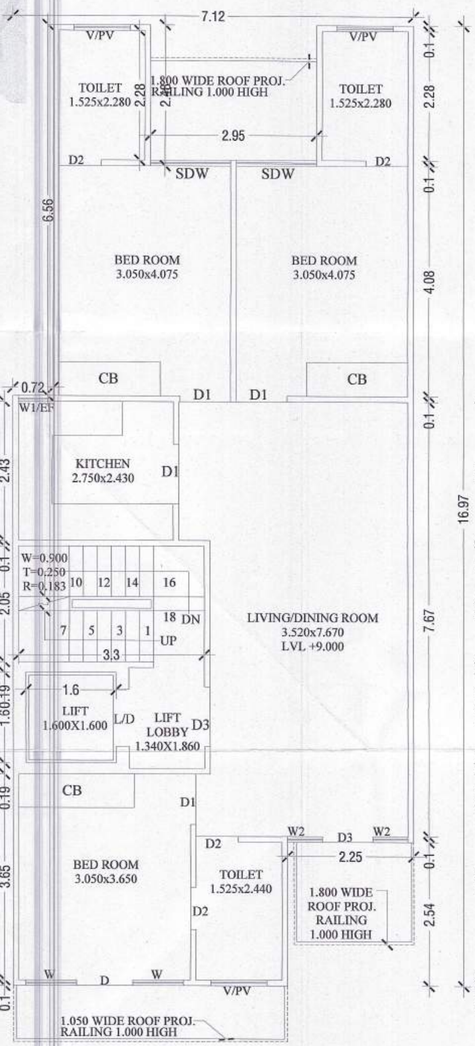


THIRD FLOOR PLAN

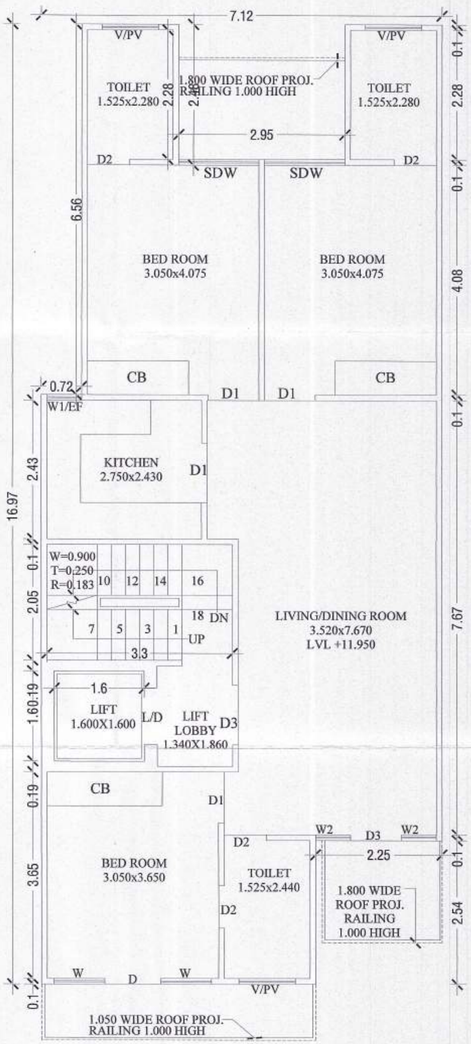


FOURTH FLOOR PLAN

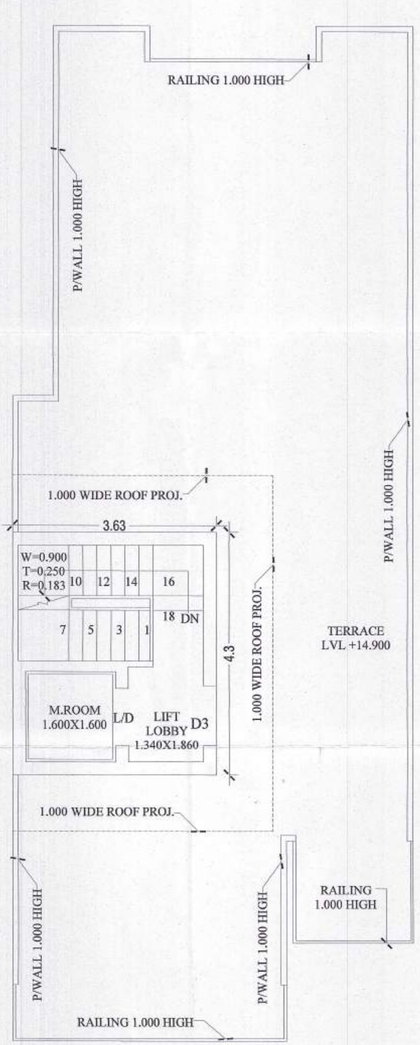

TERRACE FLOOR PLAN

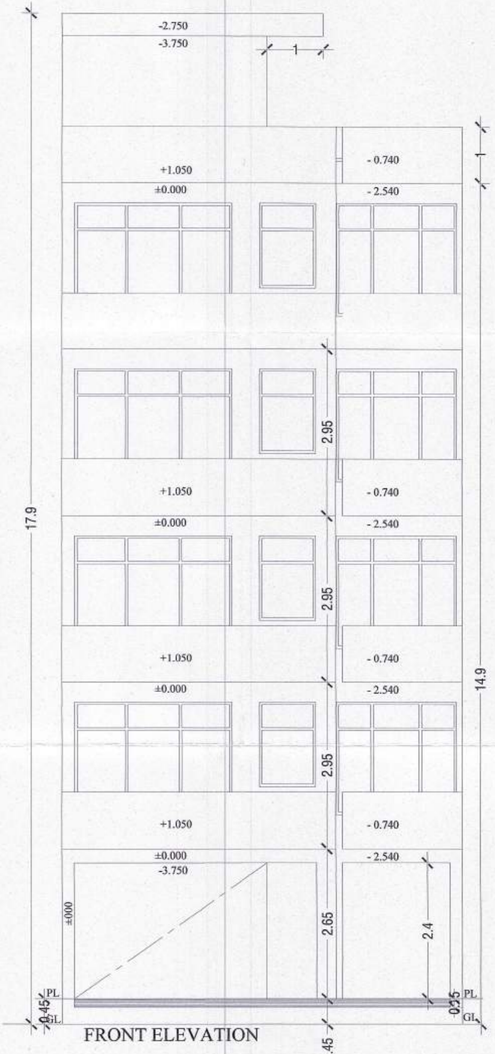

FRONT ELEVATION

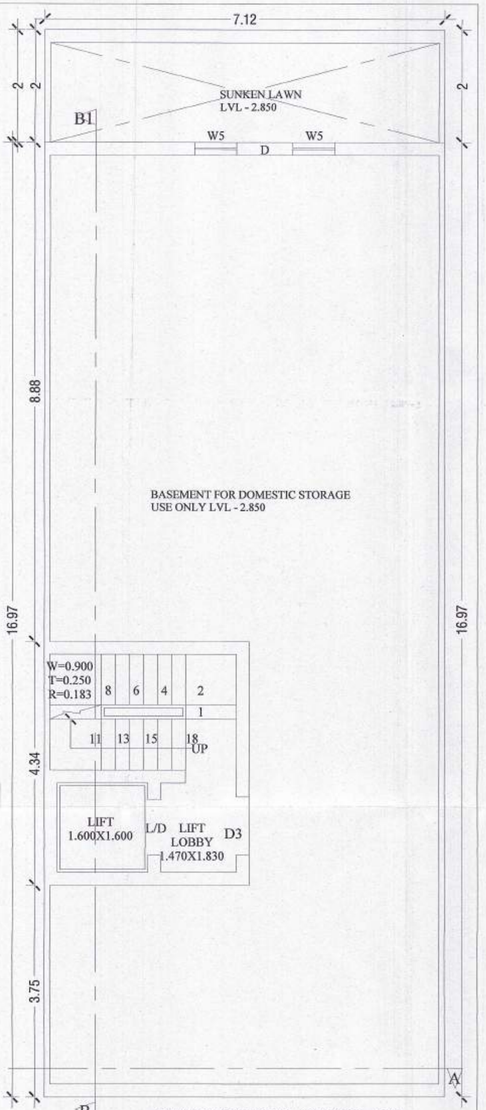

BASEMENT FLOOR PLAN


Building Plan Drawing Plan will be valid for two years only
To be read with Memo No. 0.83
Date... 07/10/2024
Rishi Raj
RISHI RAJ
Supervisor
HSVP Reg. No. 21/2023
H. No. 1875-P, Sector-52, Gurugram
Mob. No. 8901531491

PROJECT:-
REVISED BUILDING PLAN FOR THE HOUSE AT
PLOT NO-15,DDJAY, BLOCK-A,SEC - 59, GURUGRAM
OWNER :- MS DEVELOPER BY COMMANDER REALTORS
PVT. LTD. C/O CORONA REALTORS PVT. LTD.


SCALE:- 1: 50 & 100	DRAWN BY:-SANDEEP ITKAN
OWNER SIGN.	ARCHITECT SIGN.

Corona Realtors Private Limited


Rishi Raj
RISHI RAJ
Supervisor
HSVP Reg. No. 21/2023
H. No. 1875-P, Sector-52, Gurugram
Mob. No. 8901531491

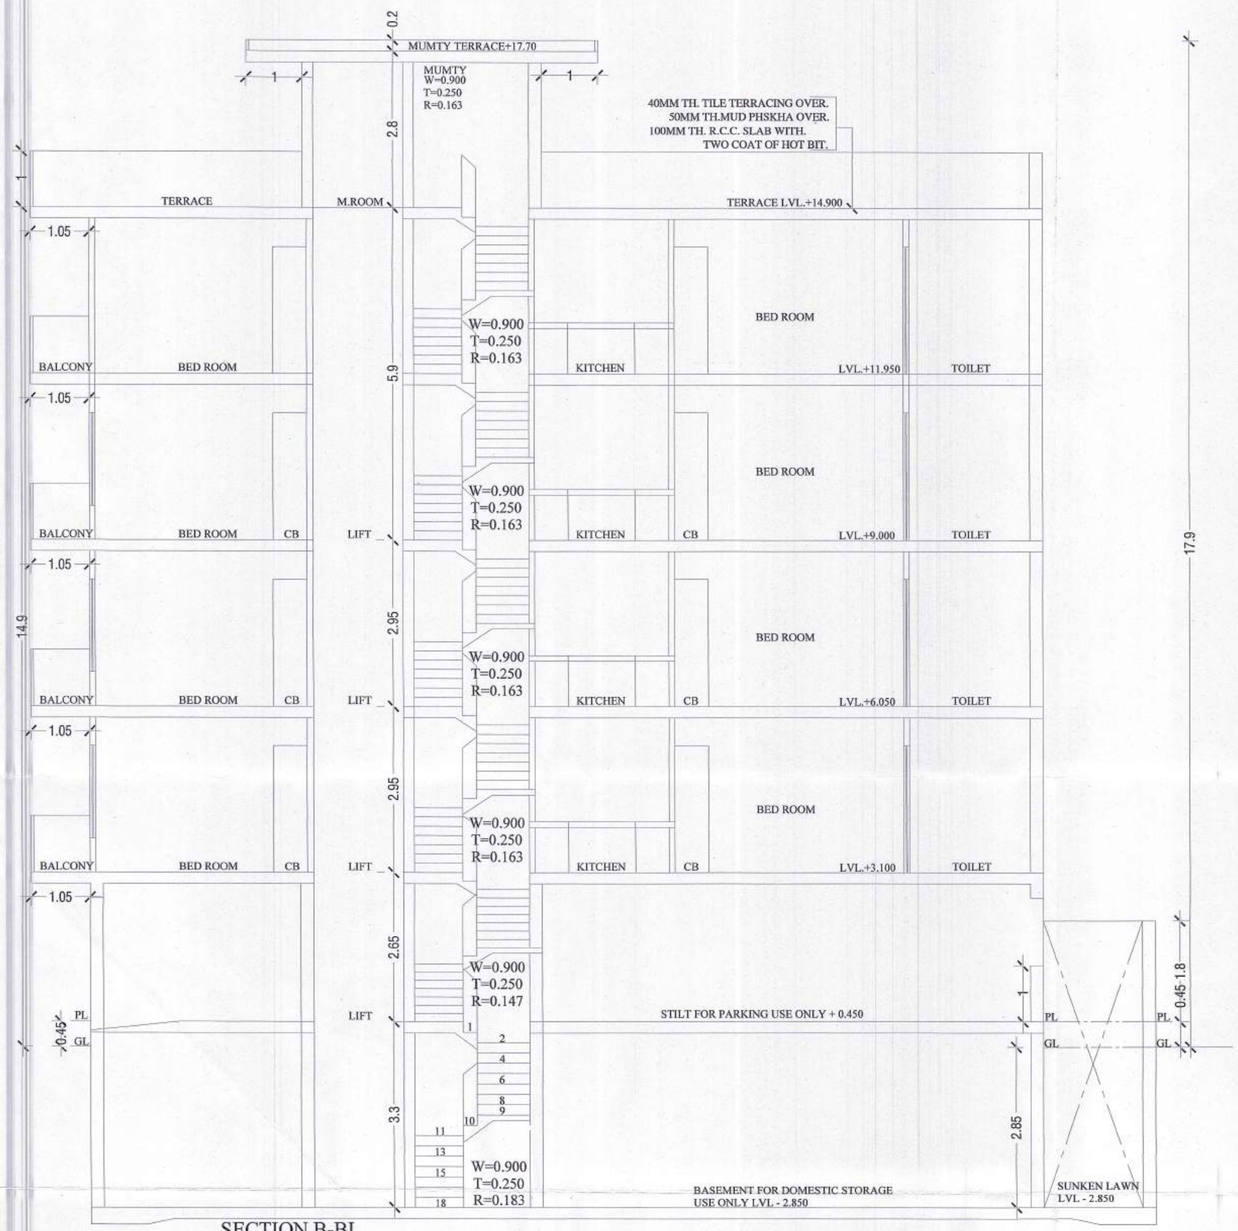

SECTION B-BI

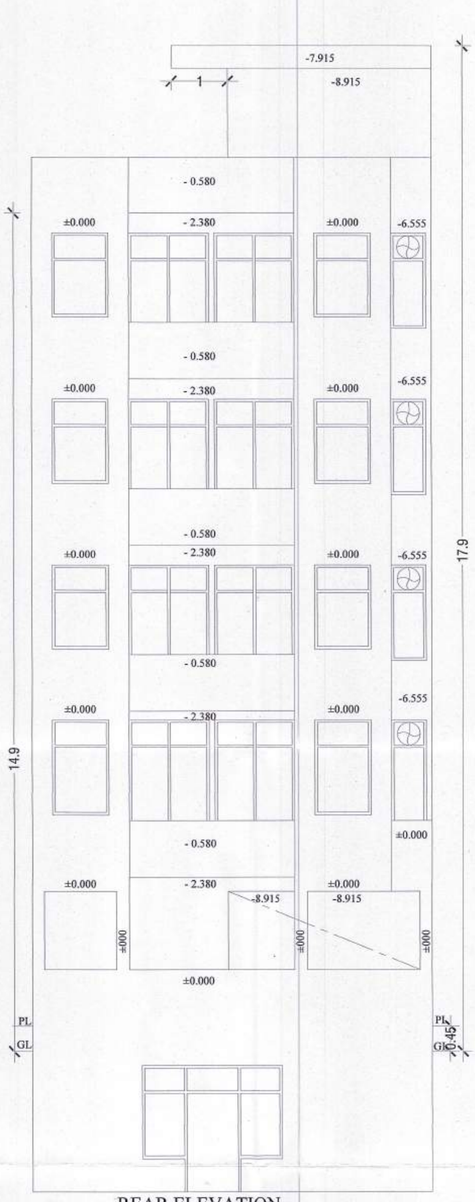

REAR ELEVATION

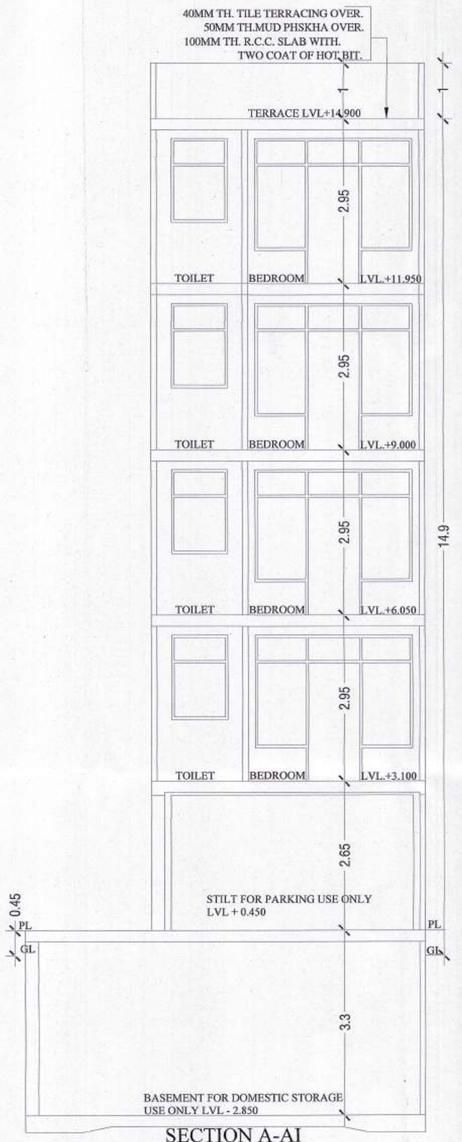

SECTION A-AI

PROJECT:-
REVISED BUILDING PLAN FOR THE HOUSE AT
PLOT NO-15,DDJAY, BLOCK-A,SEC - 59, GURUGRAM
OWNER :- MS DEVELOPER BY COMMANDER REALTORS
PVT. LTD. C/O CORONA REALTORS PVT. LTD.


SCALE:- 1: 50 & 100	DRAWN BY:-SANDEEP ITKAN
OWNER SIGN.	ARCHITECT SIGN.

CORONA REALTORS PVT. LTD. GURGAON


Rishi Raj
RISHI RAJ
Supervisor
HSVP Reg. No. 21/2023
H. No. 1875-P, Sector-52, Gurugram
Mob. No. 8901531491

...ution and Plan will
... valid for two years only
To be read with Memo No...083
Date 27/10/2024


Rishi Raj
RISHI RAJ
Supervisor
HSVP Reg. No. 21/2023
H. No. 1875-P, Sector-52, Gurugram
Mob. No. 8901531491

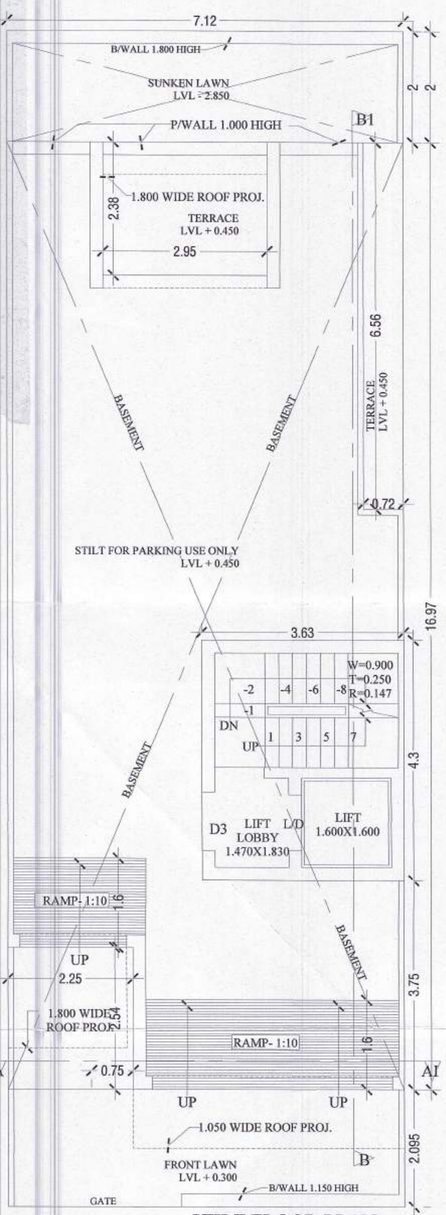


STILT FLOOR PLAN

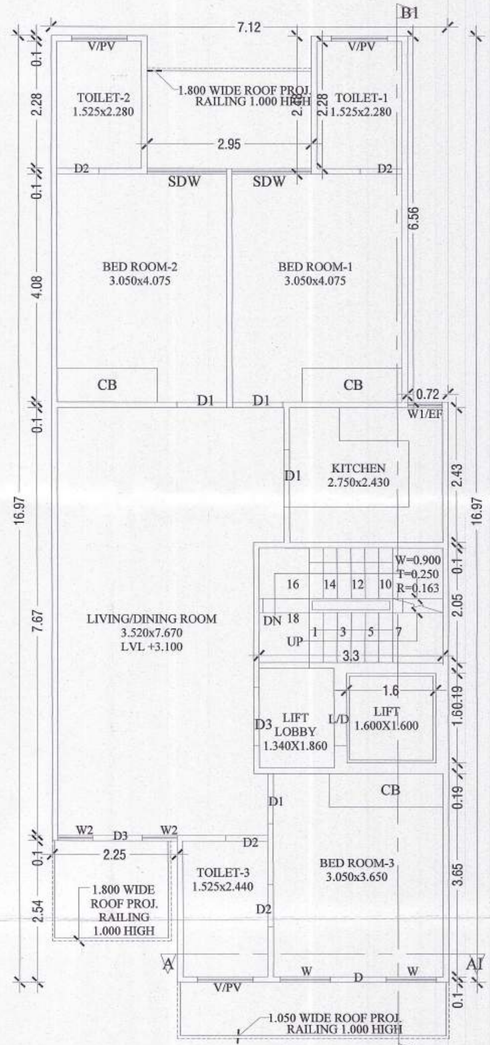

FIRST FLOOR PLAN

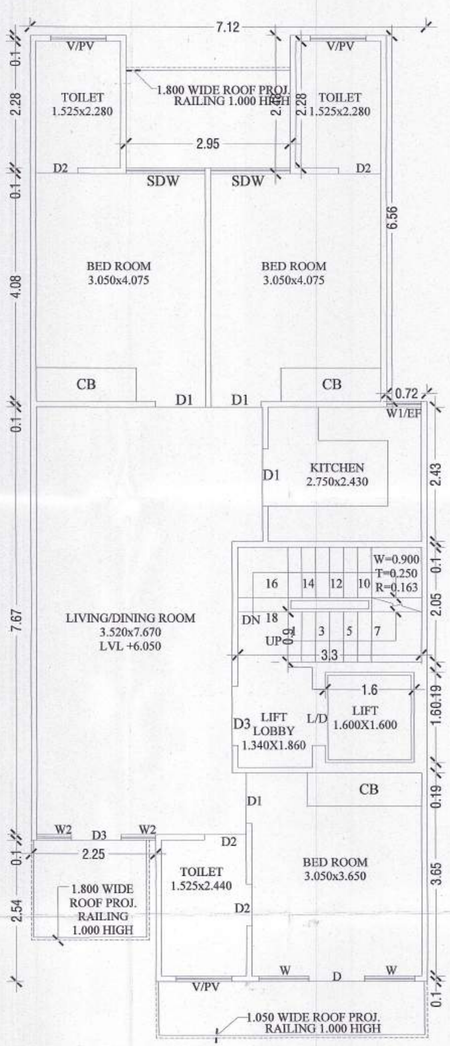


SECOND FLOOR PLAN

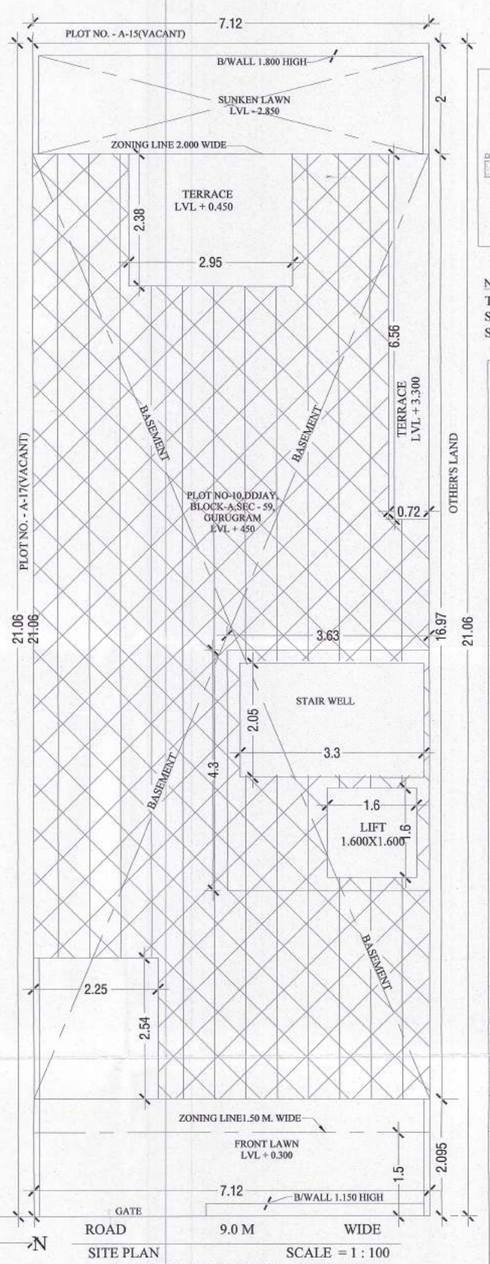

SITE PLAN SCALE = 1 : 100

NOTE :- GATE & B/WALL AS/STD DESIGN

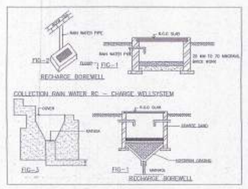

DETAIL OF JOINERY:-
D=1000x2600
D1=900x2100
D2=750x2100
D3=1050x2100
SDW=1425x2600
W=900x2000
W1/EF=620x1700
V/PV=1000x1500

NOTE:-

THE RESPONSIBILITY OF THE STRUCTURE DRG, STRUCTURAL STABILITY OF THEBUILDING BLOCK AGAINST THE EARTH QUAKE SHALL BE SOLLELY OF OWNER/ENGINEER.

AREA CHART:-

TOTAL AREA OF PLOT = 7.120x21.06 = 149.947 SQMT.
PERM.COVD. AREA ON G.F. AT 149.947@ 75% = 112.460 SQMT.
PERM.COVD. AREA ON F.F. AT 149.947@ 75% = 112.460SQMT.
PERM. F.A.R AT 149.947@ 264% = 395.860 SQMT.
PERM. OLD F.A.R AT 149.947@ 145% = 217.423 SQMT.
PROP.COVD. AREA ON STILT IN FAR=3.630X4.30= 15.610 SQMT.

PROP.COVD. AREA ON STILT IN WITHOUT FAR = 7.120 X 16.965 -(0.720 X 6.55 + 2.950 X 2.380 + 2.245X2.540 + STILT IN FAR)
= 120.790 - (4.720 + 7.021+ 5.70 - 15.610) = 120.790 - 33.050=87.74 SQ.M

TOTAL PROP.COVD. AREA ON STILT FLOOR PLAN =
= 87.740+15.61=103.35 SQ.M.

PROP.COVD. AREA ON FIRST FLOOR PLAN = SAME AS TOTAL PROP.COVD.AREA ON STILT FLOOR-(LIFT WELL+STAIR WELL)
= 103.350= (1.60X1.60+3.30X2.050) = 103.350 - (2.560 + 6.765)
= 103.350 - 9.325 = 94.025 SQMT.

PROP.COVD. AREA ON SECOND FLOOR PLAN=SAME AS FIRST FLOOR AREA = 94.025 SQMT

PERM.COVD. AREA ON THIRD FLOOR PLAN = 395.952 -(15.610 +94.025 +94.025) = 395.952 - 203.660 = 192.290 SQMT.

PROP.COVD. AREA ON THIRD FLOOR = SAME AS SECOND FLOOR PLAN AREA = 94.025 SQMT

PROP.COVD. AREA ON FOURTH FLOOR = SAME AS SECOND FLOOR PLAN AREA = 94.025 SQMT

PROP.COVD. AREA ON MUMTY FLOOR = SAME AS STILT IN FAR STAIRCASE = 15.610 SQMT.

PROP.COVD. AREA ON BASEMENT FL. PLAN = 7.120 X 16.965

TOTAL STAIR WELL AREA=(F.FL.+S.FL.+T.FL.+F.FL.)
= 6.765 X 4 = 27.06 SQMT.

ACHIVED FAR = (STILT+F.F.+S.F.+T.F+F.F)
=15.610+94.025+94.025+94.025+94.025=391.715 SQMT.

TOTAL COVD. AREA = ACHIEVED FAR+TOTAL STAIRWELL AREA + MUMTY FLOOR AREA + PROP.COVD. AREA ON STILT IN WITHOUT FAR + BASEMENT FL. PLAN =391.715 + 27.06 +15.610 + 87.740 + 120.790 = 642.915 SQMT.

PROJECT:-

REVISED BUILDING PLAN FOR THE HOUSE AT
PLOT NO-16,DDJAY, BLOCK-A,SEC - 59, GURUGRAM
OWNER :- MS DEVELOPER BY COMMANDER REALTORS PVT. LTD. C/O CORONA REALTORS PVT. LTD.

SCALE:- 1: 50 & 100	DRAWN BY:-SANDEEP ITKAN
OWNER SIGN.	ARCHITECT SIGN.


CORONA REALTORS PVT. LTD. GURUGRAM


Rishi Raj
RISHI RAJ
Supervisor
HSVP Reg. No. 21/2023
H. No. 1875-P, Sector-52, Gurugram
Mob. No. C9015314911

Building Plan ... shall be valid for two years only
To be read with Memo No... 08.4...
Date...07./12./2024...


Rishi Raj
RISHI RAJ
Supervisor
HSVP Reg. No. 21/2023
H. No. 1875-P, Sector-52, Gurugram
Mob. No. C9015314911

NOTE :- ALL WALL CONSTRUCTED 100 MM IN RCC

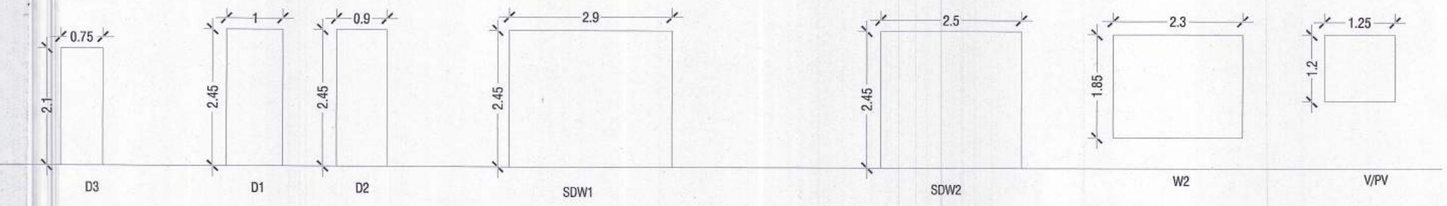


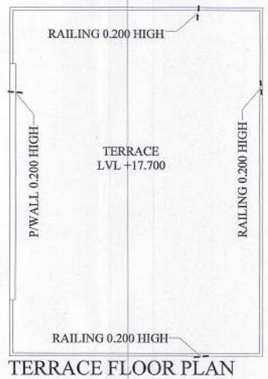


TERRACE FLOOR PLAN

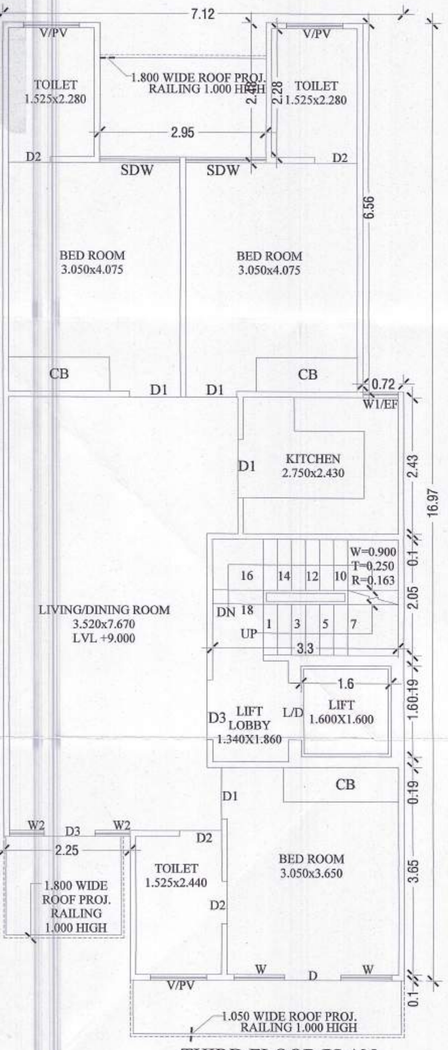


THIRD FLOOR PLAN

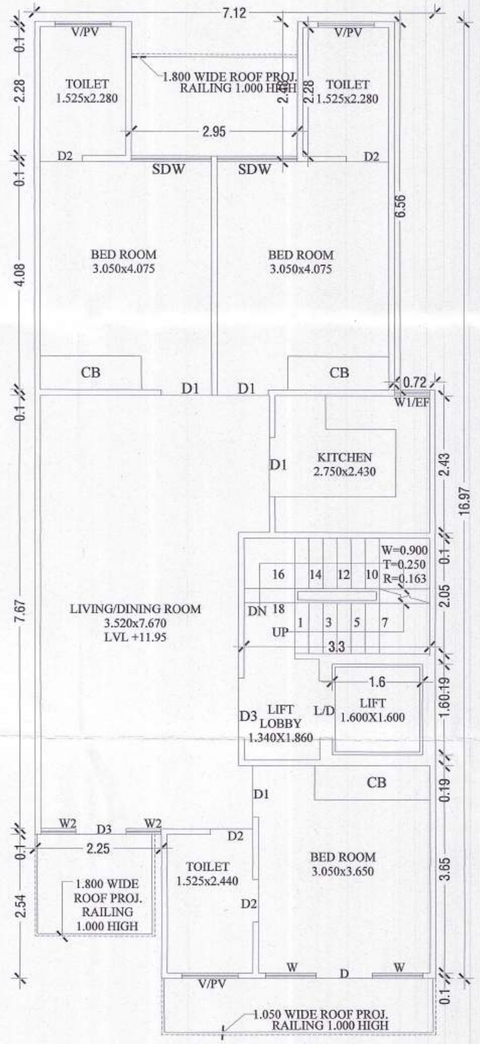


FOURTH FLOOR PLAN

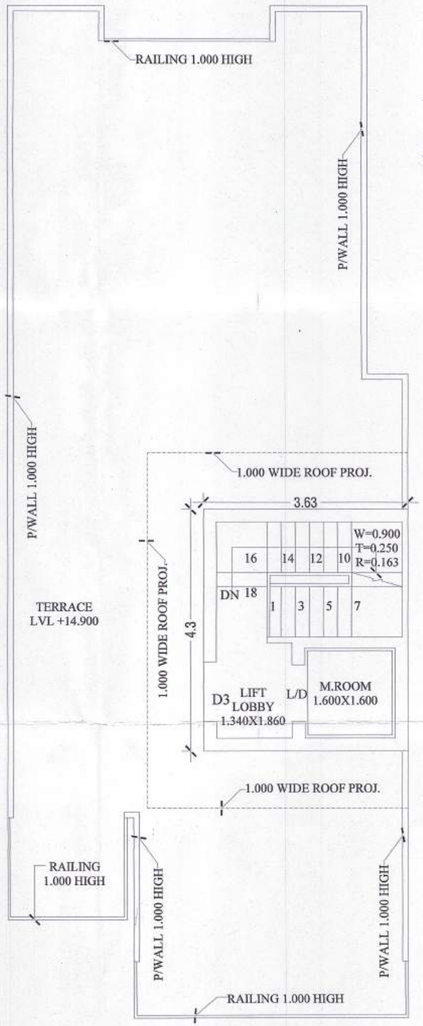

TERRACE FLOOR PLAN

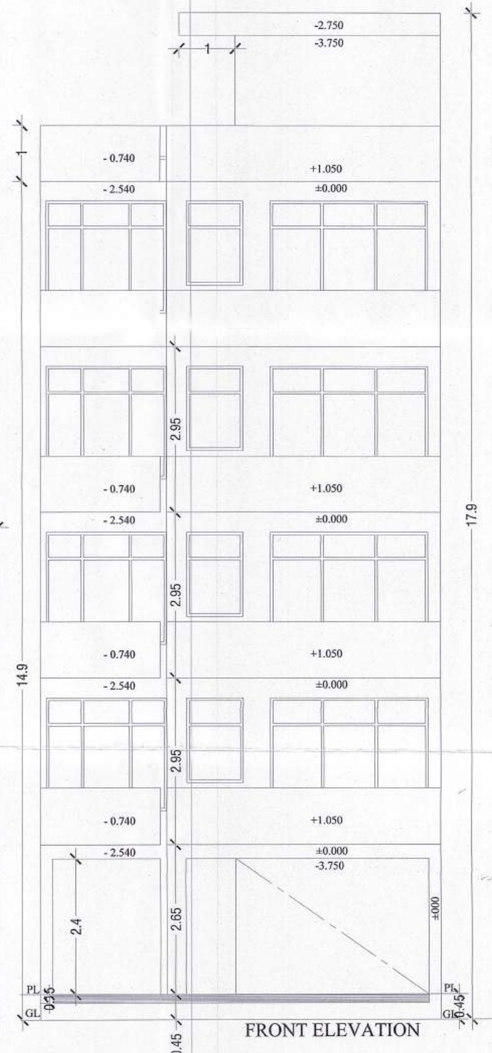

FRONT ELEVATION

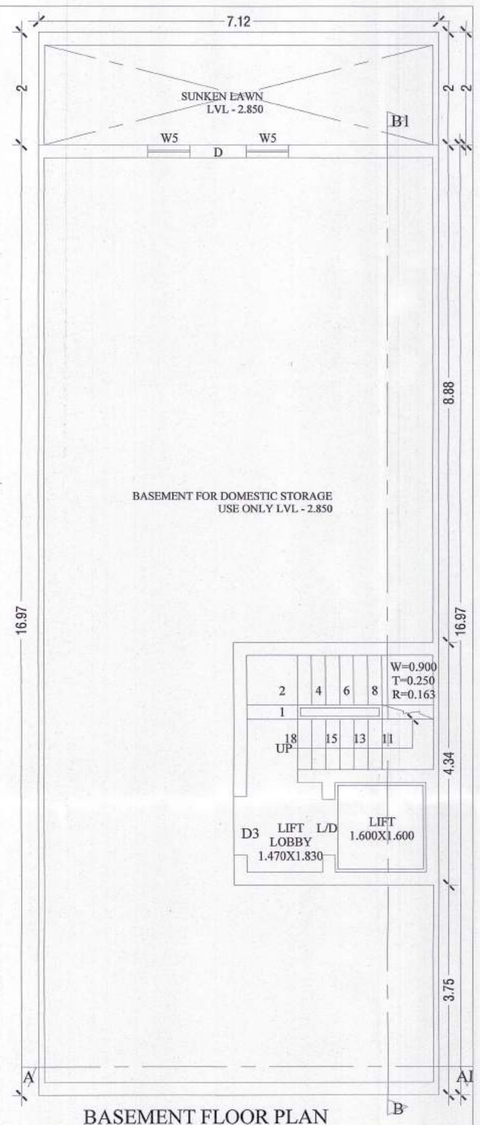

BASEMENT FLOOR PLAN

NOTE :- ALL WALL CONSTRUCTED 100 MM IN RCC

PROJECT:-
REVISED BUILDING PLAN FOR THE HOUSE AT
PLOT NO-16,DDJAY, BLOCK-A,SEC - 59, GURUGRAM
OWNER :- MS DEVELOPER BY COMMANDER REALTORS
PVT. LTD. C/O CORONA REALTORS PVT. LTD.


SCALE:- 1: 50 & 100	DRAWN BY:-SANDEEP ITKAN
OWNER SIGN.	ARCHITECT SIGN.

CORONA REALTORS PVT. LTD. GURGAON


RISHI RAJ
Supervisor
HSVP Reg. No. 21/2023
H. No. 1875-P, Sector-52, Gurugram
Mob. No. 8901531491

Building Plan Sanction and Plan will be valid for two years only
To be read with Memo No. 0844
Date 02/10/24


RISHI RAJ
Supervisor
HSVP Reg. No. 21/2023
H. No. 1875-P, Sector-52, Gurugram
Mob. No. 8901531491

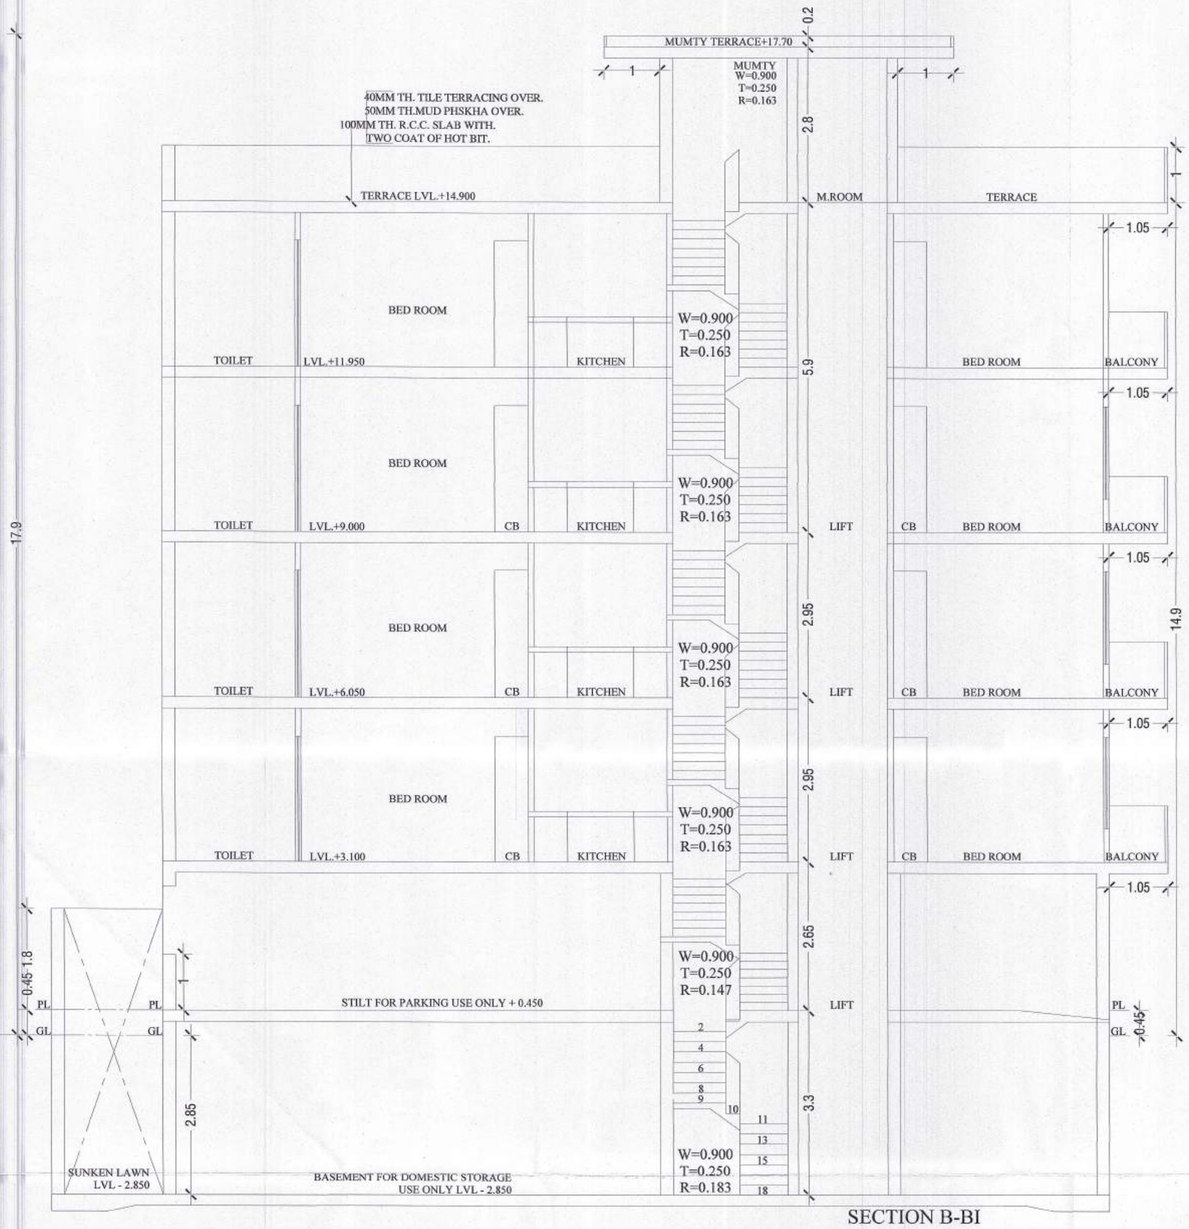

SECTION B-BI

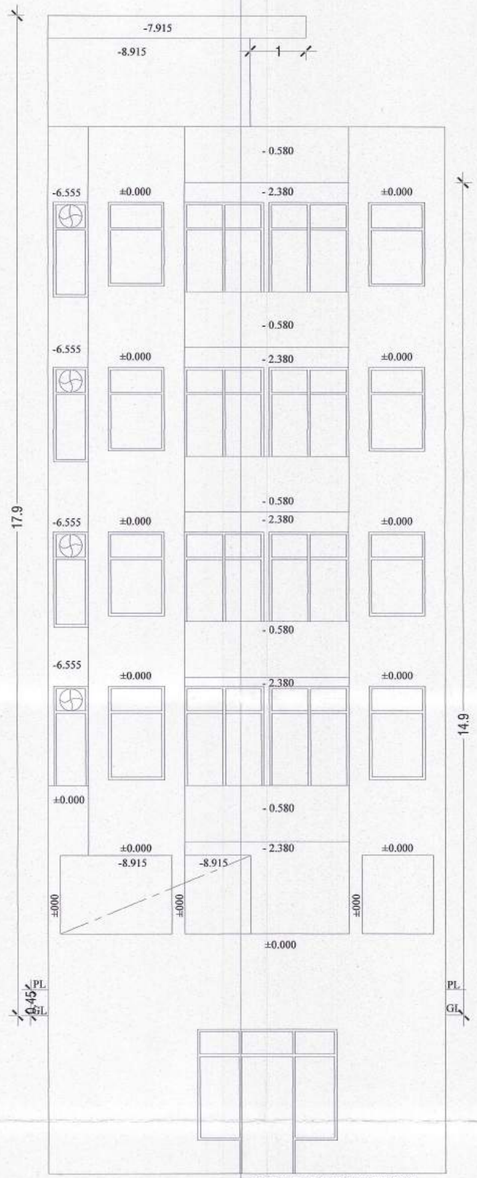

REAR ELEVATION

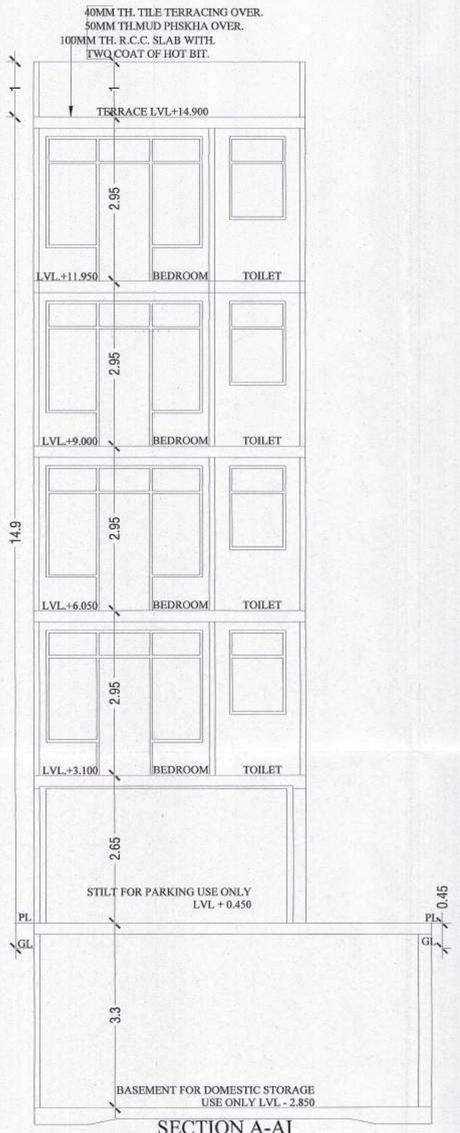

SECTION A-AI

Building Plan ..... Plan will be valid for two years only
To be read with Memo No. 084
Date...07/10/24

RISHI RAJ
Supervisor
HSVP Reg. No. 21/2023
H. No. 1875-P, Sector-62, Gurugram
Mob. No. 7901531491

PROJECT:-
REVISED BUILDING PLAN FOR THE HOUSE AT
PLOT NO-16,DDJAY, BLOCK-A,SEC - 59, GURUGRAM
OWNER :- MS DEVELOPER BY COMMANDER REALTORS
PVT. LTD. C/O CORONA REALTORS PVT. LTD.

SCALE:- 1: 50 & 100	DRAWN BY:-SANDEEP ITKAN
OWNER SIGN.	ARCHITECT SIGN.

CORONA REALTORS PVT. LTD.

RISHI RAJ
Supervisor
HSVP Reg. No. 21/2023
H. No. 1875-P, Sector-62, Gurugram
Mob. No. 7901531491