
This is a "PROVISIONAL BUILDING PLAN" approved only for the purpose of inviting Objections from the general public

TO BE READ WITH THIS OFFICE MEMO NO.:
DATED :

S.T.P.(HQ) Member Secretary B.P.A.C.
S.T.P.(G) Member B.P.A.C.
C.A.P.(HR.) Chairman B.P.A.C.
DTP(HQ)
ATP(HQ)
P.A.
A.T.P
DINESH KUMAR PA(HQ)

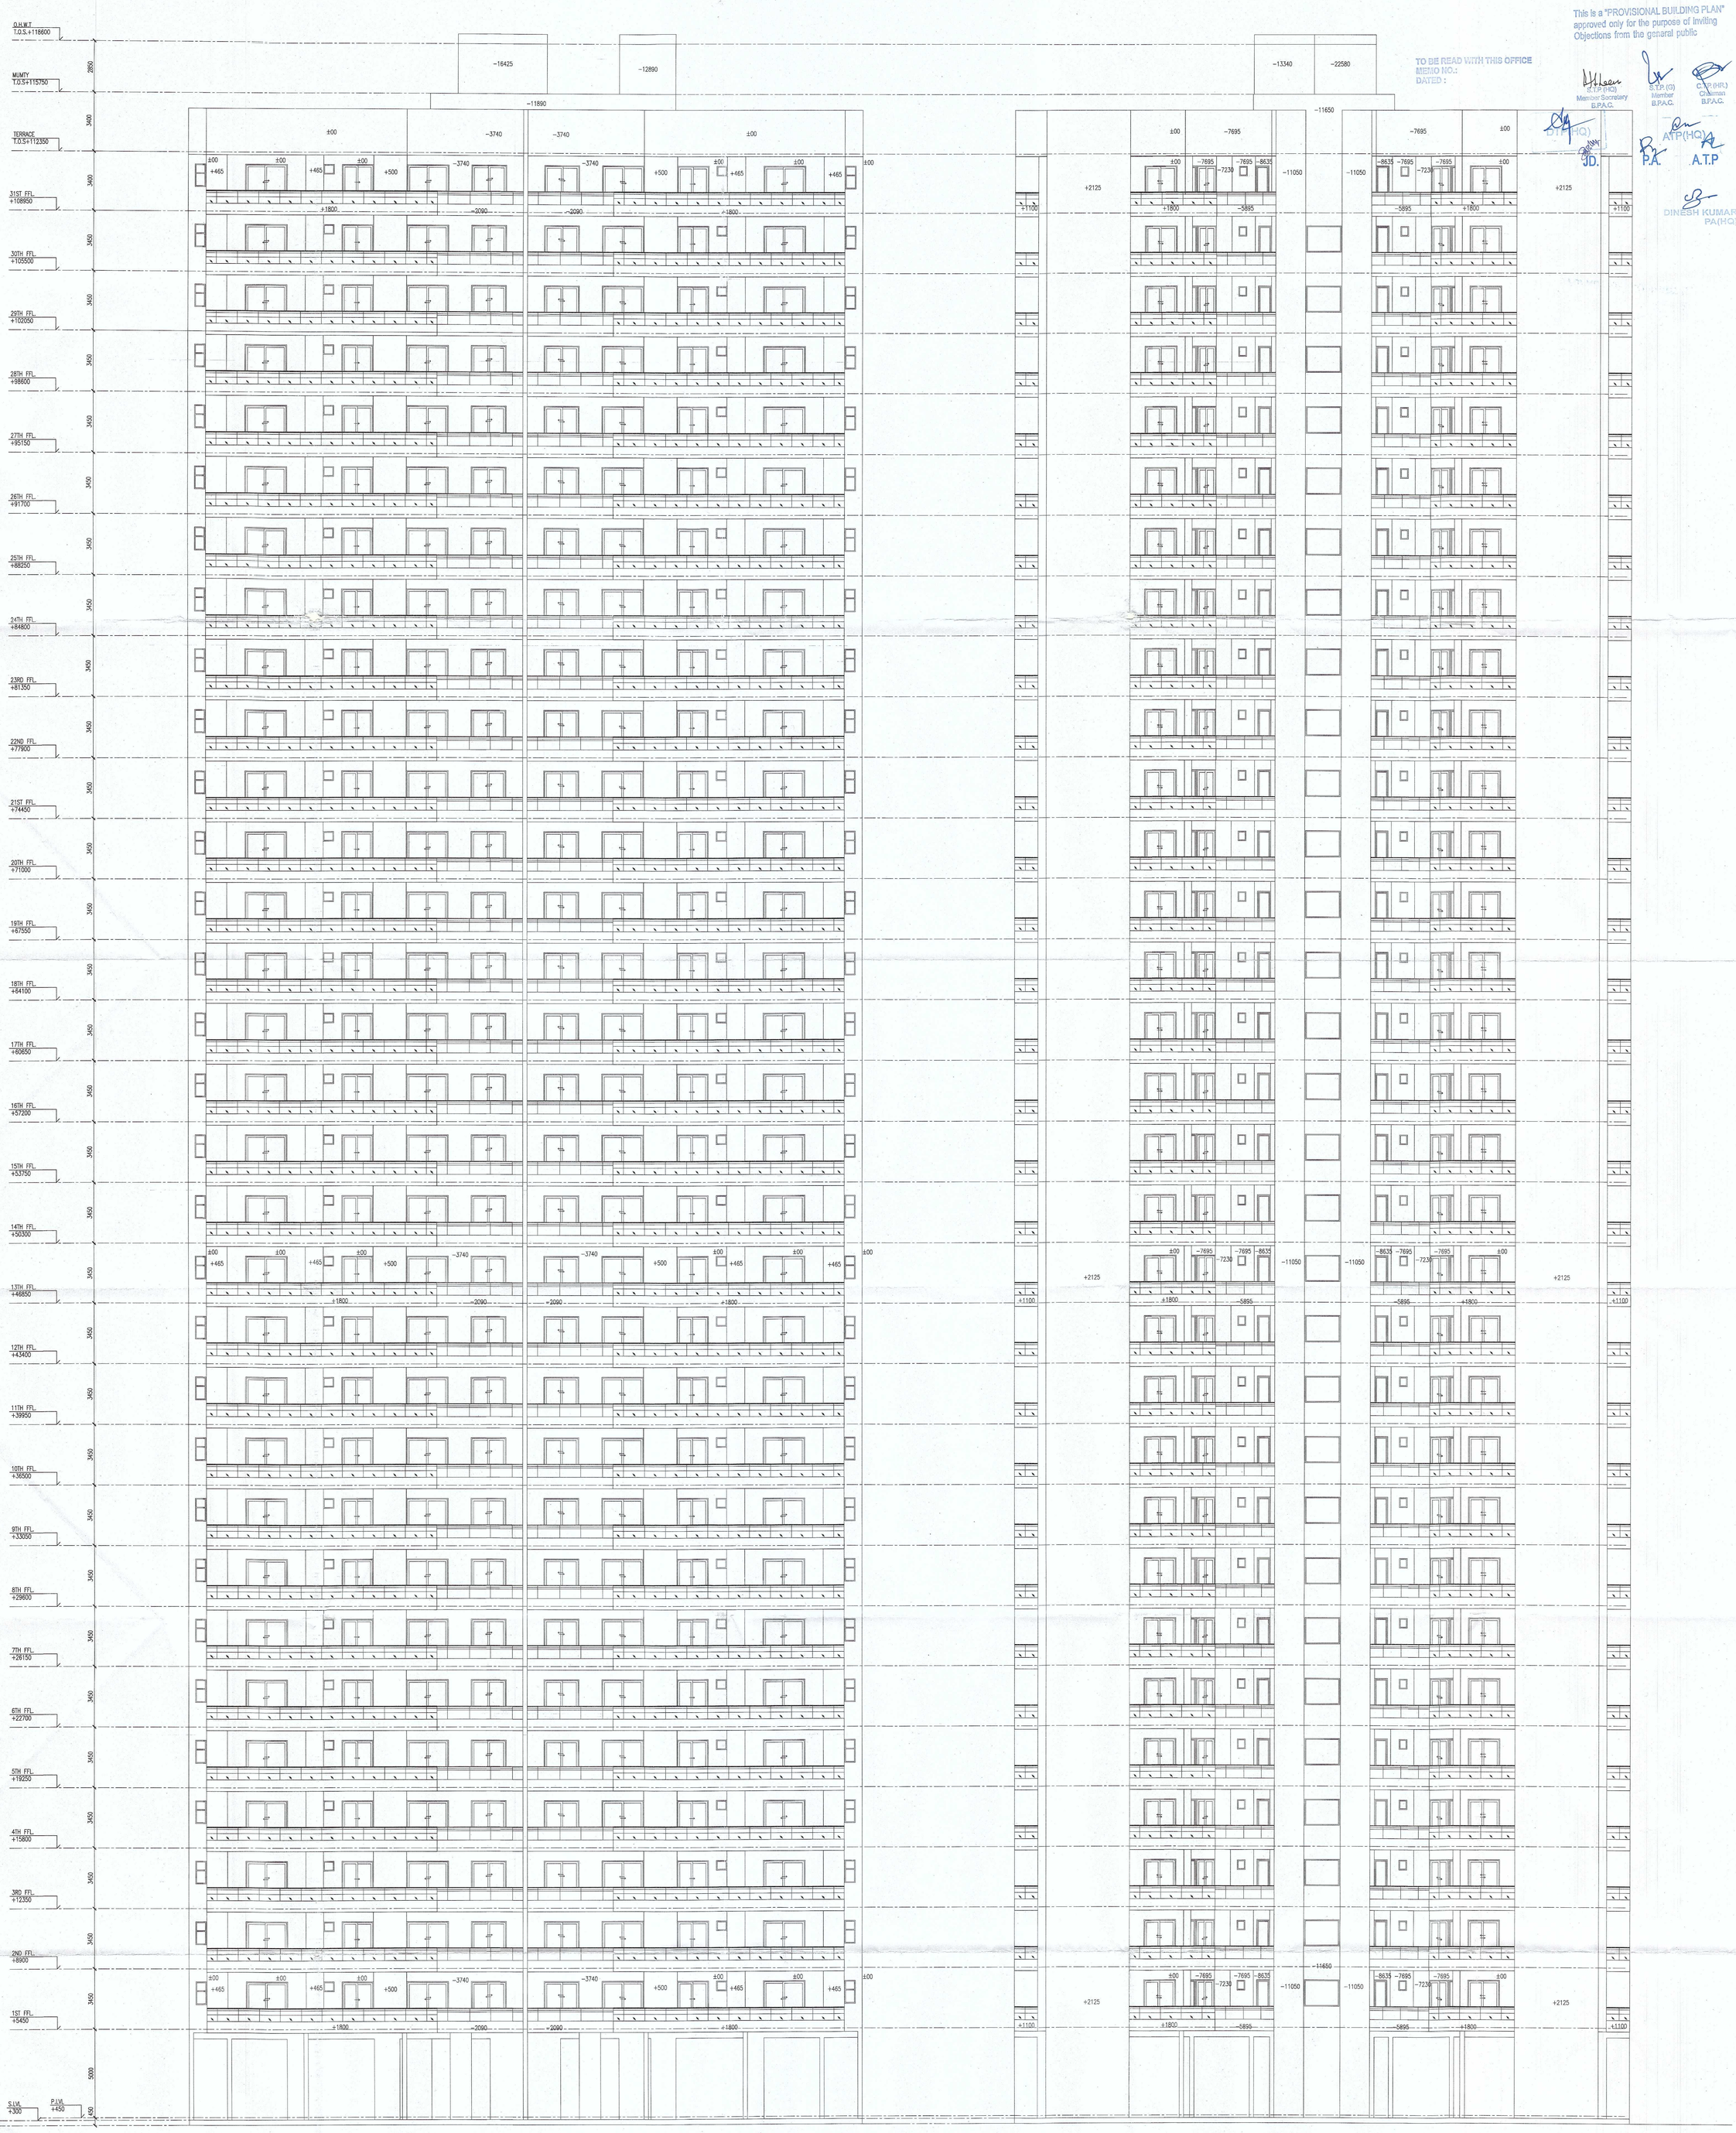

ELEVATION–3
TOWER T6 & T7

ELEVATION–4
TOWER T6

ARCHITECT,S SIGN

BHUPENDERA KUMAR
ARCHITECT
CA/2004/33978

CLIENT'S SIGN

For ADORE PROPMART LLP
Authorized Signatory

PROJECT

REVISED APPROVAL OF BUILDING PLANS OF GROUP HOUSING COLONY AN AREA MEASURING 9.2453 ACRES (LICENSE NO. 264 OF 2023 DATED 19-12-2023) IN SECTOR-77, GURUGRAM BEING DEVELOPED BY ADORE PROPMART LLP.

FSO. (HQ) Member BPAC

BUILDING NO.

TOWER– T6 & T7

SHEET TITLE

ELEVATION–3 & 4

DEALT	SCALE		JOB NO
S.K.	1 : 125		
CHECKED	DATE		DRG. NO
B.K.			GH-SD-17(R1)

ARCHITECT

SAHKO CONSULTANTS LLP
(1001 T-4) UNIT NO. 1001, 10th, FLOOR, TOWER-4, ASSOTECH BUSINESS, CRESTERRA, PLOT NO. 22, SECTOR-135, NOIDA, U.P.-201305
email : sahkoconsultants@gmail.com