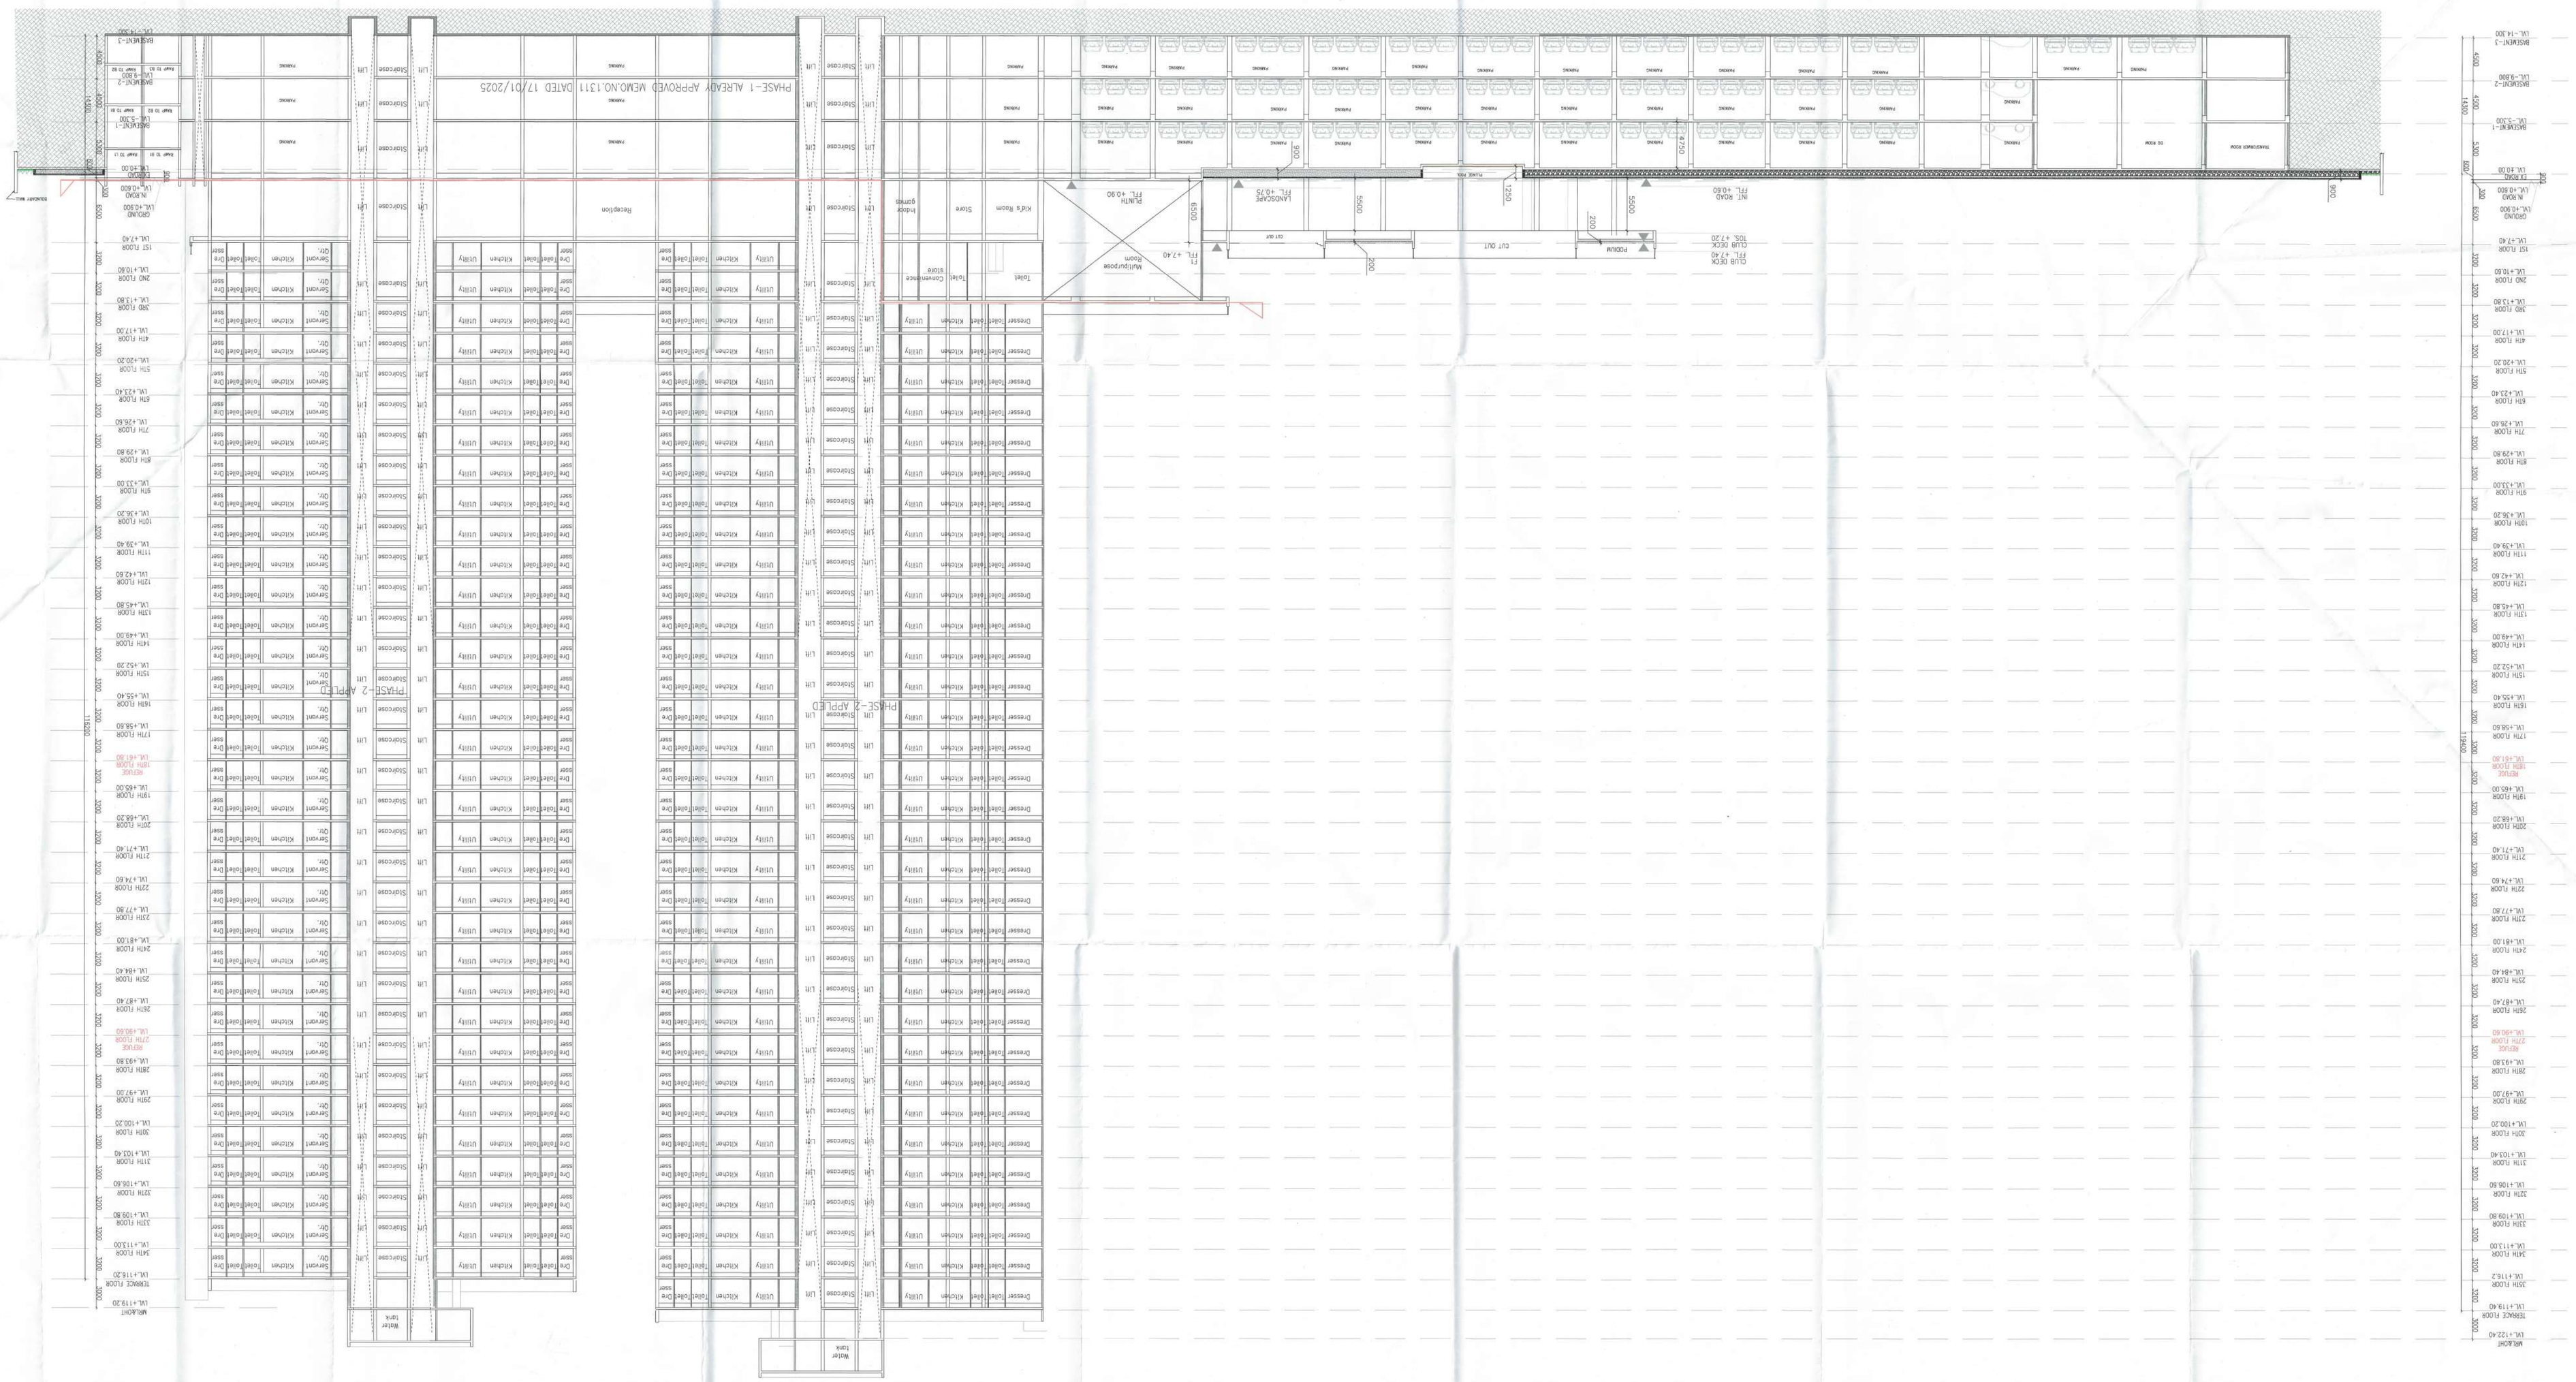


PROPOSED BUILDING PLAN FOR PHASE-2 & 2A OF GROUP HOUSING SITE PLOT NO. GH-03 SITUATED AT SECTOR-80, MANESAR AREA ADMEASURING 22501 SQMTS BEING DEVELOPED BY CONSIGNET INFRASTRUCTURE PVT. LTD.

ASSOCIATE ARCHITECTS

ASSOCIATES

PLOT NO-408 SEC-37C GURGAON(PH-9560794794)

OWNER'S SEAL & SIGNATURE

ARCHITECT'S SEAL & SIGNATURE

Drawing Title:- SECTION-AA

TOWER-C&D

Drawing No:- SC-01

SEP-2025

Scale : 1:100

1. BUILDING HAS AUTOMATIC SPRINKLER SYSTEM WHEREVER REQUIRED BY NBC.
2. BUILDING WILL BE DESIGNED (STRUCTURES) AS PER REFERENT IS CODES FOR EARTH QUAKE RESISTANCE.
3. POWER BACKUP/ MECHANICAL VENTILATED SHAFTS.

Building Plans Sanction and Plans will be valid for five year only
To be read with Bye-law No. 1206
Dated-24/10/2025-10:38:10:26

Chandra Bhushan Chandelia cum
Senior Town Planner
NSIIC, Ltd Haryana

Processing/Issuing for Sanction
ATP
J.P. Dalal