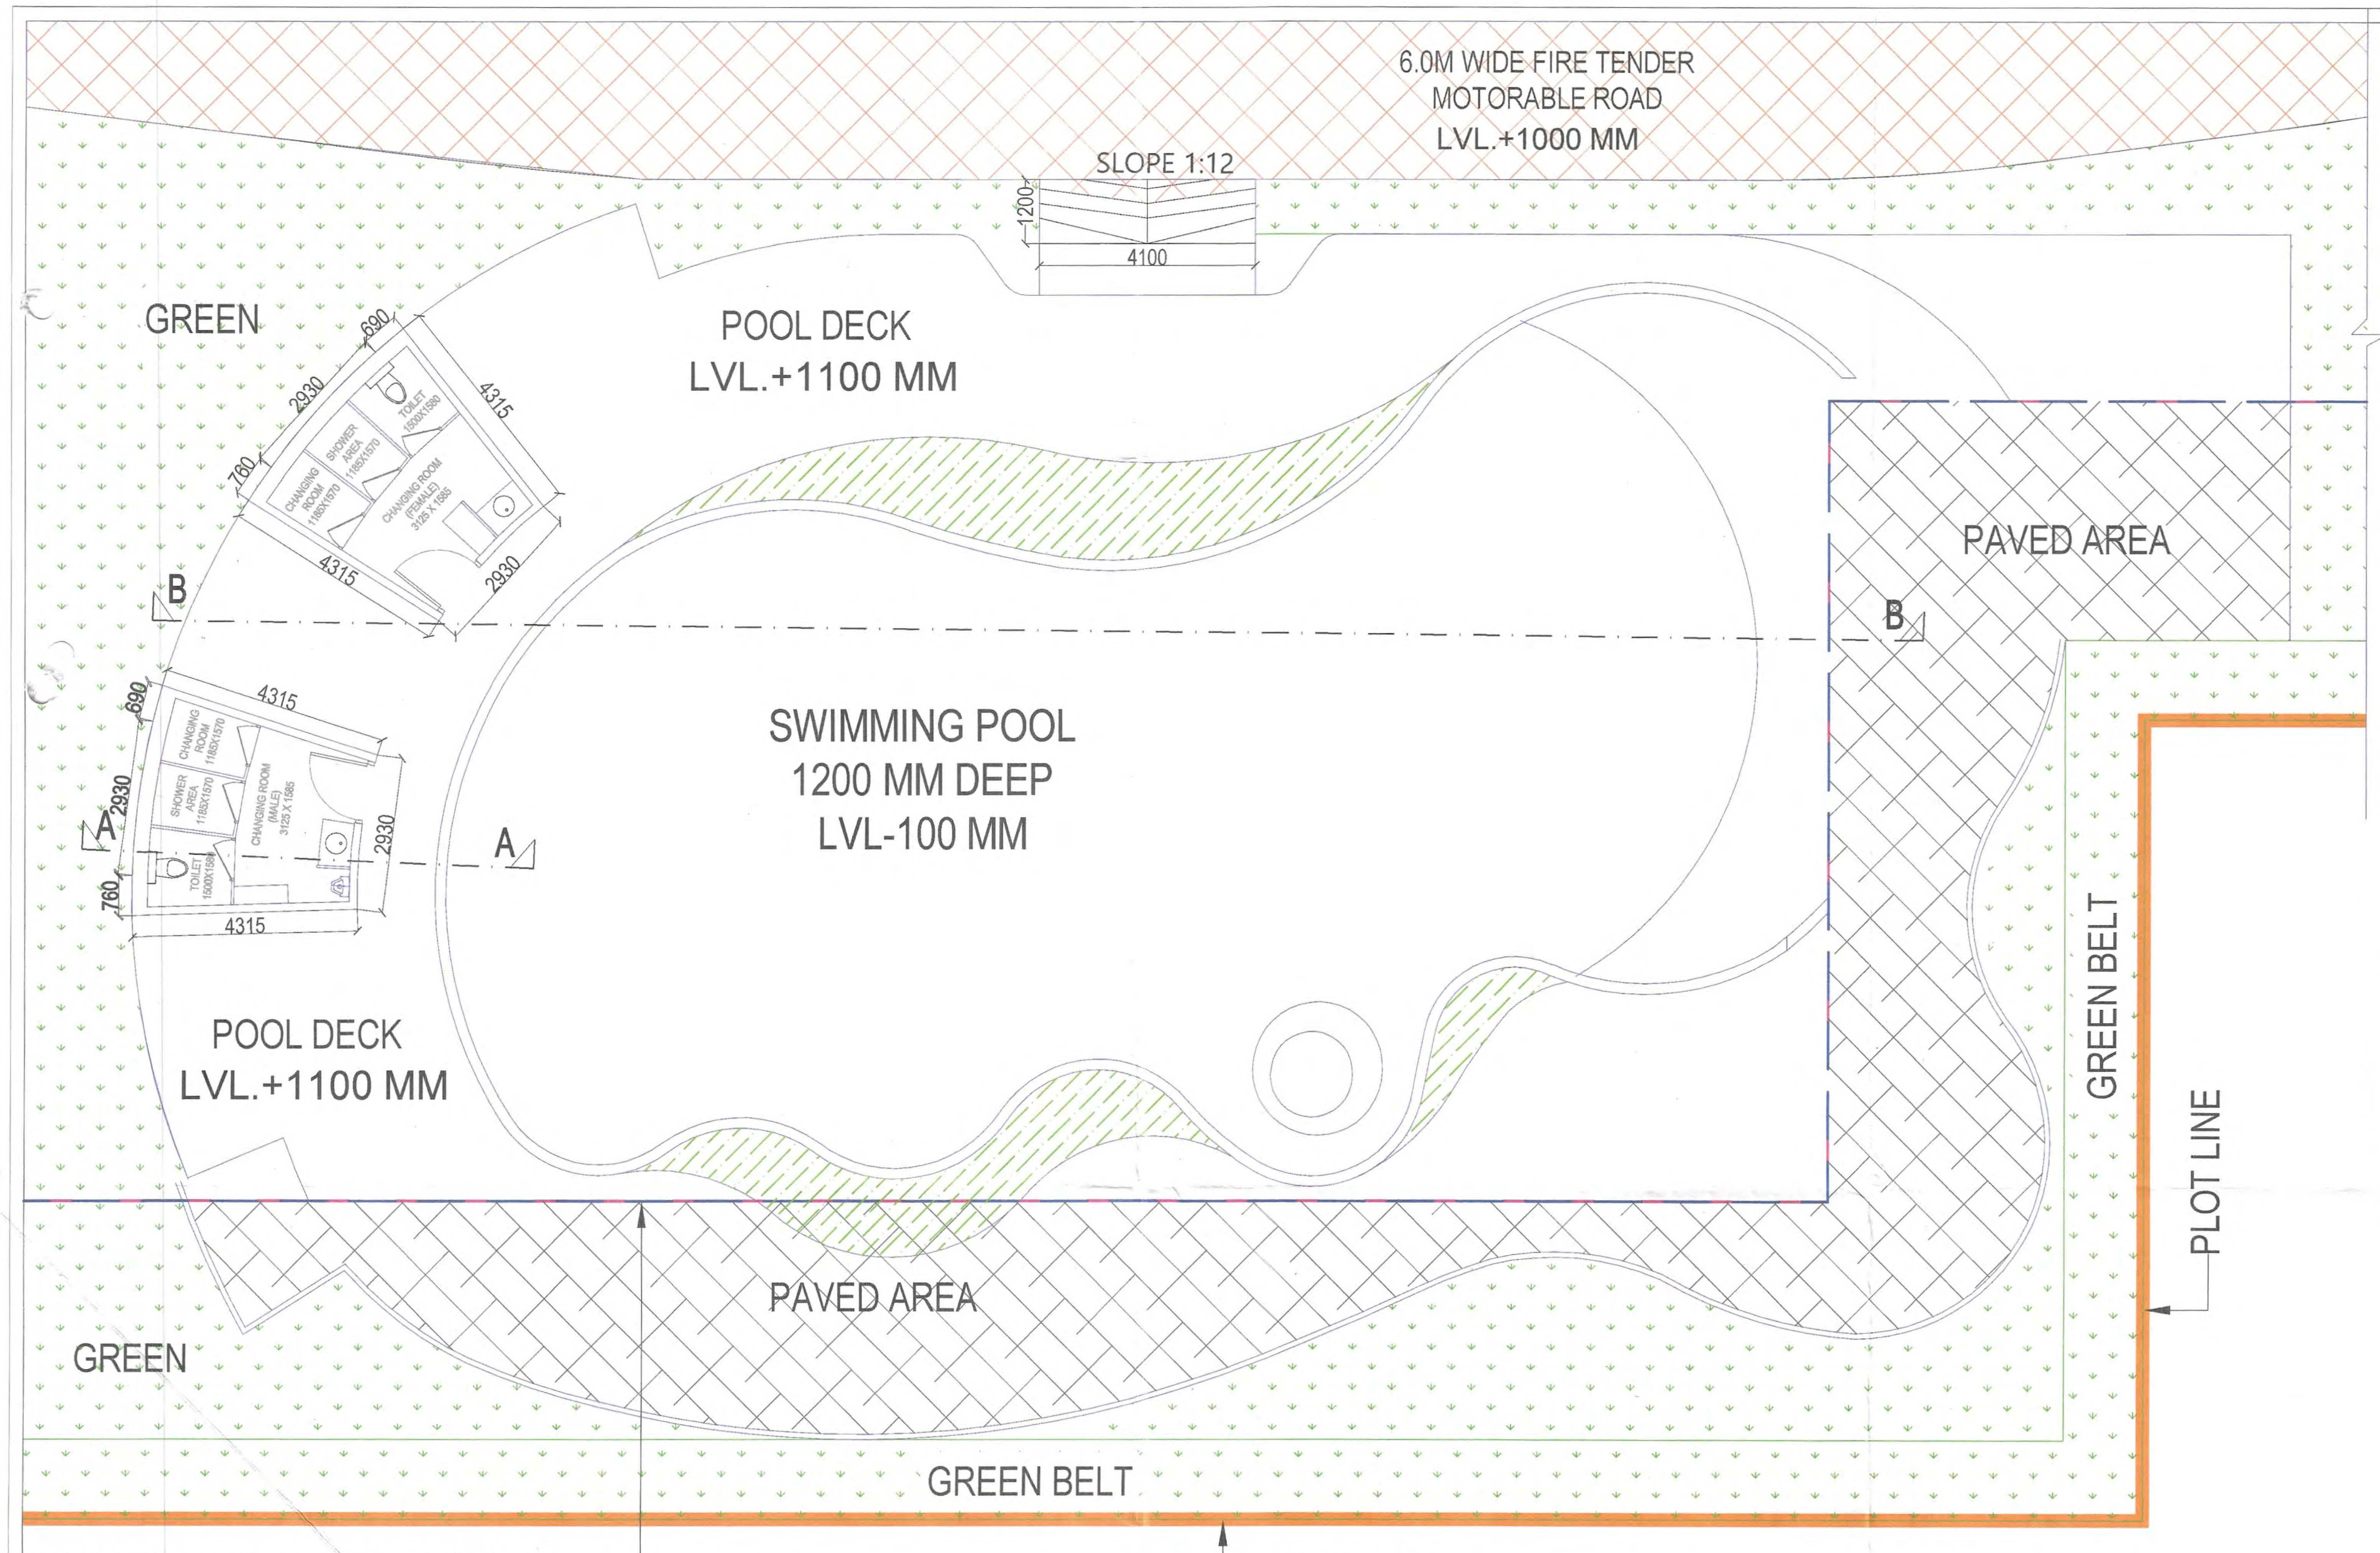

SWIMMING POOL PLAN

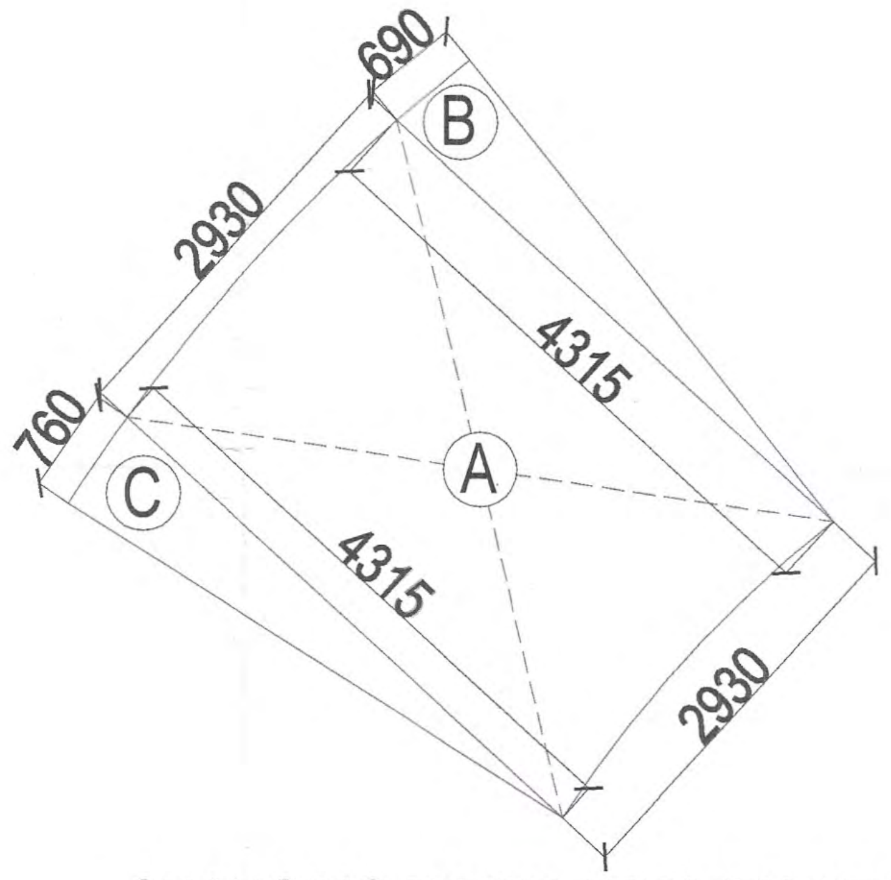

CHANGING ROOM AREA DIAGRAM

CHANGING ROOM AREA

A	1	X	2.930	X	4.315	=	12.64
B	0.5	X	0.690	X	4.315	=	1.49
C	0.5	X	0.760	X	4.315	=	1.64
GROSS PLATE AREA							15.77
TOTAL AREA	15.77			X	2	=	31.54

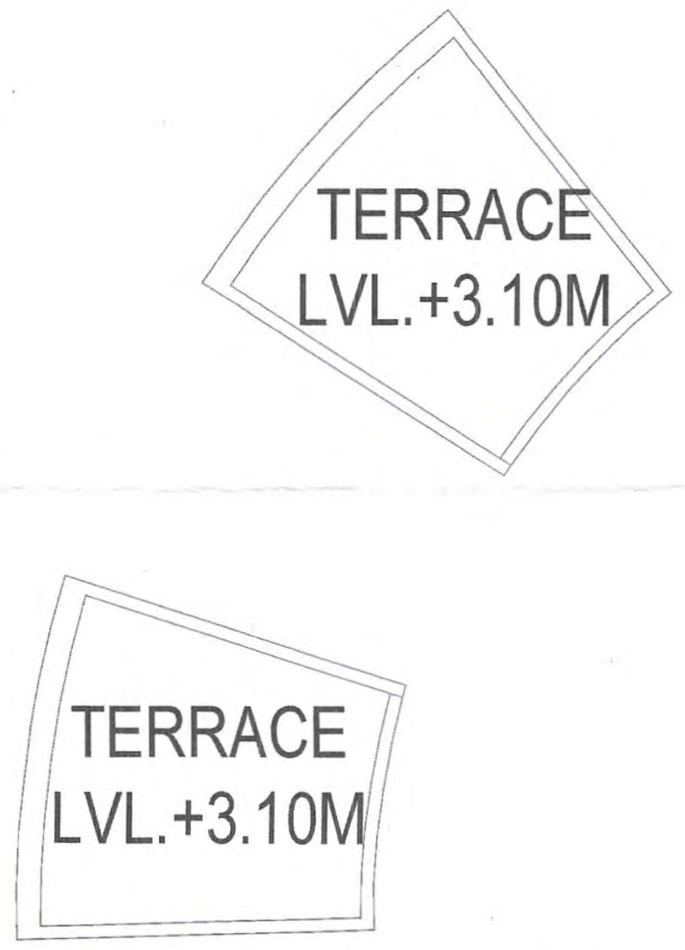

SWIMMING POOL TERRACE PLAN

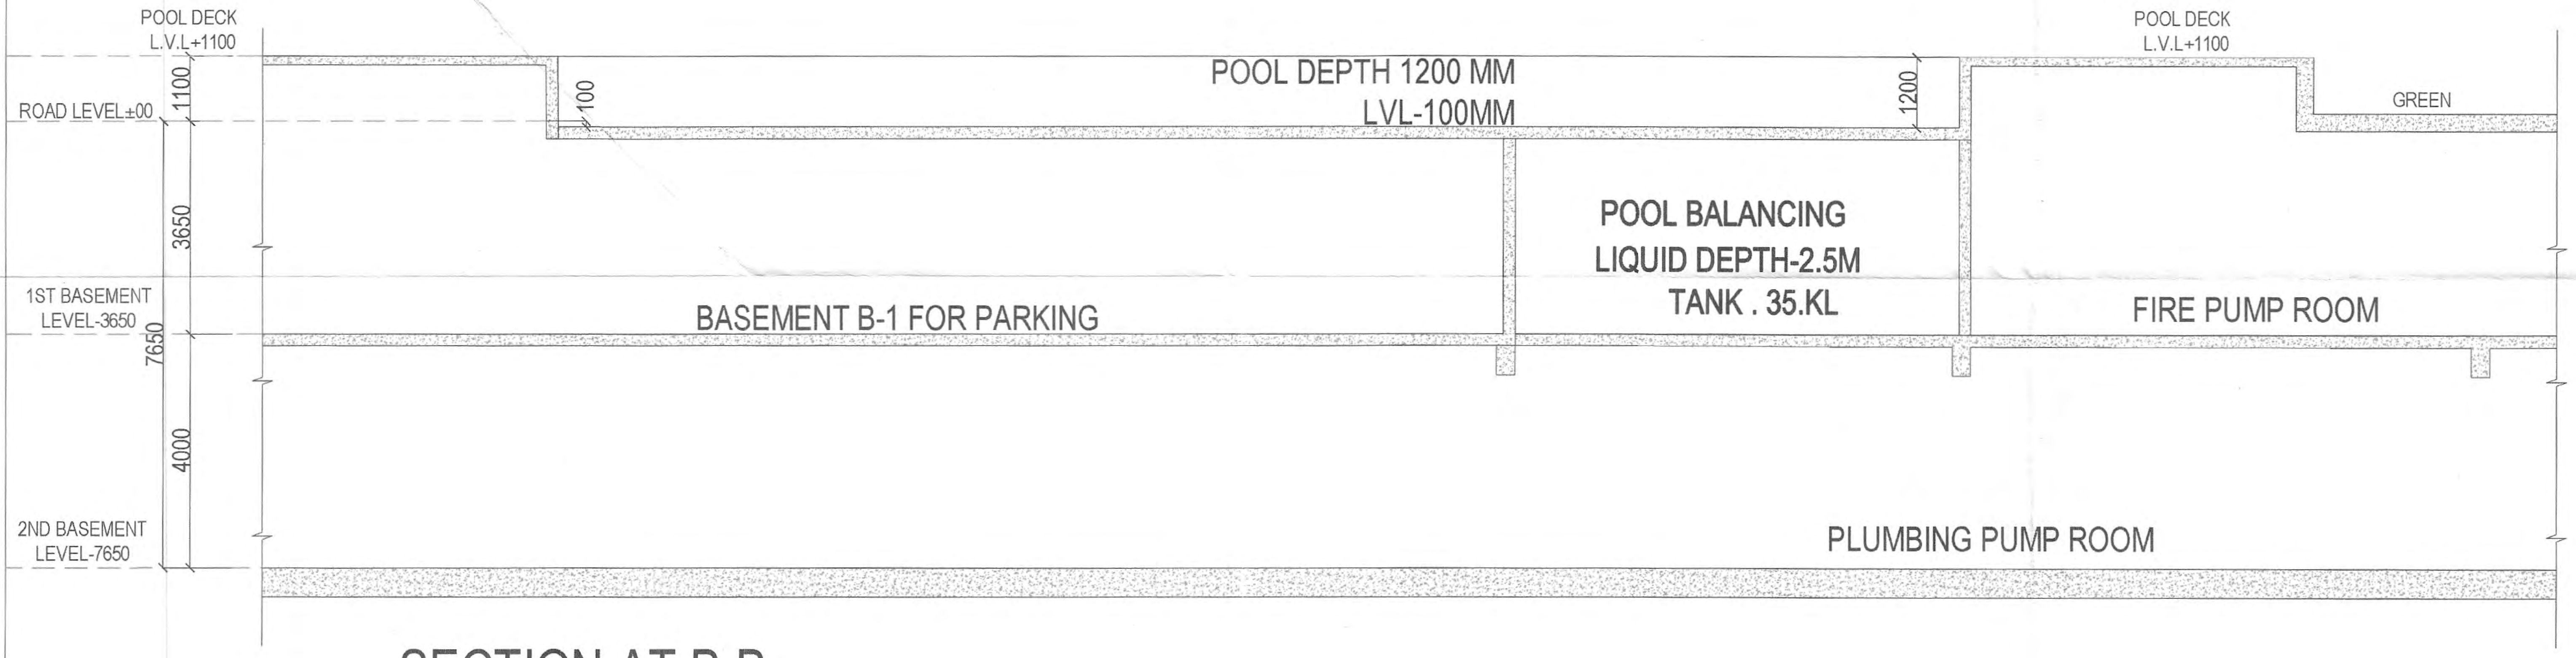

SECTION AT B-B

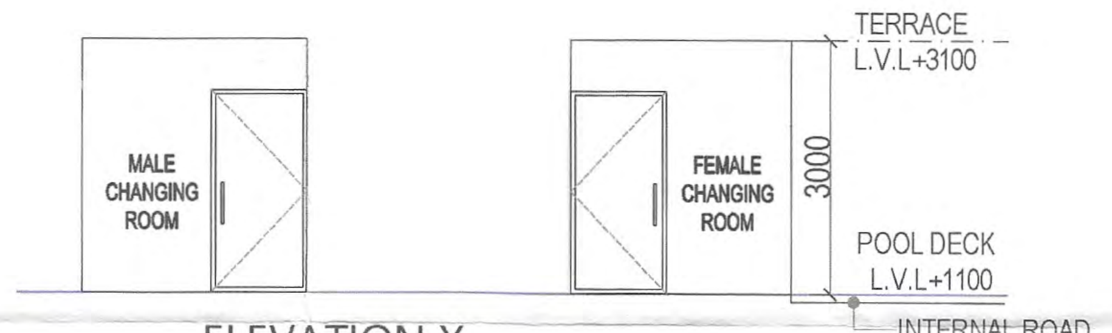

ELEVATION X

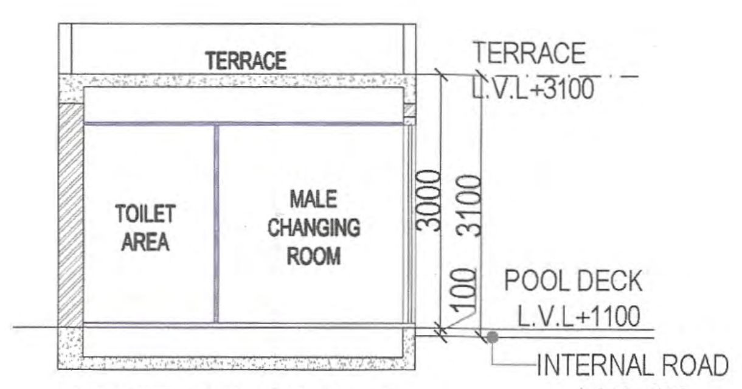

SECTION AT A-A

HSkaena
S.T.P. (HQ)
Member Secretary
B.P.A.C.

S.T.P. (G)
Member
B.P.A.C.

C.T.P. (HR)
Chairman
B.P.A.C.

DTP(HQ)

ATP(HQ)

SANCTIONED
TO BE READ WITH THIS OFFICE
MEMO NO.:
DATED :

JD.

PA.

A.T.P.

Ram Avtar Bassi
JD(HQ)

JDT (HQ)
Member
BPAC

CLIENT:-
AAR HOUSING PVT.LTD.

PROJECT : -
PROPOSED BUILDING PLAN OF GROUP HOUSING COLONY OVER AN AREA MEASURING 4.75 ACRES (LICENCE NO.25 OF.2025 DATED.12.03.2025) IN SECTOR-4, SOHNA BEING DEVELOPED BY AAR HOUSING PVT.LTD.

Checked and found ok for Public Health
(Internal) Service only subject to comments in
forwarding letter No. 220716 Dt. 04/07/2025
Superintending Engineer (HQ)
for Chief Engineer-I
HSVP, Panchkula

ARCHITECTS
Pinnacle Architects Pvt.Ltd.
938 , SECTOR 14 , GURGAON
HARYANA

SCALE : 1:100

DRAWING NAME
SWIMMING POOL PLAN & SECTIONS

DRAWING NO: SUB-11(A)

For AAR HOUSING PVT. LTD.
Authorised Signatory

APPLICANT'S SIGN.

VIMAL BAJAJ
Architect CA/96/19791
938, Sector-14, Gurgaon

ARCHITECT'S SIGN