SCHEDULE OF JOINERY

ITEM NO	TAG	DETAILS	SIZE WIDTH	SIZE HEIGHT	LOCATION
1	F01	120 MIN FIRE RATED HEF HARDWOOD DOOR	1200	2400	REFUGE ENTRY DOOR
2	F02	60 MIN FIRE RATED HEF HARDWOOD DOOR	1200	2400	ALL MAIN ENTRY DOOR (REFUGE FLOOR)
3	F03	60 MIN FIRE RATED HEF HARDWOOD DOOR	1200	2100	ELECTRIC SHAFT
4	F0.11	60 MIN FIRE RATED HEF HARDWOOD DOOR	1200	2100	SERVICE SHAFT
5	F07	FIRE DECOR	1100	2400	STAIRCASE DOOR-PERFORATED DOOR
6	D1	ALUMINIUM GLAZED DOOR	1200	2400	BALCONY DOOR
7	D1	HEF HARDWOOD DOOR	1200	2400	ENTRY DOOR
8	D2	HEF HARDWOOD DOOR	1000	2400	BEDROOM DOORS
9	D3	HEF HARDWOOD DOOR	900	2400	KITCHEN DOORS/TOILET DOOR
10	D4	HEF HARDWOOD DOOR	750	2400	UTILITY/BALCONY/TOILET DOORS
11	D5	SLIDING HEF HARDWOOD DOOR	650	2400	CARETAKER ROOM TOILET
12	D6	MS GLASS DOOR	900	2400	FHC1
13	D8	HEF HARDWOOD DOOR	1200	2400	MACHINE ROOM TERRACE
14	D9	HEF HARDWOOD DOOR	750	2100	PLUMBING SHAFT
15	D10	HEF HARDWOOD DOOR	1000	2400	HANDICAP TOILET (STILT)
16	D11	HEF HARDWOOD DOOR	900	2400	SERVANT ROOM DOOR (OPENING IN BALCONY)
17	D12	HEF HARDWOOD DOOR	1000	2100	SHAFT DOOR
18	D13	60 MIN FIRE RATED HEF HARDWOOD DOOR	1000	2400	SHAFT DOOR - LIFT

01.	1	150M SOIL PIPE
02.	2	150M WASTE PIPE
03.	3	75M VENT PIPE
04.	4	4 IMC PIPE (IN - TAK)
05.	5	4 IMC PIPE (IN - TAK)
06.	6	4 CMC PIPE (IN - TAK) TAKE FROM H/C
07.	7	6 CMC PIPE INLET TO CWT FROM BASEMENT PLANT ROOM
08.	8	4 CMC PIPE INLET TO CWT FROM SERVICE FLOOR PLANT ROOM
09.	9	4 CMC PIPE INLET TO CWT FROM BASEMENT PLANT ROOM
10.	10	4 CMC PIPE INLET TO CWT FROM SERVICE FLOOR PLANT ROOM
11.	11	4 CMC PIPE (IN - TAK) FROM SERVICE FLOOR TO CLUB AREA
12.	12	200M SOIL PIPE
13.	13	200M WASTE PIPE
14.	14	4 CMC PIPE (IN - TAK) FROM BASEMENT TO BASEMENT (S.L.)
15.	15	150M RAIN WATER PIPE
16.	16	200M RAIN WATER PIPE

DETAIL OF PIPES CONNECTION :-

- FROM WC TO STACK(M).....100M PIPE
- FROM FT TO STACK(T).....100M PIPE
- FROM WB TO FD(FT).....50M PIPE
- FROM WC WASTE TO FT.....65M PIPE
- FROM SK. TO FT.....75M PIPE

- FLOOR TRAP 100x100.....FT
- FLOOR DRAIN 100x75 / 100x65.....FD
- FLOOR CLEAN OUT 100x100...COP

FLOOR	LVL	NO. STEPS	TOTAL NO. STEPS
11TH DUPLEX	+46650	333-360	28
30TH FLOOR	+124550	853-880	28

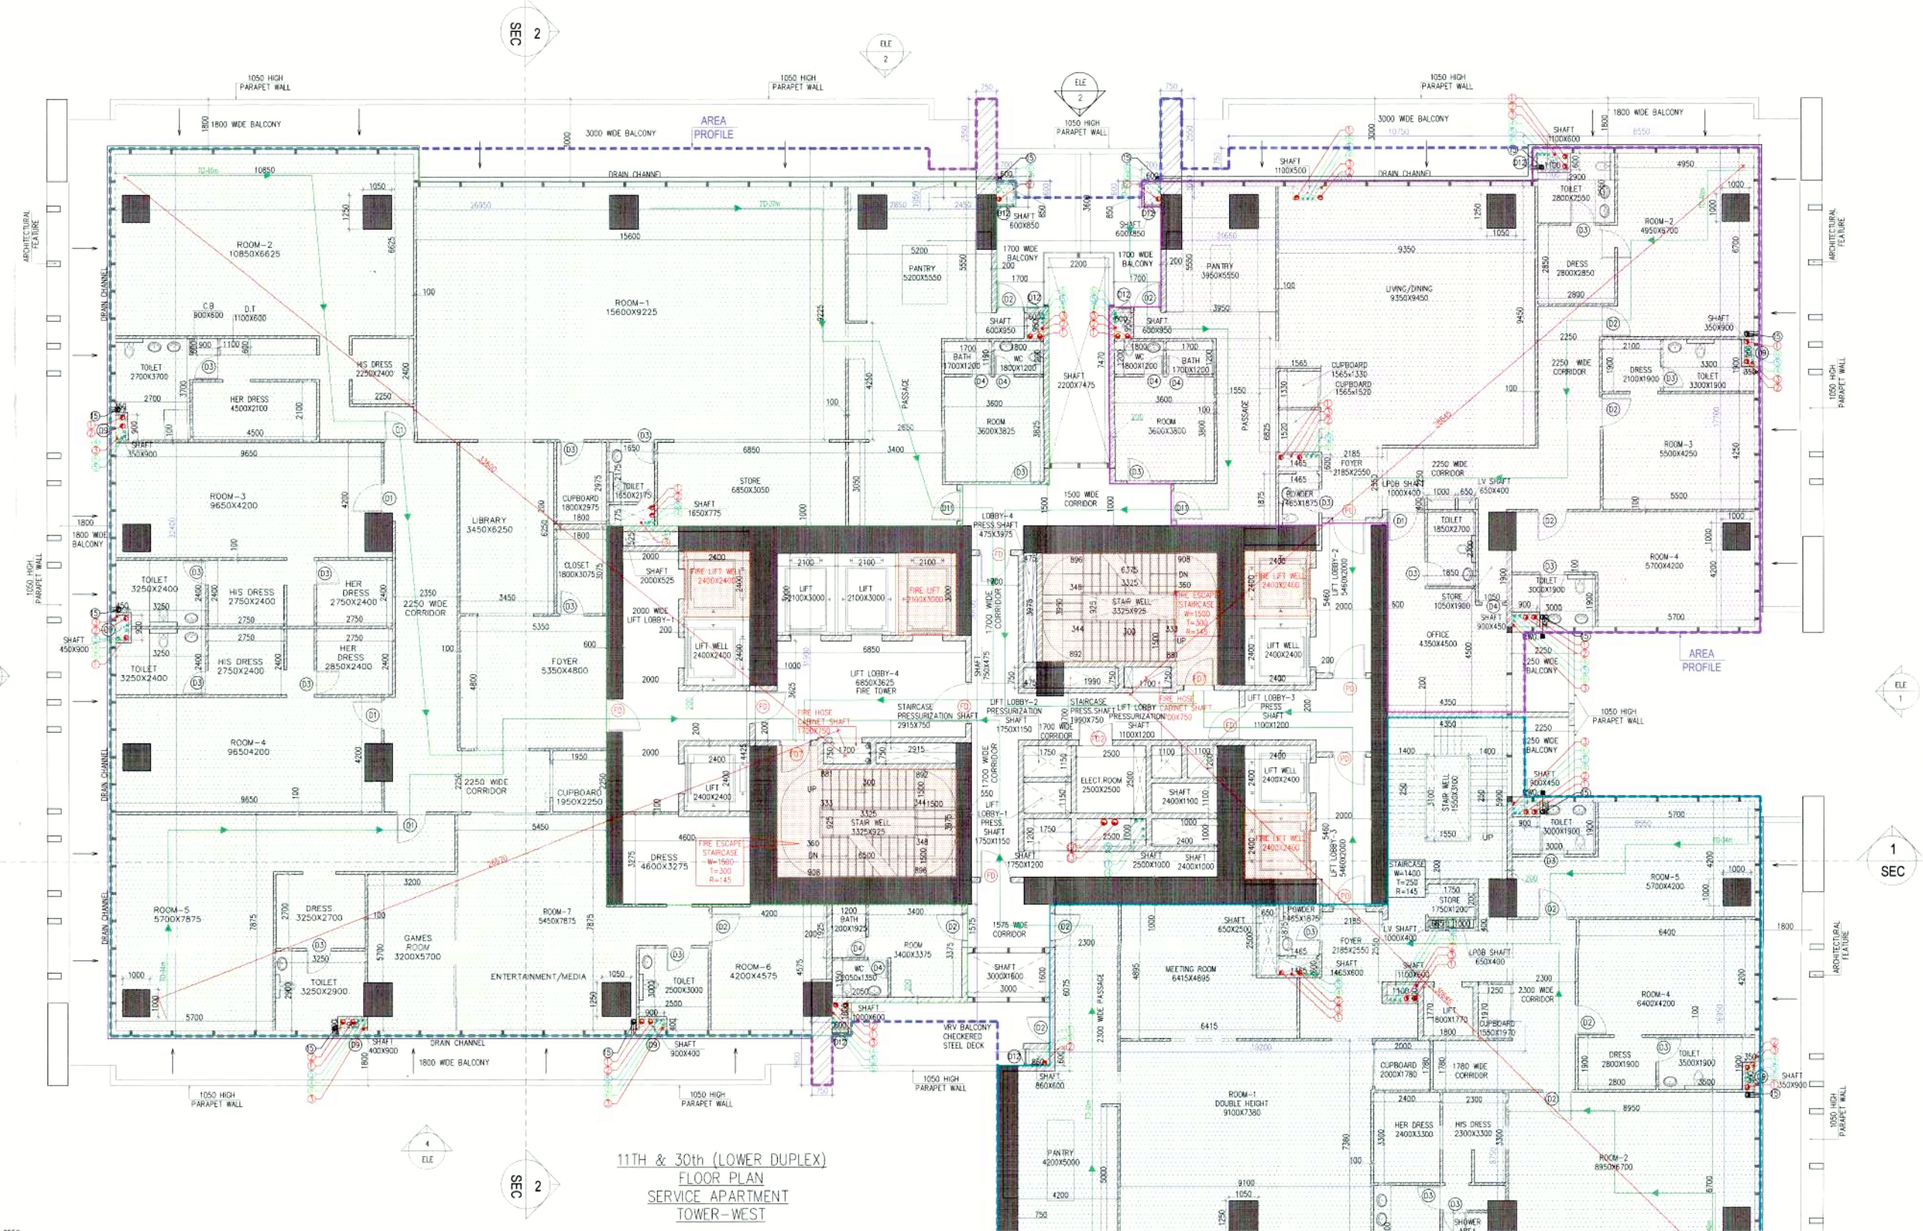
AREA PROFILE
1050 HIGH PARAPET WALL
1800 WIDE BALCONY
3000 WIDE BALCONY
DRAIN CHANNEL
ARCHITECTURAL FEATURE
ROOM-1 15600X9225
ROOM-2 10850X6625
ROOM-3 9650X4200
ROOM-4 9650X4200
ROOM-5 5700X7875
ROOM-6 4200X4575
ROOM-7 3400X7875
ROOM-8 6400X4200
ROOM-1 DOUBLE HEIGHT 9100X7350
ROOM-2 8950X6700
ROOM-3 5500X4250
ROOM-4 5700X4200
ROOM-5 5700X4200
LIBRARY 3450X6250
GAMES ROOM 3200X5700
ENTERTAINMENT/MEDIA
MEETING ROOM 6415X4895
LIVING/DINING 9350X4930
2250 WIDE CORRIDOR
1500 WIDE CORRIDOR
1050 WIDE CORRIDOR
SHAFT 450X600
SHAFT 1500X500
SHAFT 1200X1200
SHAFT 2500X1200
SHAFT 2400X1200
SHAFT 1750X1200
