PRODUCED BY AN AUTODESK STUDENT VERSION

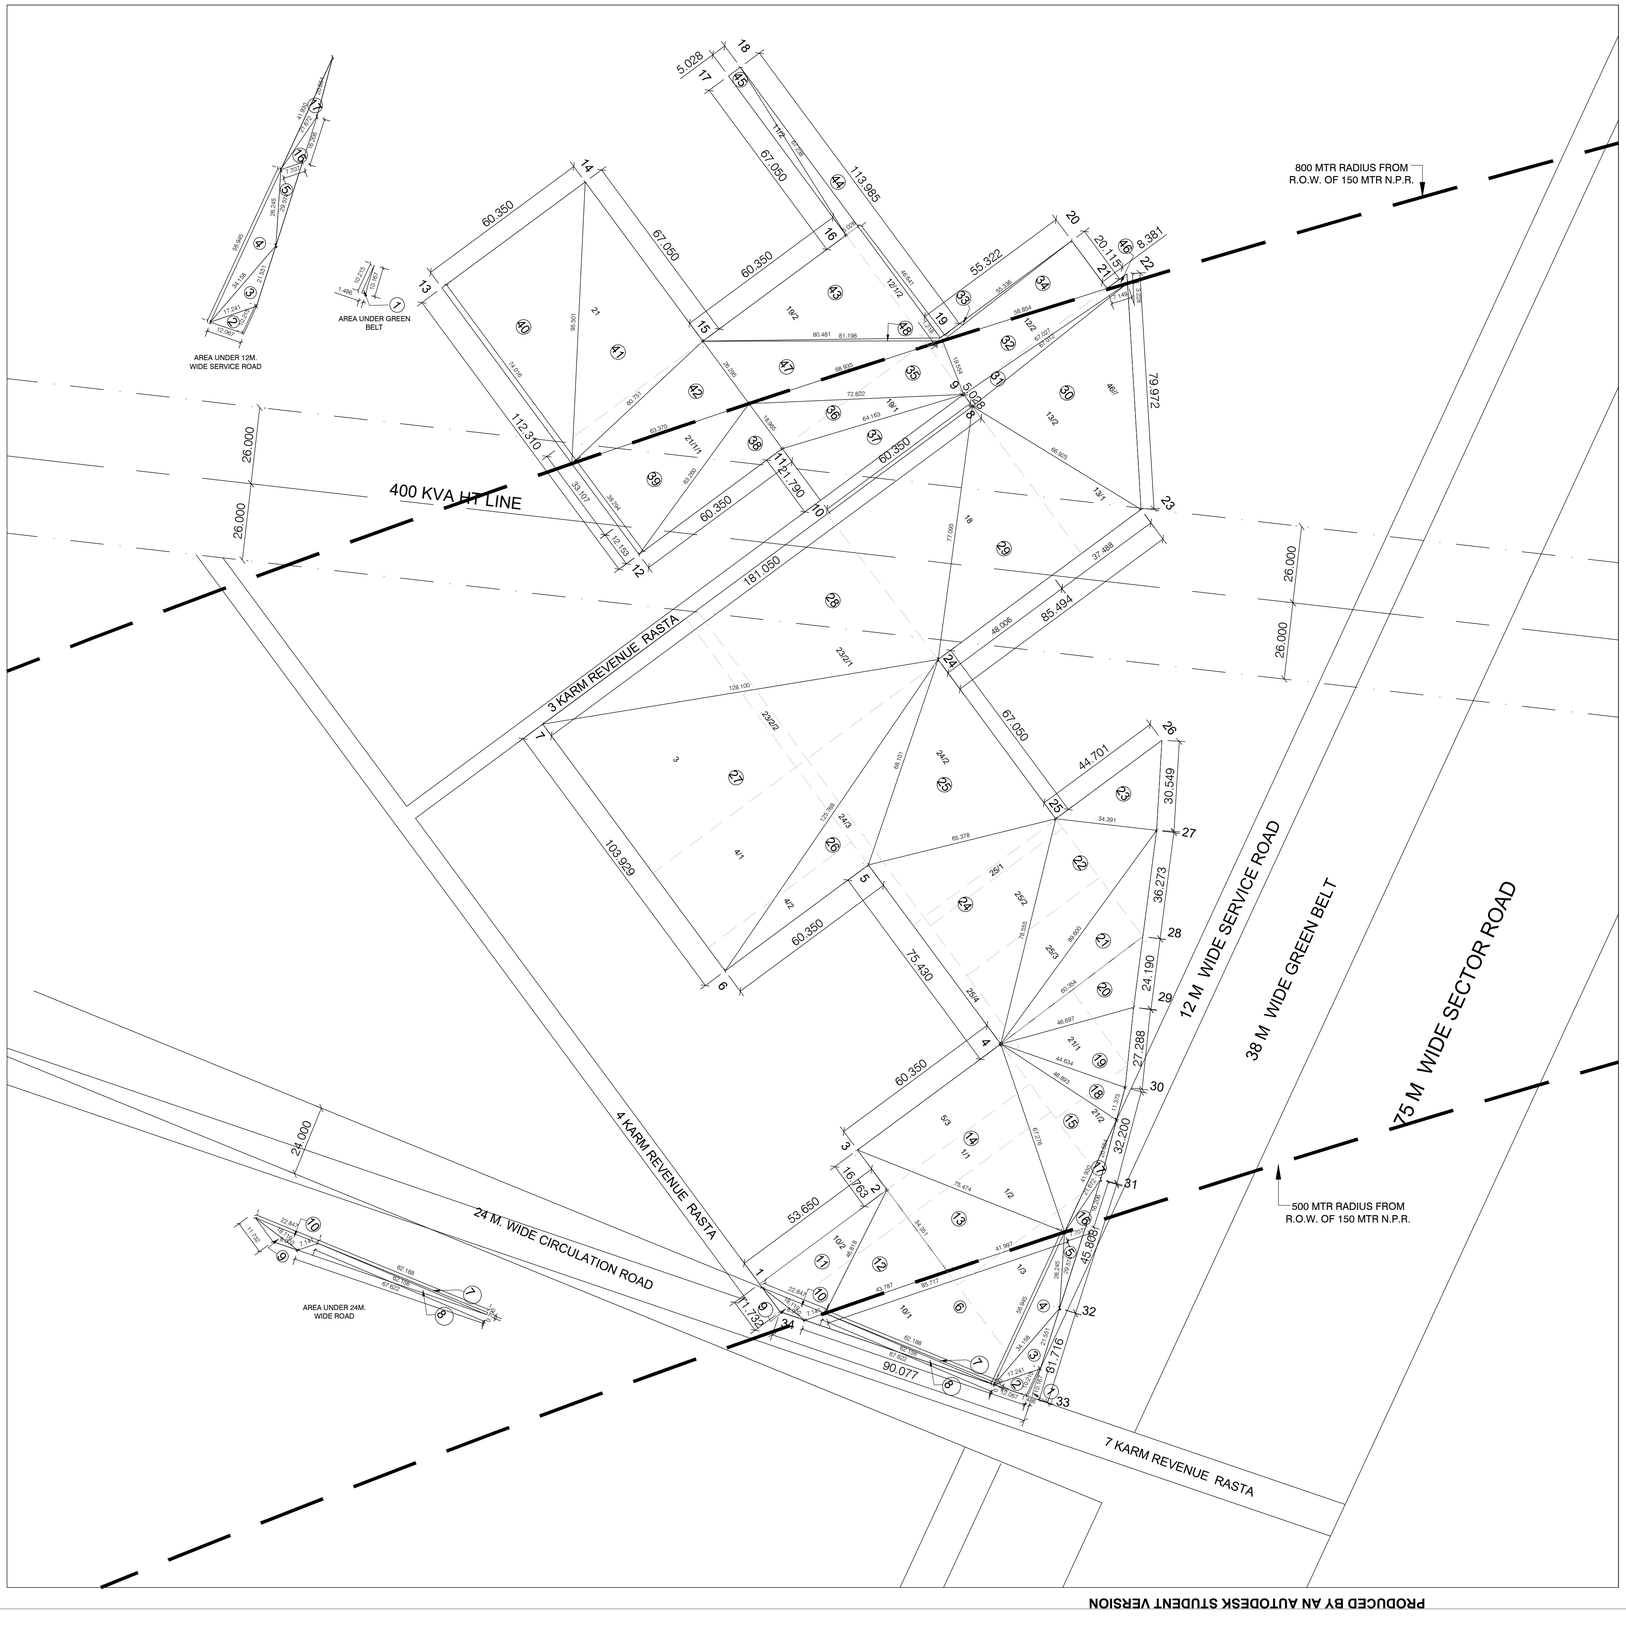

AREA WITH IN 500M							
SHAPE NOS.	A	B	C	S=(A+B+C)/2	Sqrt[S(S-A)(S-B)(S-C)]	Total Area (sq.mt.)	Total Area (Acres)
1	1.486	10.215	10.167	10.934	7.548		
2	12.067	10.215	17.241	19.762	60.497		
3	34.158	21.551	17.241	36.475	155.754		
4	56.945	34.158	26.245	58.674	283.996		
5	7.707	29.574	26.245	31.763	96.070		
6	56.945	85.717	62.188	102.425	1769.654		
7	62.188	62.156	0.790	62.567	24.537		
8	62.156	67.622	7.141	68.460	148.866		
					2546.922	**2546.922**	**0.629**

AREA WITH IN 500 M TO 800 M							
SHAPE NOS.	A	B	C	S=(A+B+C)/2	Sqrt[S(S-A)(S-B)(S-C)]	Total Area (sq.mt.)	Total Area (Acres)
9	11.732	8.902	18.119	19.377	44.182		
10	7.141	18.119	22.847	24.054	53.984		
11	53.650	46.818	22.847	61.658	533.274		
12	46.818	43.787	34.351	62.478	717.195		
13	51.114	75.474	41.997	84.293	1021.378		
14	67.276	75.474	60.350	101.550	1933.710		
15	67.276	41.930	46.893	78.050	972.767		
16	7.707	16.206	21.672	22.793	50.374		
17	21.672	41.930	20.854	42.228	74.357		
18	46.893	44.634	11.373	51.450	253.072		
19	44.634	46.697	27.288	59.310	592.898		
20	46.697	60.354	24.190	65.621	520.525		
21	60.354	89.600	36.273	93.114	780.502		
22	89.600	78.555	34.391	101.273	1340.225		
23	34.391	30.549	44.701	54.821	524.479		
24	78.555	65.378	75.430	109.682	2276.096		
25	65.378	68.101	67.050	100.265	1933.071		
26	125.768	68.101	60.350	127.110	819.593		
27	125.768	128.100	103.929	178.899	6016.488		
28	128.100	181.050	77.095	193.123	4193.990		
29	77.095	85.494	66.925	114.757	2459.574		
30	66.925	79.972	67.012	106.955	2148.069		
31	67.012	67.027	5.028	69.534	168.368		
32	19.554	67.027	66.003	76.292	642.371		
35	68.935	19.554	72.822	80.656	672.657		
36	64.163	72.822	18.965	77.975	572.267		
37	64.163	60.350	21.790	73.152	657.513		
38	60.350	63.260	18.965	71.288	572.269		
39	63.260	38.294	63.370	82.462	1155.526		
					35934.209	**35934.209**	**8.880**

ARAE BEYOND 800 M							
SHAPE NOS.	A	B	C	S=(A+B+C)/2	Sqrt[S(S-A)(S-B)(S-C)]	Total Area (sq.mt.)	Total Area (Acres)
33	1.218	55.336	55.322	55.938	33.691		
34	55.336	58.865	20.115	67.158	556.542		
40	74.016	95.501	60.350	114.934	2233.433		
41	67.050	60.751	95.501	111.651	2023.246		
42	63.370	26.295	60.751	75.208	793.455		
43	65.378	80.481	46.641	96.250	1524.632		
44	5.028	67.238	67.050	69.658	168.564		
45	5.028	67.238	67.050	69.658	168.564		
46	3.228	7.149	8.381	9.379	11.331		
47	26.295	81.198	68.935	88.214	859.543		
48	80.481	81.198	1.218	81.449	39.796		
					8412.797	**8412.797**	**2.079**

AREA UNDER GREEN BELT							
SHAPE NOS.	A	B	C	S=(A+B+C)/2	Sqrt[S(S-A)(S-B)(S-C)]	Total Area (sq.mt.)	Total Area (Acres)
1	1.486	10.215	10.167	10.934	7.548		
					7.548	**7.548**	**0.002**

AREA UNDER 12 M WIDE SERVICE ROAD							
SHAPE NOS.	A	B	C	S=(A+B+C)/2	Sqrt[S(S-A)(S-B)(S-C)]	Total Area (sq.mt.)	Total Area (Acres)
2	12.067	10.215	17.241	19.762	60.498		
3	34.158	21.551	17.241	36.475	155.754		
4	56.945	34.158	26.245	58.674	283.996		
5	7.707	29.574	26.245	31.763	96.070		
16	7.707	16.206	21.672	22.793	50.374		
17	21.672	41.930	20.854	42.228	74.357		
					721.049	**721.049**	**0.178**

AREA UNDER 24M WIDE ROAD							
SHAPE NOS.	A	B	C	S=(A+B+C)/2	Sqrt[S(S-A)(S-B)(S-C)]	Total Area (sq.mt.)	Total Area (Acres)
7	62.188	62.156	0.790	62.567	24.537		
8	62.156	67.622	7.141	68.460	148.866		
9	11.732	8.902	18.119	19.377	44.171		
10	7.141	18.119	22.847	24.054	53.970		
					271.544	**271.544**	**0.067**

AREA WITH IN 500M	=	**0.629**
AREA WITH IN 500 M TO 800 M	=	**8.880**
ARAE BEYOND 800 M	=	**2.079**
TOTAL	=	**11.5875**

PROJECT:

PROPOSED DEMARCATION PLAN LOI AREA 11.5875 ACRES MEMO NO. LC-2806-JE (VA)-2013/35942 DATED-10/04/2013 RECT. & KILLA NO 47//$\frac{21}{1}$, 46//$\frac{25}{3}$, 49//3,$\frac{4}{1},\frac{4}{2}$, 48//$\frac{10}{1},\frac{1}{2},\frac{10}{2},\frac{1}{3}$, 47//$\frac{21}{2}$, 48//$\frac{1}{1}$, 49//$\frac{6}{3}$, 46//21,$\frac{21}{1}$/1, 46//$\frac{18}{1},\frac{23}{2}$/1,$\frac{24}{1},\frac{24}{2},\frac{25}{1}$, 46//$\frac{23}{2}$/2,$\frac{24}{3},\frac{25}{4},\frac{25}{2},\frac{19}{1},\frac{12}{2},\frac{13}{1},\frac{13}{2},\frac{11}{1},\frac{12}{2},\frac{19}{2}$ OF GROUP HOUSING PROJECT (LICENSE NO. 37 OF 2013 DATED 03/6/2013) IN VILLAGE GOPALPUR, SECTOR- 99A, GURGAON, MANESAR URBAN COMPLEX BEING DEVELOPED BY HASTA INFRASTRUCTURE PVT. LIMITED.

CLIENT:

HASTA INFRASTRUCTURE PVT. LIMITED.

SCALE	1:1000	NORTH POINT	
DATE	December-2017	TITLE	DEMARCATION PLAN

ARCHITECT'S SIGN.

OWNER'S SIGN

PRODUCED BY AN AUTODESK STUDENT VERSION
PRODUCED BY AN AUTODESK STUDENT VERSION
PRODUCED BY AN AUTODESK STUDENT VERSION