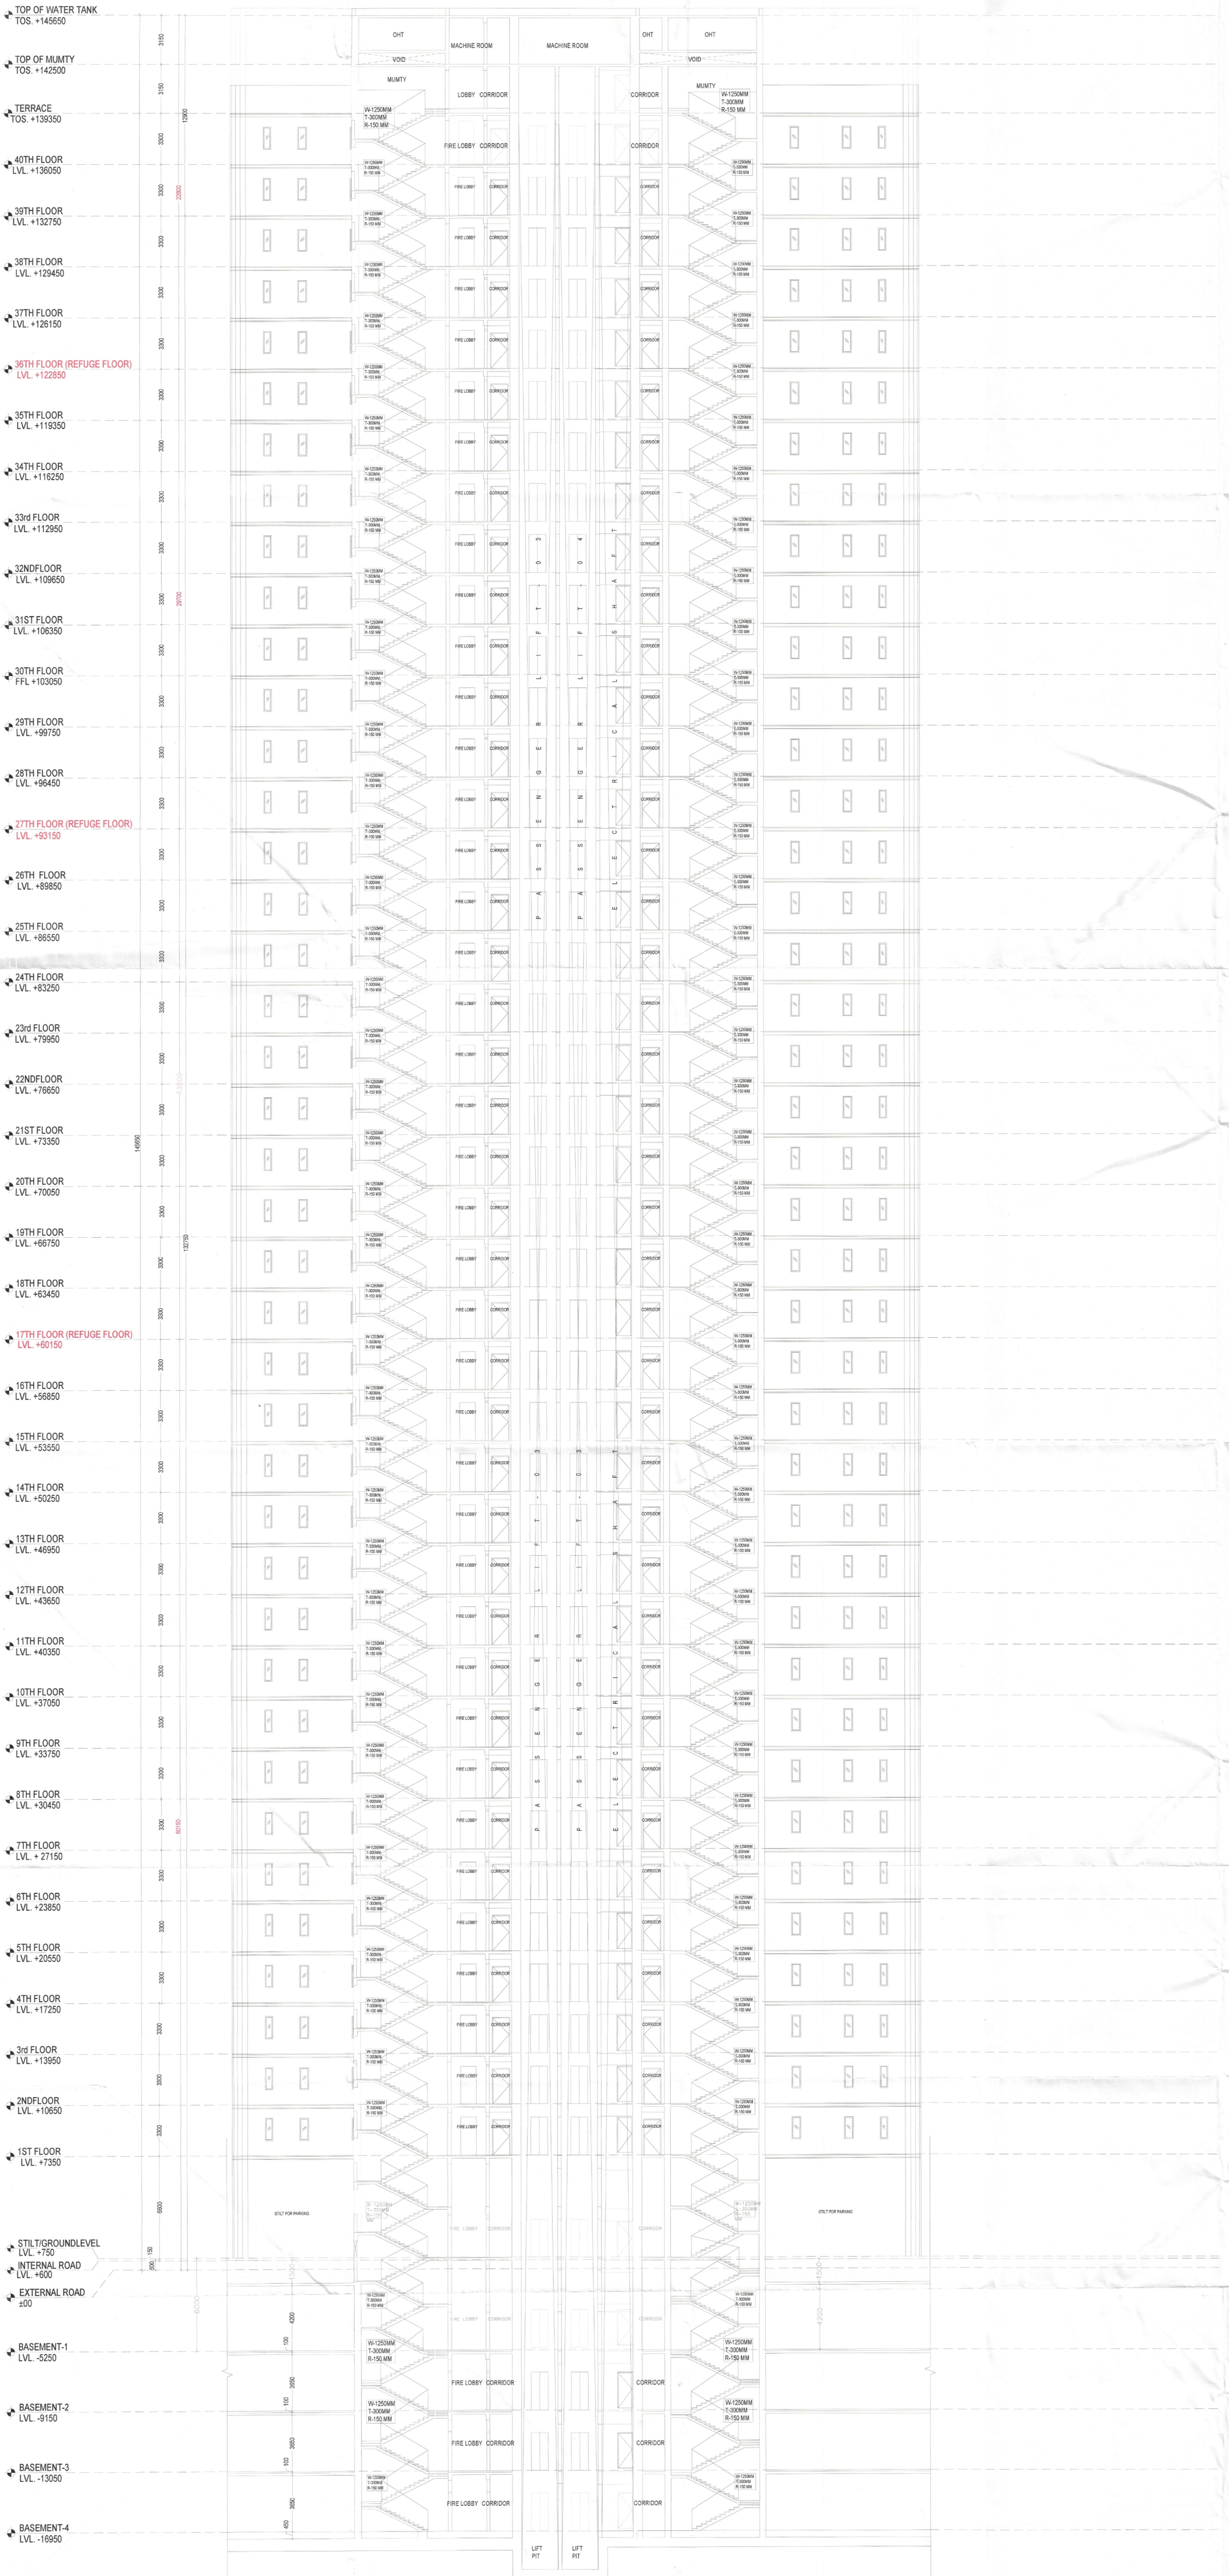

S.T.P.(HQ) Member Secretary B.P.A.C.

S.T.P.(G) Member B.P.A.C.

C.T.P.(HR) Chairman B.P.A.C.

DTP(HQ)

ATP(HQ)

JD.

P.A.

A.T.P

DINESH KUMAR PA(HQ)

ATO, (HQ) Member BPAC

FSO, (HQ) Member BPAC

SANCTIONED
TO BE READ WITH THIS OFFICE MEMO NO.:
DATED :

SECTION: 1-1

Note :-

AIR CONDITIONING SYSTEM IS BEING PROVID
DG POWER BACKUP IS BEING PROVIDED.
TOILET ARE MECHANICAL VENTILATED.
ALL LIFTS SHALL HAVE POWER BACK-UP.
ALL ELECTRICAL INSTALLATION SHELL BE AS PER
PROVISION OF RELEVANT CODE.
FIRE/FIGHTING/SAFETY PROVISIONS WILL BE AS PER
RELEVANT CODE PROVISIONS.
BASEMENT AREA SHELL HAVE MECHANICALLY VENTILATED AS
PER RELEVANT CODE.
ALL TOILETS ARE VENTILATED AS PER HARYANA
BUILDING CODE 2017.
BUILDINGS HAS AUTOMATIC SPRINKLER SYSTEM WHEREVER
REQUIRED BY RELEVANT CODE.
BUILDING WILL BE
DESIGNED(STRUCTURES)AS PER RELEVANT
I.S.CODES FOR EARTHQUAKE RESISTANCE.
SOLAR PANELS OF REQUIRED CAPACITY SHELL BE PROVIDED
AS PER HARE DA/ZONING NORMS.
ALL HANDICAP RAMPS WITH RAILING.
ALL FIRE FIGHTING INSTALLATIONS SHELL BE AS PER
PROVISION OF RELEVANT CODE.
THE RAINWATER HARVESTING SYSTEM SHELL BE PROVIDED AS
PER CENTRAL GROUND WATER AUTHORITY NORMS.

PROJECT:

Proposed Building Plans for Phase-1 of Residential Colony under NILP Policy 2022, Licence No. 129 of 2025 Dated 23.07.2025 over an area measuring 11.35625 Acres in the Revenue Estate of Village Ullawas, Sector-60 & 63 A, Gurugram being Developed by Godrej Properties Ltd.

ASSOCIATE ARCHITECTS

ACPL DESIGN PVT. LTD.
E - 24, South Extension Part -1,
New Delhi, Delhi, India - 110049.

OWNER'S SEAL & SIGNATURE

For Godrej Properties Ltd.
Authorised Signatory

ARCHITECT'S SEAL & SIGNATURE

Mr. Rajender Kumar 9871004573 CA/2012/55971

MAY.-2026	Scale : 1:.100	
Drawing Title:- SECTION-1 TOWER-3		Drawing No:- SC-06