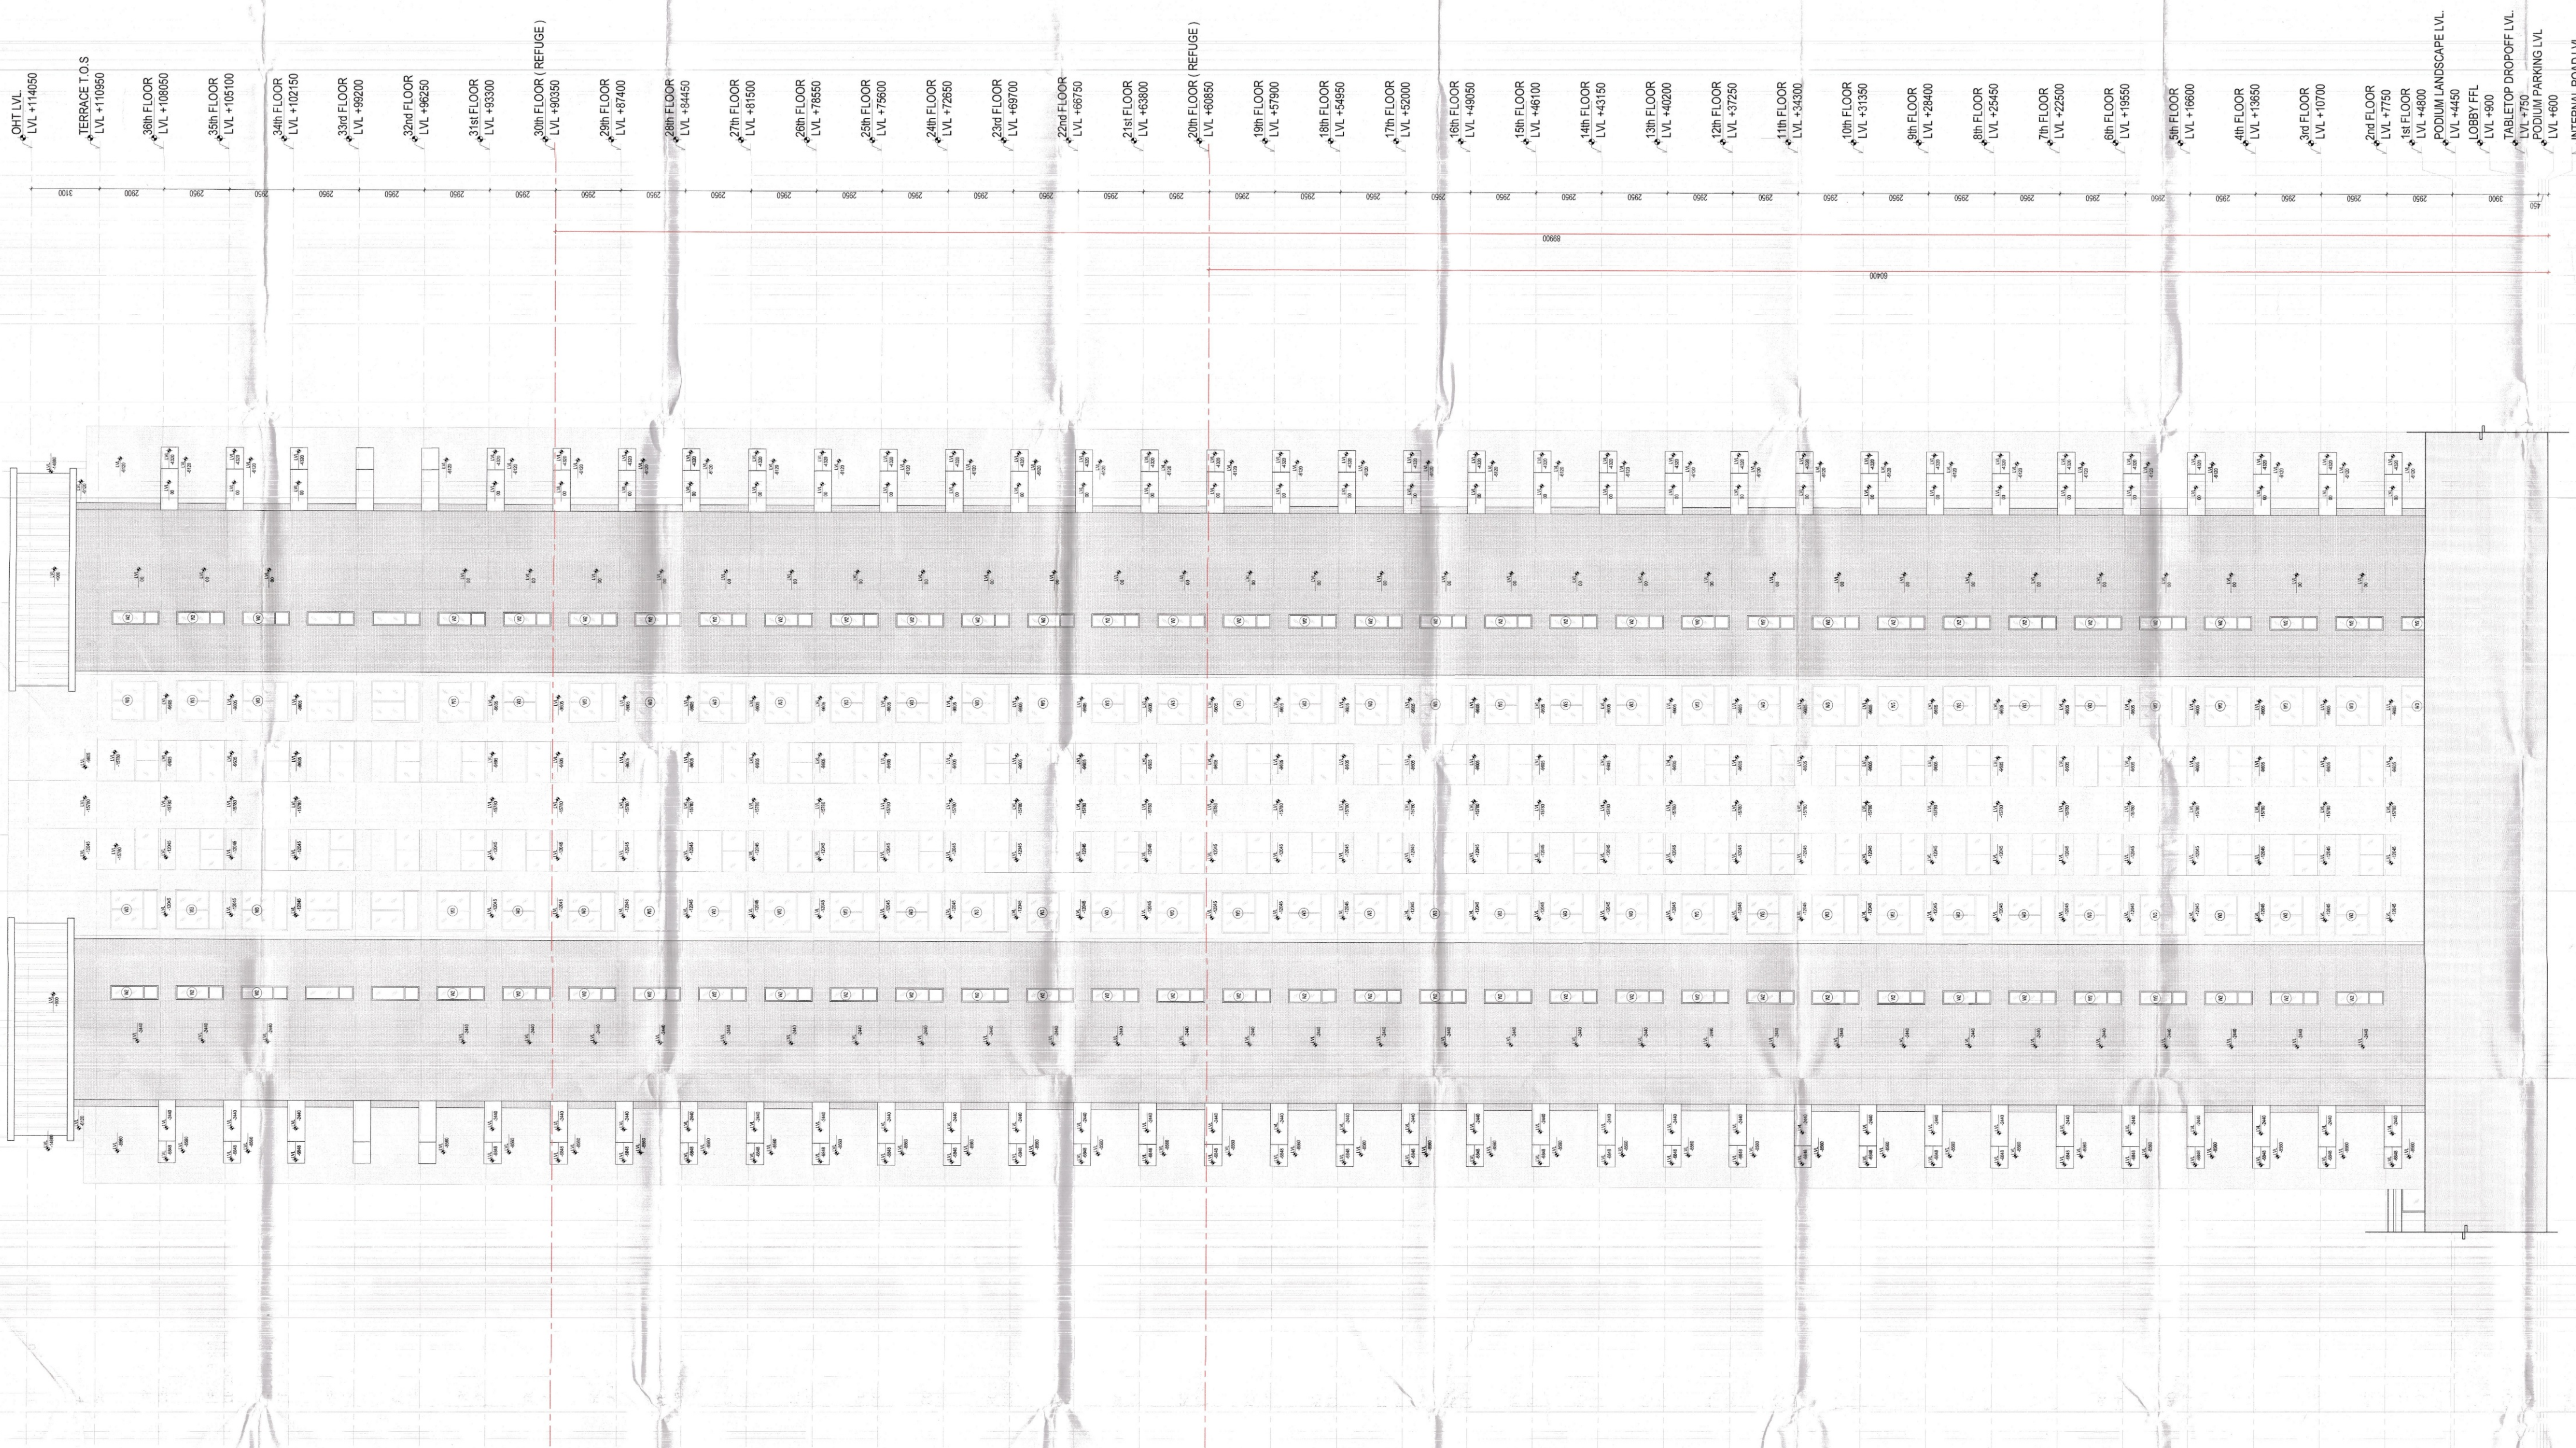


1 TOWER 9 - ELEVATION B
1:100

TO BE READ WITH THIS OFFICE
MEMO NO: 21897
DATED: 22-06-2026

SUBMISSION DRAWINGS

FOR APPROVAL AND STAMPING

This is a "PROVISIONAL BUILDING PLAN" approved only for the purpose of inviting objections from the ...

S.T.P. (HQ) Member B.P.A.C. — DTP(HQ) — S.T.P.(Hz) Chairman B.P.A.C. — ATP(HQ) — JD(HQ) Member BPAC — AD — JD. — P.A. — A.T.P — Rajesh Dutt SD(HQ)

NOTES:

1. All fixture provided in toilets are as per N.B.C.
2. Basement will be mechanically ventilated.
3. All spaces (parking basement, services basement etc.) Will be artificially lit.
4. Standby generating capacity will be provided for the electrical requirement of the total scheme. This therefore includes standby generation for all common services, fire services, lifts etc. And also the entire electrical load for the ventilation.
5. Fire safety measures as per NBC includes smoke detector, heat detector, sprinkler spacing in compliance with code.
6. All eternal walls are 200mm and all internal walls are 100mm thick. (Valid for all drawings)

ARCHITECT

MORPHOGENESIS
41, Industrial Estate, Okhla Phase - III,
New Delhi 110020
TEL: 91 11 41828070
E Mail: studio@morphogenesis.org

CONSULTING STRUCTURAL ENGINEER

WW WHITBY WOOD

WHITBY WOOD PRITAMDASANI
Unit 1101, Lodha Supremus, Saki Vihar Road, Powai, Andheri (East), Mumbai - 400072, India
T +91 9820 186879
m.pritamdasani@whitbywood.com


CONSULTING MEP

PROION
Proion Consultants
Proion Consultants Private Limited
Address : 82, Sukhdev Vihar, New Delhi - 110025, India
Telephone : 011-2632 4400
E-Mail : info@proion.net
Web : www.proion.net

CONSULTING LANDSCAPE ARCHITECT

MORPHOGENESIS
41, Industrial Estate, Okhla Phase - III,
New Delhi 110020
TEL: 91 11 41828070
E Mail: studio@morphogenesis.org

KEY PLAN

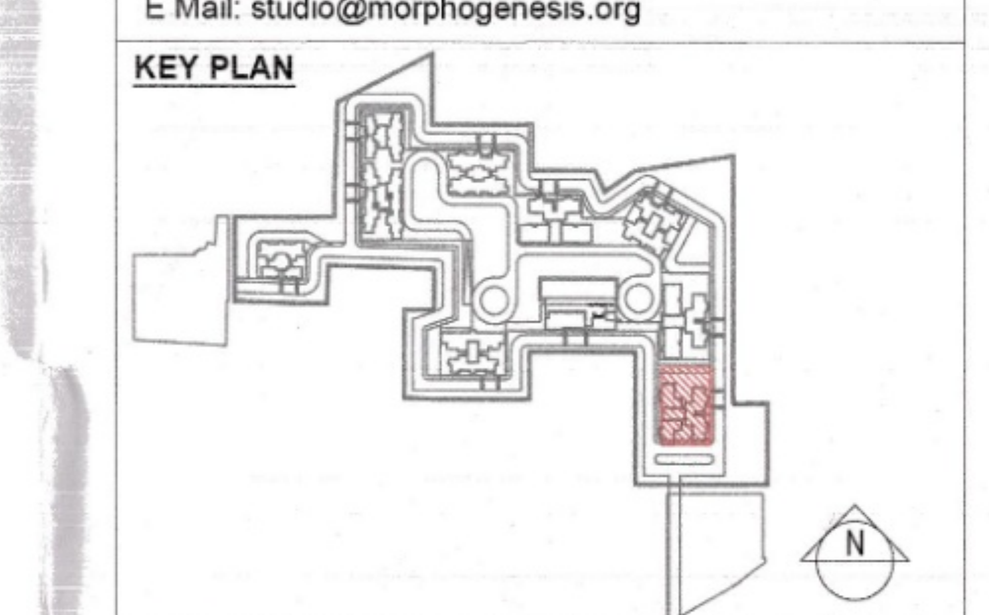

PROJECT

Revised / Proposed building plan for Mixed Land Use Colony (95% Residential and 5% Commercial) under TOD policy over an area measuring 14.20625 acres in the revenue estate of village Hayatpur Sector-89, Gurugram being developed by Godrej Properties Ltd.
(Lic No151 of 2023 Dated 20-07-2023)

DEVELOPER

Godrej Properties Ltd.
PROPERTIES

DEVELOPER'S SIGNATURE :

AUTHORIZED SIGNATORY

ARCHITECT'S SIGNATURE :

KIRAN YADAV
CA/2010/49182

DRAWING NAME
Tower 09
ELEVATION B

DRAWING NO.
S-55

SCALE	1:100
DATE	05.11.2025