This is a "PROVISIONAL BUILDING PLAN" approved only for the purpose of inviting objections from the general public

SANJAY NARANG ATP (HQ) — STP(HQ) Member Secretary BPAC — STP(HQ) Member BPAC — CTP(HQ) Chairman BPAC


DINESH KUMAR SD (HQ)


DDT (HQ) Member BPAC

TO BE READ WITH THIS OFFICE MEMO NO.: 1963 DATED : 8/7/2022

J.D. — P.A. — A.T.P.

Key Plan

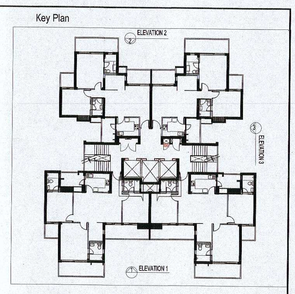

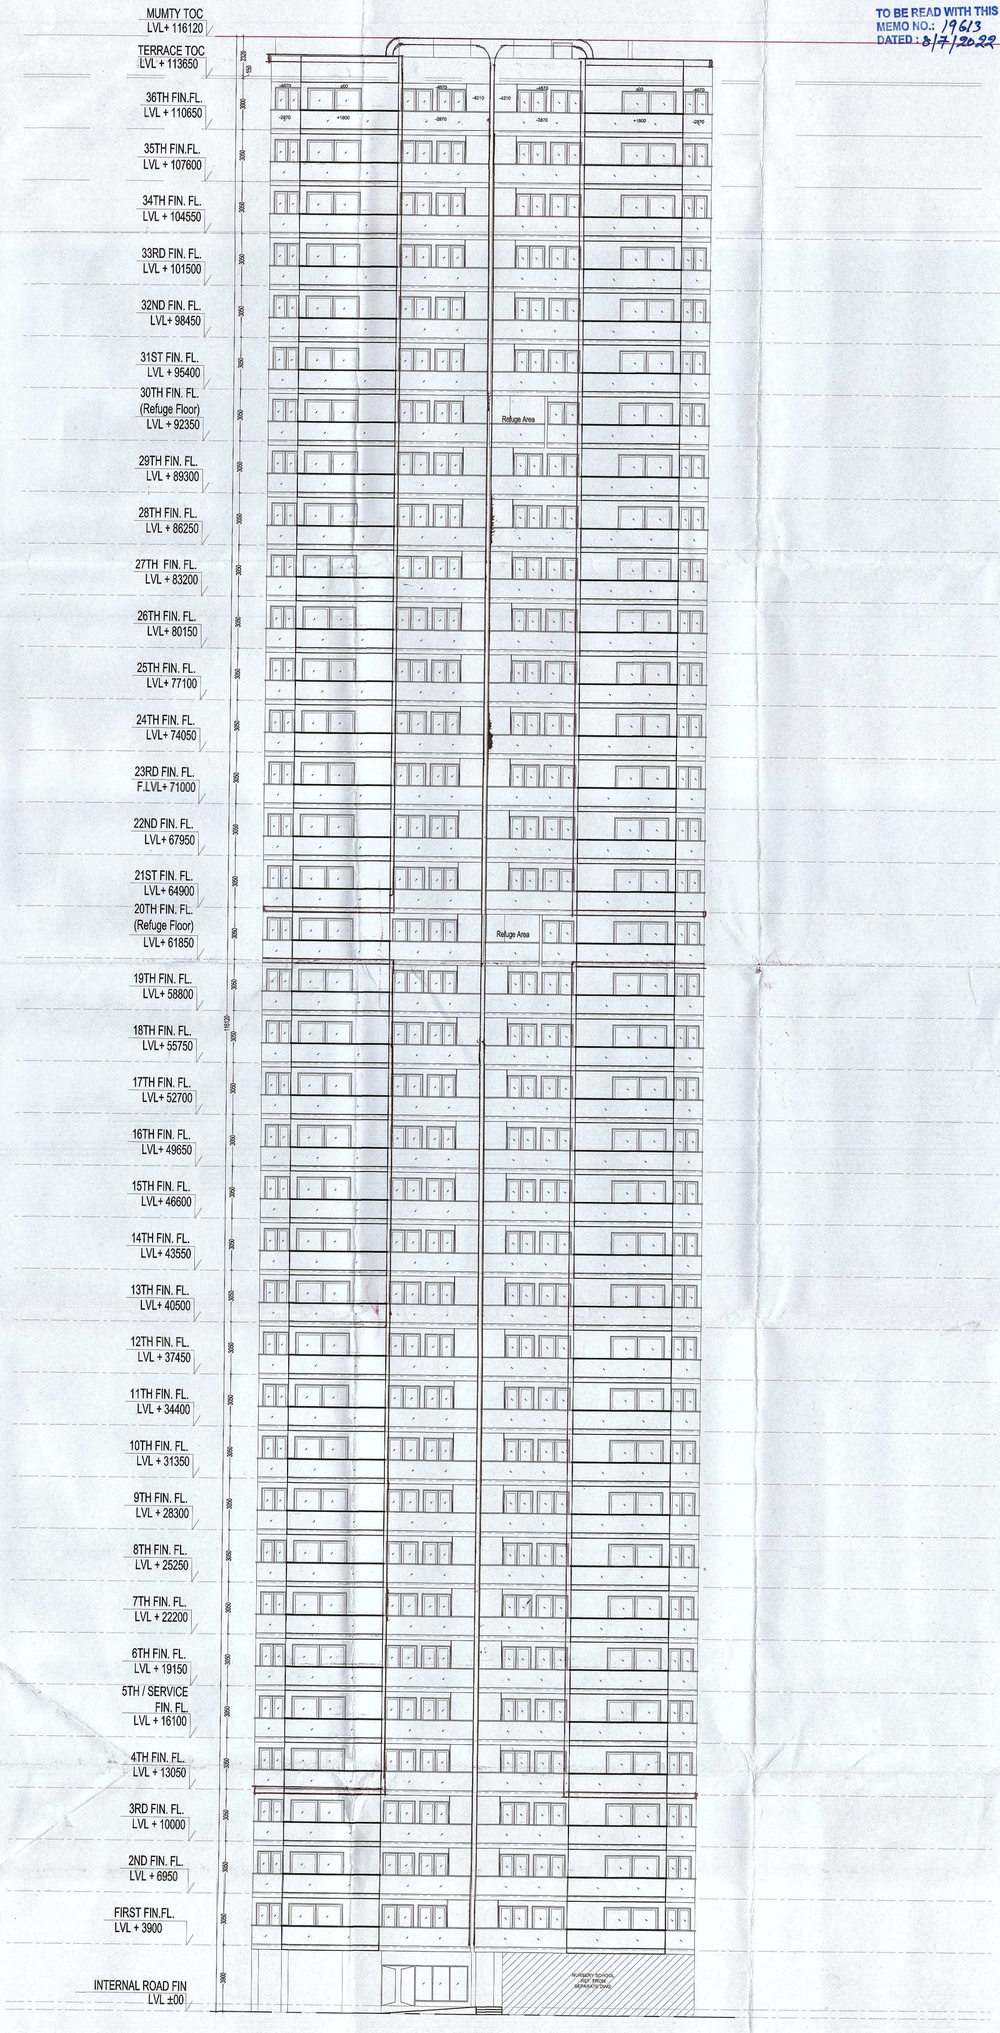

ELEVATION - 1
TOWER- 3C

OWNER,S NAME :
Vibrant infratech Pvt. Ltd & others in collaboration with Union Buildmart Pvt. Ltd

Architect:

GIAN P. MATHUR AND ASSOCIATES (P) LTD.
C - 55, East Of Kailash, New Delhi-110065
T : 011-46599599 / F 011-46599512
E : info@gpmindia.com / W : www.gpmindia.com

Project Title:

GROUP HOUSING COLONY
UNDER (MIX LAND USE) TOD ZONE FOR
(86% GH COMPONENT & 14% COMMERCIALCOMPONENT)
ON THE AREA MEASURING 15.03125 ACRES
(LICENCE NO.:106 OF 2021, DATED 16.12.2021)
AT SECTOR -113, GURUGRAM

Status: SUBMISSION DRAWING

Sheet Title:
RESIDENTIAL BLOCK-TOWER-3C
ELEVATION-1

Owner's Sign: Union Buildmart Pvt. Ltd. Authorized Signatory

Architect's Sign: GIAN P. MATHUR ARCHITECT B. Arch., M.C.A. I.I.A CA No. 80/5769

DATE:

DWG. No.
SD/AR/M3M-113/T-3C/103