



SECTION - AA'

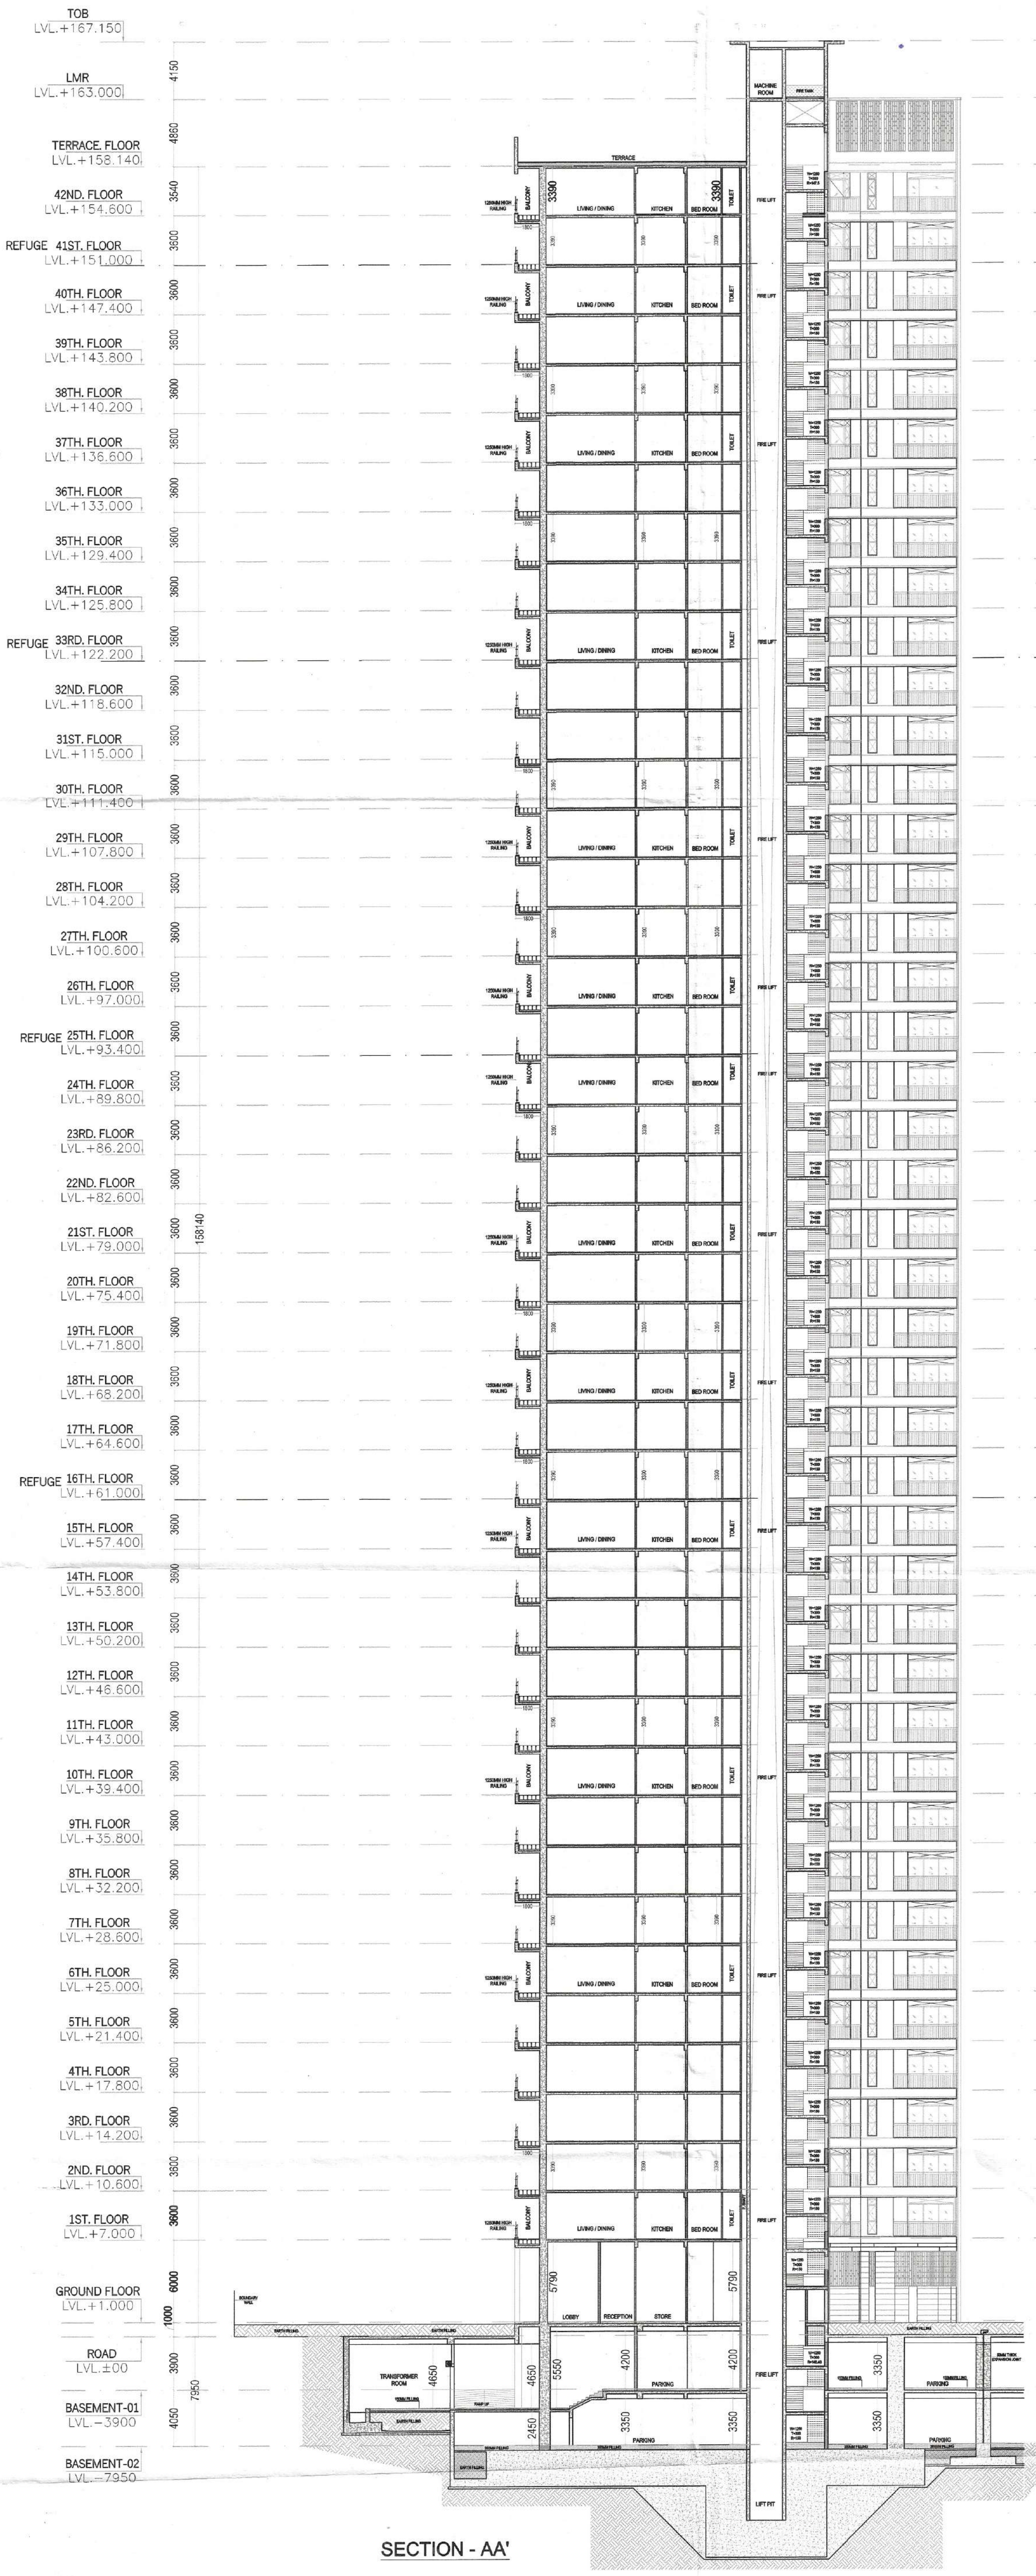

SECTION - BB'

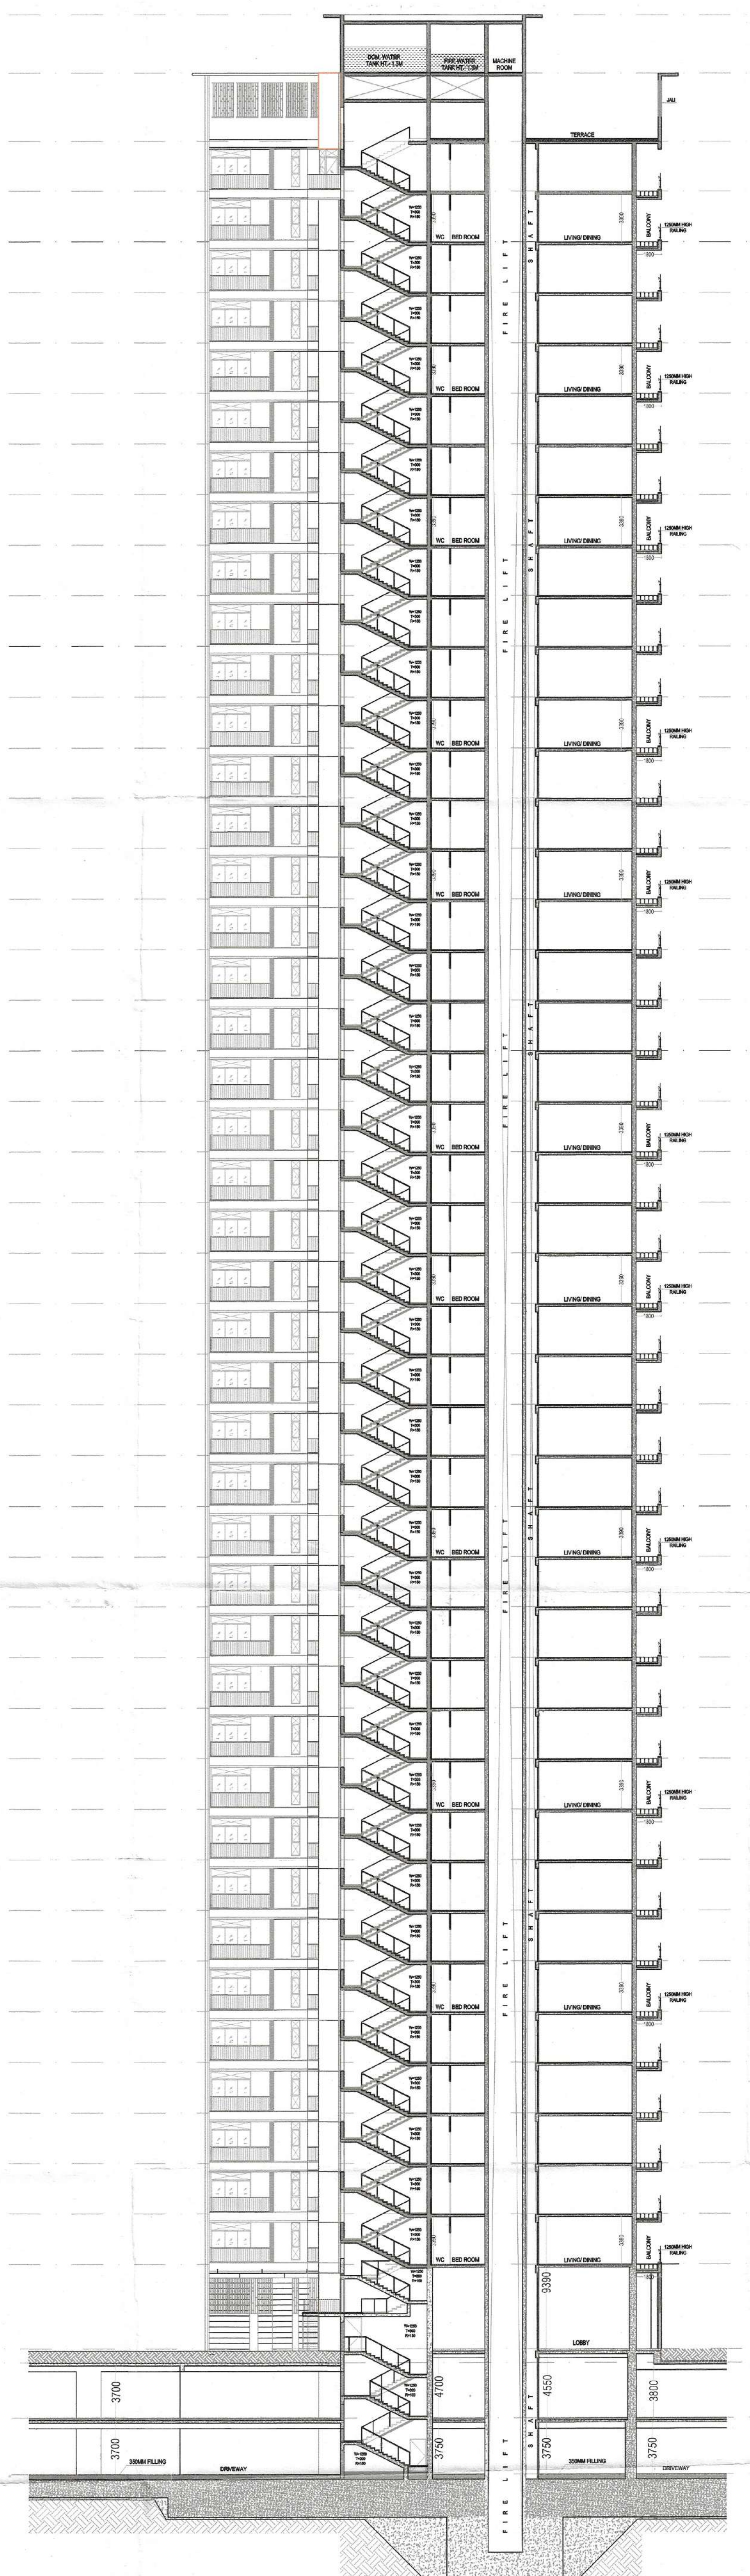

ELEVATION-4

This is a "PROVISIONAL BUILDING PLAN" approved only for the purpose of inviting Objections from the general public

S.T.P. (HQ) Member Secretary B.P.A.C.
S.T.P. (G) Member B.P.A.C.
C.T.P. (HR.) Chairman B.P.A.C.
DTP(HQ)
ATP(HQ)
JD.
P.A.
A.T.P
DINESH KUMAR PA(HQ)
JDT (T) MEMBER BPAC

TO BE READ WITH THIS OFFICE MEMO NO.:
DATED :

Checked and found ok for Public Health (Internal) Service only subject to comments in in forwarding letter No. 307886 Dt. 18/9/25

Superintending Engineer (HQ) for Chief Engineer-I HSVP, Panchkula

NOTES:-

1. FD,FD1,FD2,SD1,SD2,SD3,SD4 ARE 2 Hr. FIRE RATED.
2. D1 AREA 1 Hr. FIRE RATED DOOR
3. All INTERNAL WALLS ARE 100MM BLOCK WORK AND EXTERNAL WALLS ARE 160MM THICK RCC WALL.
4. LIFT SHALL BE WITH 100% POWER BACKUP.
5. P.R. - POWER

PROJECT:-

REVISED BUILDING PLAN OF GROUP HOUSING COLONY AREA MEASURING 9.1405 ACRES LICENSE NO-137 OF 2013 DATED 05.07.2013(6.95 ACRES) , LICENSE NO. 15 OF 2025 DATED 29-01-2025 (1.26875 ACRES) , LICENSE NO 99 OF 2025 DATED 13.06.2025 (0.64375 ACRES) & LICENCE NO. 100 OF 2025 DATED 17.06.2025 (0.278 ACRES) IN SECTOR- 63, GURUGRAM MANESAR URBAN COMPLEX BEING DEVELOPED BY TARC LTD.

OWNERS SIGNATURE:- TARC LIMITED NEW DELHI

ARCHITECT SIGNATURE:- ARCHITECT VIKKEY CA/2017-86236 Off. No. 313, AKD Tower, Sec.-14, Gurugram, Haryana

DRAWING TITLE :
TOWER- 1
SECTIONS & ELEVATION

11/55

DATE:- SEP-2025		SHEET NO.
SCALE:- 1:100 (A1)		T-1-P-7