
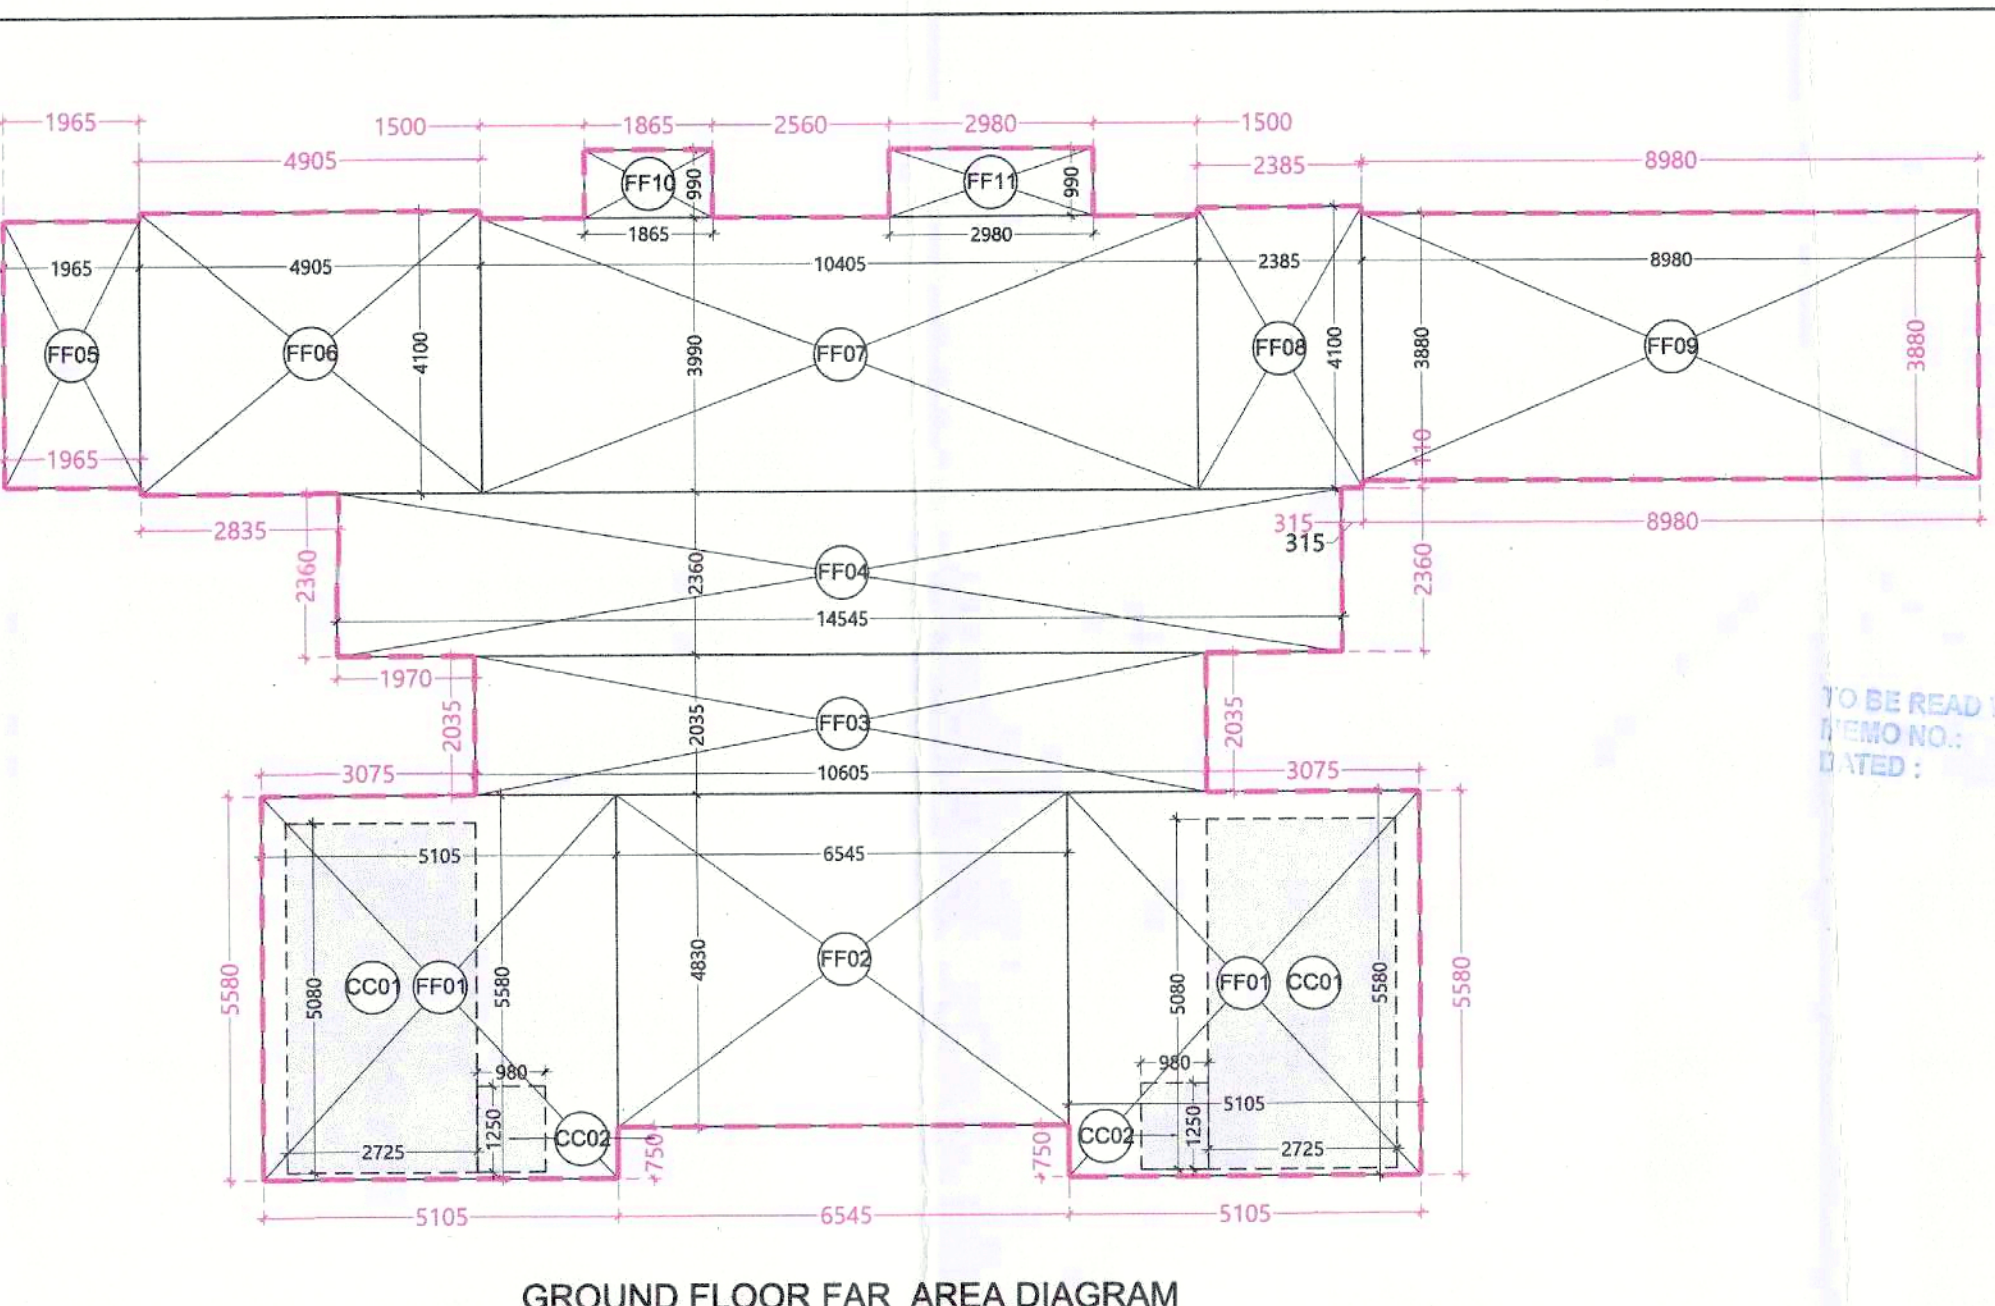
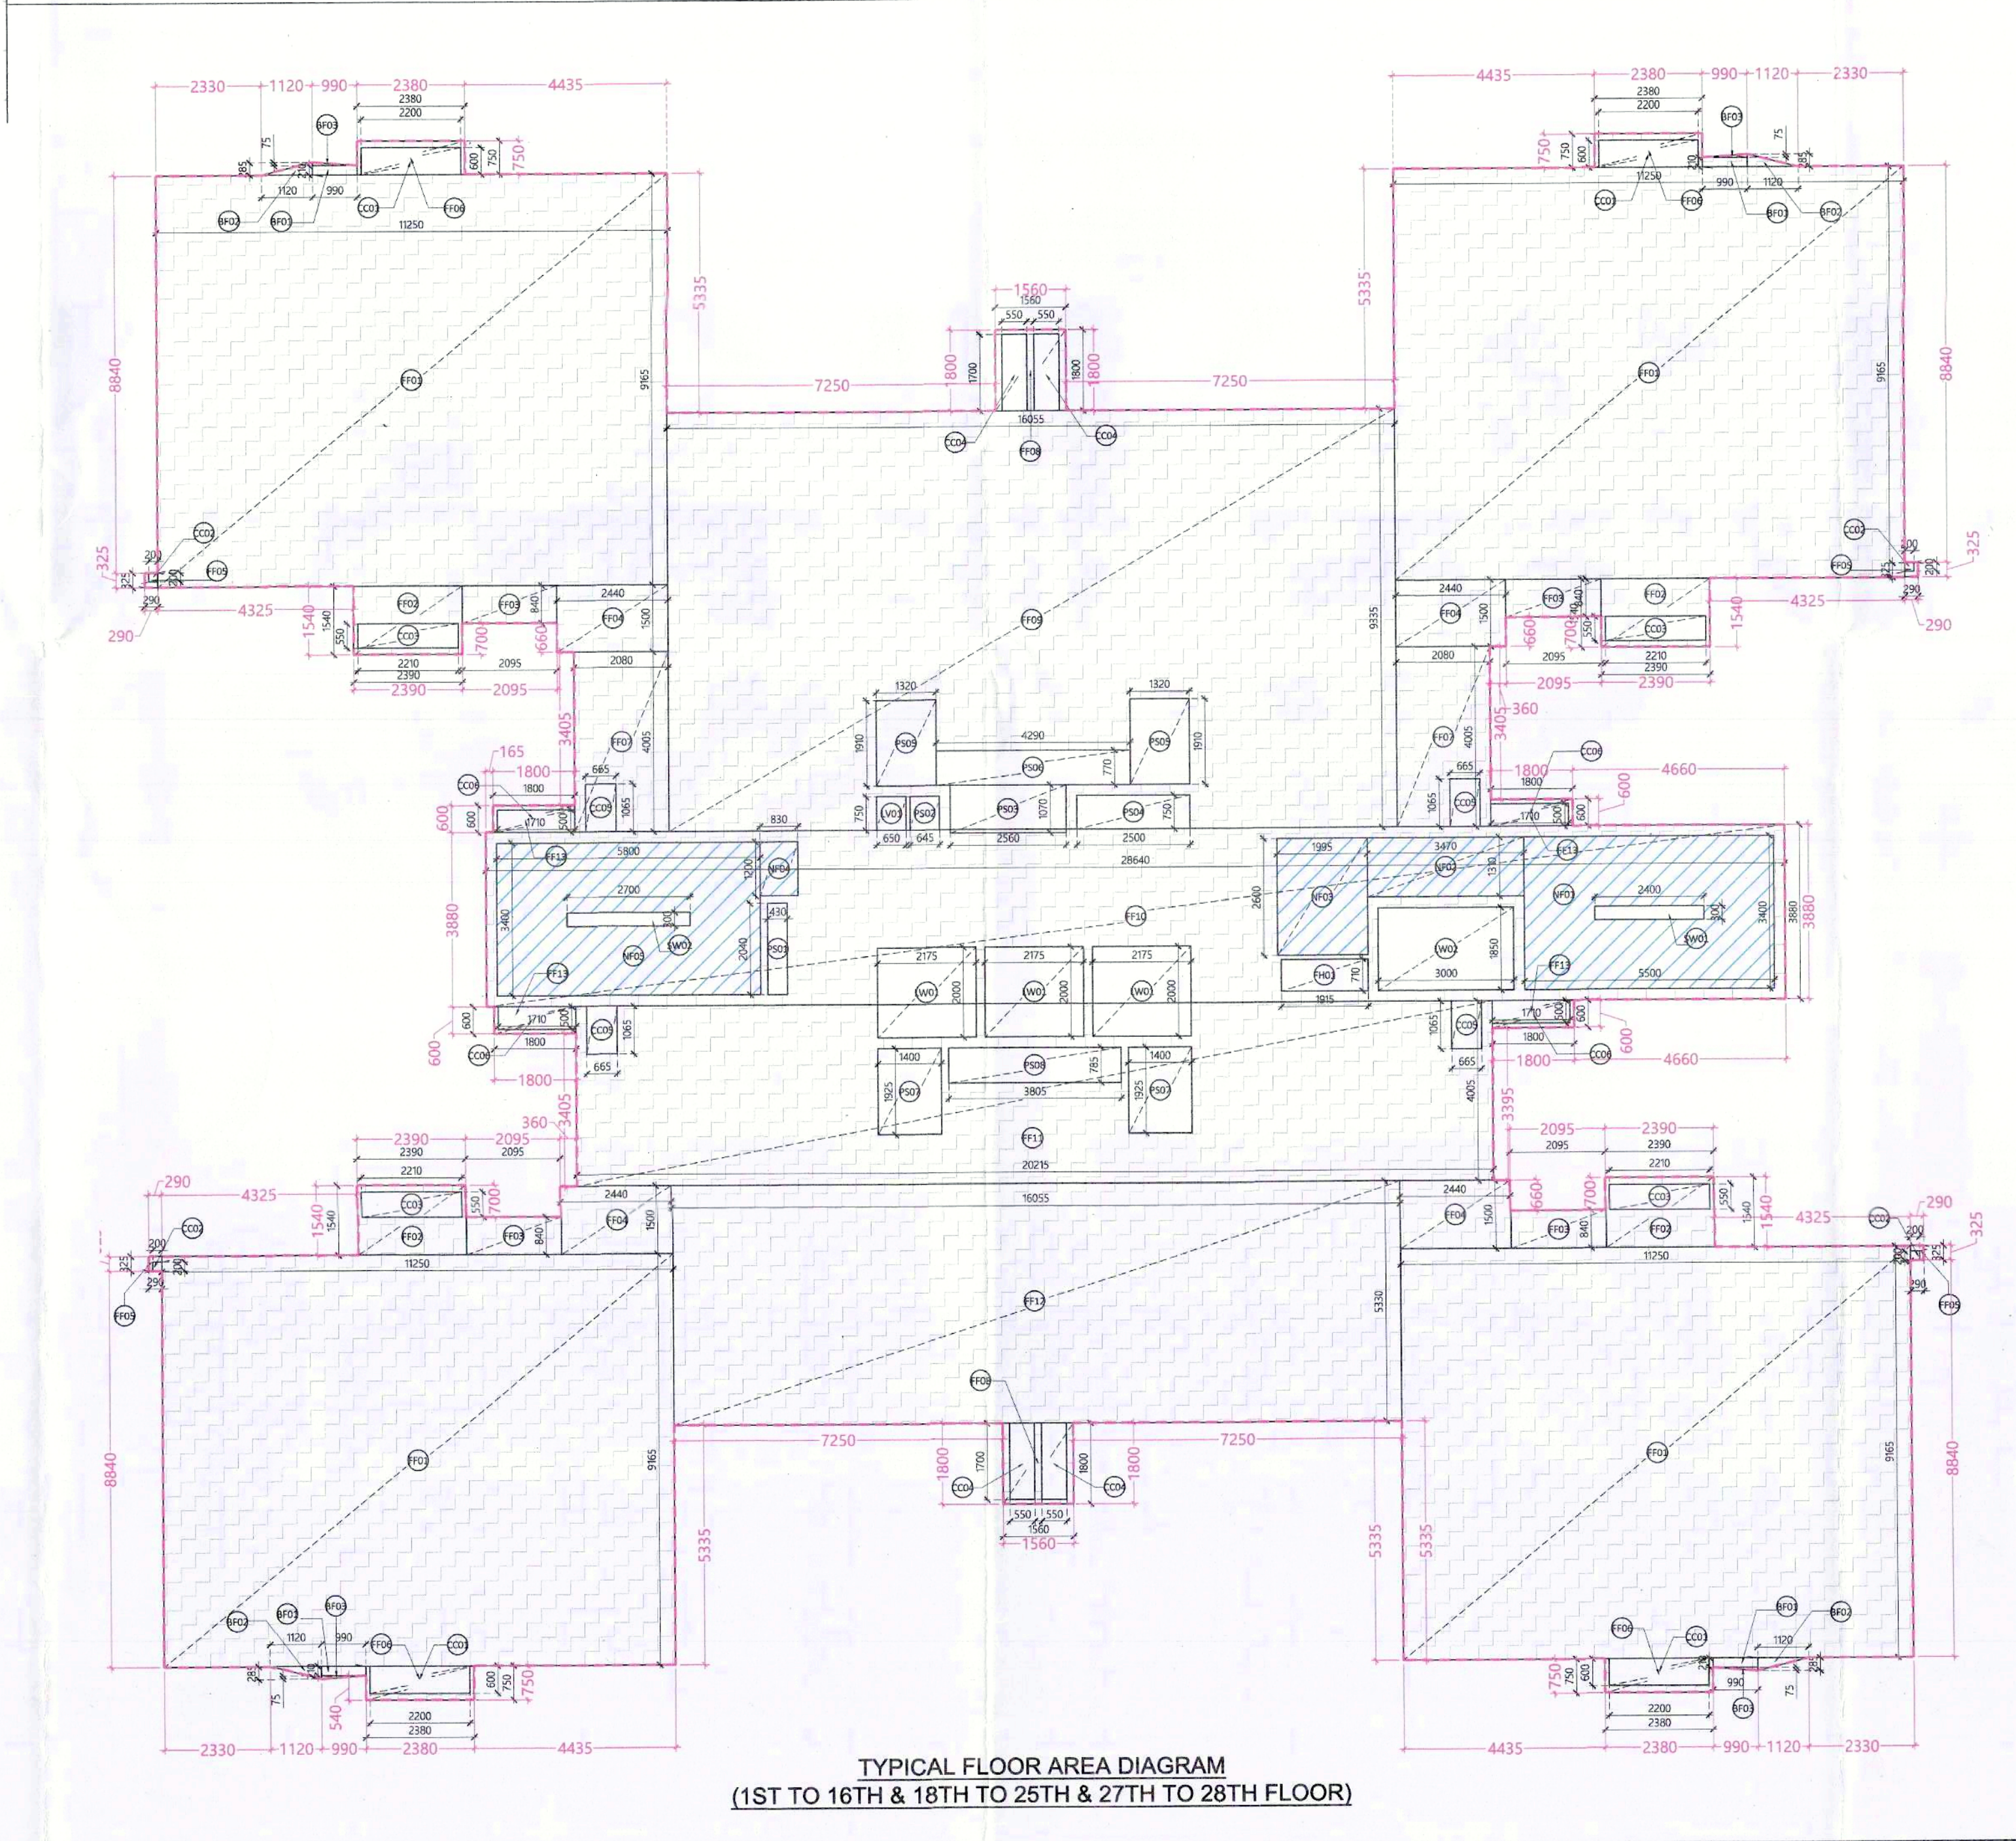
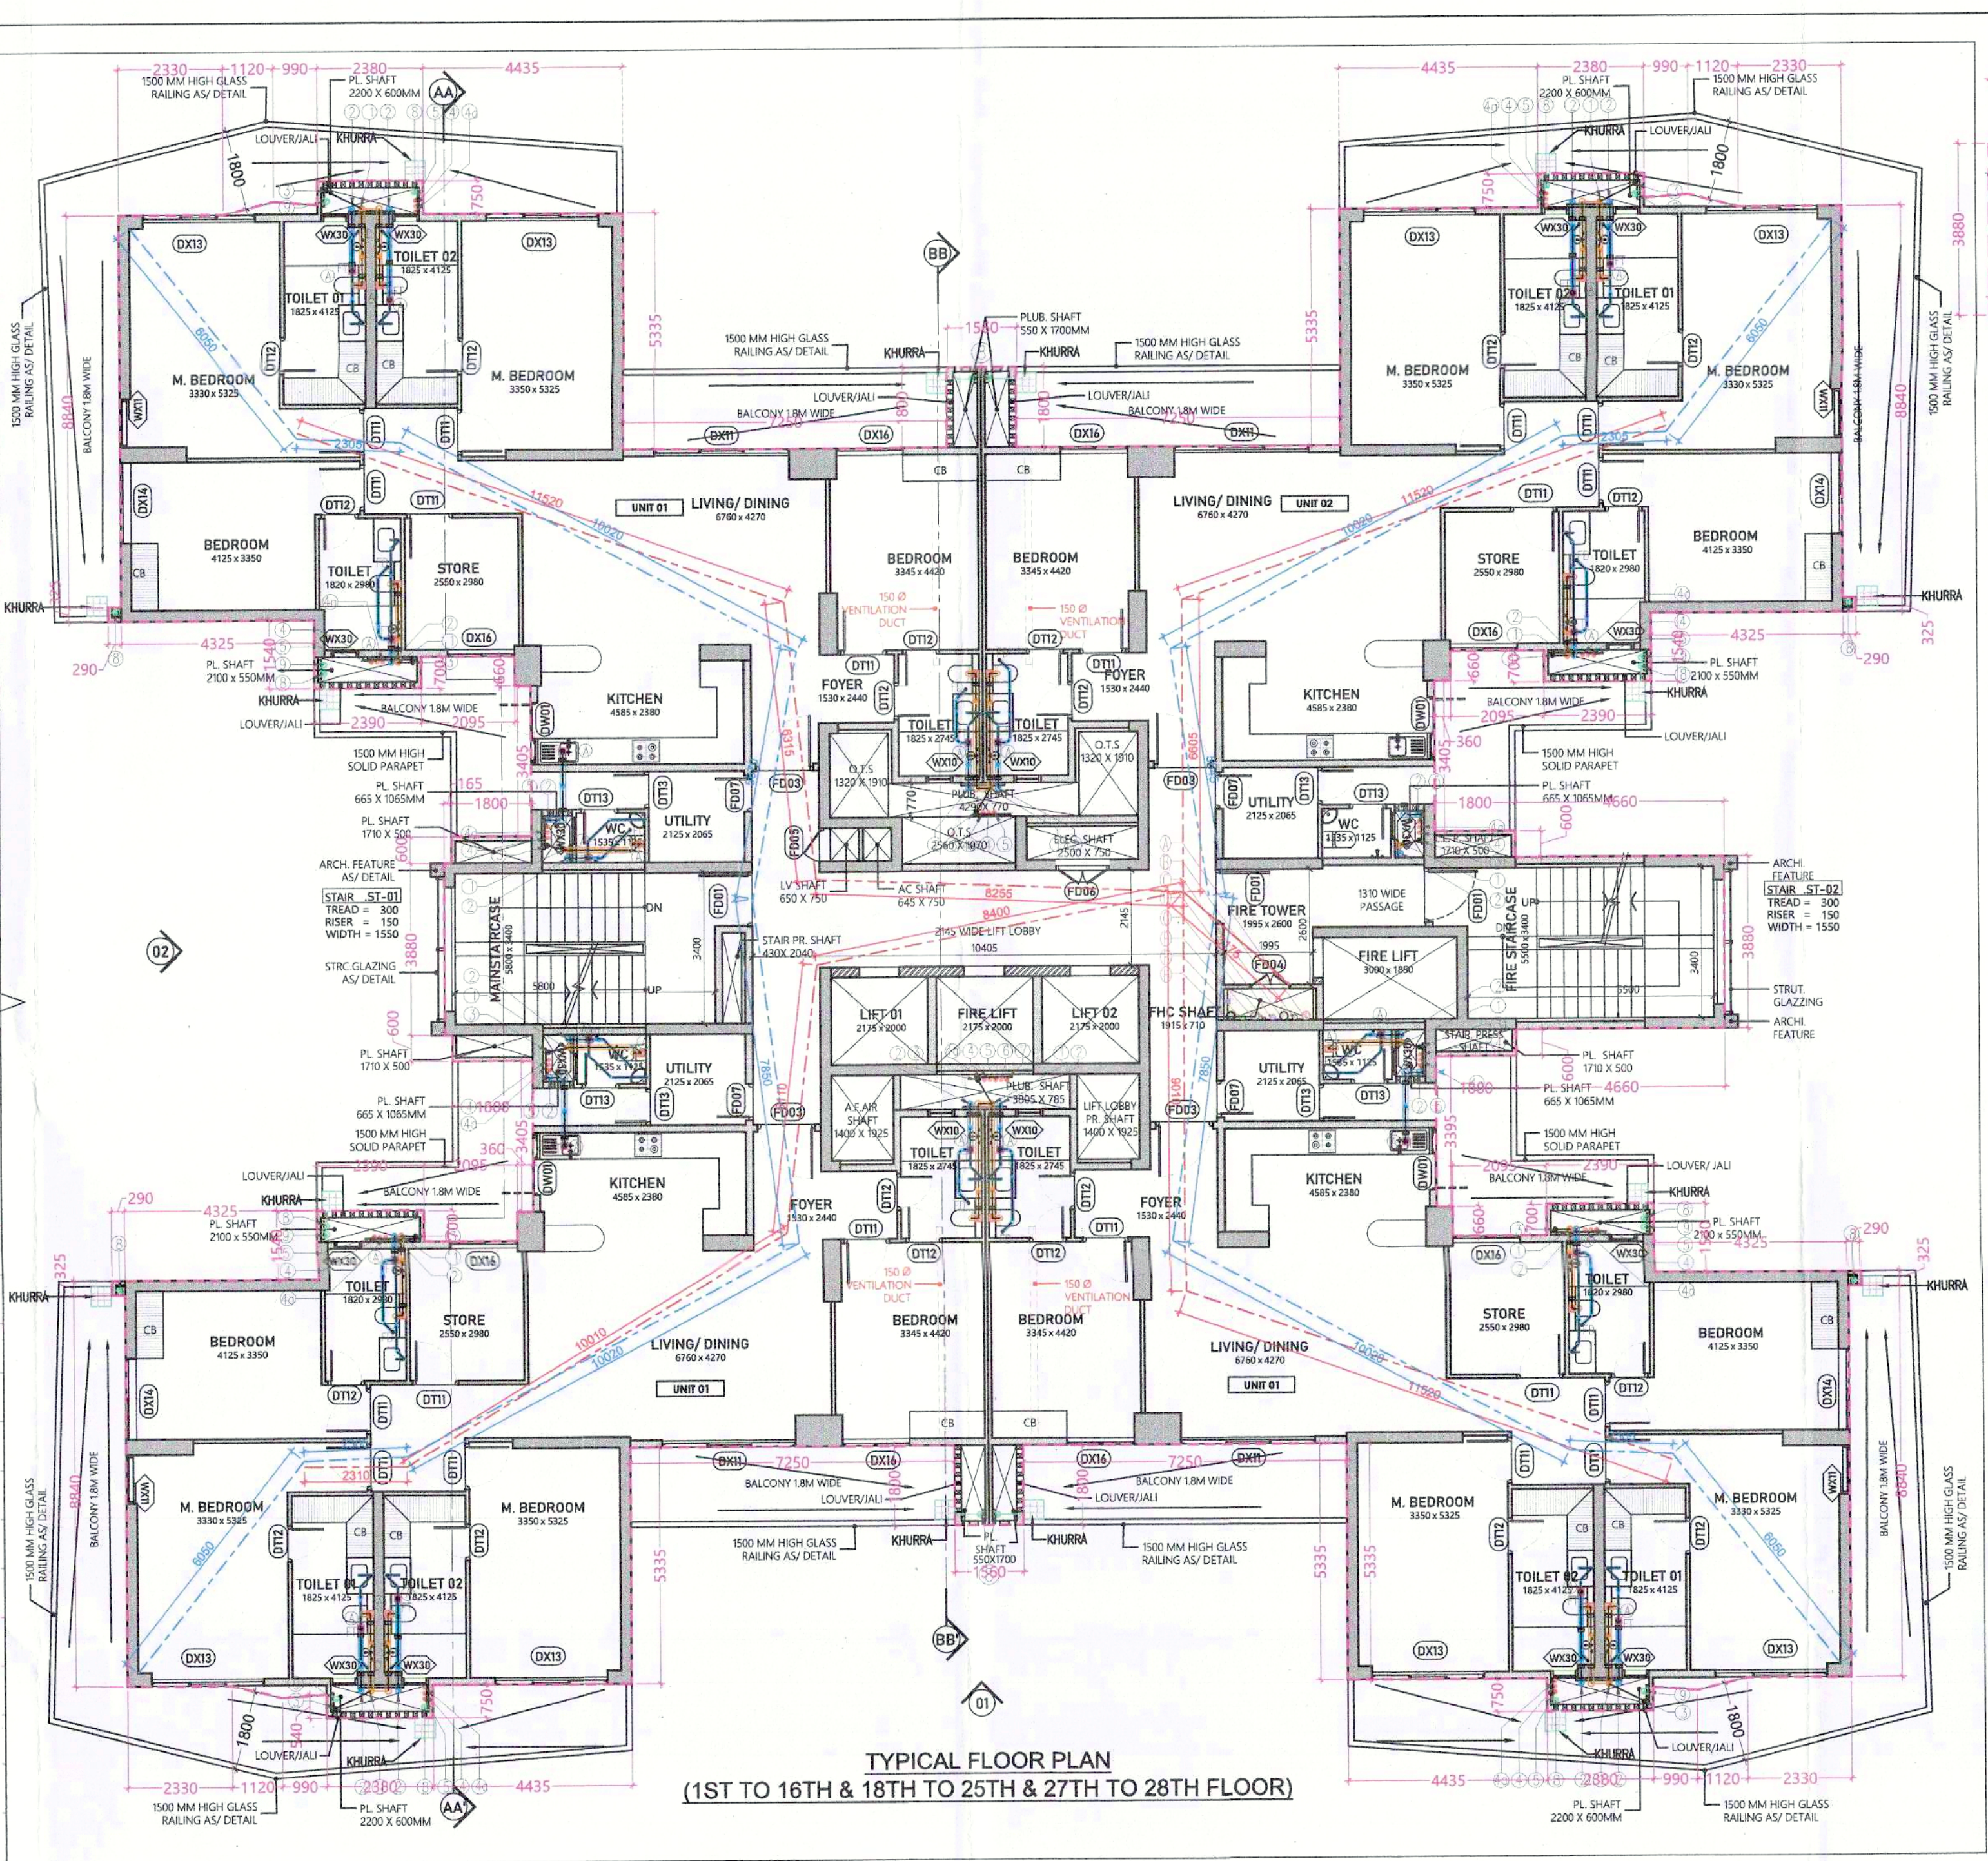
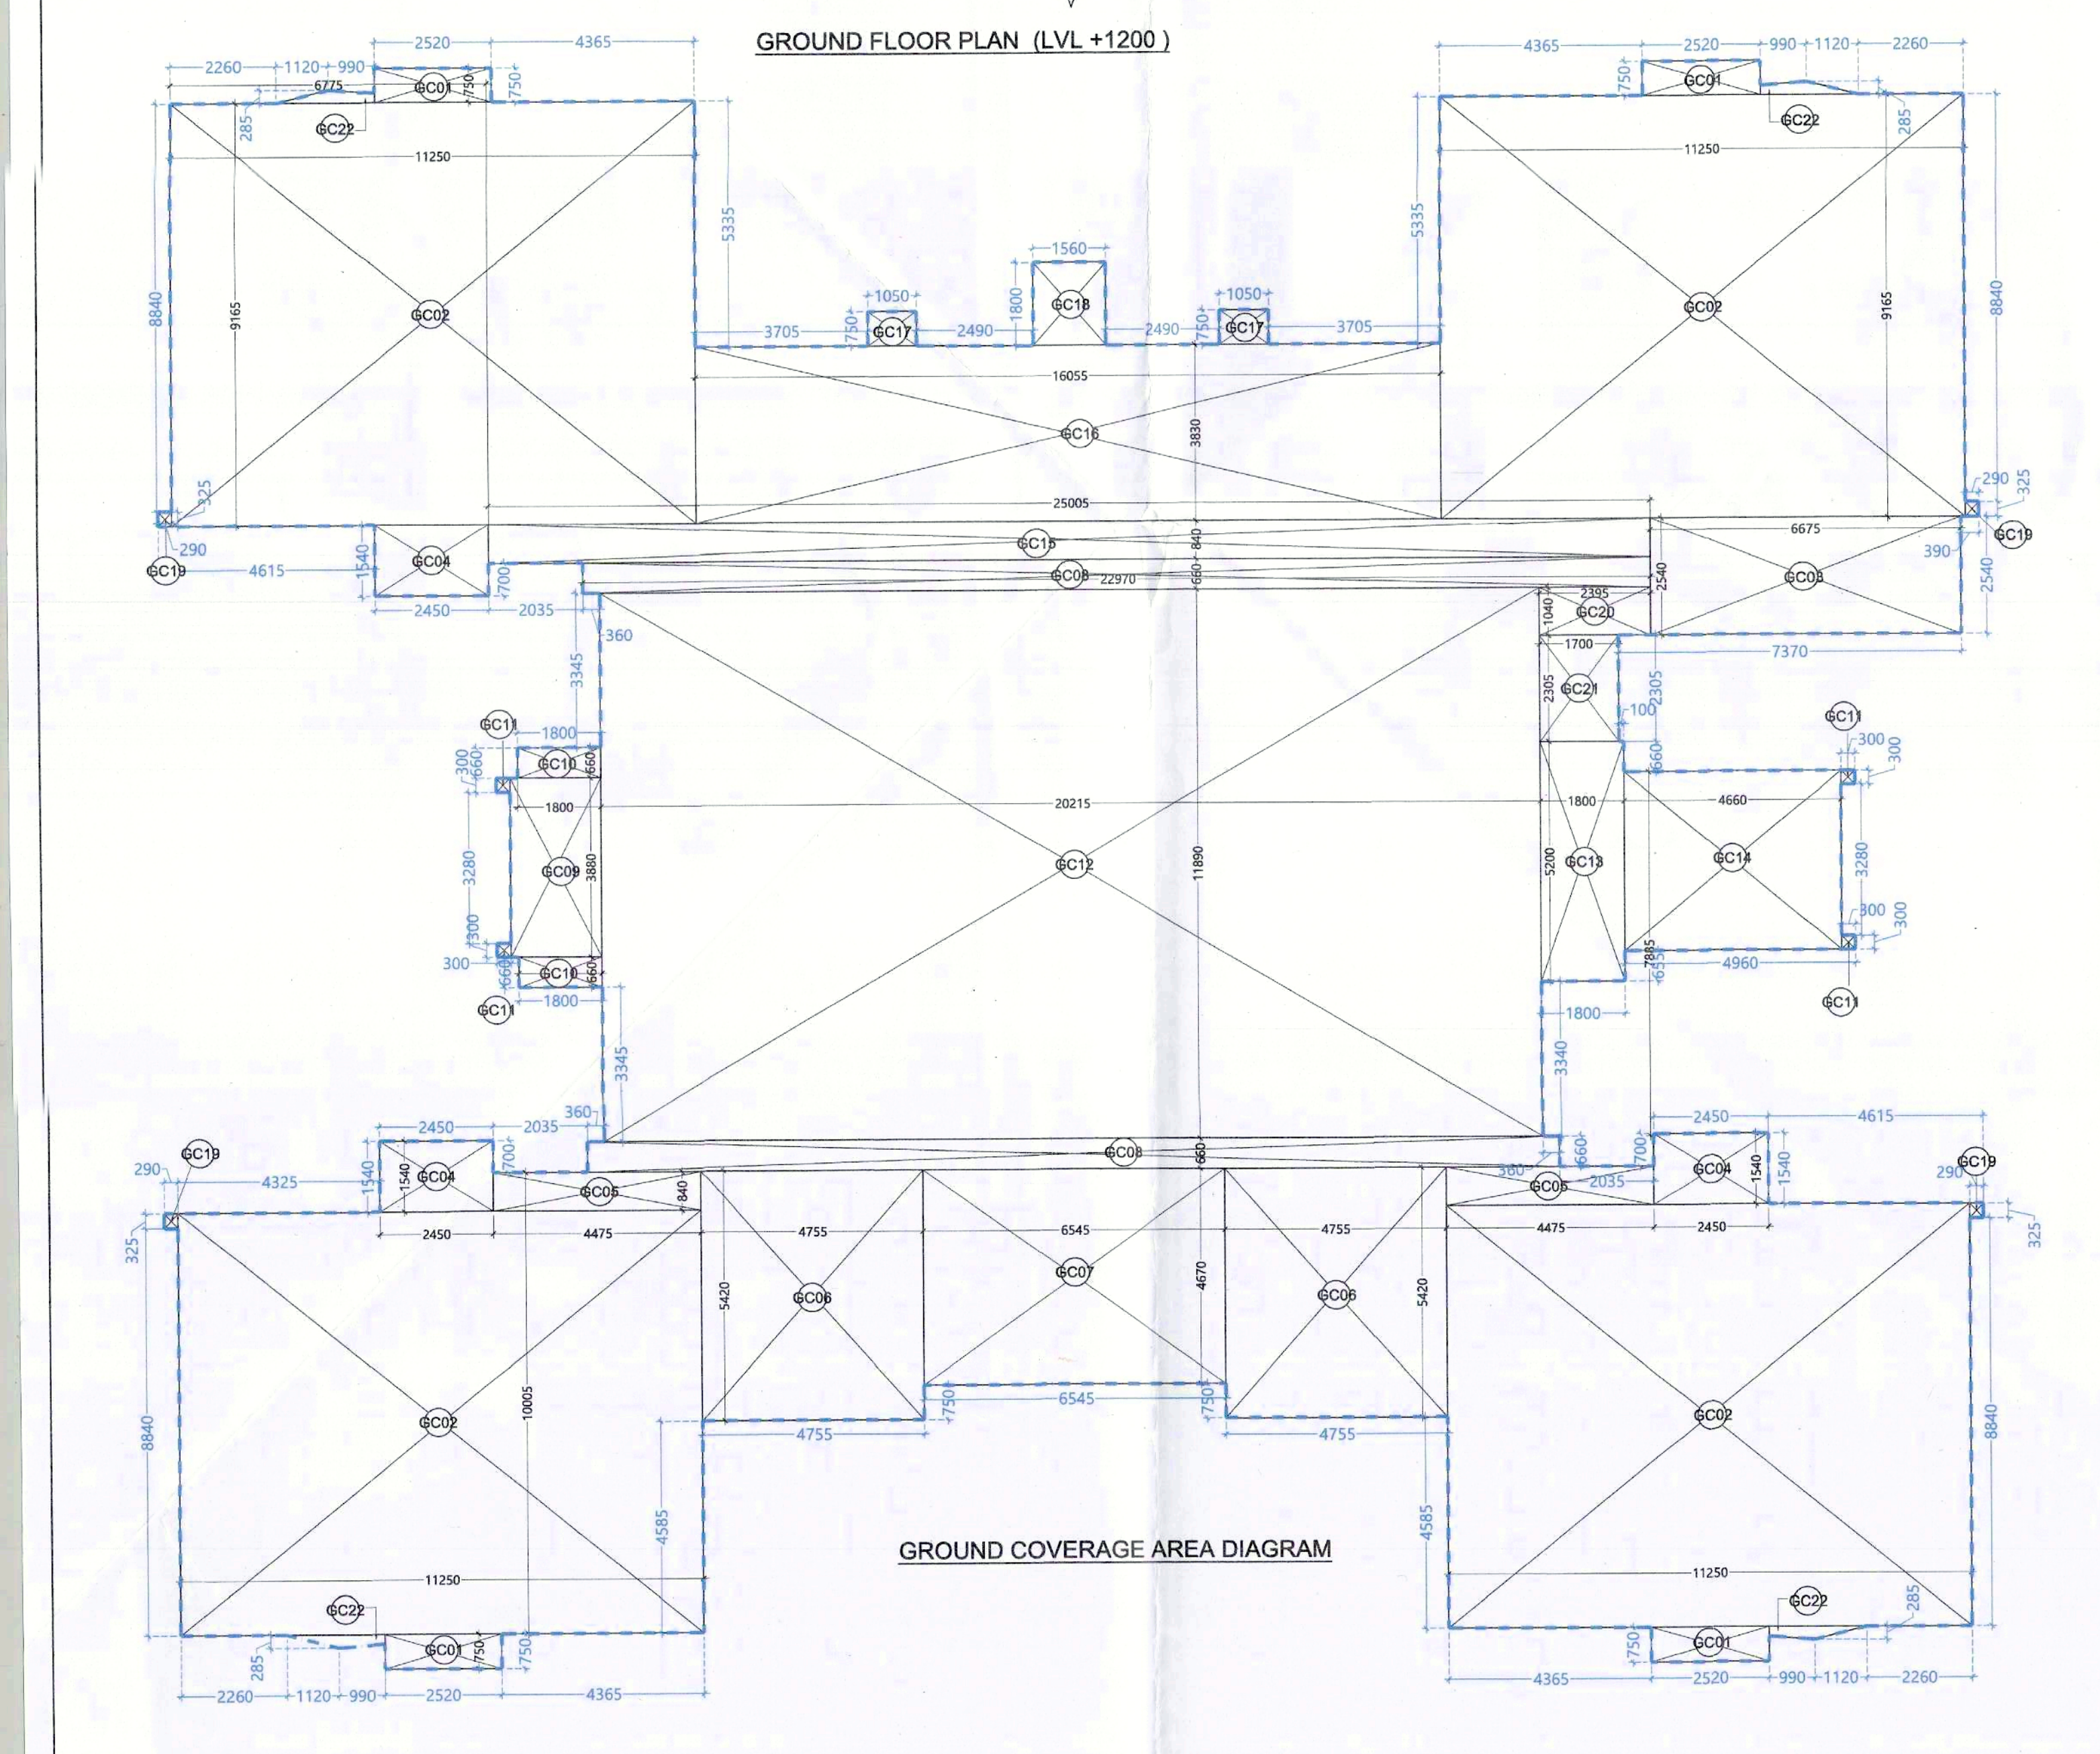


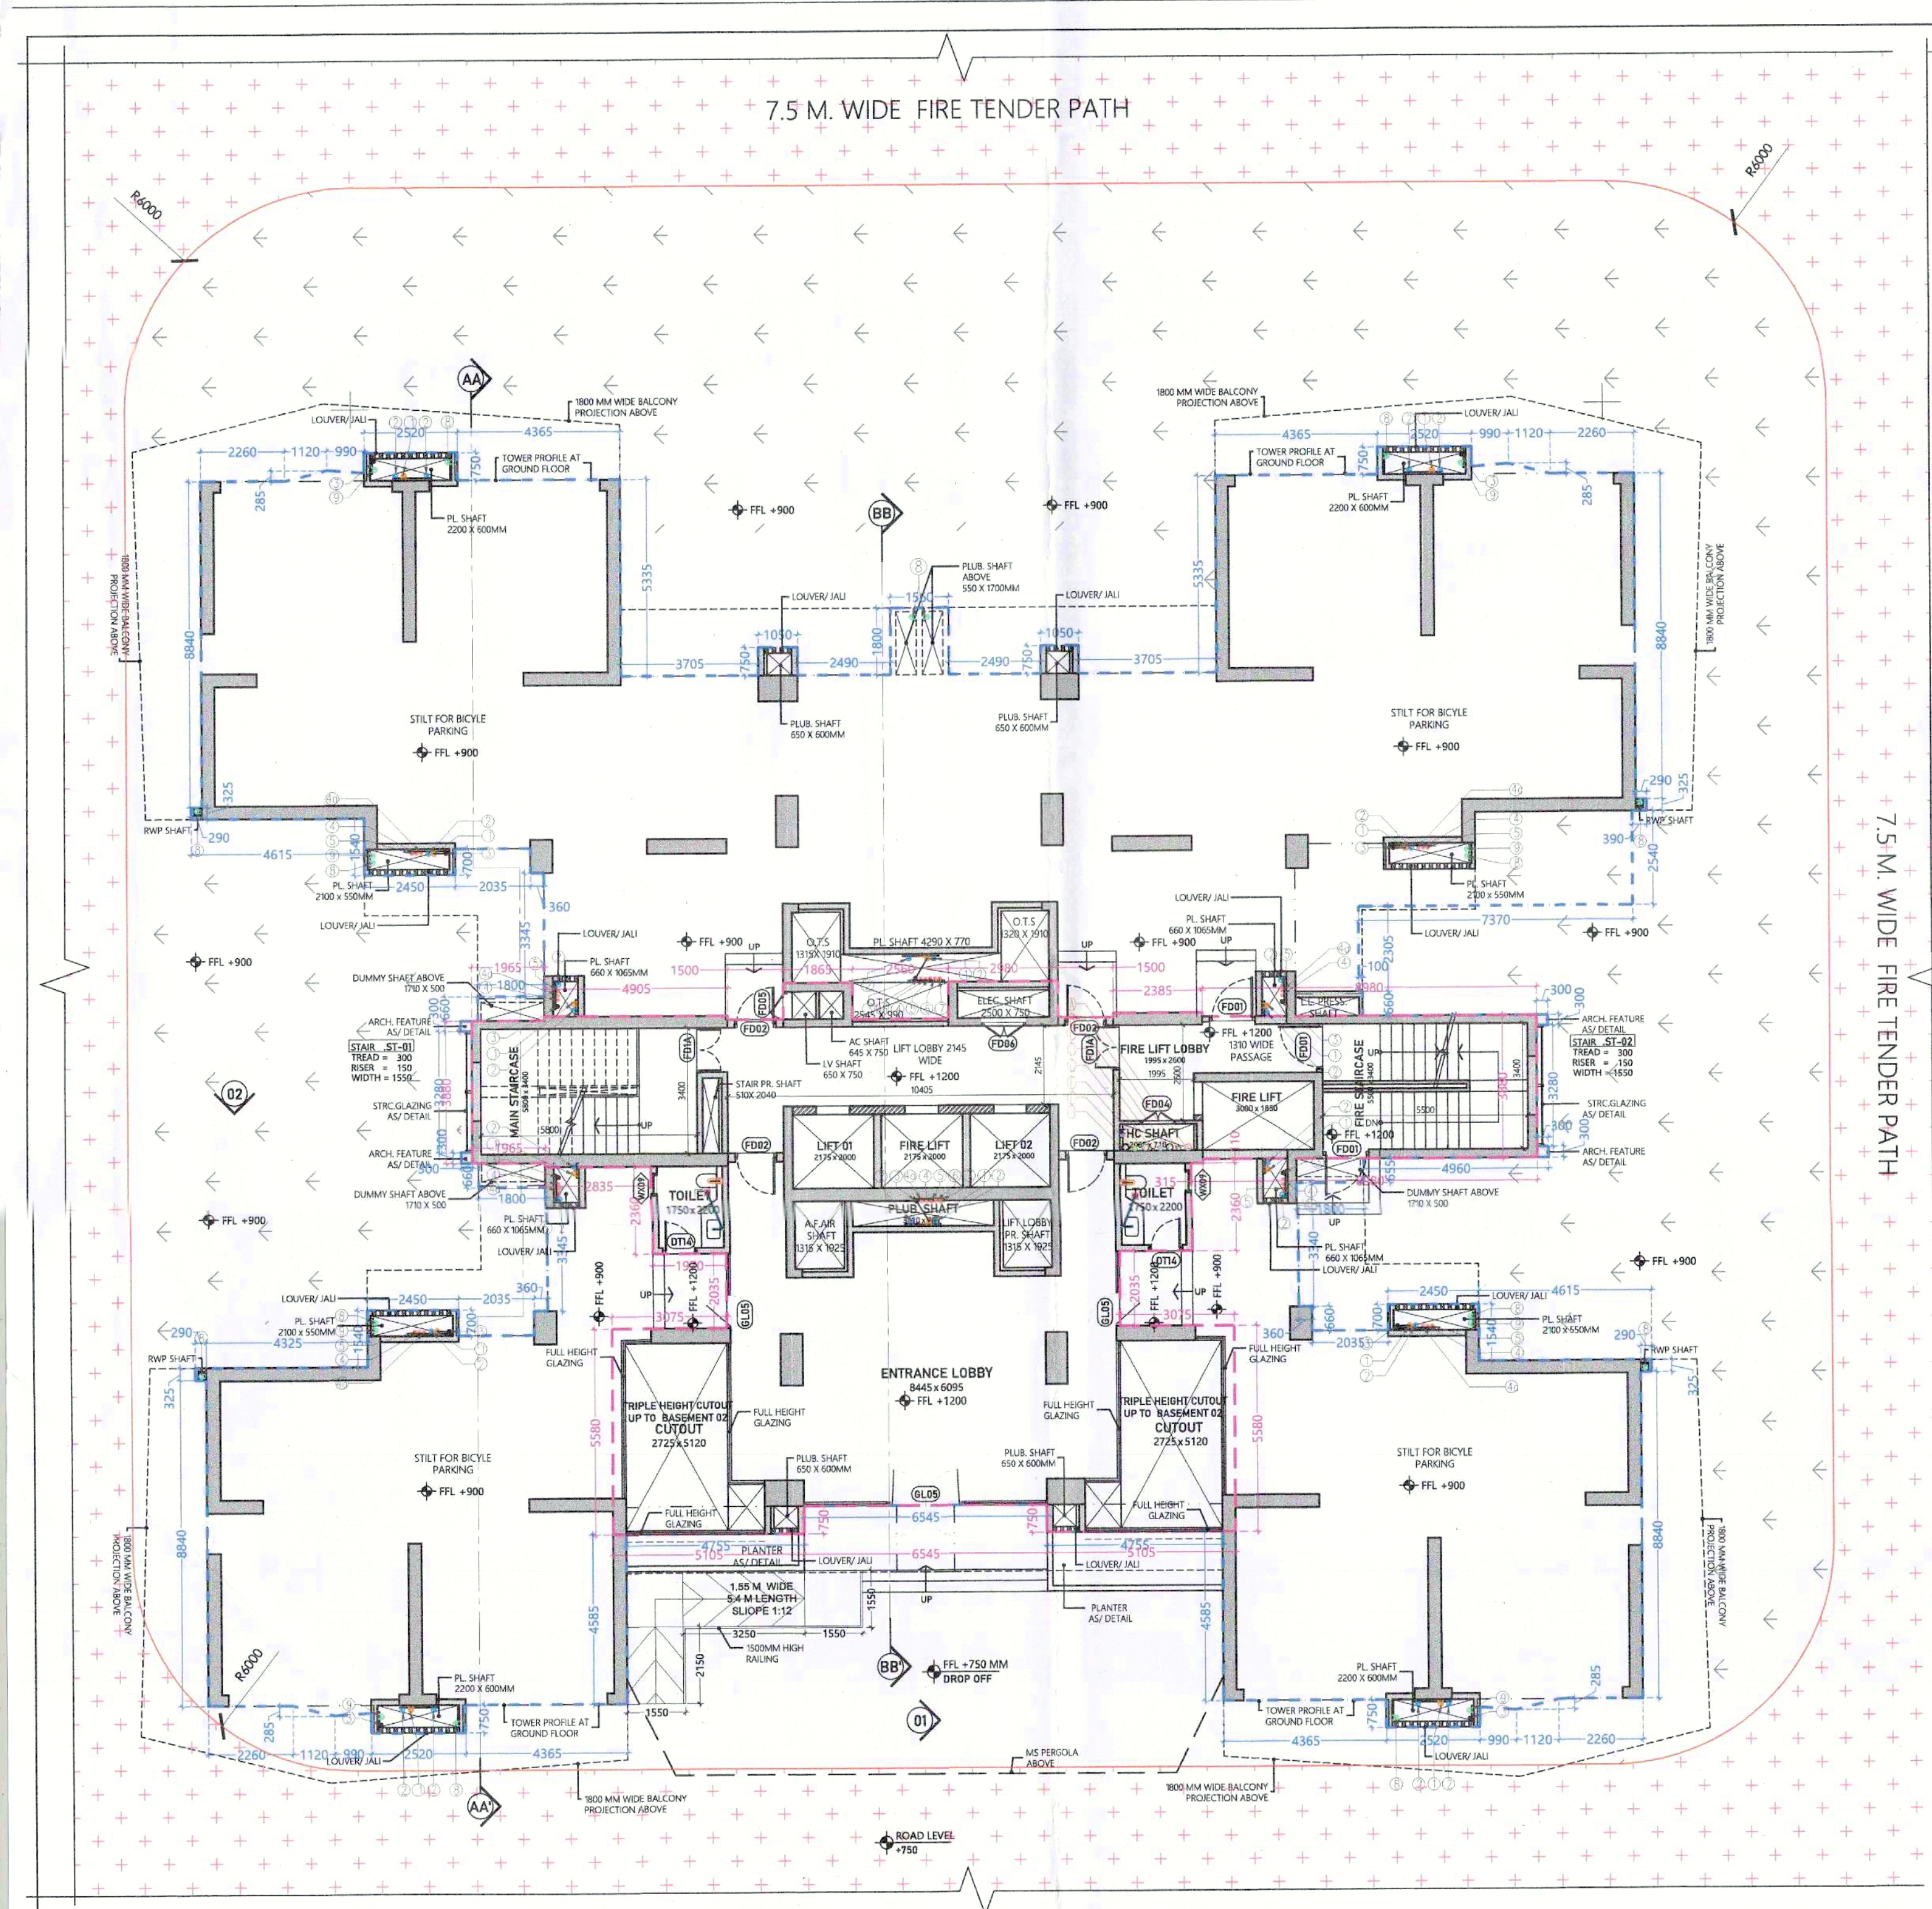

GROUND COVERAGE				
ID	X	Y	Multipl x Count	Area (sqm)
A COVERED AREA				
CC01	2330	0.750	1.0	1.76
CC02	1230	0.750	1.0	0.92
CC03	6.675	2.540	1.0	16.96
CC04	2.450	1.540	1.0	3.78
CC05	4.875	0.840	1.0	4.10
CC06	4.745	5.420	1.0	25.54
CC07	6.845	4.670	1.0	31.97
CC08	22.970	0.860	1.0	19.65
CC09	1.965	3.880	1.0	7.62
CC10	1.800	0.660	1.0	1.19
CC11	0.300	0.300	1.0	0.09
CC12	20.215	11.890	1.0	240.36
CC13	1.800	5.320	1.0	9.56
CC14	4.860	3.880	1.0	18.68
CC15	25.000	0.840	1.0	21.00
CC16	16.055	3.830	1.0	61.49
CC17	1.080	0.750	1.0	0.81
CC18	1.560	1.800	1.0	2.81
CC19	0.330	0.330	1.0	0.11
CC20	2.360	1.340	1.0	3.16
CC21	1.700	2.305	1.0	3.92
CC22	0.400	1.0	1.0	0.40
TOTAL AREA "A"				941.63

TYPICAL FLOOR				
ID	X	Y	Multipl x Count	Area (sqm)
A COVERED AREA				
FF01	11.250	0.165	1.0	1.83
FF02	2.360	1.540	1.0	3.64
FF03	2.365	0.840	1.0	1.99
FF04	2.440	1.500	1.0	3.66
FF05	0.560	0.325	1.0	0.18
FF06	2.360	0.750	1.0	1.77
FF07	2.080	4.005	1.0	8.33
FF08	1.560	1.800	1.0	2.81
FF09	16.055	3.830	1.0	61.49
FF10	28.840	3.880	1.0	111.12
FF11	20.215	4.005	1.0	80.96
FF12	16.055	5.330	1.0	85.57
FF13	1.800	0.660	1.0	1.19
TOTAL AREA "A"				910.47

B AREA SUBTRACTION				
CC01	2.200	0.600	1.0	1.32
CC02	0.200	0.200	1.0	0.04
CC03	2.210	0.550	1.0	1.22
CC04	0.550	1.700	1.0	0.93
CC05	0.865	1.065	1.0	0.92
CC06	1.710	0.500	1.0	0.86
CC07	1.915	0.710	1.0	1.36
CC08	0.850	0.750	1.0	0.64
CC09	2.175	2.000	1.0	4.35
CC10	3.880	1.260	1.0	4.88
CC11	5.500	3.400	1.0	18.70
CC12	3.470	1.310	1.0	4.55
CC13	1.865	2.860	1.0	5.32
CC14	0.830	1.200	1.0	1.00
CC15	5.800	3.400	1.0	19.72
CC16	0.430	2.040	1.0	0.88
CC17	0.645	0.750	1.0	0.48
CC18	2.960	1.070	1.0	3.16
CC19	2.630	0.750	1.0	1.98
CC20	1.320	1.910	1.0	2.53
CC21	4.260	0.770	1.0	3.29
CC22	1.400	1.925	1.0	2.69
CC23	3.805	0.785	1.0	2.99
TOTAL AREA "B"				112.56
NET AREA "A+B" TYPICAL FLOOR FAR				797.88

TYPICAL FLOOR BALCONY FAR				
ID	X	Y	Multipl x Count	Area (sqm)
A COVERED AREA				
BF01	0.980	0.210	1.0	0.21
BF02	0.980	0.075	0.5	0.10
BF03	1.112	0.285	0.5	0.16
TOTAL AREA "A"				0.47

TYPICAL FLOOR NON-FAR				
ID	X	Y	Multipl x Count	Area (sqm)
A COVERED AREA				
NF01	5.500	3.400	1.0	18.70
NF02	3.470	1.310	1.0	4.55
NF03	1.865	2.860	1.0	5.32
NF04	0.830	1.200	1.0	1.00
NF05	5.800	3.400	1.0	19.72
TOTAL AREA "A"				49.15

B AREA SUBTRACTION				
SN01	2.400	0.300	1.0	0.72
SN02	2.700	0.300	1.0	0.81
TOTAL AREA "B"				1.53
NET AREA "A+B" TYPICAL FLOOR NON-FAR				47.62

GROUND COVERAGE				
ID	X	Y	Multipl x Count	Area (sqm)
A COVERED AREA				
FF01	5.105	3.880	1.0	19.61
FF02	5.450	4.880	1.0	26.41
FF03	10.005	2.035	1.0	20.36
FF04	14.545	2.380	1.0	34.33
FF05	1.965	3.880	1.0	7.62
FF06	4.905	4.100	1.0	20.11
FF07	16.045	3.880	1.0	61.50
FF08	2.365	4.100	1.0	9.74
FF09	8.880	3.880	1.0	34.84
FF10	1.865	0.860	1.0	1.61
FF11	2.360	0.860	1.0	2.05
TOTAL AREA "A"				283.16

B AREA SUBTRACTION				
CC01	2.725	5.080	1.0	13.91
CC02	0.880	1.250	1.0	1.10
TOTAL AREA "B"				30.14
NET AREA "A+B" GROUND FLOOR FAR				253.02

TYPICAL FLOOR				
ID	X	Y	Multipl x Count	Area (sqm)
A COVERED AREA				
FF01	11.250	0.165	1.0	1.83
FF02	2.360	1.540	1.0	3.64
FF03	2.365	0.840	1.0	1.99
FF04	2.440	1.500	1.0	3.66
FF05	0.560	0.325	1.0	0.18
FF06	2.360	0.750	1.0	1.77
FF07	2.080	4.005	1.0	8.33
FF08	1.560	1.800	1.0	2.81
FF09	16.055	3.830	1.0	61.49
FF10	28.840	3.880	1.0	111.12
FF11	20.215	4.005	1.0	80.96
FF12	16.055	5.330	1.0	85.57
FF13	1.800	0.660	1.0	1.19
TOTAL AREA "A"				910.47

B AREA SUBTRACTION				
CC01	2.200	0.600	1.0	1.32
CC02	0.200	0.200	1.0	0.04
CC03	2.210	0.550	1.0	1.22
CC04	0.550	1.700	1.0	0.93
CC05	0.865	1.065	1.0	0.92
CC06	1.710	0.500	1.0	0.86
CC07	1.915	0.710	1.0	1.36
CC08	0.850	0.750	1.0	0.64
CC09	2.175	2.000	1.0	4.35
CC10	3.880	1.260	1.0	4.88
CC11	5.500	3.400	1.0	18.70
CC12	3.470	1.310	1.0	4.55
CC13	1.865	2.860	1.0	5.32
CC14	0.830	1.200	1.0	1.00
CC15	5.800	3.400	1.0	19.72
CC16	0.430	2.040	1.0	0.88
CC17	0.645	0.750	1.0	0.48
CC18	2.960	1.070	1.0	3.16
CC19	2.630	0.750	1.0	1.98
CC20	1.320	1.910	1.0	2.53
CC21	4.260	0.770	1.0	3.29
CC22	1.400	1.925	1.0	2.69
CC23	3.805	0.785	1.0	2.99
TOTAL AREA "B"				112.56
NET AREA "A+B" TYPICAL FLOOR FAR				797.88

TYPICAL FLOOR BALCONY FAR				
ID	X	Y	Multipl x Count	Area (sqm)
A COVERED AREA				
BF01	0.980	0.210	1.0	0.21
BF02	0.980	0.075	0.5	0.10
BF03	1.112	0.285	0.5	0.16
TOTAL AREA "A"				0.47

TYPICAL FLOOR NON-FAR				
ID	X	Y	Multipl x Count	Area (sqm)
A COVERED AREA				
NF01	5.500	3.400	1.0	18.70
NF02	3.470	1.310	1.0	4.55
NF03	1.865	2.860	1.0	5.32
NF04	0.830	1.200	1.0	1.00
NF05	5.800	3.400	1.0	19.72
TOTAL AREA "A"				49.15

B AREA SUBTRACTION				
SN01	2.400	0.300	1.0	0.72
SN02	2.700	0.300	1.0	0.81
TOTAL AREA "B"				1.53
NET AREA "A+B" TYPICAL FLOOR NON-FAR				47.62

TYPICAL FLOOR BALCONY FAR				
ID	X (m)	Y (m)	Multipl x Count (nos)	Area (sqm)
A COVERED AREA				
BF01	0.980	0.210	1.0	= 0.83
BF02	0.980	0.075	0.5	= 0.15
BF03	1.112	0.285	0.5	= 0.83
				=

TYPICAL FLOOR NON-FAR				
ID	X (m)	Y (m)	Multipl x Count (nos)	Area (sqm)
A COVERED AREA				
NF01	5.500	3.400	1.0	= 18.70
NF02	3.470	1.310	1.0	= 4.55
NF				

TOWER G1, G2 & G3					
S.No	FLOORS	GROUND COVERAGE (SQM)	FAR(SQM)	NON-FAR(SQM)	BULTUP AREA(SQM)
1	BASMENT				
2	GROUND SILLFLOOR	941.63	233.02	708.60	941.63
3	1 st FLOOR		47.62	47.62	847.12
4	2 nd FLOOR		799.50	47.62	847.12
5	3 rd FLOOR		799.50	47.62	847.12
6	4 th FLOOR		799.50	47.62	847.12