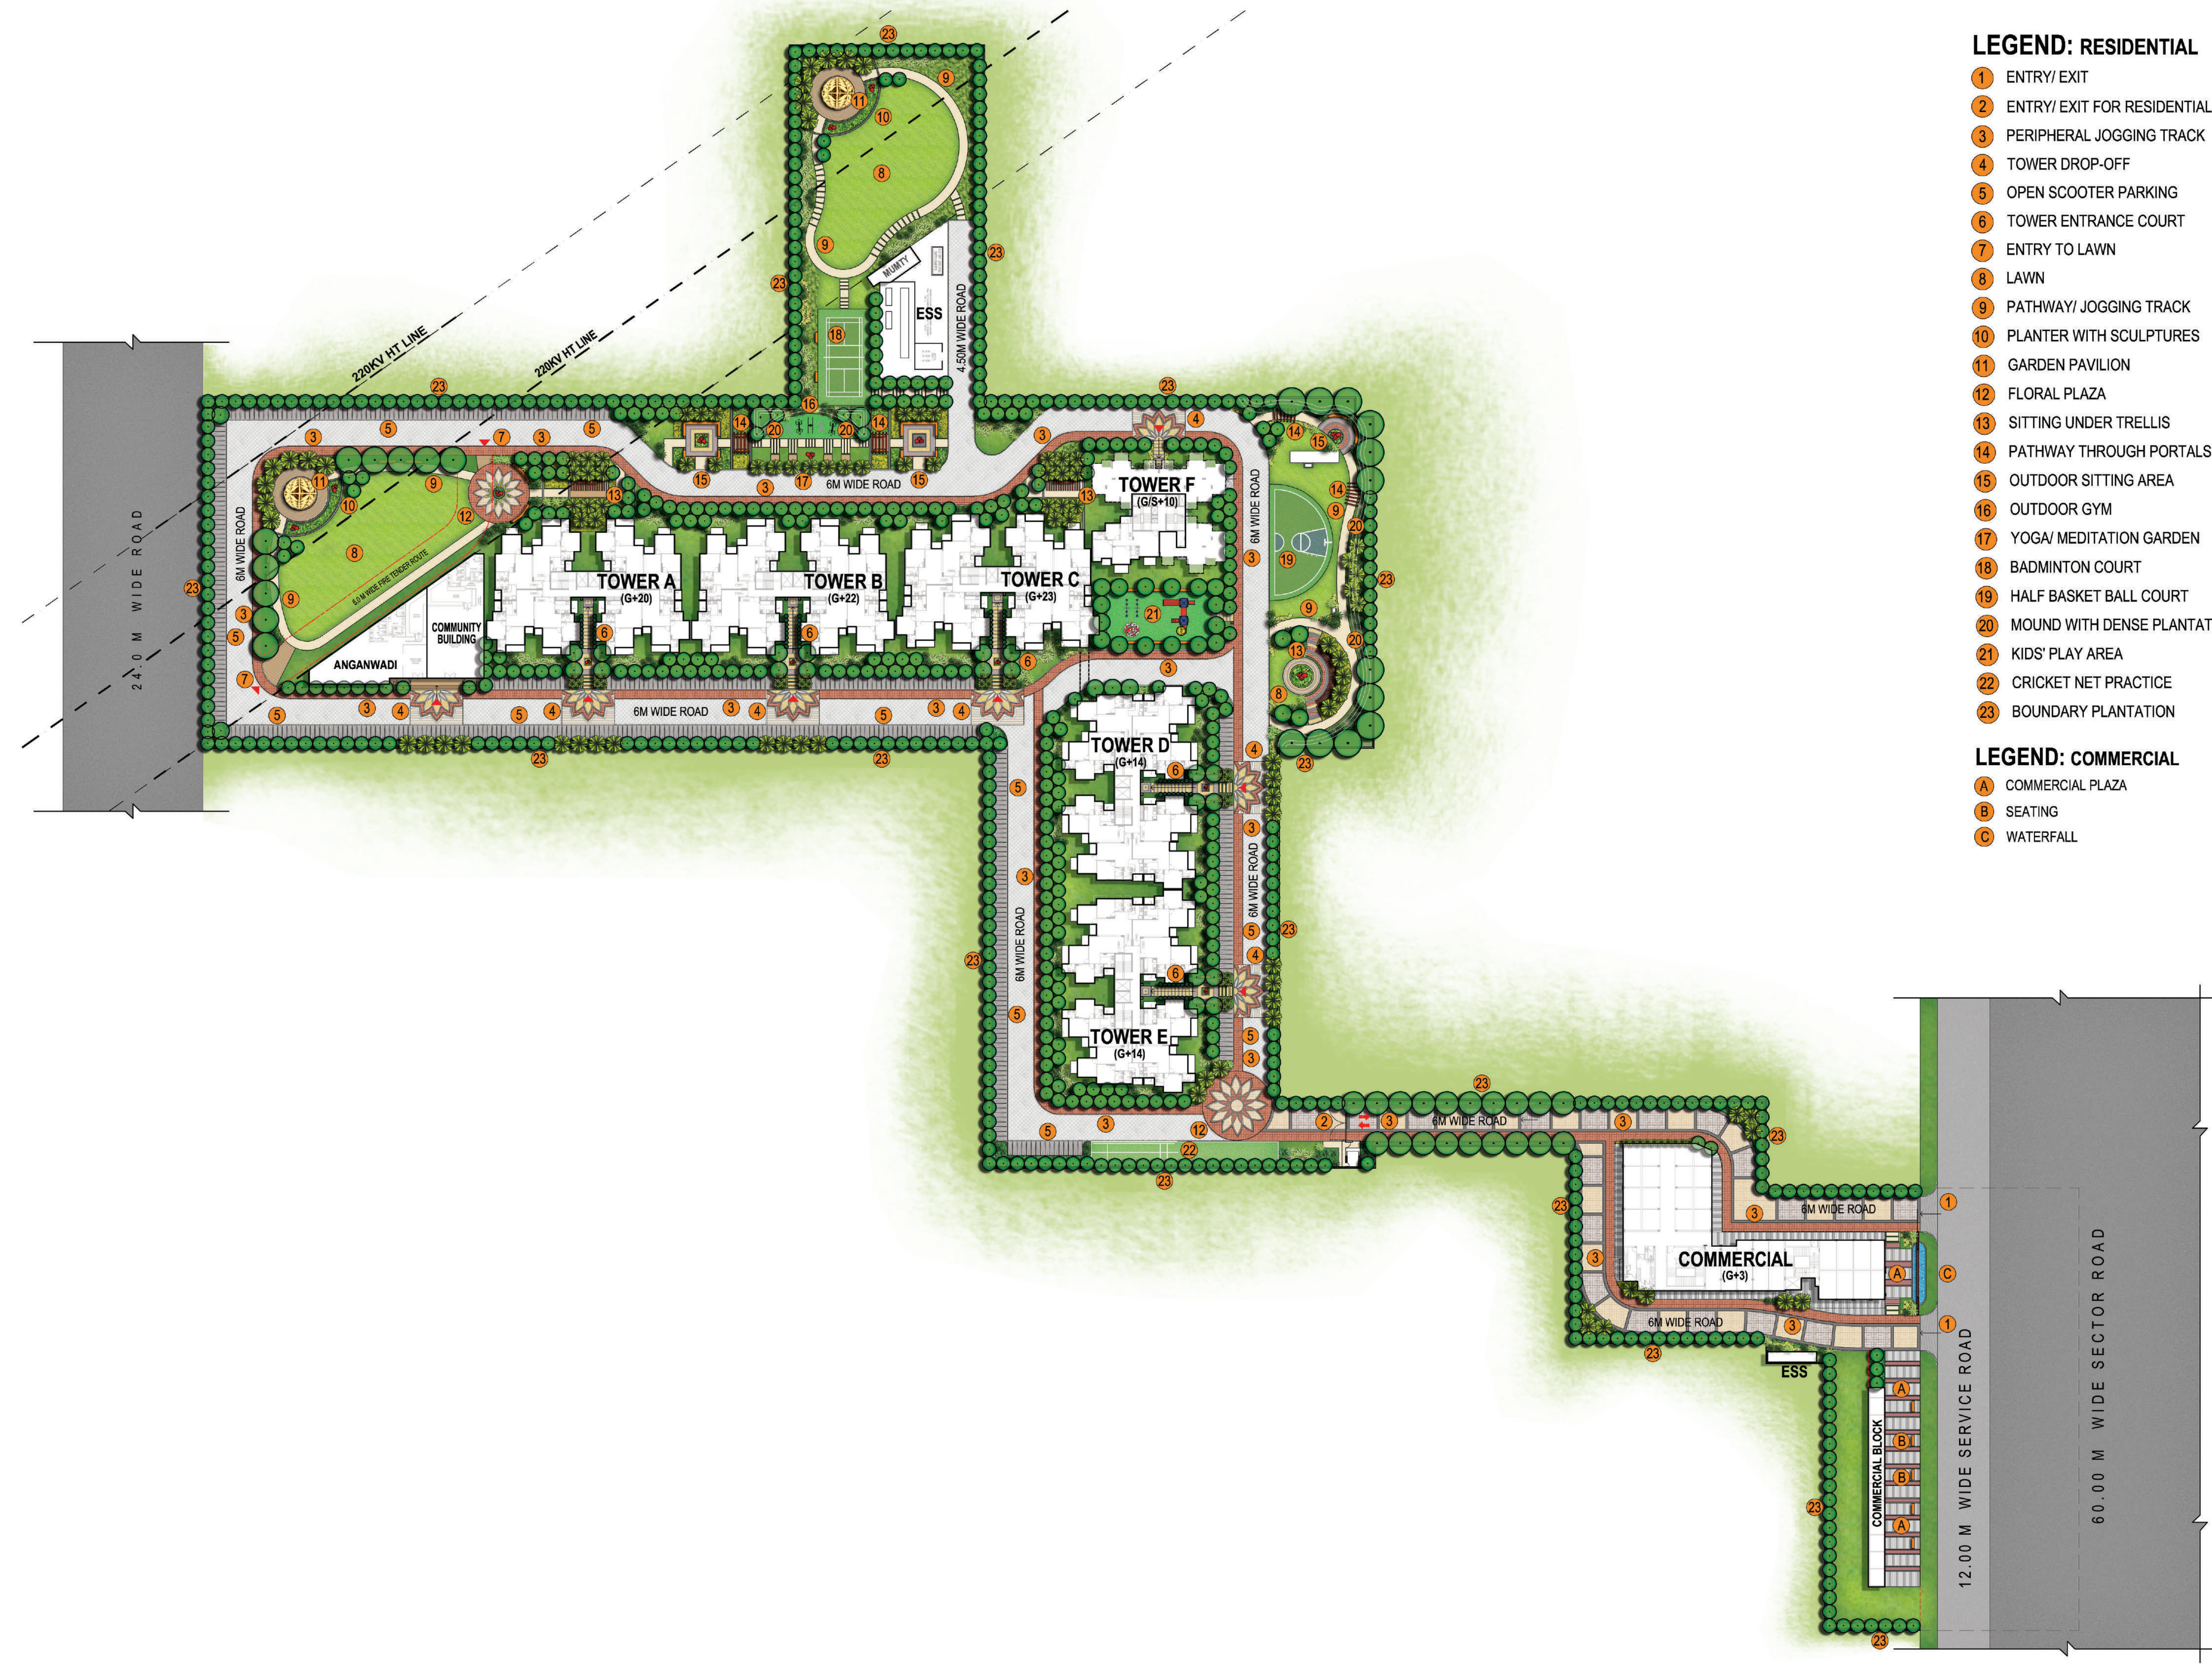


LEGEND: RESIDENTIAL

1. ENTRY/ EXIT
2. ENTRY/ EXIT FOR RESIDENTIAL AREA
3. PERIPHERAL JOGGING TRACK
4. TOWER DROP-OFF
5. OPEN SCOOTER PARKING
6. TOWER ENTRANCE COURT
7. ENTRY TO LAWN
8. LAWN
9. PATHWAY/ JOGGING TRACK
10. PLANTER WITH SCULPTURES
11. GARDEN PAVILION
12. FLORAL PLAZA
13. SITTING UNDER TRELLIS
14. PATHWAY THROUGH PORTALS
15. OUTDOOR SITTING AREA
16. OUTDOOR GYM
17. YOGA/ MEDITATION GARDEN
18. BADMINTON COURT
19. HALF BASKET BALL COURT
20. MOUND WITH DENSE PLANTATION
21. KIDS' PLAY AREA
22. CRICKET NET PRACTICE
23. BOUNDARY PLANTATION

LEGEND: COMMERCIAL

- A COMMERCIAL PLAZA
- B SEATING
- C WATERFALL

LEGEND:
HARD LANDSCAPE:

LEGEND	DESCRIPTION
	TOWER DROP-OFF
	PATHWAY/ JOGGING TRACK
	STEPPING STONES
	SYNTHETIC SURFACE FOR KIDS' PLAY AREA
	DRIVEWAY
	SEATS
	SCULPTURE
	ENTRY/ EXIT POINTS

SOFT LANDSCAPE:

LEGEND	DESCRIPTION
	PLANTING BED/ PLANTER
	LAWN
	ORNAMENTAL FOLIAGE/ FLOWERING TREES
	ORNAMENTAL PALM TREES

Site Area: 5.238 Acres

Two Wheeler Parking Statistics

Considered Parking Size 2500mm (L) x 800mm (W)

Achieved Two Wheeler Parks - 556 nos.

N 0 10 20 30M SCALE 1:500

Signature Global Housing
Sec -63A, Gurugram, Haryana

Landscape Concept Plan

Dwg. No. **L01R6** (March 26, 2021)
Job. No. SGHG - 469/L

SINGAL ASSOCIATES
Landscape Architects | Architects | Planners
D-220, Anand Vihar, New Delhi - 110092.
T: (011) 4242 7206 ; E: design@singalassociates.com