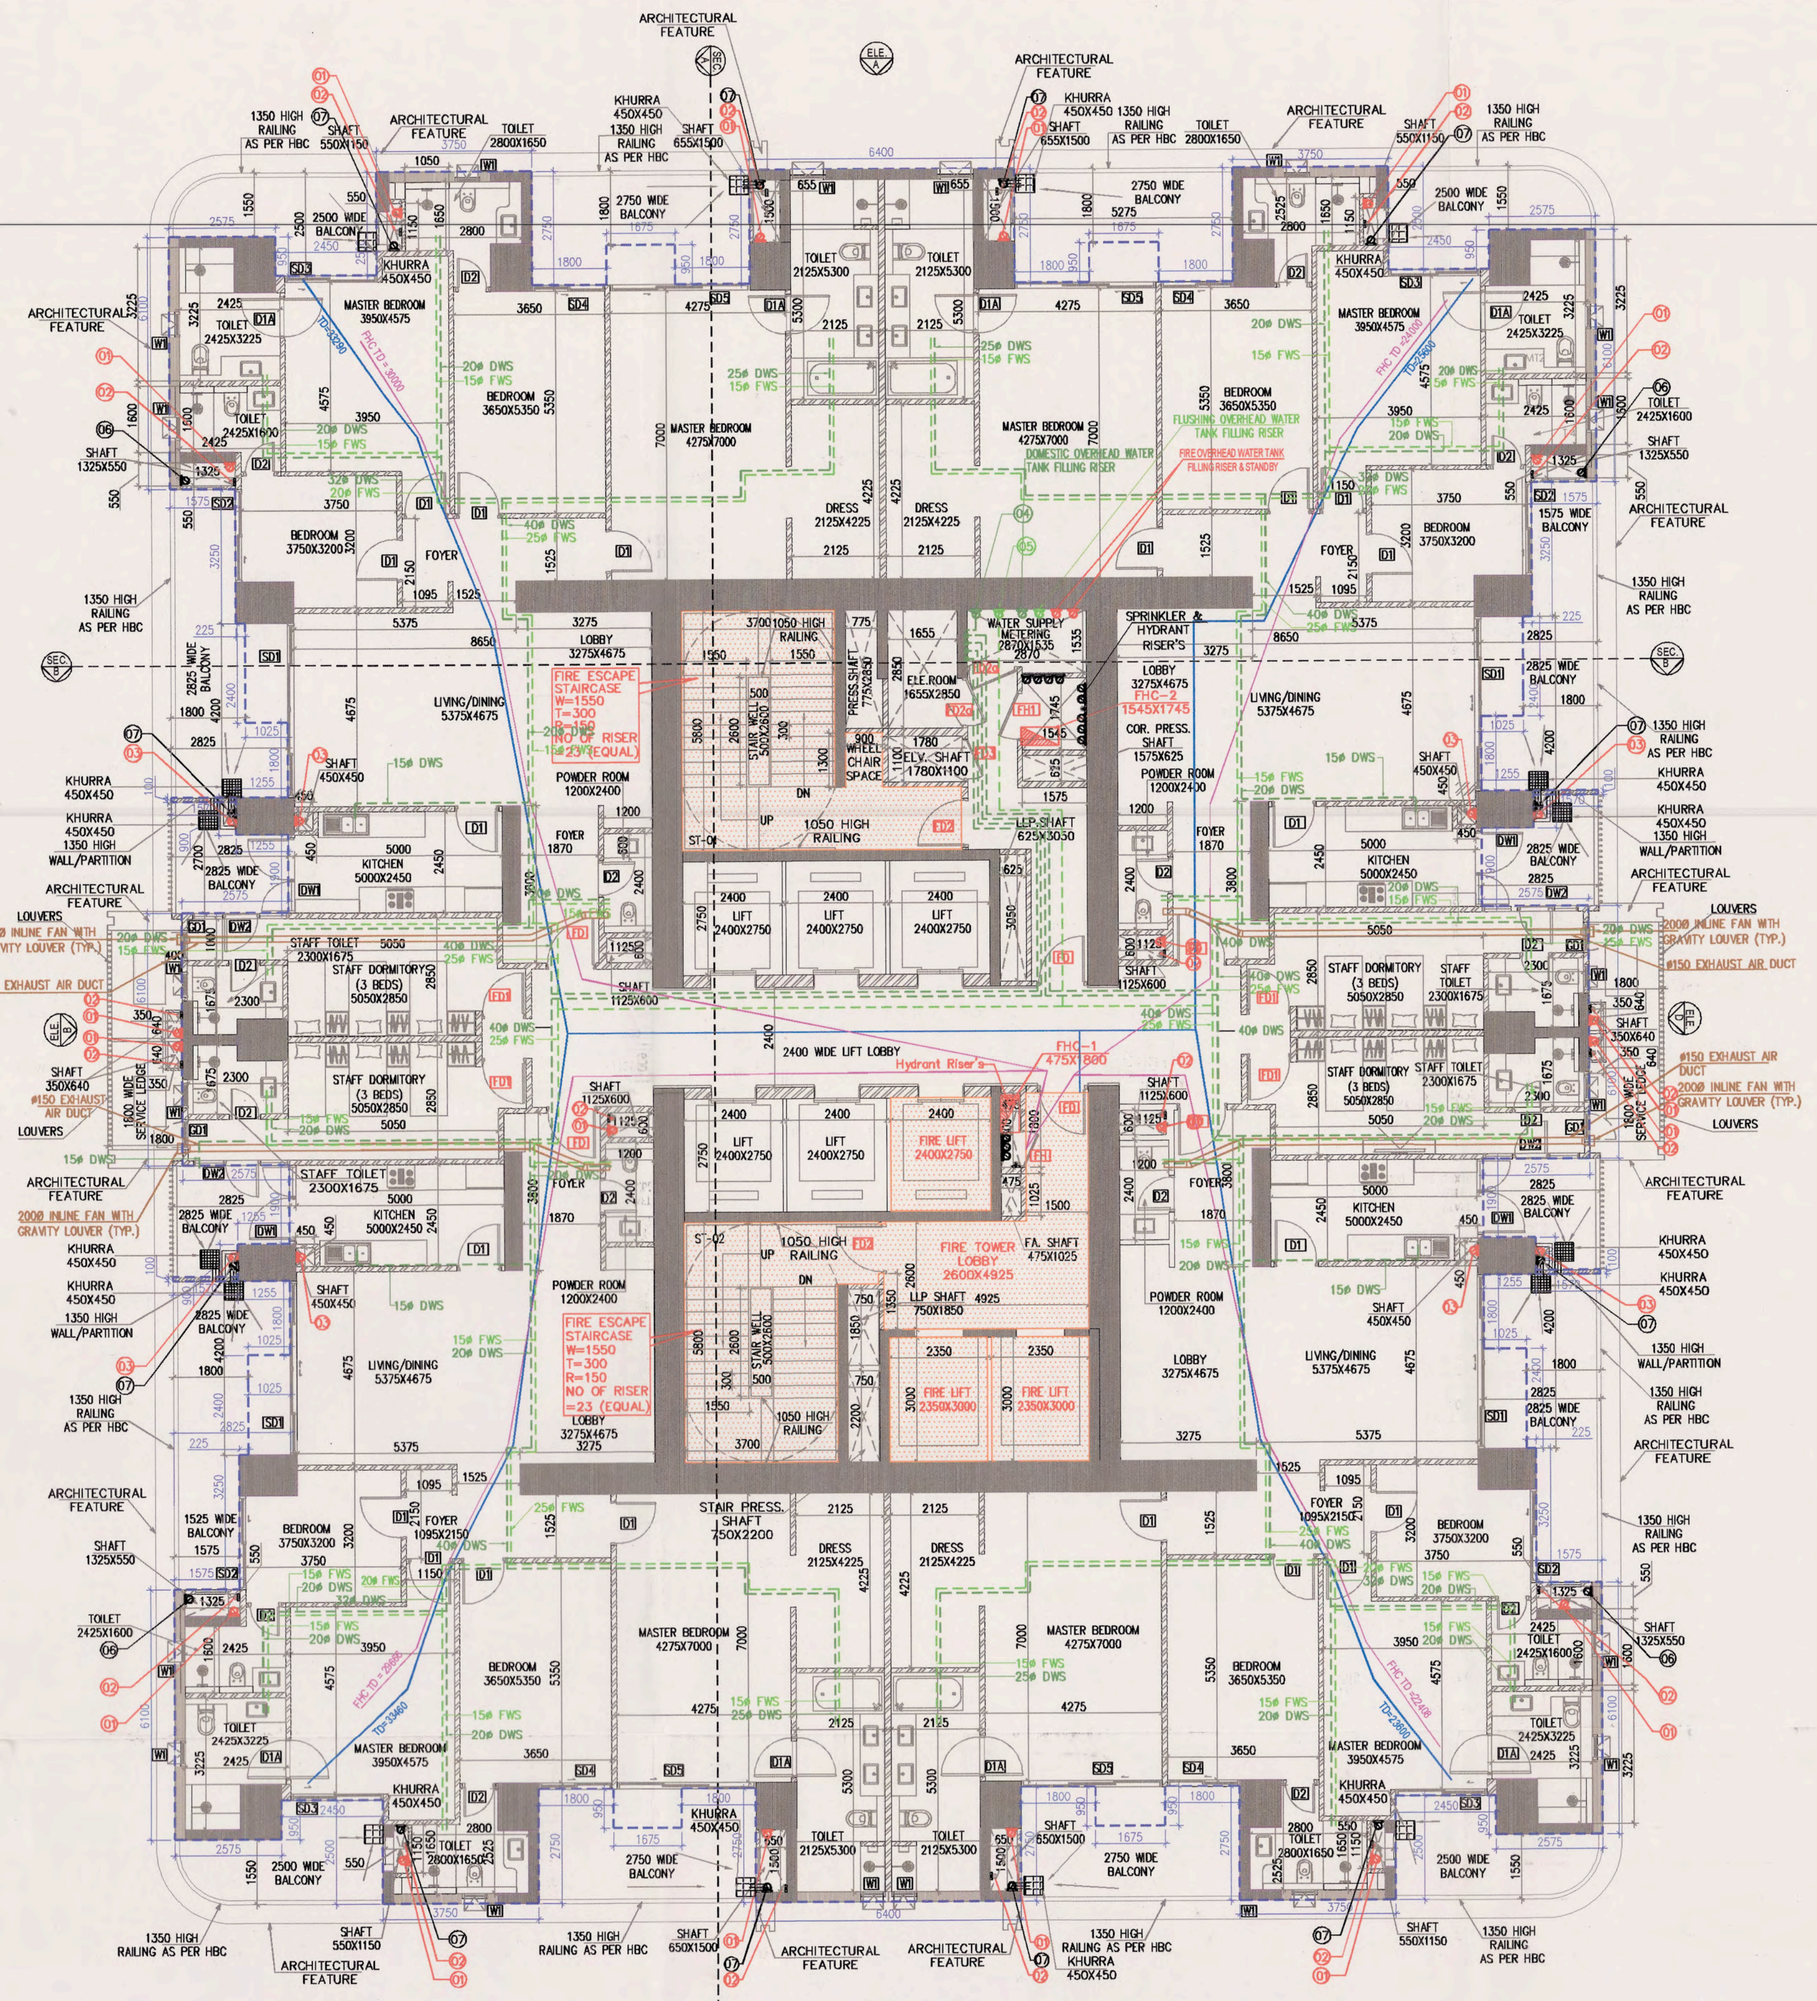
ARCHITECTURAL FEATURE
KHURRA 450X450
1350 HIGH RAILING AS PER HBC
SHAFT 550X1150
SHAFT 655X1500
TOILET 2800X1650
2750 WIDE BALCONY
2500 WIDE BALCONY
MASTER BEDROOM 3950X4575
BEDROOM 3650X5350
MASTER BEDROOM 4275X7000
TOILET 2125X5300
DRESS 2125X4225
TOILET 2425X3225
TOILET 2425X1600
SHAFT 1325X550
BEDROOM 3750X3200
FOYER
1575 WIDE BALCONY
LOBBY 3275X4675
FIRE ESCAPE STAIRCASE W=1550 T=300 R=150 NO OF RISER =23 (EQUAL)
LIVING/DINING 5375X4675
POWDER ROOM 1200X2400
KITCHEN 5000X2450
2825 WIDE BALCONY
SHAFT 450X450
WATER SUPPLY METERING 2820X1035
SPRINKLER & HYDRANT RISER'S
FHC-2 1545X1745
COR. PRESS. SHAFT 1575X625
ELE.ROOM 1655X2850
1050 HIGH RAILING
WHEEL CHAIR SPACE
ELEV.-SHAFT 1780X1100
LEP SHAFT 625X3050
LIFT 2400X2750
2400 WIDE LIFT LOBBY
FHC-1 475X880
Hydrant Riser's
STAIR PRESS. SHAFT 750X2200
FIRE LIFT 2400X2750
FIRE TOWER LOBBY 2600X4925
FA SHAFT 475X1025
LIP SHAFT 4925 750X1850
FIRE LIFT 2350X3000
STAFF DORMITORY (3 BEDS) 5050X2850
STAFF TOILET 2300X1675
STAFF TOILET 5050
LOUVERS
200Ø INLINE FAN WITH GRAVITY LOUVER (TYP.)
#150 EXHAUST AIR DUCT
SERVICE DUCT 1800X450
SHAFT 3500X640
SHAFT 1125X600
SHAFT 650X1500
SHAFT 850X1500
KHURRA 450X450 1350 HIGH WALL/PARTITION
1350 HIGH RAILING AS PER HBC
ARCHITECTURAL FEATURE
SHAFT 1325X550
TOILET 2425X1600
TOILET 2425X3225
BEDROOM 3750X3200
1525 WIDE BALCONY
2825 WIDE BALCONY
STAIR WELL 500X2600
UP
DN
ST-01
ST-02
1050 HIGH RAILING
FIRE TOWER LOBBY 2600X4925
FA SHAFT 475X1025
LIP SHAFT 4925 750X1850
FIRE LIFT 2350X3000
STAIR PRESS. SHAFT 750X2200
DRESS 2125X4225
MASTER BEDROOM 4275X7000
BEDROOM 3650X5350
FLUSHING OVERHEAD WATER TANK FILLING RISER
OVERHEAD WATER TANK FILLING RISER & STANDBY
DOMESTIC OVERHEAD WATER TANK FILLING RISER
FOYER 1095X2150
LOBBY 3275X4675
LIVING/DINING 5375X4675
KITCHEN 5000X2450
POWDER ROOM 1200X2400
STAFF DORMITORY (3 BEDS) 5050X2850
STAFF TOILET 2300X1675
STAFF TOILET 5050
LOUVERS
200Ø INLINE FAN WITH GRAVITY LOUVER (TYP.)
#150 EXHAUST AIR DUCT
SERVICE DUCT 1800X450
SHAFT 3500X640
SHAFT 1125X600
SHAFT 650X1500
SHAFT 850X1500
KHURRA 450X450 1350 HIGH WALL/PARTITION
1350 HIGH RAILING AS PER HBC
ARCHITECTURAL FEATURE
SHAFT 1325X550
TOILET 2425X1600
TOILET 2425X3225
BEDROOM 3750X3200
1525 WIDE BALCONY
2825 WIDE BALCONY
SHAFT 450X450
LIFT 2400X2750
2400 WIDE LIFT LOBBY
FHC-1 475X880
Hydrant Riser's
FIRE LIFT 2400X2750
FIRE TOWER LOBBY 2600X4925
FA SHAFT 475X1025
LIP SHAFT 4925 750X1850
FIRE LIFT 2350X3000
STAIR PRESS. SHAFT 750X2200
DRESS 2125X4225
MASTER BEDROOM 4275X7000
BEDROOM 3650X5350