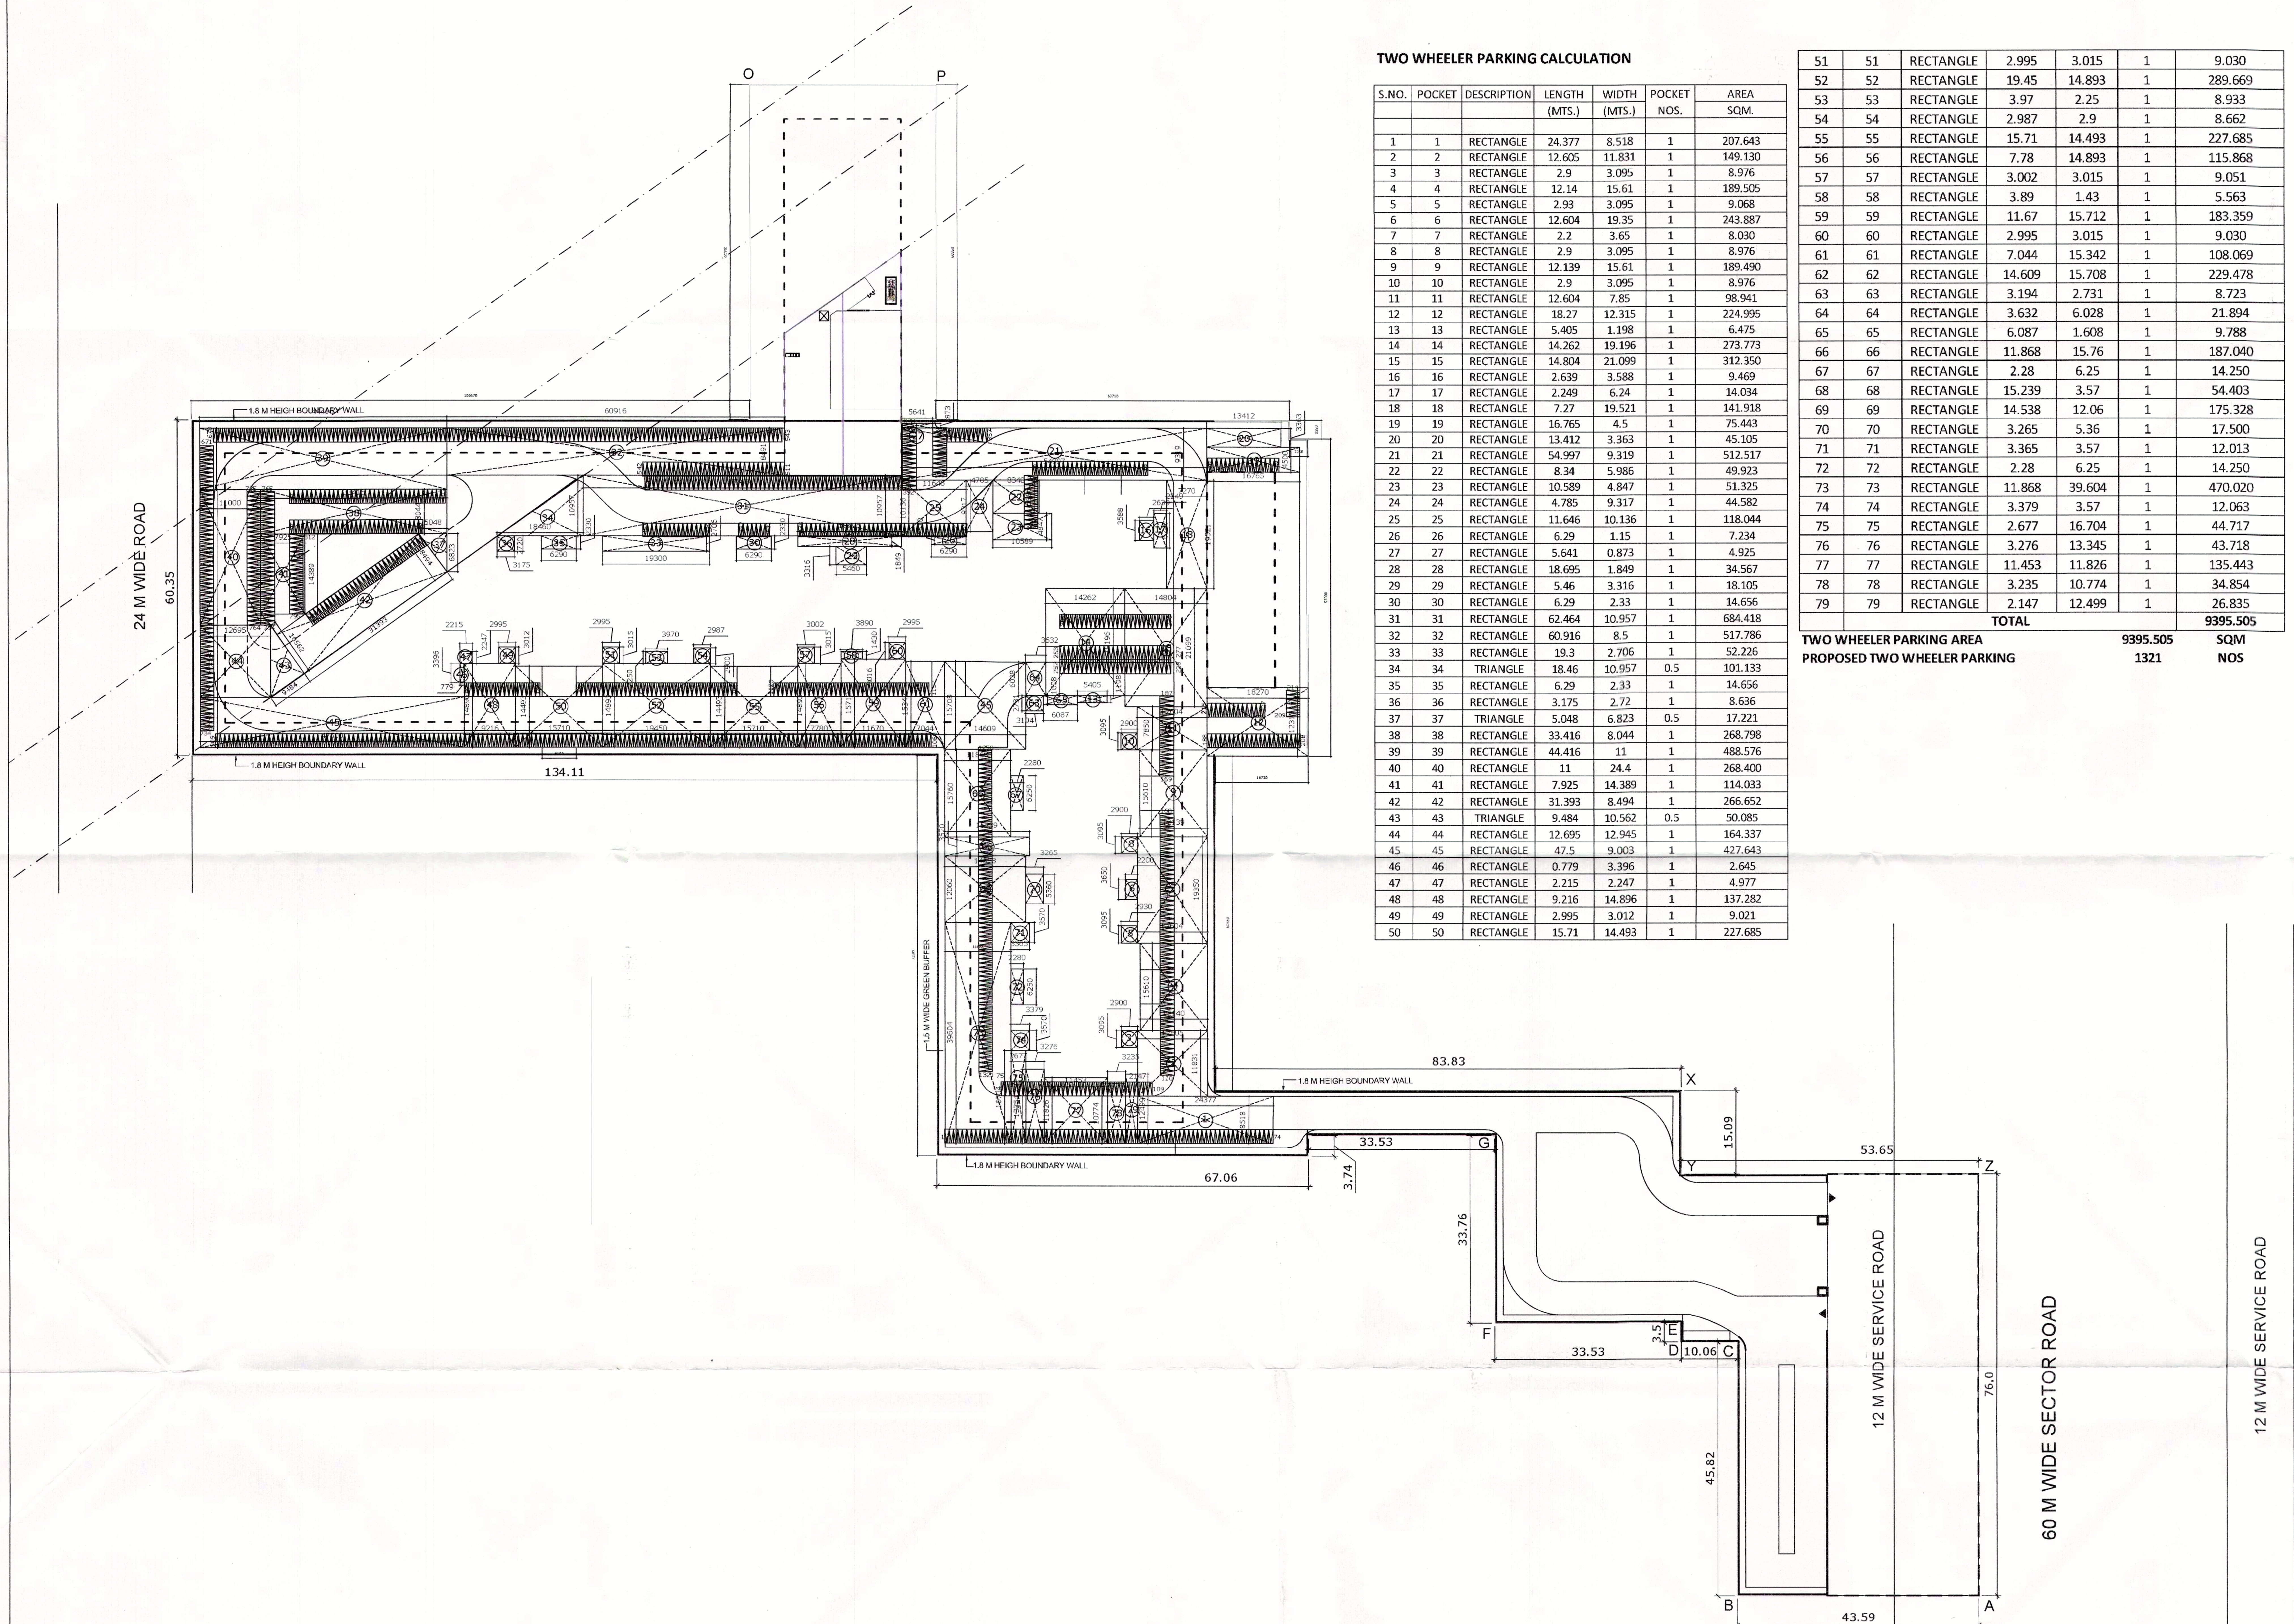


TWO WHEELER PARKING CALCULATION

S.NO.	POCKET	DESCRIPTION	LENGTH (MTS.)	WIDTH (MTS.)	POCKET NOS.	AREA SQM.
1	1	RECTANGLE	24.377	8.518	1	207.643
2	2	RECTANGLE	12.605	11.831	1	149.130
3	3	RECTANGLE	2.9	3.095	1	8.976
4	4	RECTANGLE	12.14	15.61	1	189.505
5	5	RECTANGLE	2.93	3.095	1	9.068
6	6	RECTANGLE	12.604	19.35	1	243.887
7	7	RECTANGLE	2.2	3.65	1	8.030
8	8	RECTANGLE	2.9	3.095	1	8.976
9	9	RECTANGLE	12.139	15.61	1	189.490
10	10	RECTANGLE	2.9	3.095	1	8.976
11	11	RECTANGLE	12.604	7.85	1	98.941
12	12	RECTANGLE	18.27	12.315	1	224.995
13	13	RECTANGLE	5.405	1.198	1	6.475
14	14	RECTANGLE	14.262	19.196	1	273.773
15	15	RECTANGLE	14.804	21.099	1	312.350
16	16	RECTANGLE	2.639	3.588	1	9.469
17	17	RECTANGLE	2.249	6.24	1	14.034
18	18	RECTANGLE	7.27	19.521	1	141.918
19	19	RECTANGLE	16.765	4.5	1	75.443
20	20	RECTANGLE	13.412	3.363	1	45.105
21	21	RECTANGLE	54.997	9.319	1	512.517
22	22	RECTANGLE	8.34	5.986	1	49.923
23	23	RECTANGLE	10.589	4.847	1	51.325
24	24	RECTANGLE	4.785	9.317	1	44.582
25	25	RECTANGLE	11.646	10.136	1	118.044
26	26	RECTANGLE	6.29	1.15	1	7.234
27	27	RECTANGLE	5.641	0.873	1	4.925
28	28	RECTANGLE	18.695	1.849	1	34.567
29	29	RECTANGLE	5.46	3.316	1	18.105
30	30	RECTANGLE	6.29	2.33	1	14.656
31	31	RECTANGLE	62.464	10.957	1	684.418
32	32	RECTANGLE	60.916	8.5	1	517.786
33	33	RECTANGLE	19.3	2.706	1	52.226
34	34	TRIANGLE	18.46	10.957	0.5	101.133
35	35	RECTANGLE	6.29	2.33	1	14.656
36	36	RECTANGLE	3.175	2.72	1	8.636
37	37	TRIANGLE	5.048	6.823	0.5	17.221
38	38	RECTANGLE	33.416	8.044	1	268.798
39	39	RECTANGLE	44.416	11	1	488.576
40	40	RECTANGLE	11	24.4	1	268.400
41	41	RECTANGLE	7.925	14.389	1	114.033
42	42	RECTANGLE	31.393	8.494	1	266.652
43	43	TRIANGLE	9.484	10.562	0.5	50.085
44	44	RECTANGLE	12.695	12.945	1	164.337
45	45	RECTANGLE	47.5	9.003	1	427.643
46	46	RECTANGLE	0.779	3.396	1	2.645
47	47	RECTANGLE	2.215	2.247	1	4.977
48	48	RECTANGLE	9.216	14.896	1	137.282
49	49	RECTANGLE	2.995	3.012	1	9.021
50	50	RECTANGLE	15.71	14.493	1	227.685
51	51	RECTANGLE	2.995	3.015	1	9.030
52	52	RECTANGLE	19.45	14.893	1	289.669
53	53	RECTANGLE	3.97	2.25	1	8.933
54	54	RECTANGLE	2.987	2.9	1	8.662
55	55	RECTANGLE	15.71	14.493	1	227.685
56	56	RECTANGLE	7.78	14.893	1	115.868
57	57	RECTANGLE	3.002	3.015	1	9.051
58	58	RECTANGLE	3.89	1.43	1	5.563
59	59	RECTANGLE	11.67	15.712	1	183.359
60	60	RECTANGLE	2.995	3.015	1	9.030
61	61	RECTANGLE	7.044	15.342	1	108.069
62	62	RECTANGLE	14.609	15.708	1	229.478
63	63	RECTANGLE	3.194	2.731	1	8.723
64	64	RECTANGLE	3.632	6.028	1	21.894
65	65	RECTANGLE	6.087	1.608	1	9.788
66	66	RECTANGLE	11.868	15.76	1	187.040
67	67	RECTANGLE	2.28	6.25	1	14.250
68	68	RECTANGLE	15.239	3.57	1	54.403
69	69	RECTANGLE	14.538	12.06	1	175.328
70	70	RECTANGLE	3.265	5.36	1	17.500
71	71	RECTANGLE	3.365	3.57	1	12.013
72	72	RECTANGLE	2.28	6.25	1	14.250
73	73	RECTANGLE	11.868	39.604	1	470.020
74	74	RECTANGLE	3.379	3.57	1	12.063
75	75	RECTANGLE	2.677	16.704	1	44.717
76	76	RECTANGLE	3.276	13.345	1	43.718
77	77	RECTANGLE	11.453	11.826	1	135.443
78	78	RECTANGLE	3.235	10.774	1	34.854
79	79	RECTANGLE	2.147	12.499	1	26.835
	TOTAL					9395.505

TWO WHEELER PARKING AREA 9395.505 **SQM**

PROPOSED TWO WHEELER PARKING 1321 **NOS**

This is a "PROVISIONAL BUILDING PLAN approved only for the purpose of inviting objections from the general public


Architect(HQ) | STP(HQ) Member Secretary BPAC | STP(G) Member BPAC | CTP(Hr.) Chairman BPAC

Ram Avtar Bassi AD(HQ)

JD PA ATP

DDT(HQ) Member BPAC

KEY PLAN

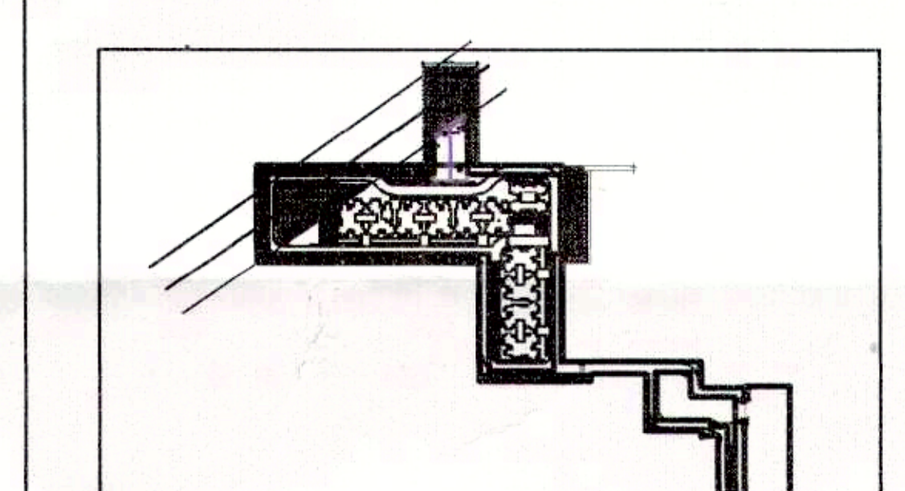

SUBMISSION DRAWING

CLIENT :

M/S. SIGNATURE GLOBAL (INDIA) PRIVATE LIMITED
Signature Global, 201 B 2ND FLOOR ,Tower-A
Signature Towers,Gurugram-122001

PROJECT :

PROPOSED BUILDING PLAN OF AFFORDABLE GROUP HOUSING COLONY FOR AN ADDITIONAL AREA MEASURING .74375 Acres(Licence No.-40 Dated 11.12.2020)IN ALREADY Licence Granted AFFORDABLE GROUP HOUSING COLONY Measuring 5.0 Acres (Licence No.- 69 , DATED - 26/06/2019) IN THE REVENUE STATE OF VILLAGE KADARPUR, SECTOR-63A, GURUGRAM, BEING DEVELOPED BY M/S SIGNATURE GLOBAL (INDIA) PVT.LTD

TITLE :

PARKING AREA CALCULATION

GRID
Grid Architecture Interiors Pvt. Ltd.
116, NEW MANGLA PURI
MEHRAULI GURGAON ROAD NEW DELHI-30
TEL : 26809974/75 FAX : 41838353
E, MAIL - info@gridplc.com

MEP CONSULTANT:
V Consulting
B-50, BASEMENT, SOAMI NAGAR
NEW DELHI-110017
TEL NO: 011-49848197 & 49849205
EMAIL: INFO@VCONSULTING.CO.IN

OWNER SIGN
SIGNATURE GLOBAL INDIA PVT. LTD.

ARCHITECT SIGN
MEENAKSHI KHANNA
CA/89/12359
Architect

DRG.NO.	SB/A- 02	NORTH
DATE	06-01-2021	N
SCALE	1 : 500	