
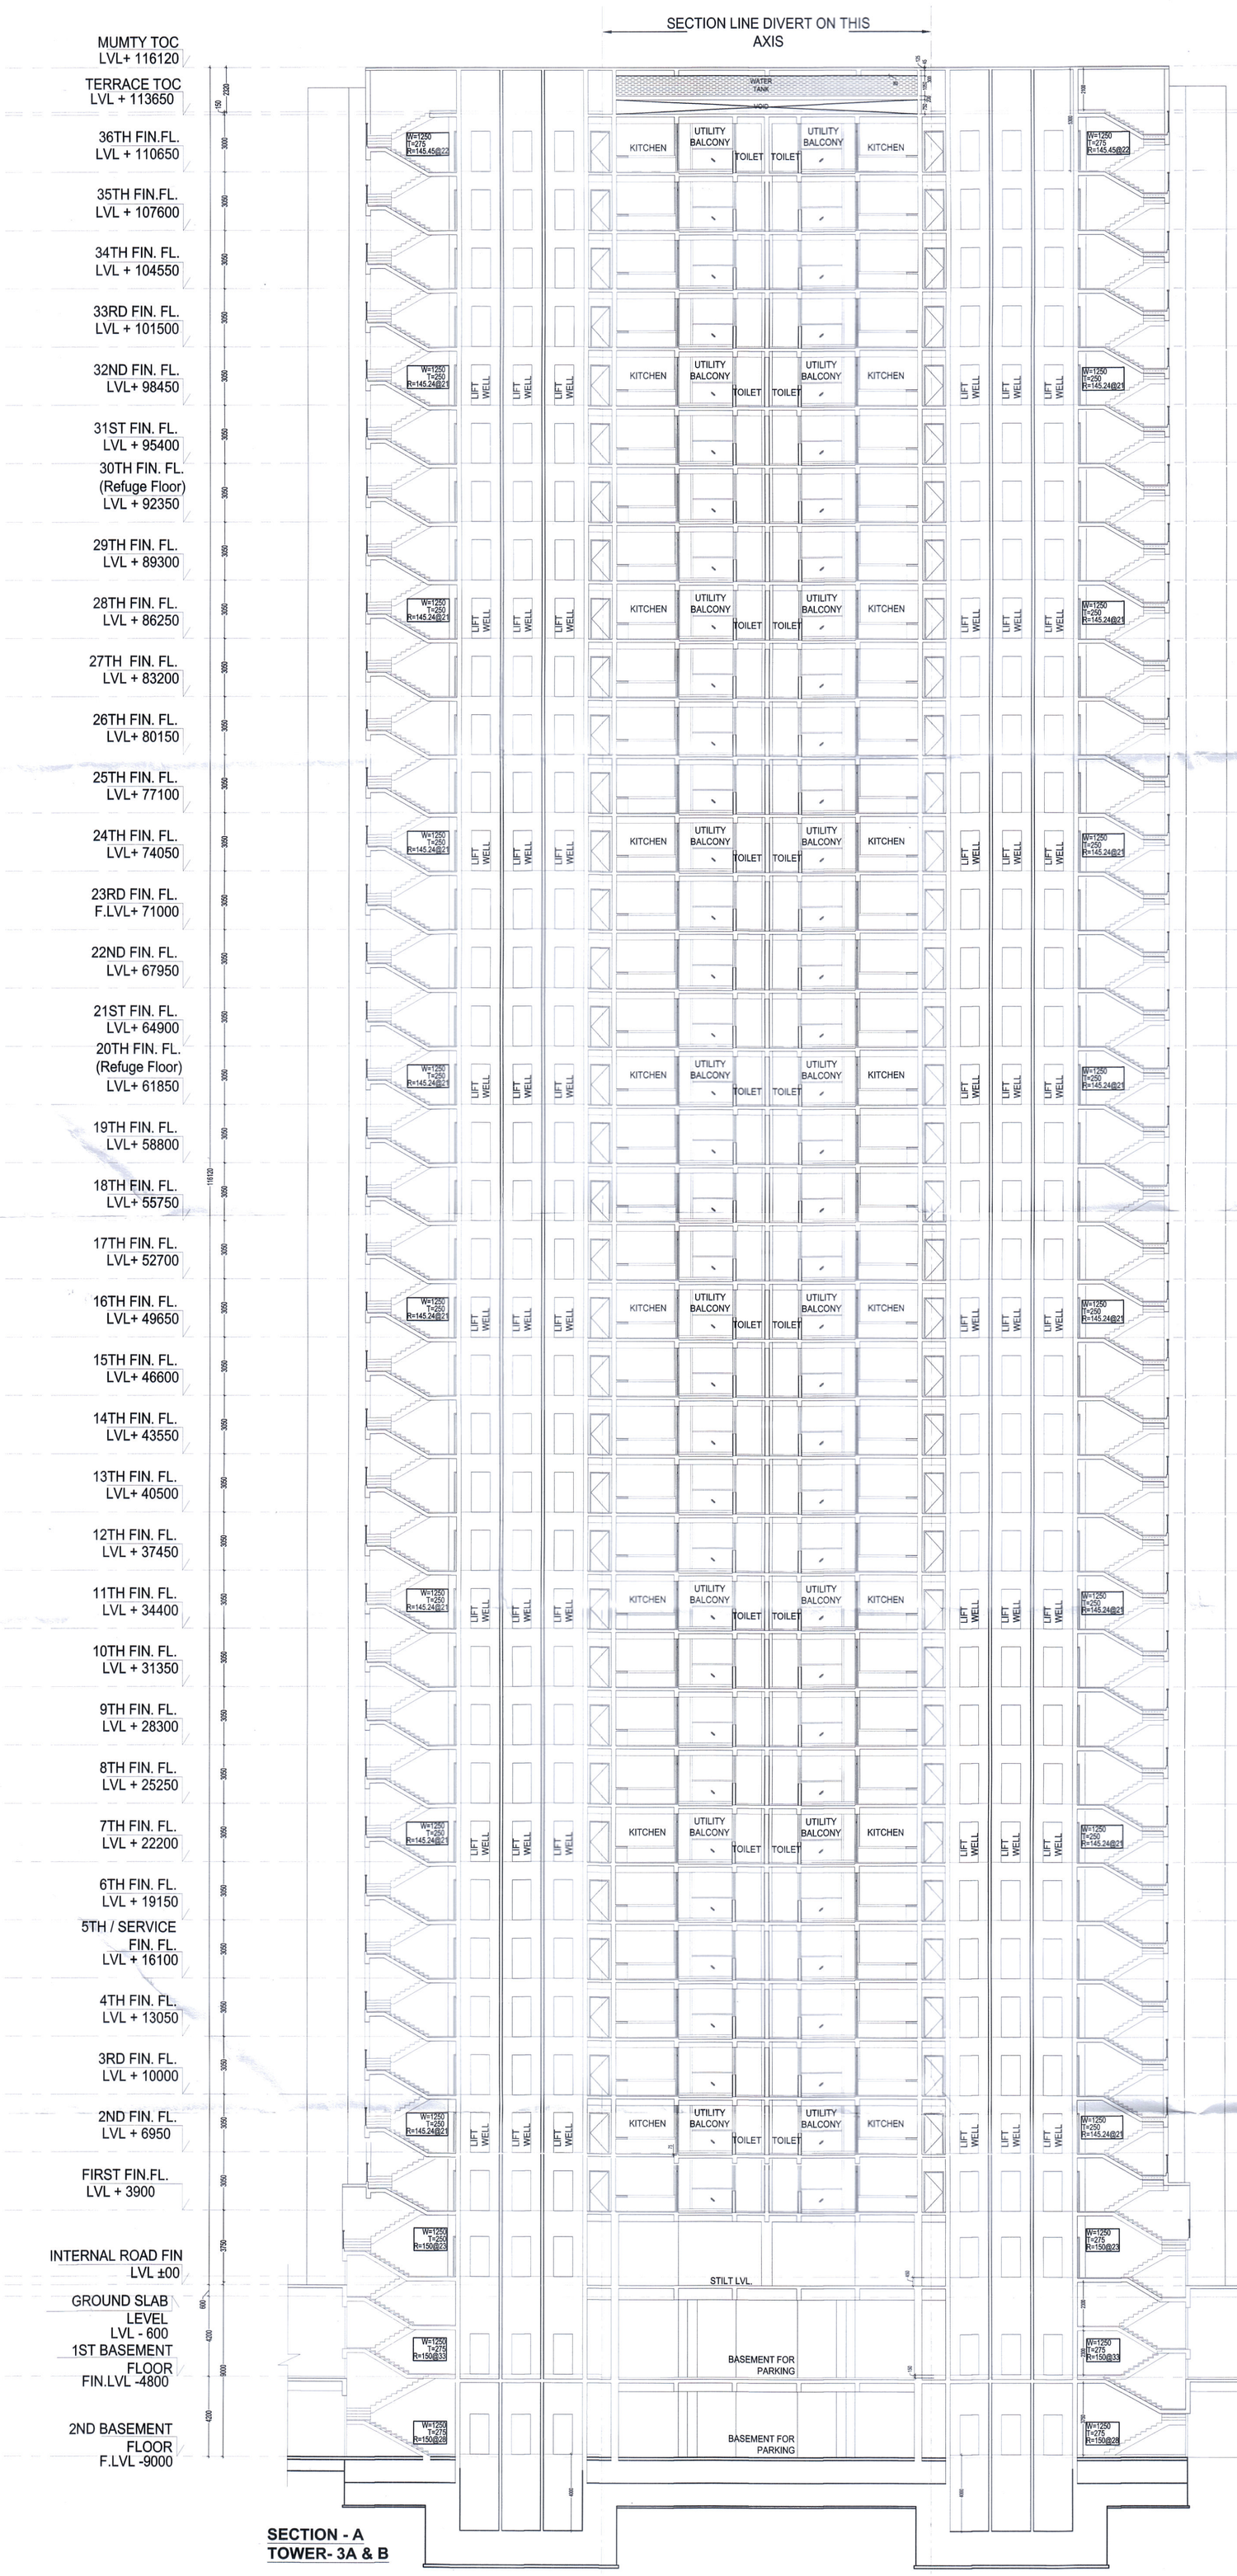


SECTION - A
TOWER- 3A & B

Key Plan

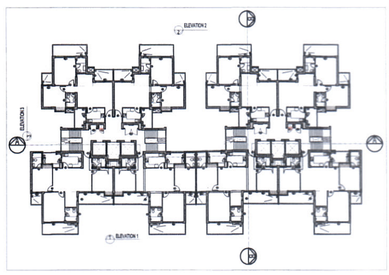

This is a "PROVISIONAL BUILDING PLAN" approved only for the purpose of inviting objections from the general public

SANJAY NARANG ATP (HQ) Member Secretary BPAC — STP(HQ) — STP(E) Member BPAC — CTP(E) Chairman BPAC

TO BE READ WITH THIS OFFICE MEMO NO.: 19613
DATED : 8/7/2022.

DDT (HQ) Member BPAC

J.D. P.A. C.T.P.

OWNER,S NAME :
Vibrant infratech Pvt. Ltd & others in collaboration with Union Buildmart Pvt. Ltd

Architect:

GIAN P. MATHUR AND ASSOCIATES (P) LTD.
C - 55, East Of Kailash, New Delhi-110065
T : 011-46599599 / F 011-46599512
E : info@gpmindia.com / W : www.gpmindia.com

Project Title:

GROUP HOUSING COLONY
UNDER (MIX LAND USE) TOD ZONE FOR
(~~86% GH~~ COMPONENT & 14% COMMERCIALCOMPONENT)
ON THE AREA MEASURING 15.03125 ACRES
(LICENCE NO.:106 OF 2021, DATED 16.12.2021)
AT SECTOR -113, GURUGRAM

Status: SUBMISSION DRAWING

Sheet Title:
RESIDENTIAL BLOCK-TOWER-3 (A &B)
SECTION= A-A

Owner's Sign: Union Buildmart Pvt. Ltd. Authorized Signatory

Architect's Sign: GIAN P. MATHUR ARCHITECT B. Arch., M.I.A. I.I.A CA No. 80/3769

DATE:

DWG. No. SD/AR/M3M-113/T-3A & 3B/108